


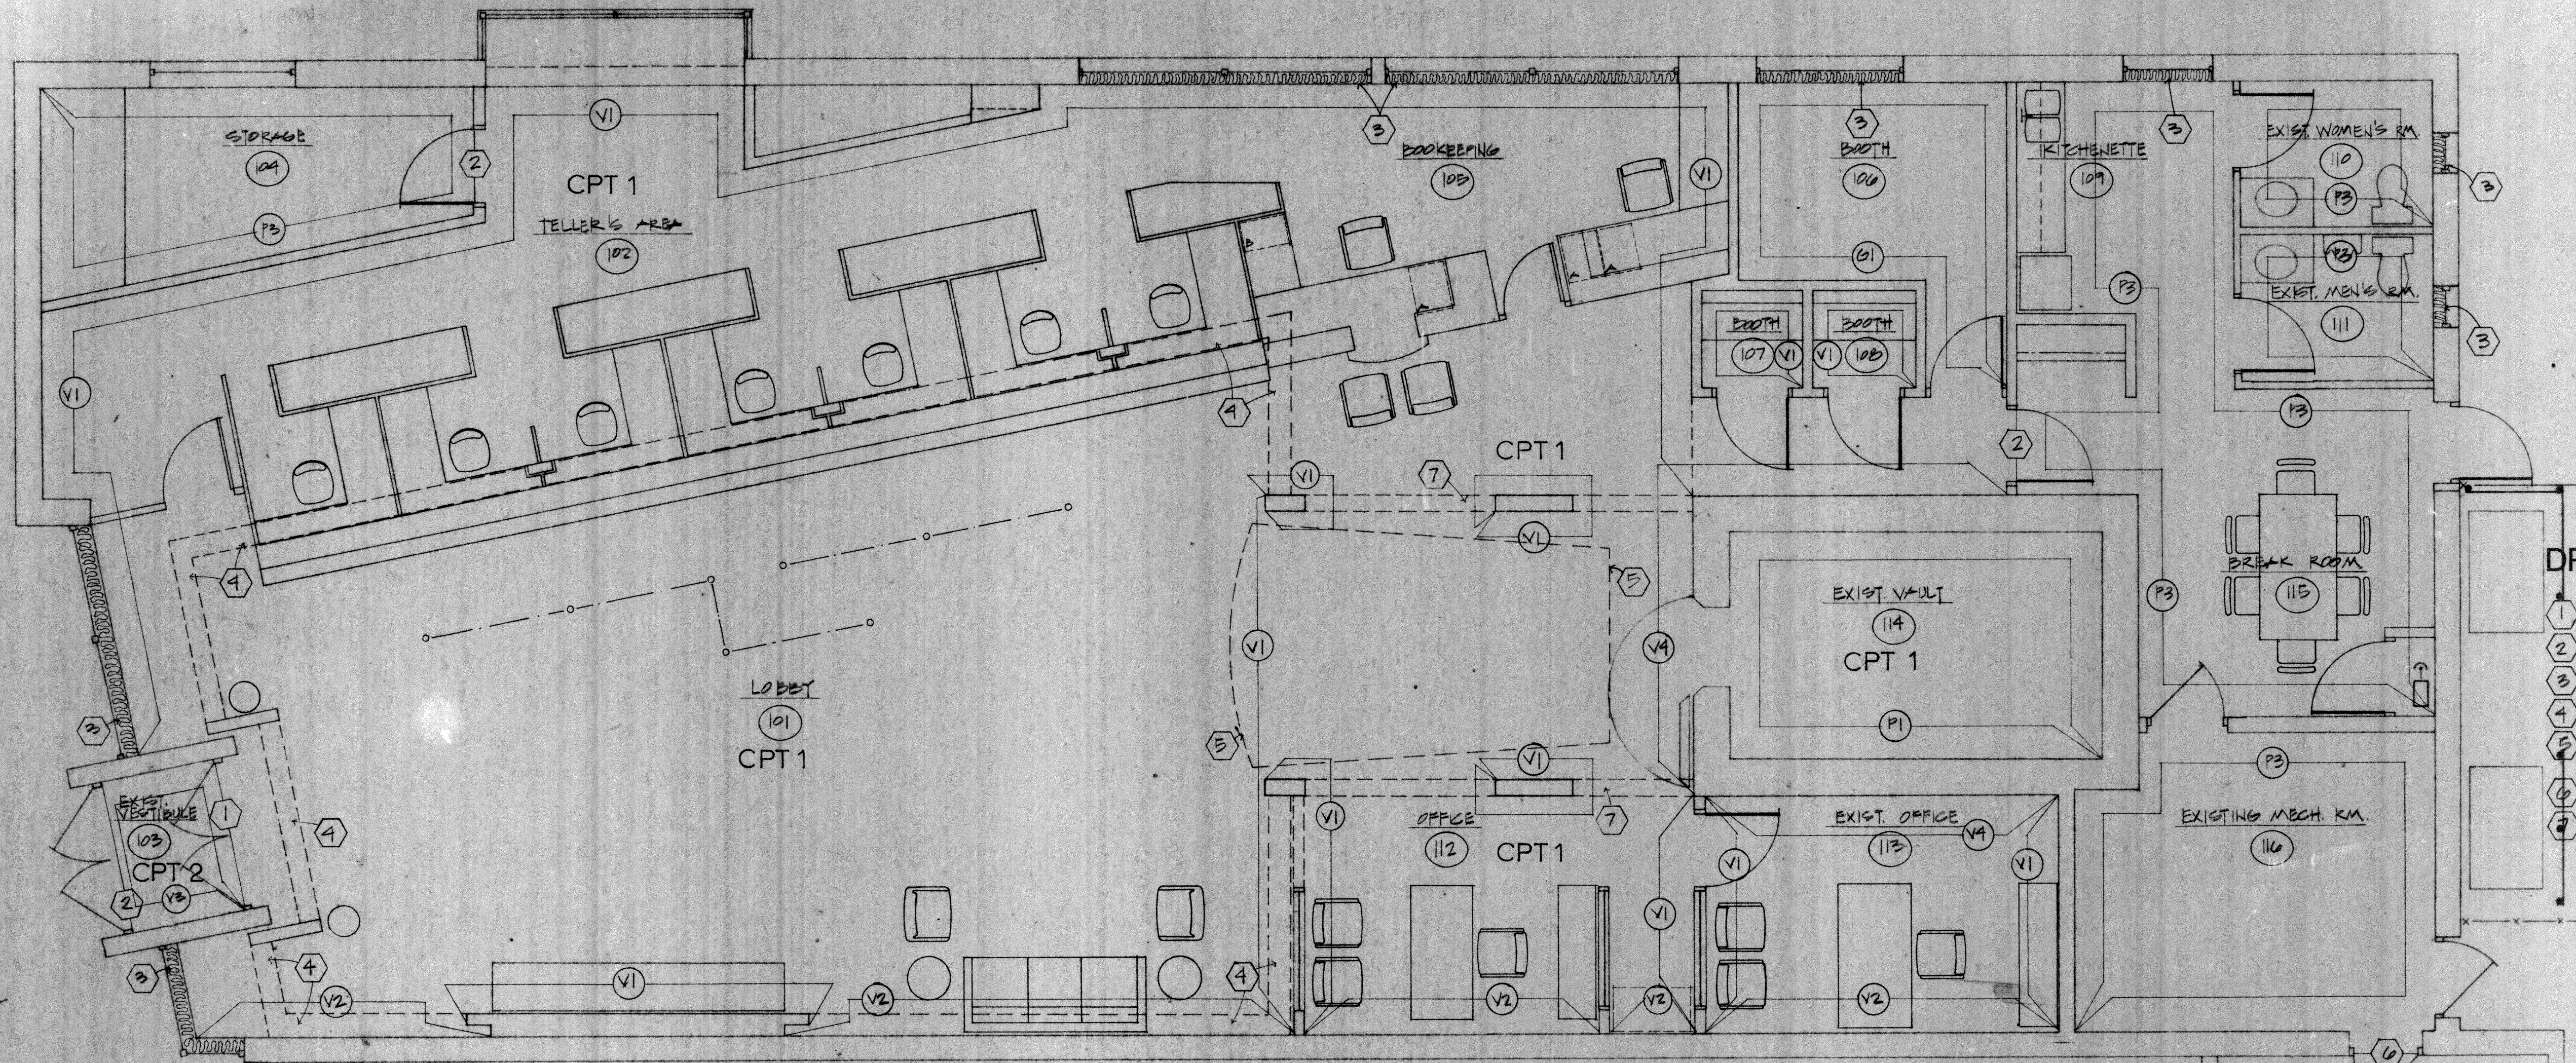

DRAWING NOTES

- CARPET LINE
- EDGE OF CARPET
- DRAPERIES BY OWNER
- LIGHT SOFFIT V1, ALL EXPOSED AREA
- FLOATING SOFFIT ABOVE V3, SIDES AND BOTTOM ONLY
- EDGE OF NEW VINYL TILE SURFACE ABOVE V1


FLOOR PLAN - FURNITURE AND FINISHES

GENERAL NOTES

GENERAL NOTES

- CARPETING AND VINYL WALLCOVERING TO BE SUPPLIED BY OWNER.
- STANCHIONS BY OWNER.
- FILES TO BE RELOCATED 3/4" FROM FACE OF COUNTER.
- MAINTAIN 28" CLEAR A.F.F. AT FILE UNIT "A".
MAINTAIN 24 3/4" CLEAR A.F.F. AT FILE UNIT "B".
- SUBMIT SAMPLES OF SPECIFIED PLASTIC LAMINATES PRIOR TO INSTALLATION FOR FINAL SELECTION, SIZE 6" X 8", TO GREIWE INTERIORS.

FURNITURE

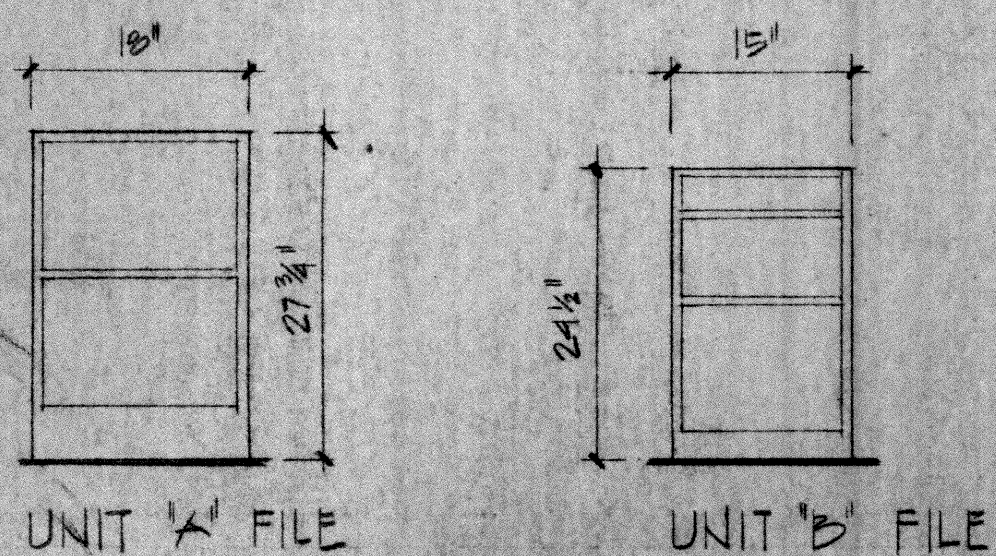

FINISHES

FLOORING

- CPT 1. PRINCETON CARPETS, STYLE - MAGNUM
COLOR: MG 812 SONOMA.
- CPT 2. F.A. KAMP CO., INTERFACE FOYER WALK-OFF
TILES. COLOR: #501 GREY.
- VT 1. ARMSTRONG VINYL TILE, IMPERIAL EXCELO.
COLOR: #51907 MOCHA.

WALL FINISHES

- V1. DUNCAN WALLCOVERINGS, ESSEX PINSTRIPE.
COLOR: GRAIL #D-220.
- V2. GENON VINYL, BARCELONA. COLOR: SMOKE
#S-90-22 (OFF-WHITE IN COLOR)
- V3. VICRE STIP-L-TEX.
COLOR: #4496 BLUE NIGHT.
- V4. VICRE STUDIO. COLOR: CELADON
#7099.
- G1. SEABROOK CO., GRASSCLOTH.
COLOR: #854 AC 025.
- P1. PERRY AND DERRICK PAINTS. COLOR: #5323 M.
- P2. PERRY AND DERRICK PAINTS. COLOR: #4905 A.
- P3. BENJAMIN MOORE PAINTS. COLOR: #GB-105.

ROOM FINISH SCHEDULE					
ROOM IDENTIFICATION	FLOOR	BASE	FINISH	TRIM	CEILING
NO. NAME					REMARKS
101 LOBBY	CPT1	B1	V1	P1	-
102 TELLER'S AREA	CPT2	B1	V1	P1	-
103 EXIST VESTIBULE	CPT3	B1	V3	-	-
104 STORAGE	NT1	B2	P3	P3	-
105 BOOKKEEPING	CPT1	B1	V1	P1	-
106 BOOTH	CPT1	B1	G1	P2	-
107 BOOTH	CPT1	B1	V1	P1	-
108 BOOTH	CPT1	B1	V1	P1	-
109 KITCHENETTE	VT1	B2	P3	P3	-
110 EXIST WOMEN'S RM	VT1	B2	P3	P3	-
111 EXIST MEN'S RM	VT1	B2	P3	P3	-
112 OFFICE	CPT1	B1	V1	P1	-
113 EXIST. OFFICE	CPT1	B1	V1	P1	-
114 EXIST. VAULT	CPT1	B1	P1	P1	-
115 BREAK ROOM	VT1	B2	P3	P3	-
116 EXIST. MECH. RM.	-	-	P3	P3	-
117 EXIST. STORAGE	-	-	P3	P3	-

BASE

- B1. ROPPE VINYL STRAIGHT 4" BASE.
COLOR: #96 CORAL
- B2. ROPPE VINYL COVE 4" BASE.
COLOR: #96 CORAL

PLASTIC LAMINANTS

- L1. WILSONART. COLOR: FEATHERSTONE #D72-13.
- L2. WILSONART. COLOR: MING TEAL #D78-76.
- L3. WILSONART. COLOR: NATURAL ALMOND #D30-6.

ALTERATIONS TO THE DEER PARK BRANCH
FOR
THE CENTRAL TRUST COMPANY
3912 EAST GAUBAITH ROAD, DEER PARK, OHIO
ARCHITECTS ENGINEERS INTERIOR DESIGNERS PLANNERS
111 Merchants Street Cincinnati, Ohio 45246
513/772-1117

DATE 10/23/97
ISSUE FOR BIDDING - BUILDING PERMIT
NO 1

SCALE GRAPHIC 2518.00
DRAWN DATE OCTOBER 19, 1997
CHECKED PROJ. MGR. W. SCHWAB

FURNITURE & FINISHES PLAN
DRAWING NUMBER 104 / 1