


MOBY DICK

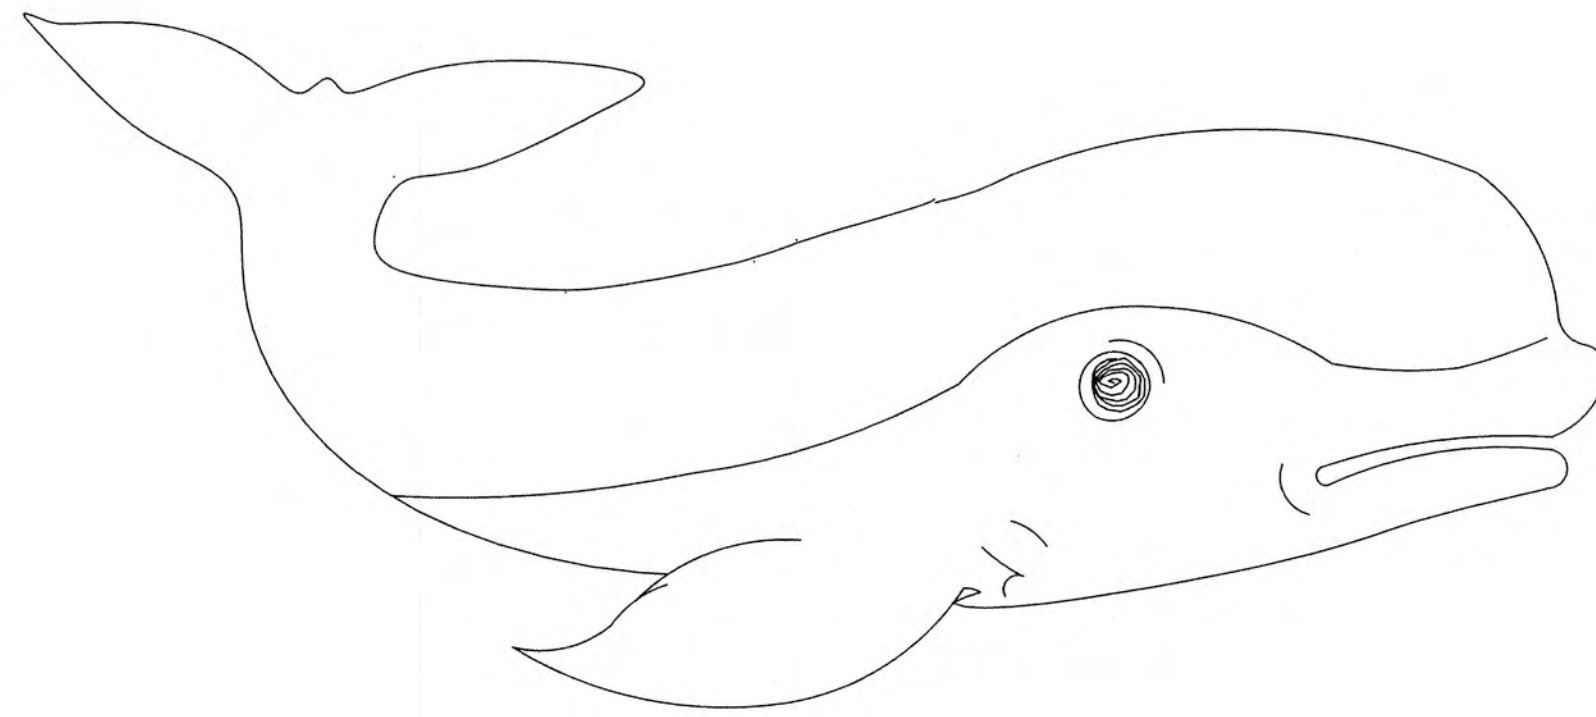


*A WHALE OF
A SANDWICH*


TAYLORSVILLE STORE

ARCHITECT:
KEYES ARCHITECTS - ASSOC.
3005 TAYLOR BOULEVARD
LOUISVILLE, KENTUCKY 40208
PH: (502) 636 - 5113
ATTENTION: CHARLES KEYES


OWNER:
MOBY DICK RESTAURANT
11210 PRESTON HIGHWAY
SOUTH INDUSTRIAL PARK
LOUISVILLE, KENTUCKY 40229
ATTENTION: ERIC CECIL

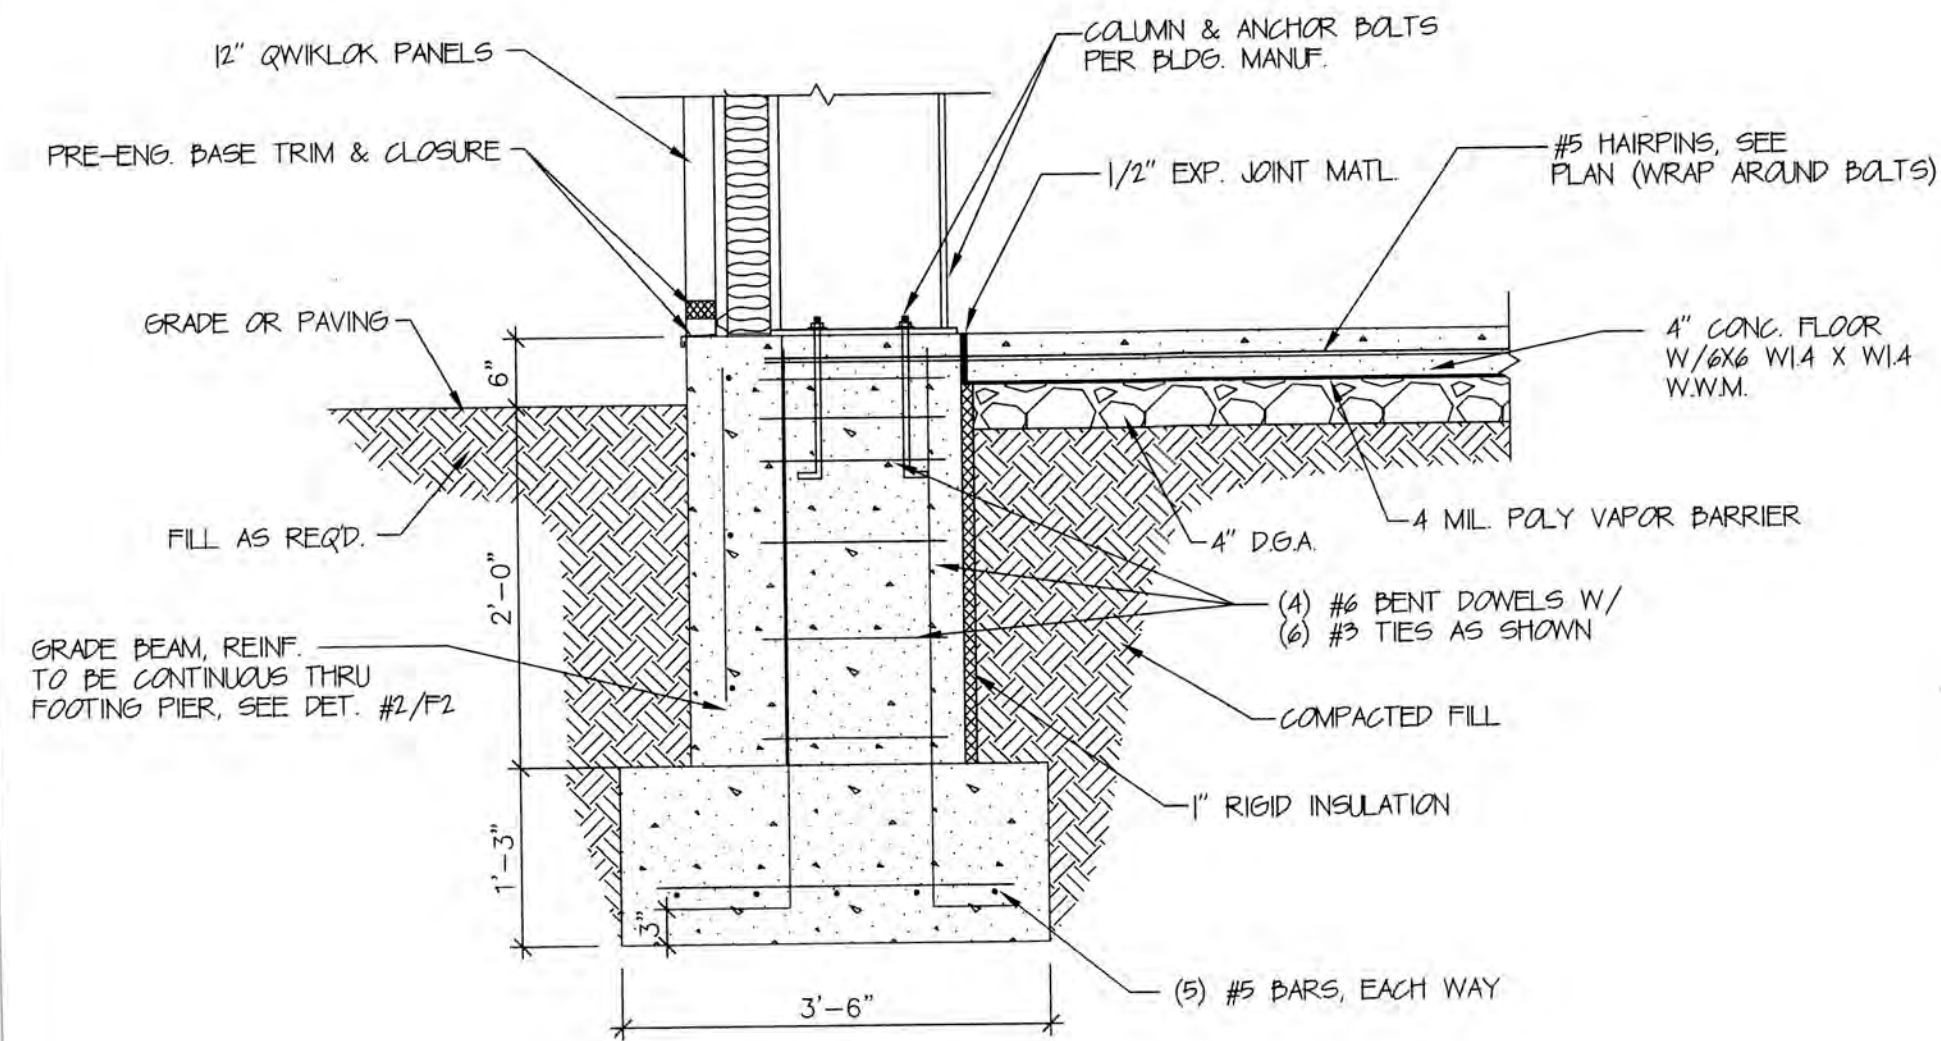


1
F2
TYPICAL COLUMN FOOTING
SCALE : 3/4" = 1'- 0"

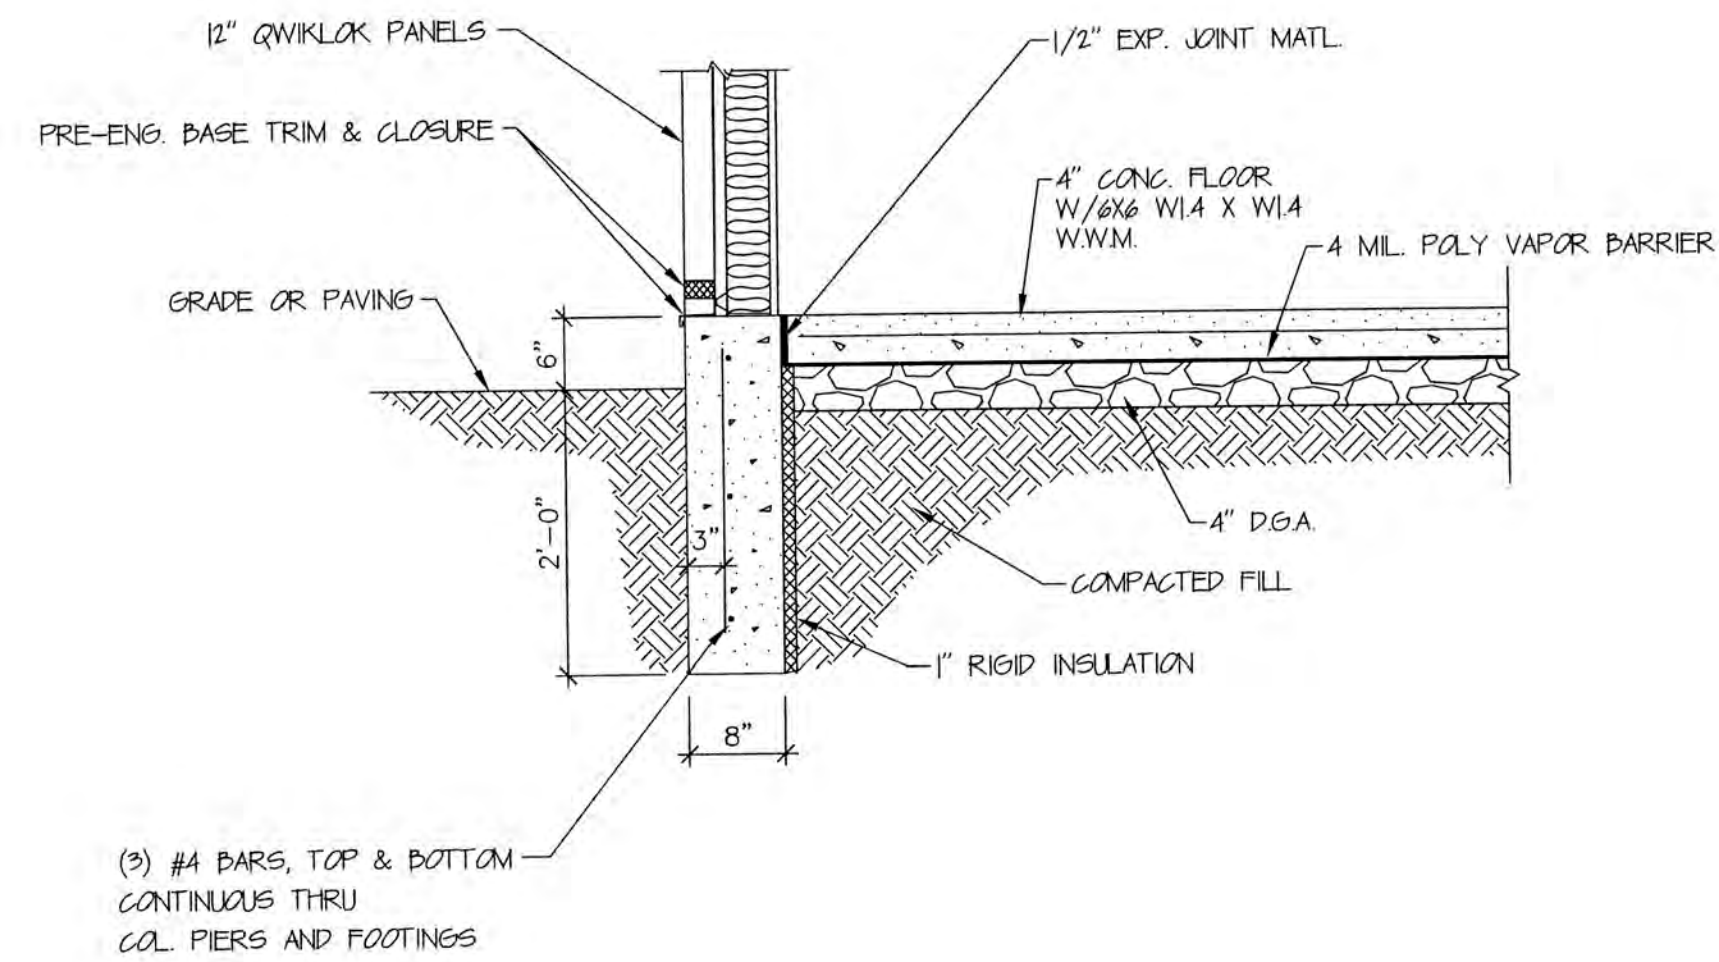


2
F2
GRADE BEAM DETAIL
SCALE : 3/4" = 1'- 0"

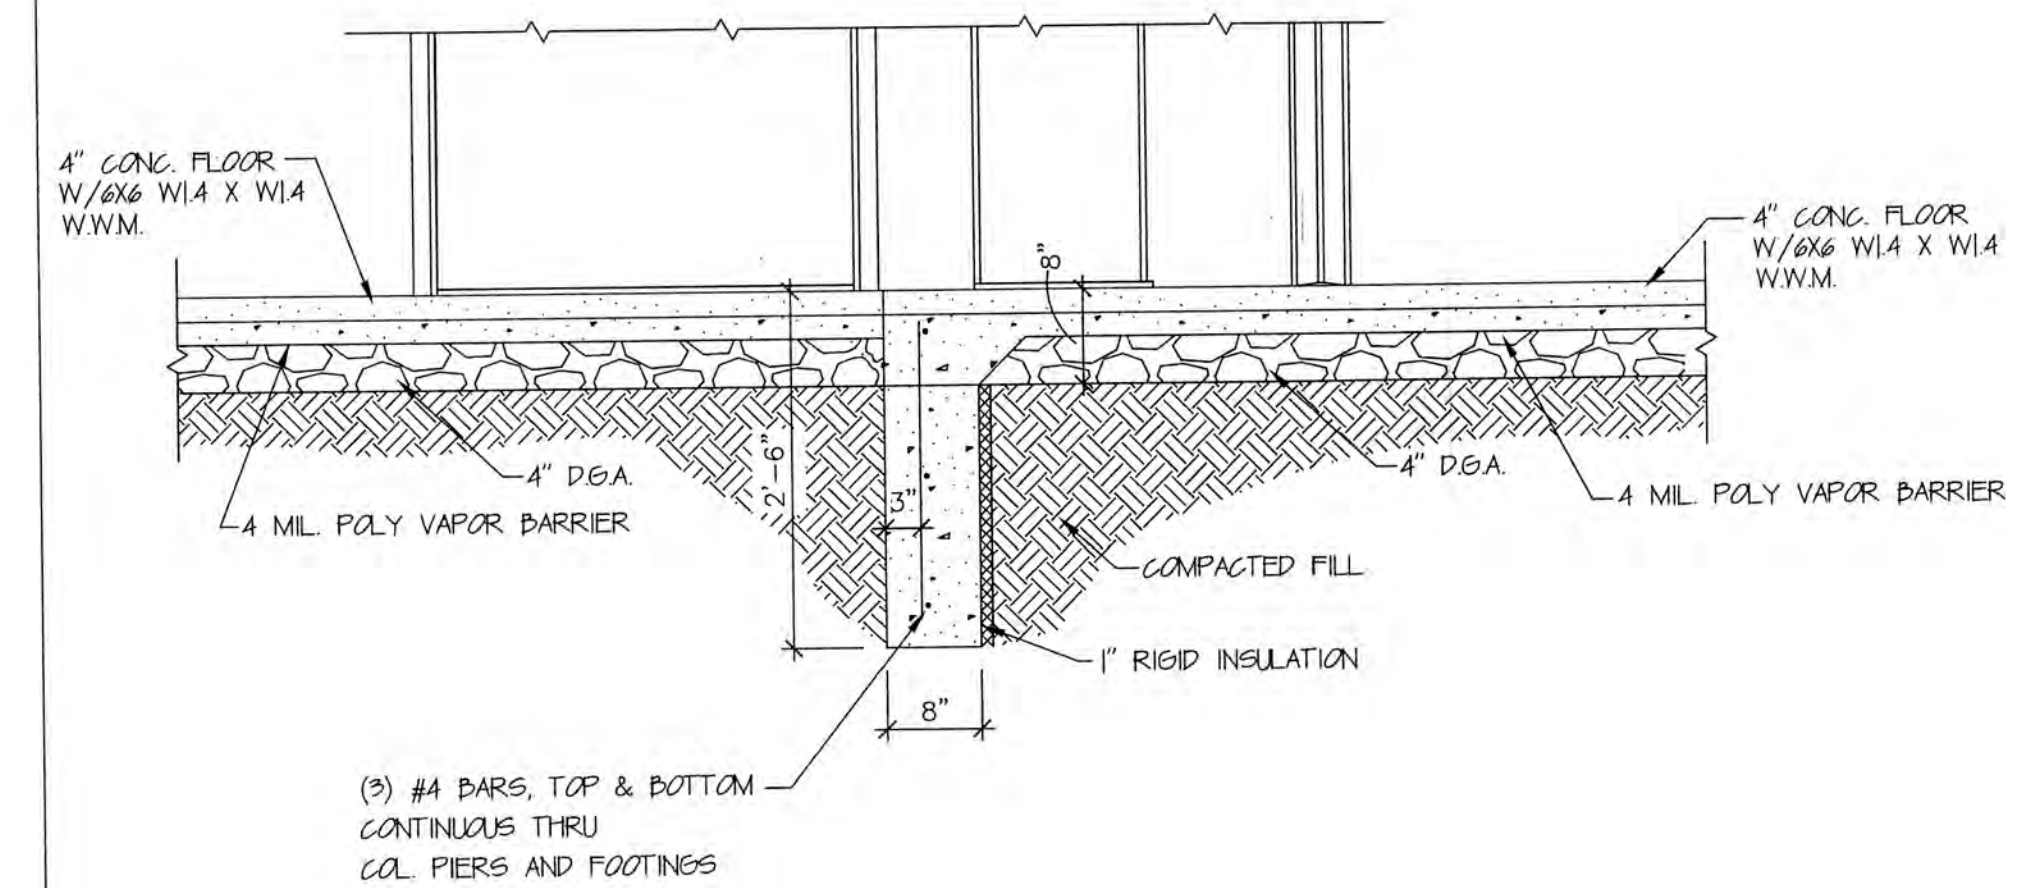


3
F2
ENTRANCE DETAIL
SCALE : 3/4" = 1'- 0"

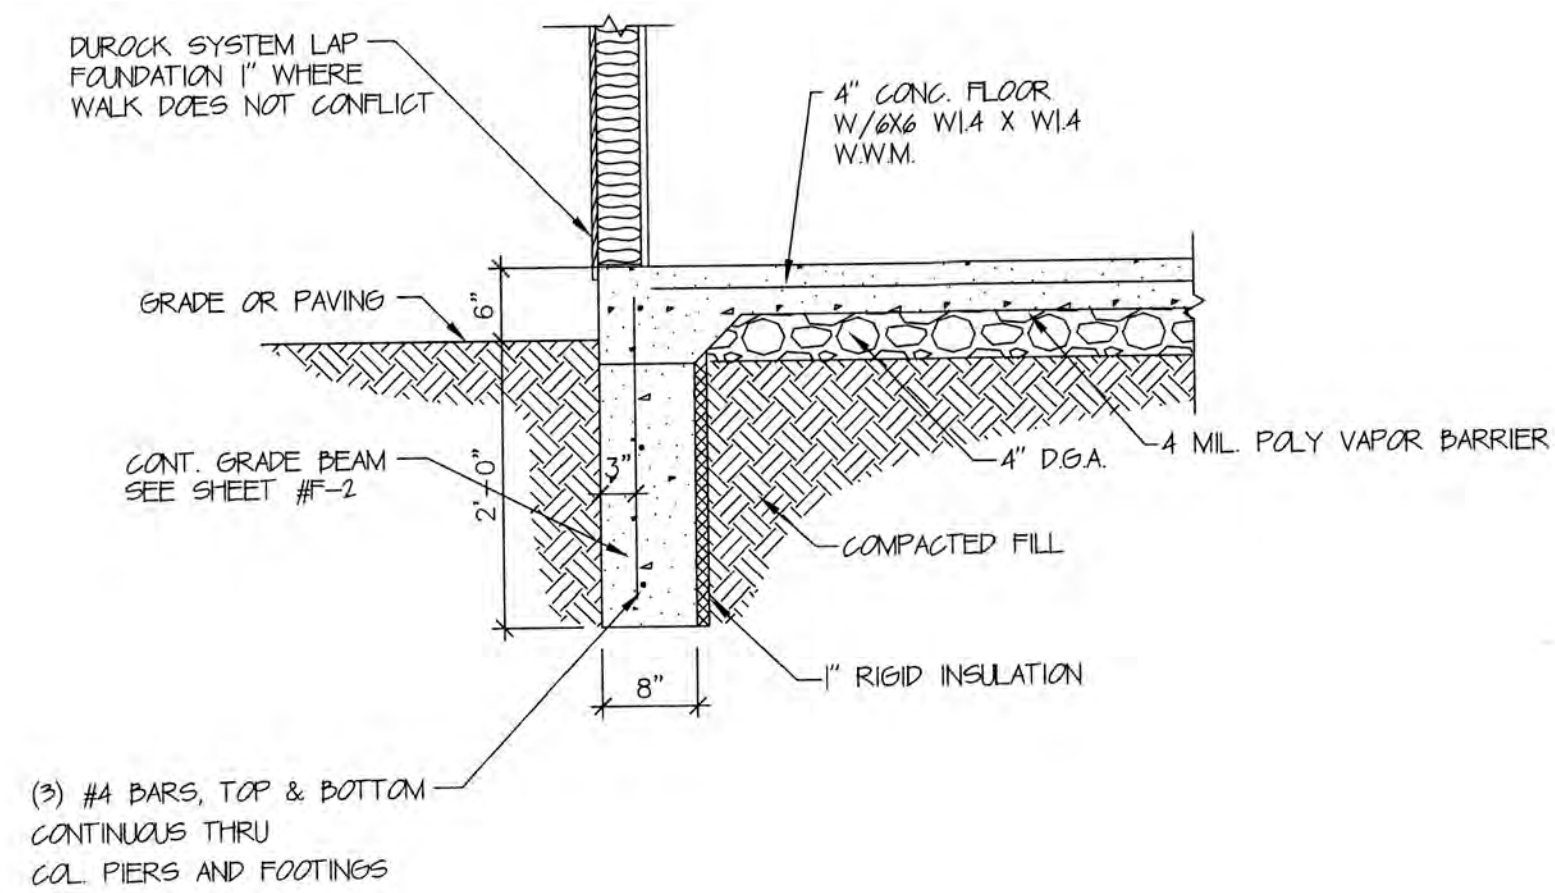

4
F2
GRADE BEAM DETAIL
SCALE : 3/4" = 1'- 0"

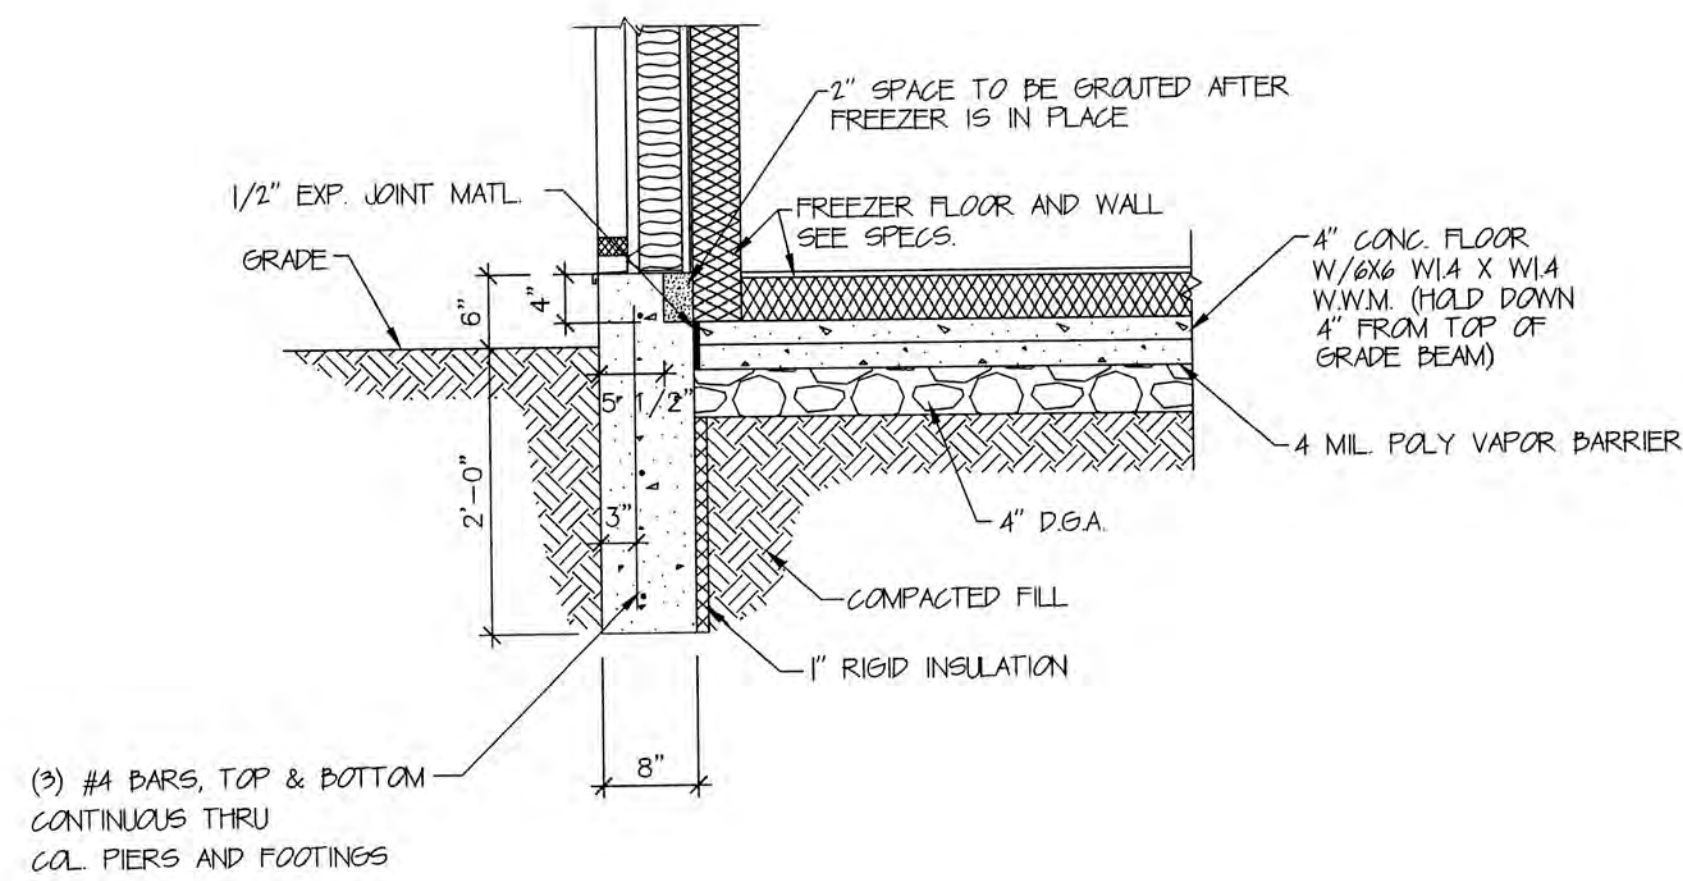

5
F2
GRADE BEAM DETAIL AT FREEZER
SCALE : 3/4" = 1'- 0"

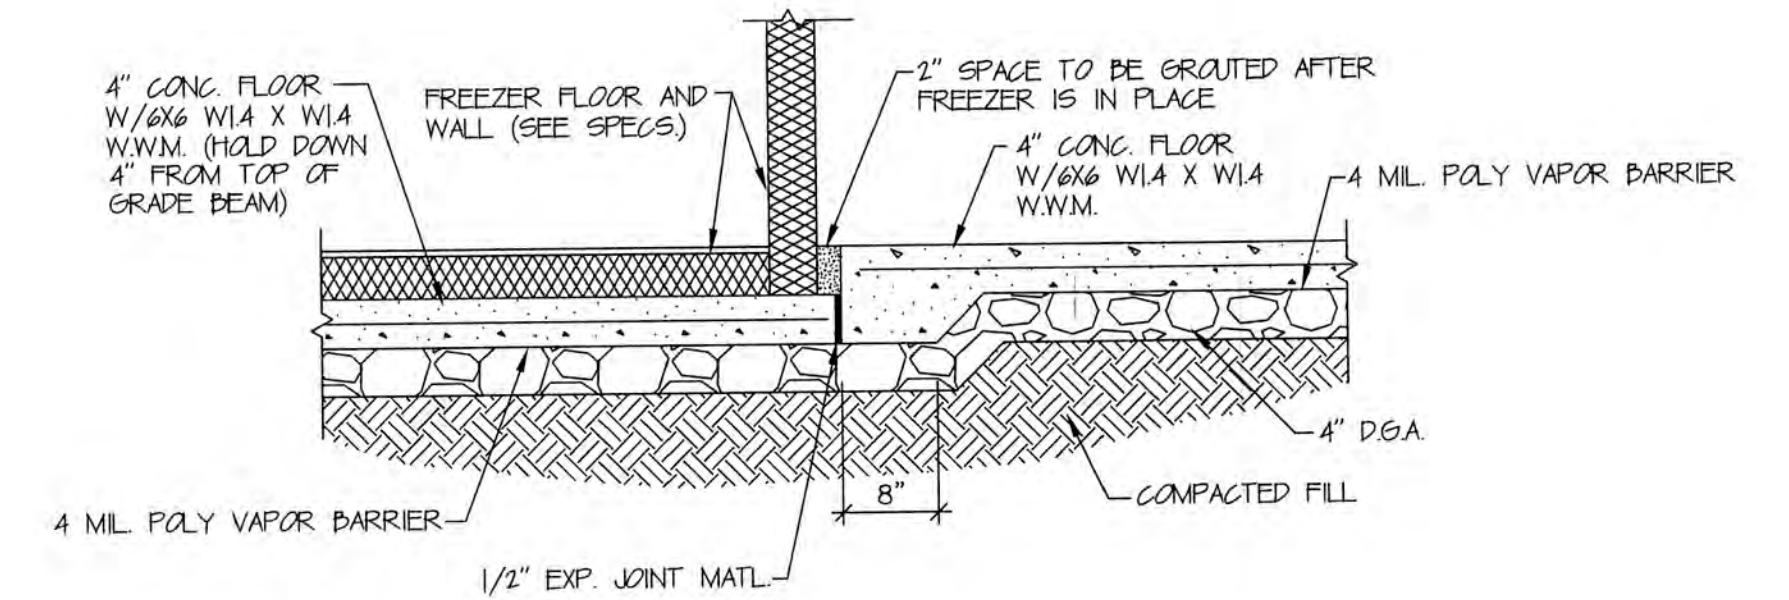

6
F2
FLOOR TRANSITION AT FREEZER
SCALE : 3/4" = 1'- 0"


MDS-F2-det.dwg 9-8-03 4:36:42 pm EST 3/4" = 1'-0"

KEYES ARCHITECTS & ASSOCIATES
3005 TAYLOR BOULEVARD
Louisville, Ky. 40208
(502) 636-5113

MOBY DICK
SEAFOOD
RESTAURANT
SPENCER COUNTY
KY
A WHOLE OF
A SANDWICH

FOUNDATION
DETAILS
SHEET
NO. F-2

MDS-F1-fnd.dwg 9-8-03 4:33:08 pm EST 1/4" = 1'-0"

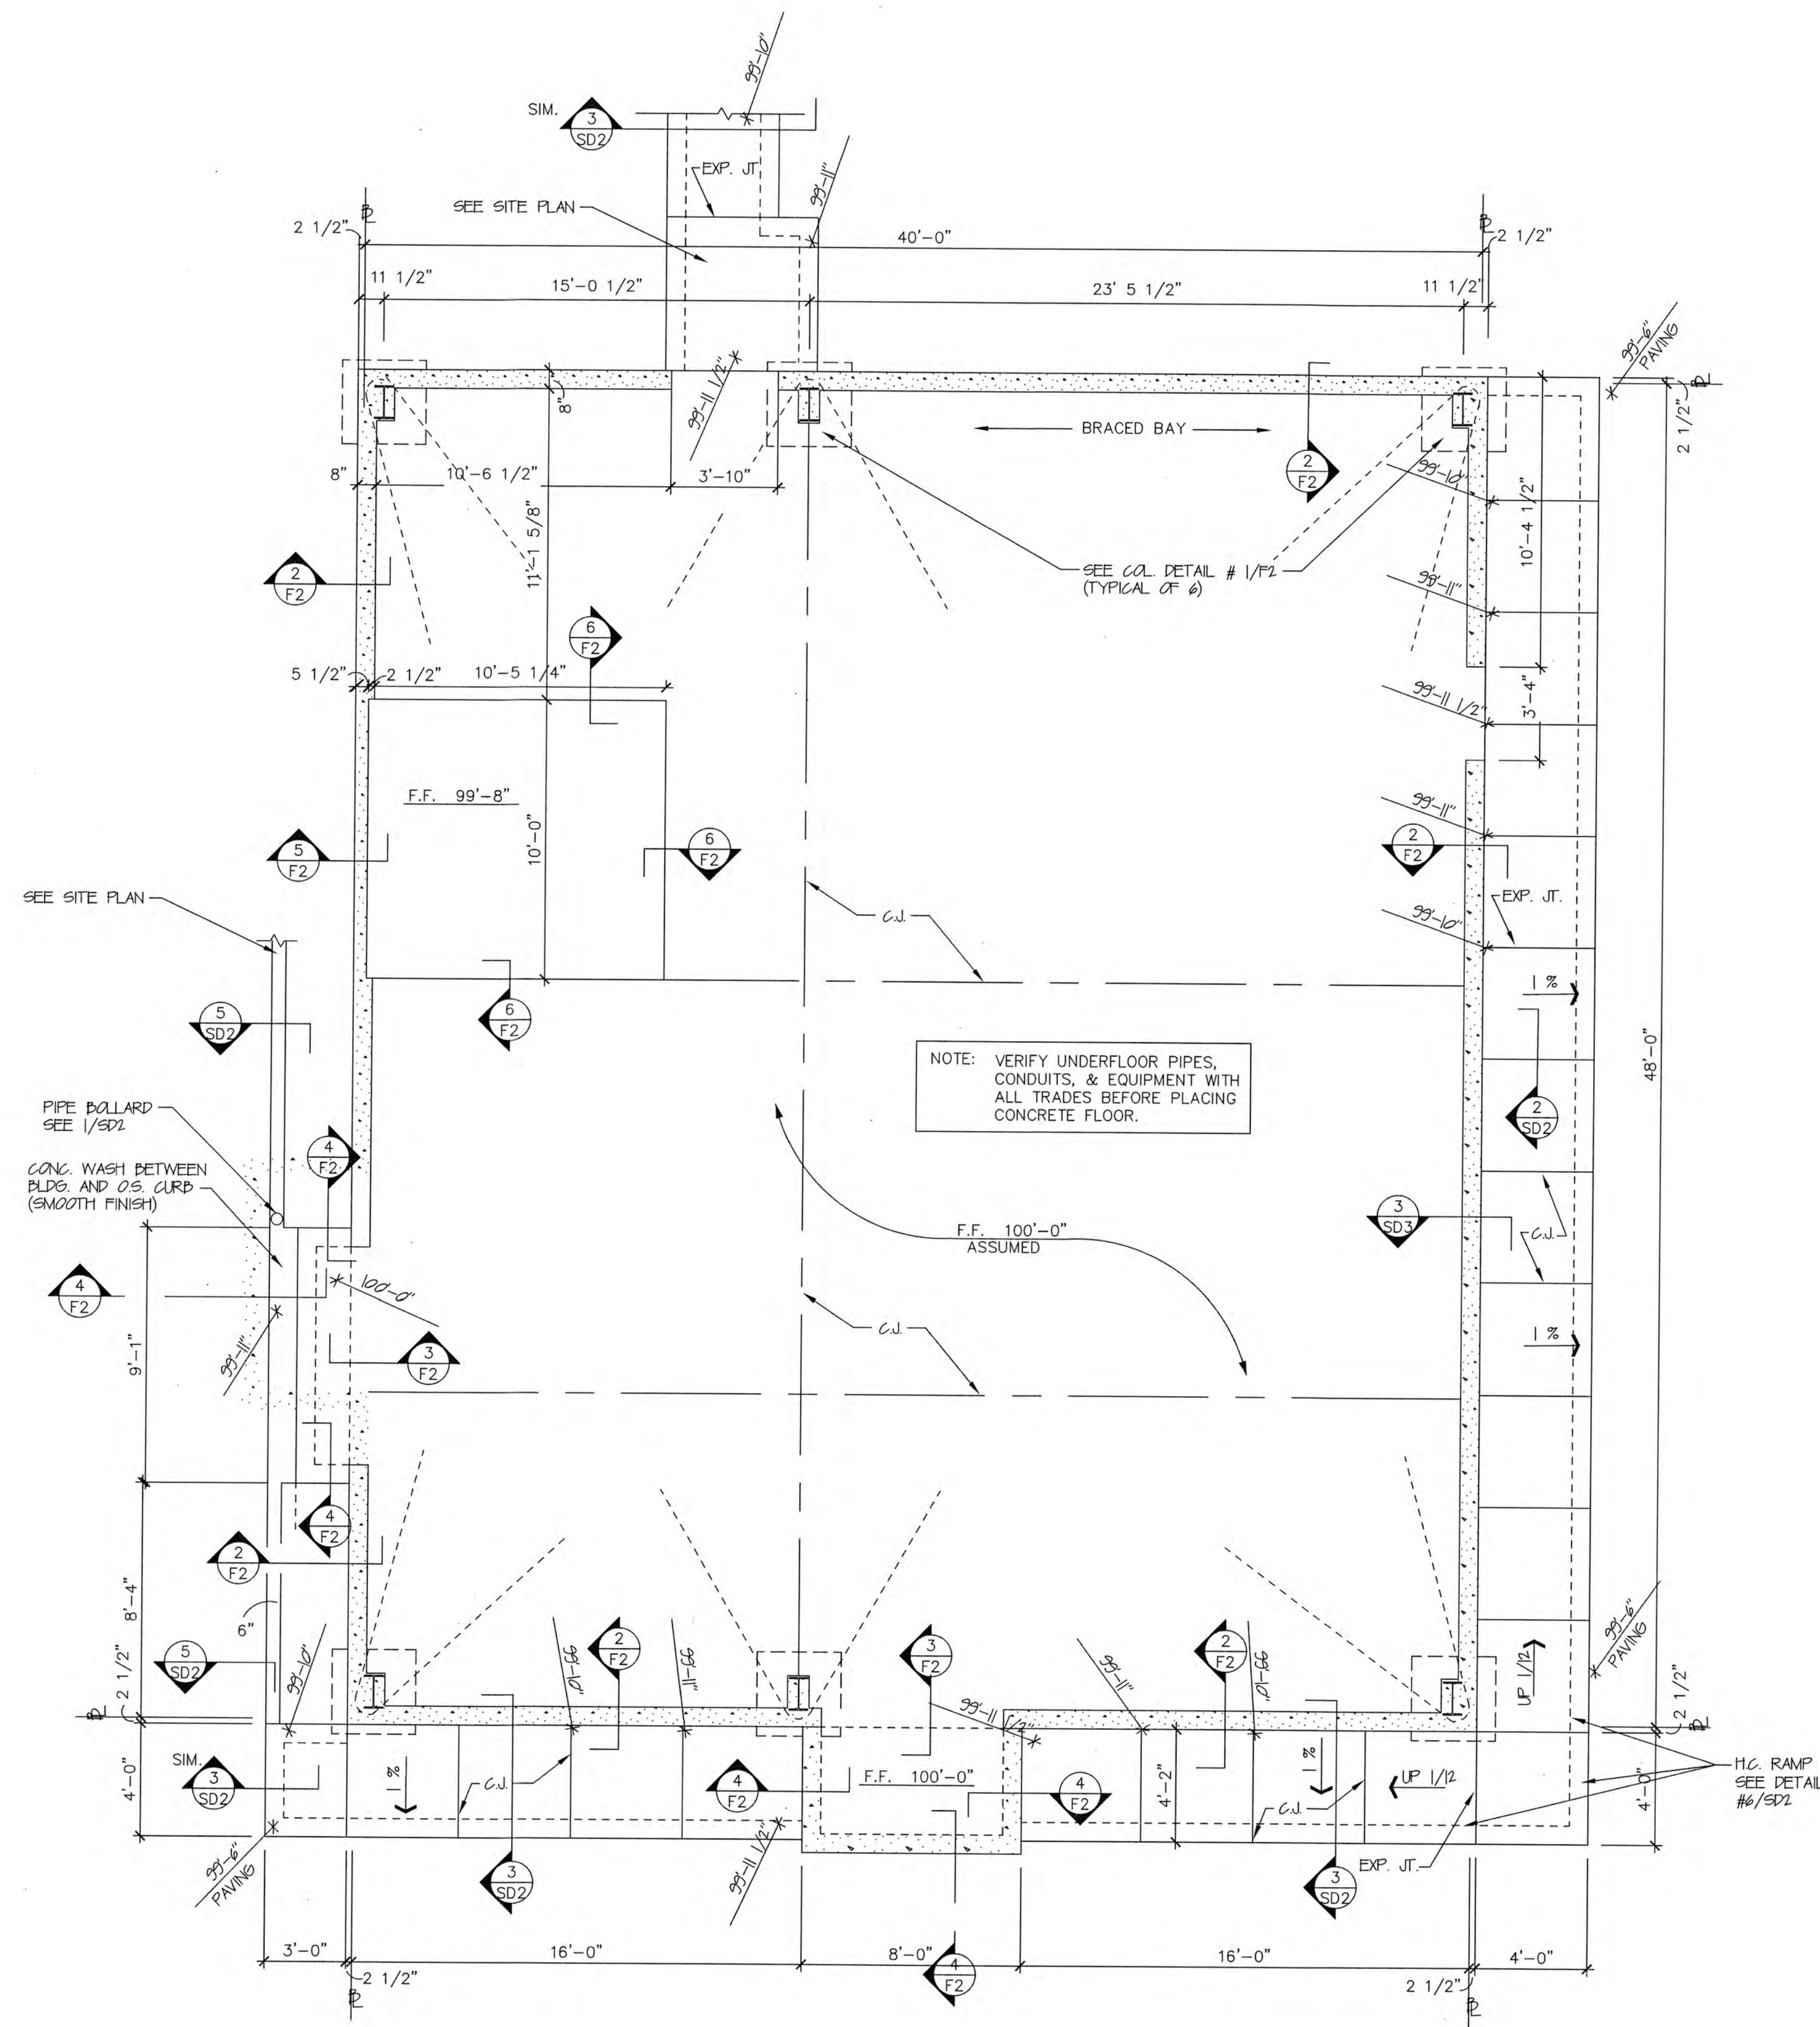

FOUNDATION NOTES

- 1). CONCRETE CONTRACTOR MUST VERIFY LOCATION, SIZES AND PLACEMENT OF ANCHOR BOLTS USING BUILDING MANUFACTURER'S DATA. CONTRACTOR MUST VERIFY IN FIELD.
- 2). ALL CONCRETE TO BE 3000 P.S.I.
- 3). CONTRACTOR TO PROVIDE REINFORCED CONCRETE WORK REQUIRED FOR BRACED BAYS. VERIFY REQUIREMENTS WITH BUILDING MANUFACTURER.
- 4). CONTRACTOR TO SUPPLY ARCHITECT WITH BUILDING MANUFACTURER'S STAMPED ENGINEERING DRAWINGS AND BASE REACTIONS BEFORE BEGINNING CONSTRUCTION SO THAT ARCHITECT MAY VERIFY FOUNDATION DESIGN.
- 5). ALL FOOTINGS AND PIERS ARE TO BE CENTERED ON THE BUILDING COLUMNS UNLESS OTHERWISE NOTED.
- 6). COLUMN PIERS ARE TO BE PLACED INTEGRAL WITH THE GRADE BEAM OR FOUNDATION WALLS, WITH REINFORCING TO BE CONTINUOUS THROUGH PIERS.
- 7). COLUMN PIERS MUST BE MIN. 1" LARGER ON EACH SIDE THAN BUILDING MANUFACTURER'S REQUIRED COLUMN BASE PLATES. CONTRACTOR MUST COORDINATE WITH BUILDING MANUFACTURER AND VERIFY IN FIELD.
- 8). BUILDING FOUNDATIONS ARE DESIGNED FOR 2,000 P.S.I. SOIL BEARING CAPACITY. VERIFY BEFORE CONSTRUCTION.
- 9). ALL ANCHOR BOLTS TO BE SET BY TEMPLATE MATCHING BUILDING MANUFACTURER'S LAYOUTS.
- 10). NO FIELD ALTERING OF BASE PLATES IS ALLOWED.
- 11). JUNCTURE OF FLOOR SLAB WITH ALL PIERS AND GRADE BEAMS TO BE 1/2" WIDE EXPANSION JOINT MATERIAL.
- 12). FLOOR SLAB TO BE POURED THRU AT ALL DOORWAYS, SLOPE 2% TO OUTSIDE.

PROJECT NO:
03-643C
DRAWN BY:
RFR/DD
DATE:
09-02-03
REVISIONS:

KEYES ARCHITECTS & ASSOCIATES
3005 TAYLOR BOULEVARD
Louisville, Ky. 40208
(502) 636-5113


MOBY DICK
SEAFOOD
RESTAURANT
SPENCER
COUNTY
KY



FOUNDATION PLAN


SHEET
NO. **F-1**

MDS-A1-fpl.dwg 9-9-03 6:50:29 am EST 1/4" = 1'-0"

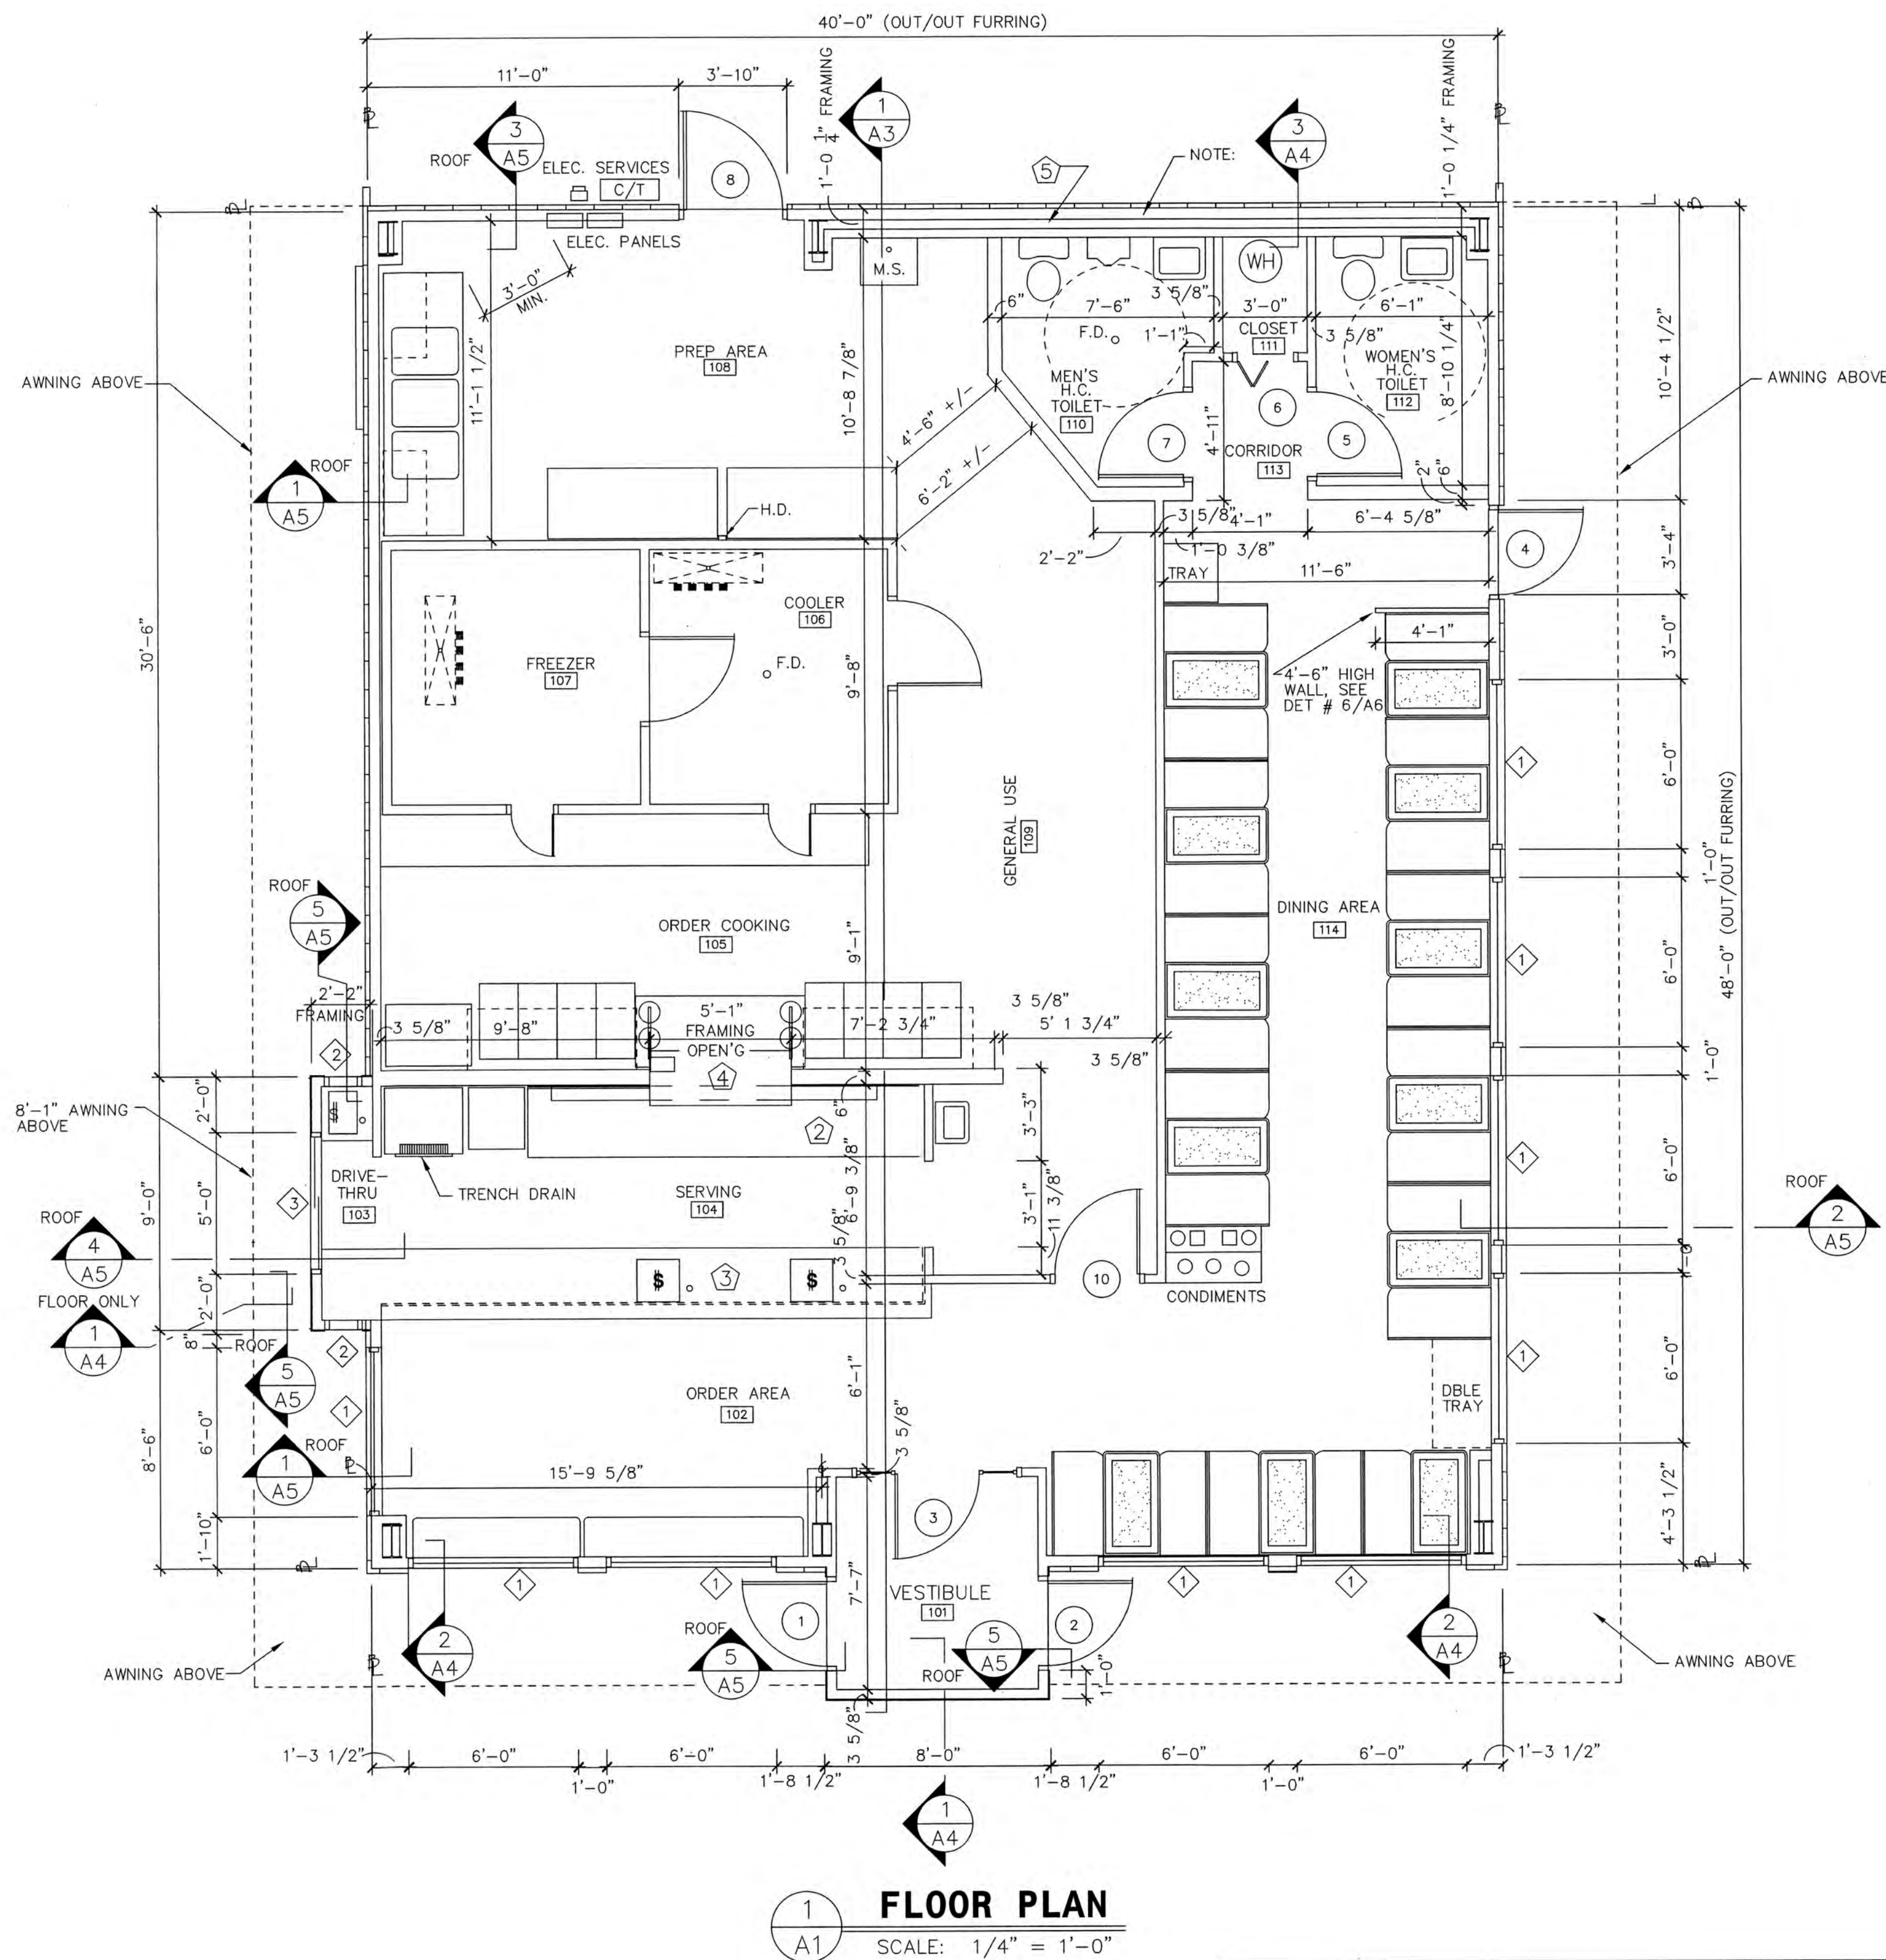

NOTES:
OWNER IS RESPONSIBLE FOR LOCATION, STYLE AND DIMENSIONS OF ALL EQUIPMENT, FURNISHINGS, MECHANICAL, ELECTRICAL AND PLUMBING.

HANDICAPPED RESTROOMS

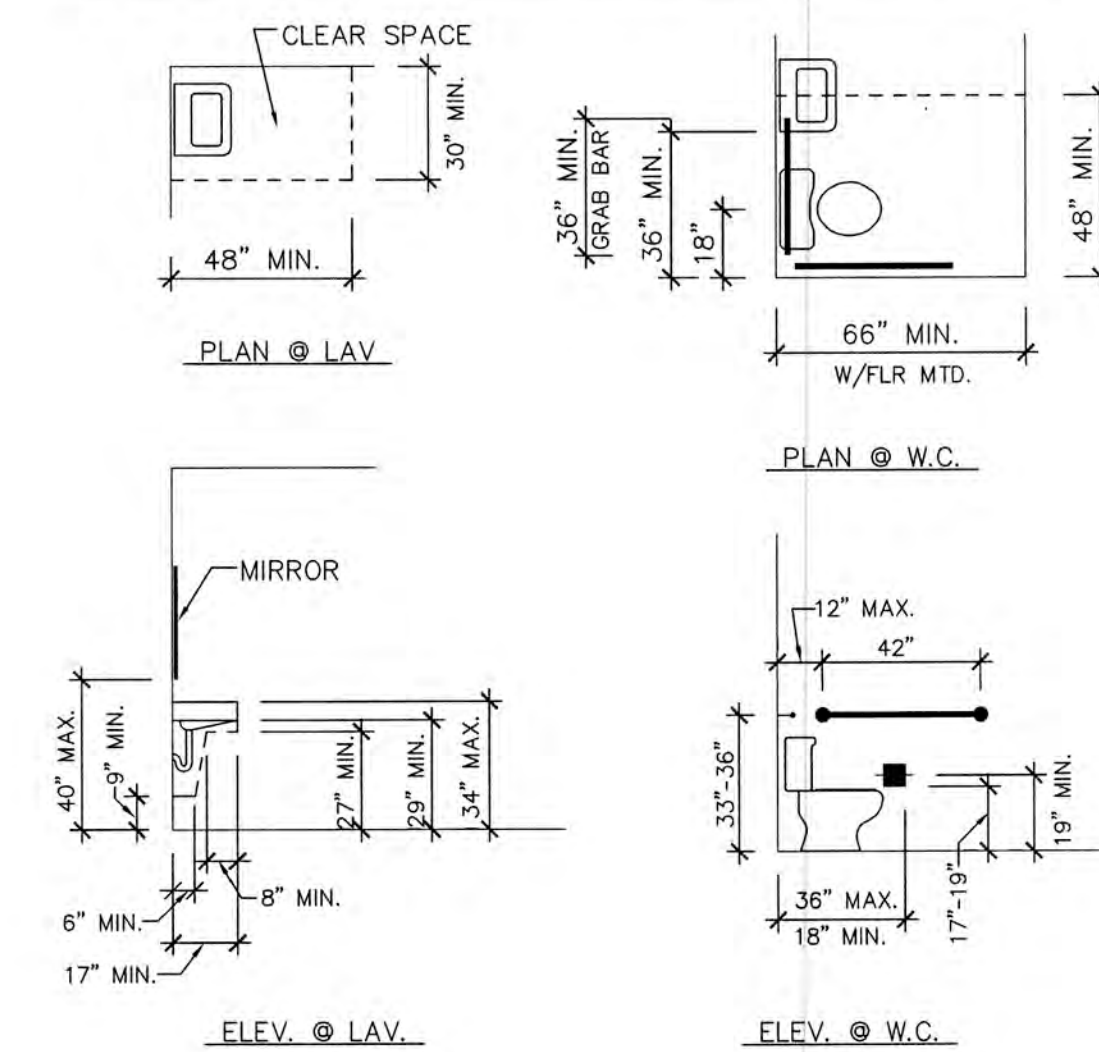

NOTES FOR HANDICAPPED REQUIREMENTS

- 1). DOOR TO SWING OUT OR CLEAR OF ACCESS AREAS IF IN SWING.
- 2). GRAB BARS TO BE 1-1/4" - 1-1/2" Ø
- 3). FAUCETS TO BE LEVER OPERATED, W/ ONE HAND.
- 4). DOOR HARDWARE TO BE OPERABLE W/ ONE HAND.
- 5). URINALS TO HAVE 30"x 48" CLEAR ACCESS, W/ 17" TO RIM A.F.F.
- 6). WATER COOLERS TO HAVE 48"x 30" CLEAR AREA & BE 36" MAX. TO SPOUT. 27" MIN. KNEE SPACE IF LOCATED IN ALCOVE. MIN. WIDTH OF ALCOVE 30".
- 7). THRESHOLDS TO MAX. 1/2" HIGH, BEVELED W/ MAX 1:2 SLOPE.
- 8). WALL MOUNTED ELEC. SWITCHES SHALL BE @ 40" A.F.F.
- 9). INSTALL UNIVERSAL HANDICAPPED SYMBOLS (MEN & WOMEN) ON TOILET DOOR @ 54" TO 66" A.F.F.

PLAN NOTES:

- 1 24" DP. COUNTERTOP, SEE CASEWORK DRAWINGS. TOP AT 2'-11" AFF.
- 2 BACK COUNTER, SEE CASEWORK DRAWINGS.
- 3 SERVING COUNTER, SEE CASEWORK DRAWINGS.
- 4 SERVING WINDOW WITH STAINLESS STEEL SILL, SEE DETAILS SHEET A-8.
- 5 DOUBLE FRAMED WALL FOR DIAGONAL BUILDING BRACING, COORDINATE WITH BUILDING MANUFACTURER.

NOTES:

DIMENSIONS THIS SHEET DO NOT INCLUDE FINISHES, SEE SHEET #A-6.

SEE ROOM FINISH, DOOR & WINDOW SCHEDULES, SHEET #A-7.

SEE KITCHEN EQUIPMENT SCHEDULES, SHEETS #EQ-1 & #EQ-2.


PROJECT NO:
03-643C
DRAWN BY:
RFR/DD
DATE:
09-02-03
REVISIONS:

KEYES ARCHITECTS & ASSOCIATES
3005 TAYLOR BOULEVARD
Louisville, Ky. 40208
(502) 636-5113


MOBY DICK
SEAFOOD
RESTAURANT
SPENCER COUNTY
KY




FLOOR PLAN
SHEET NO. A-1

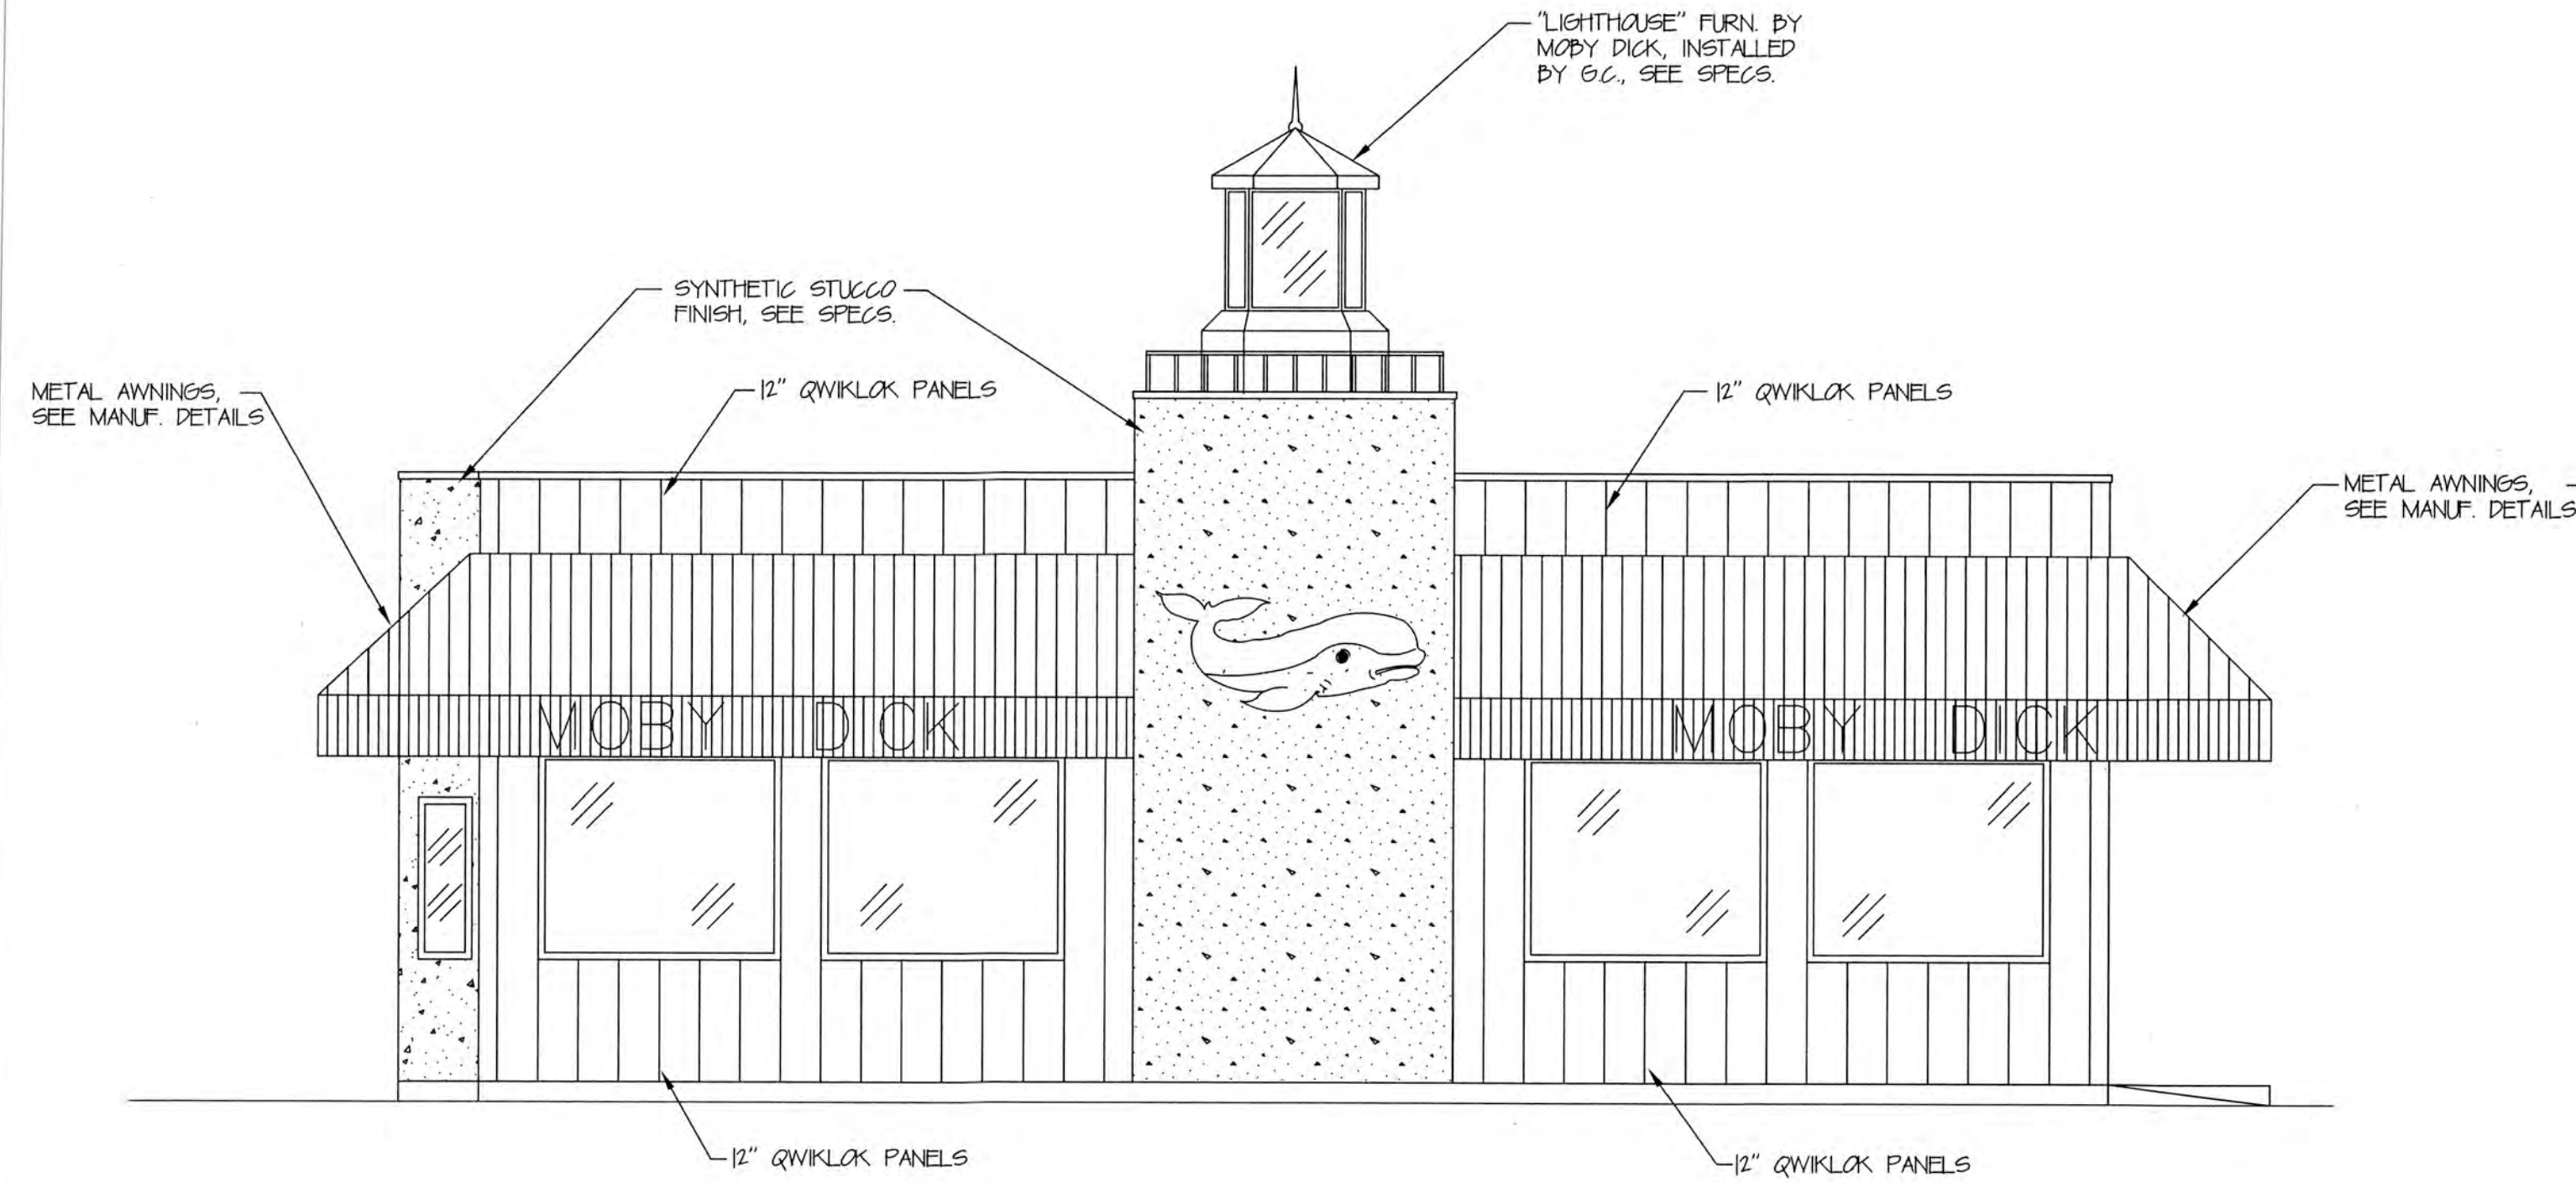


1 FRONT EXTERIOR ELEVATION
SCALE: 1/4" = 1'-0"

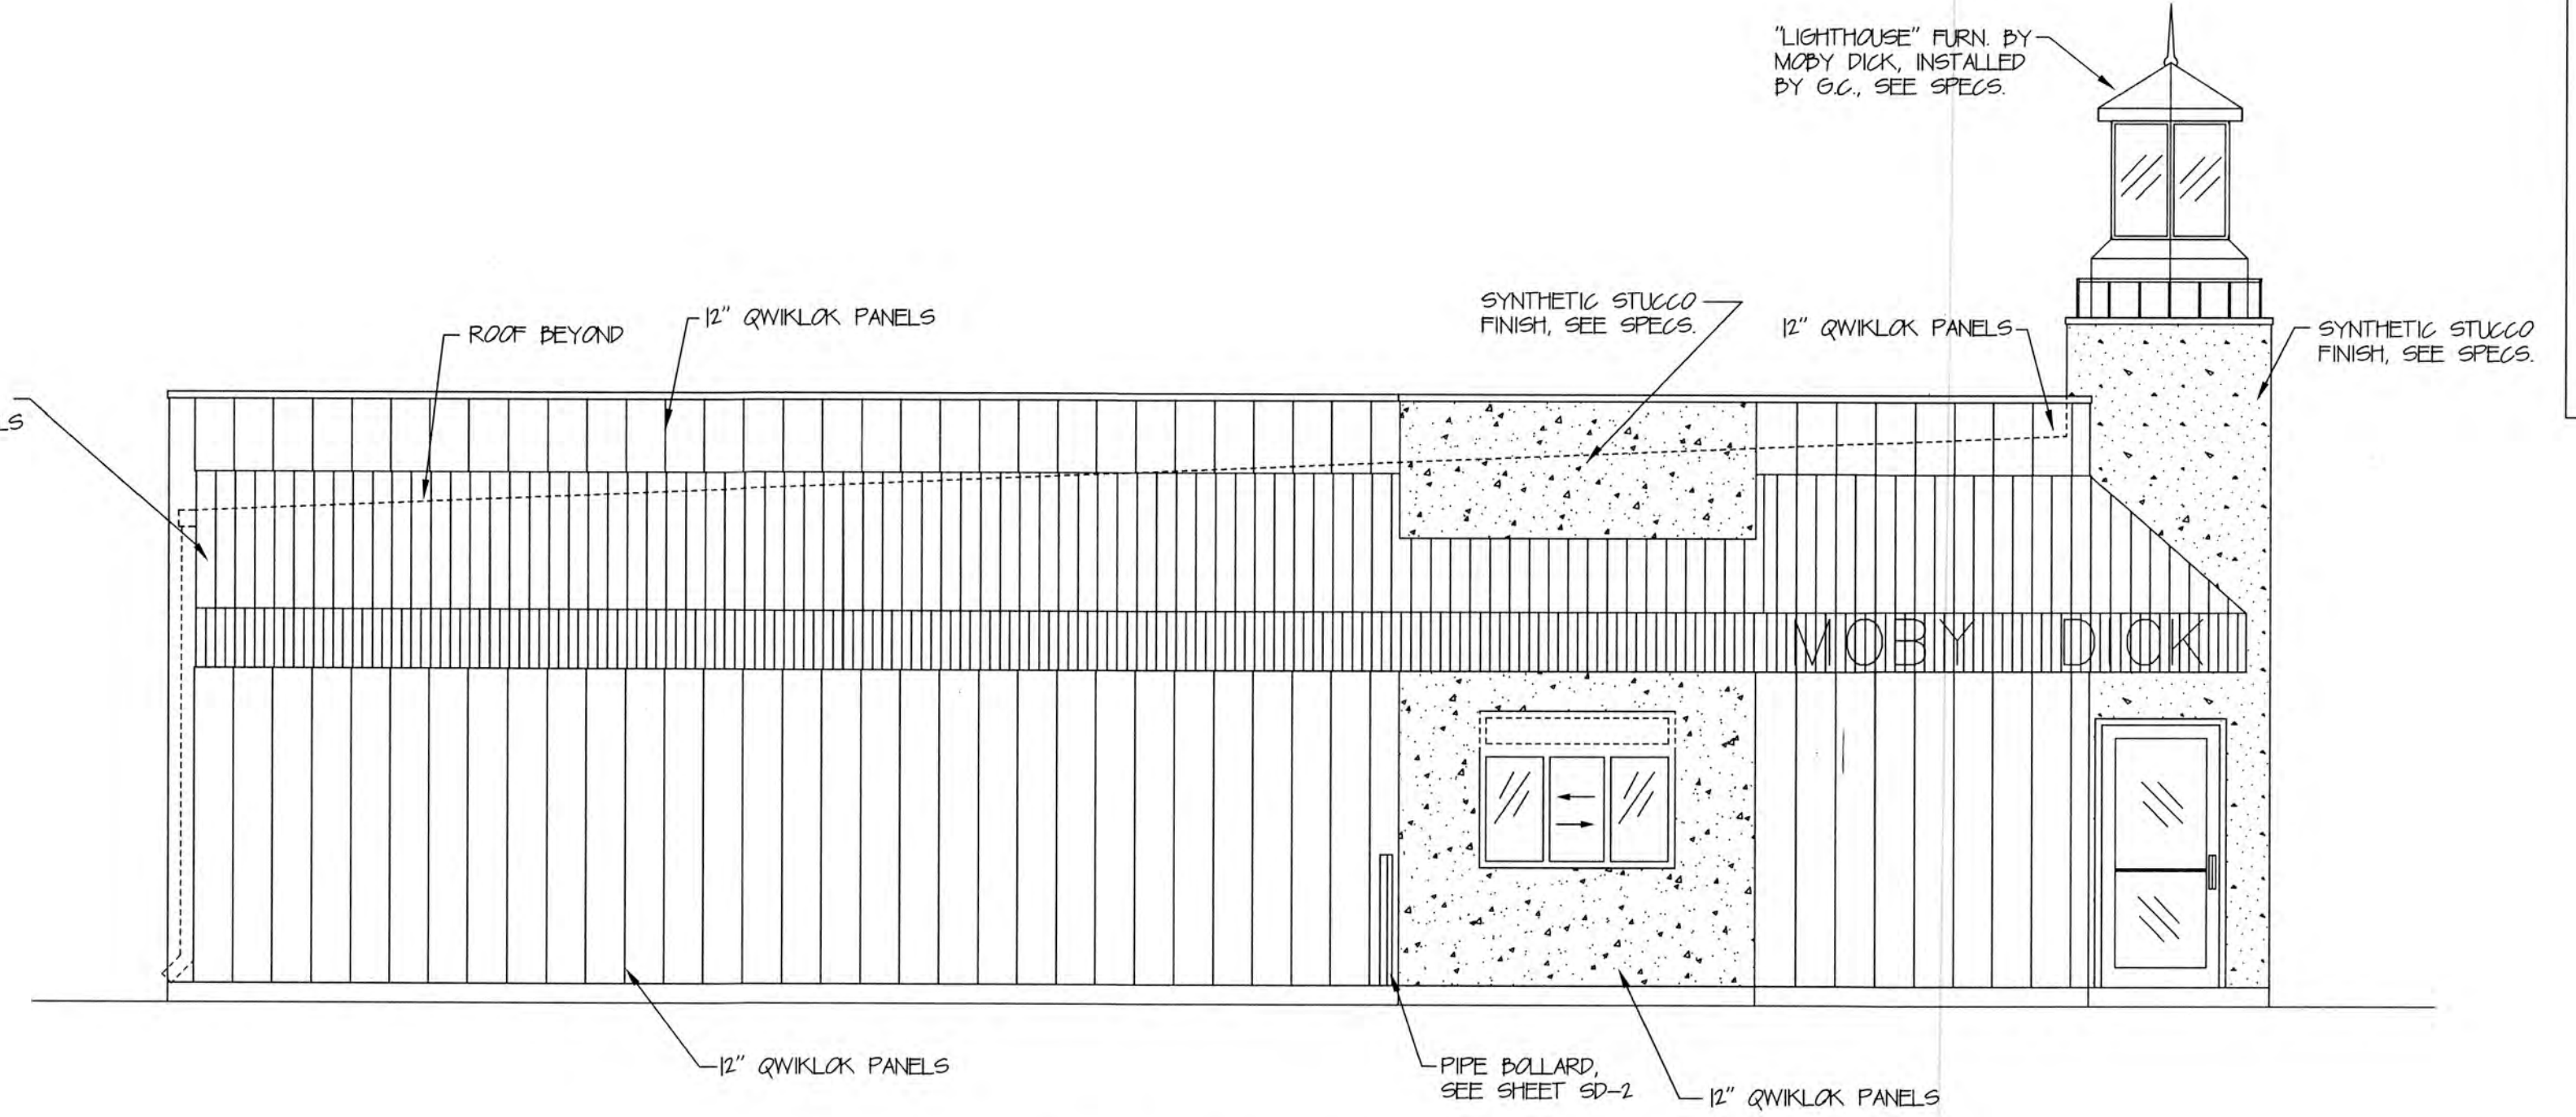


2 LEFT EXTERIOR ELEVATION
SCALE: 1/4" = 1'-0"

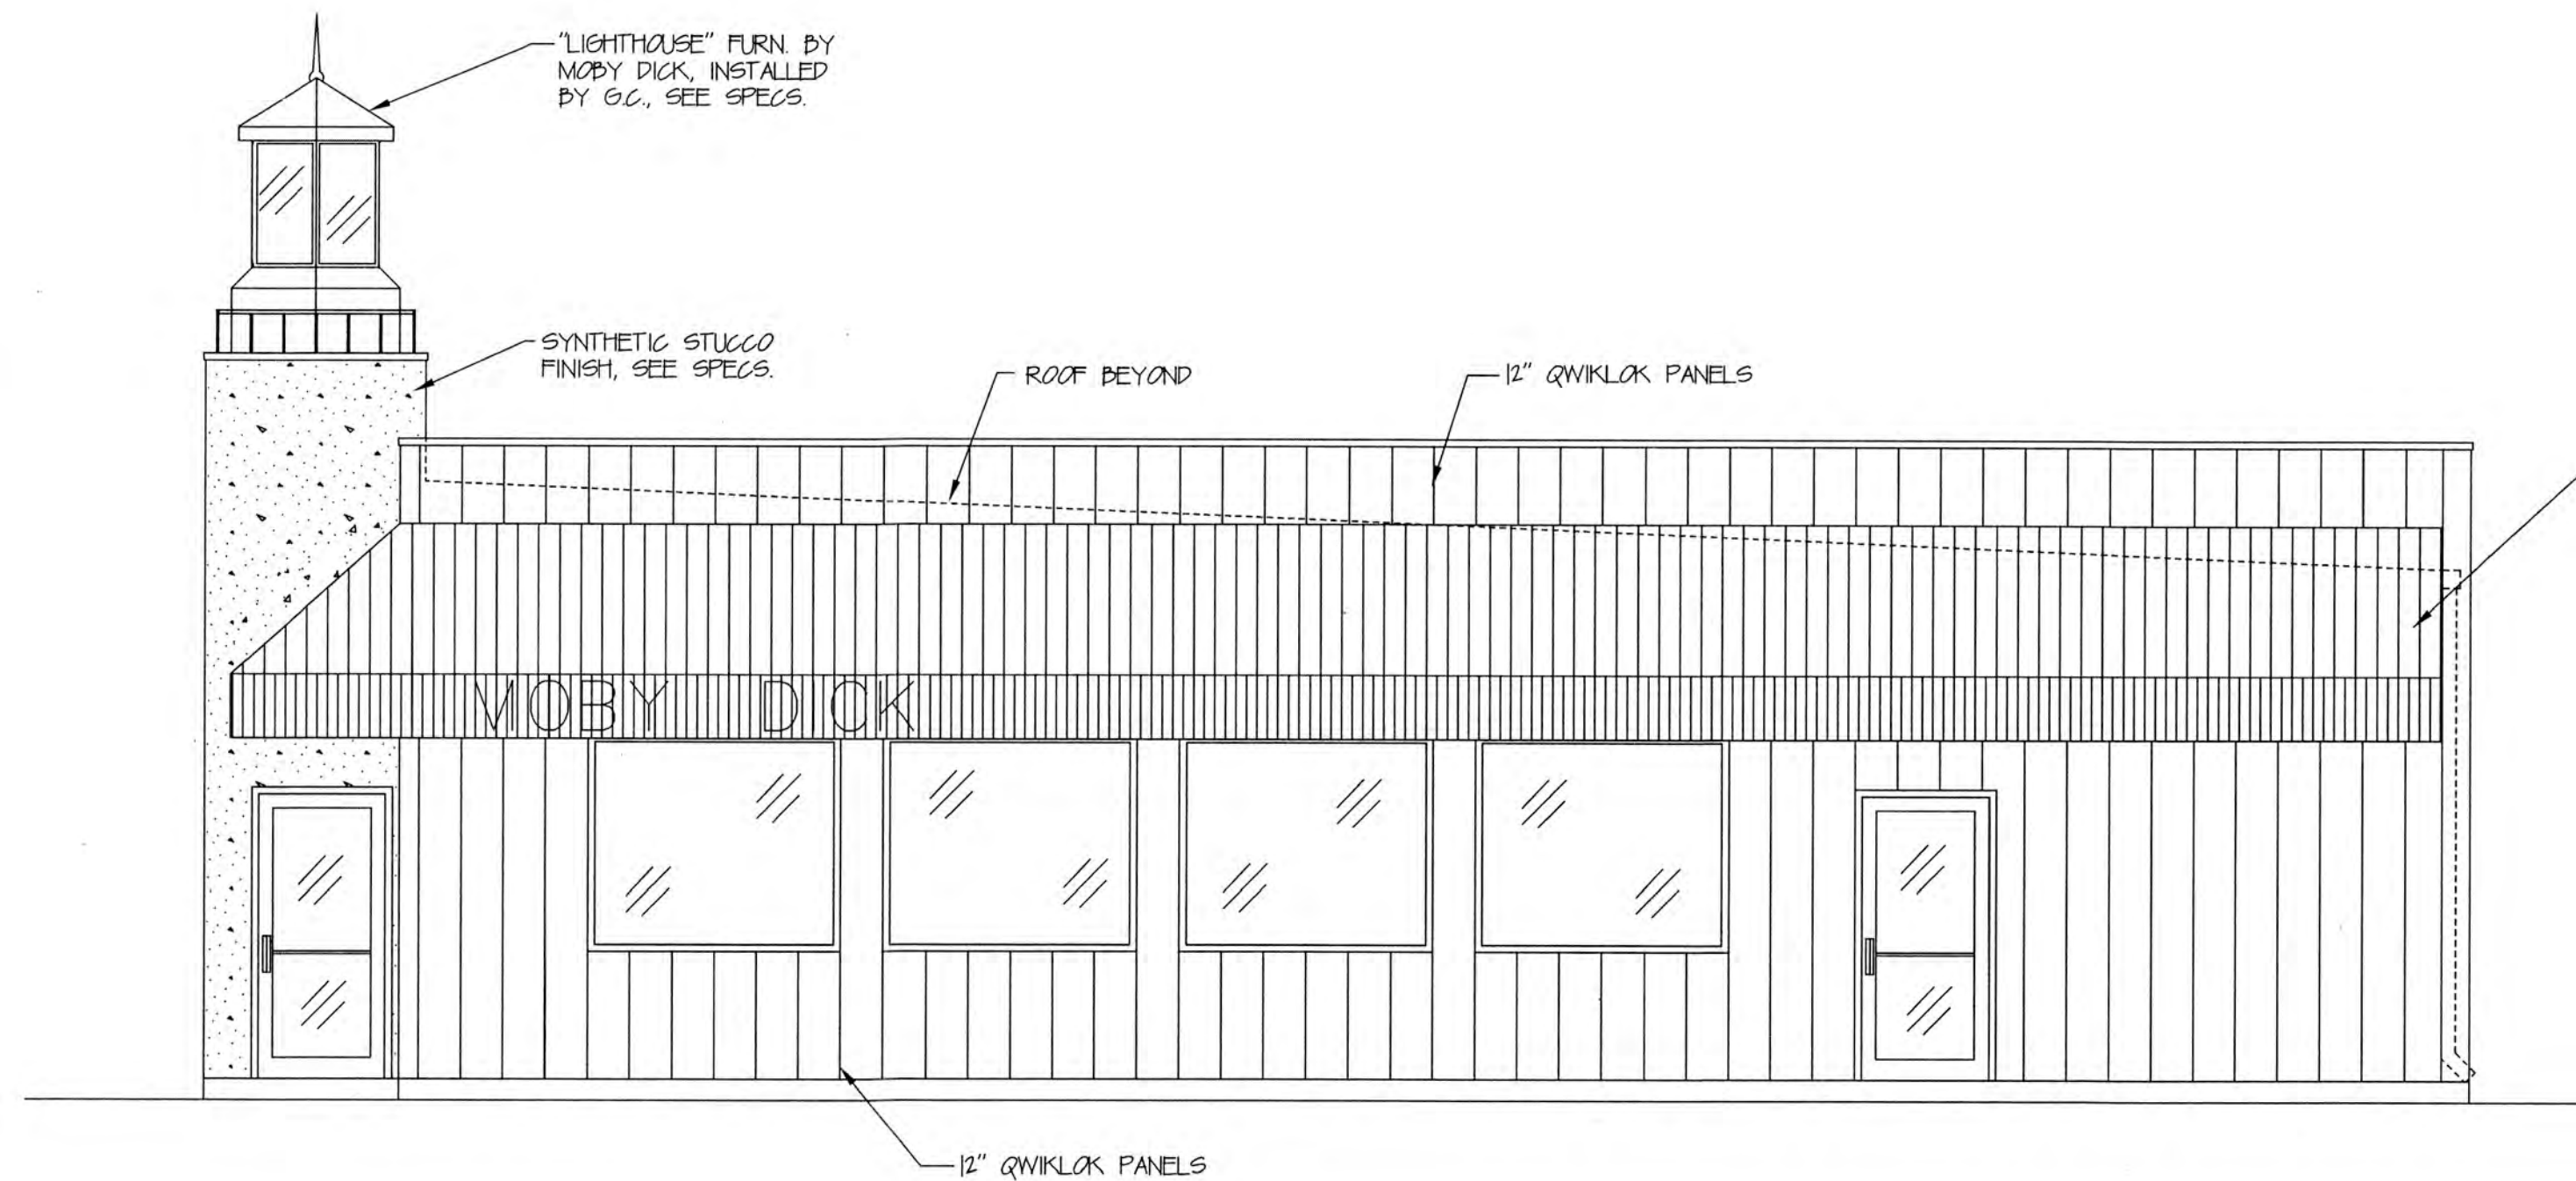

3 RIGHT EXTERIOR ELEVATION
SCALE: 1/4" = 1'-0"

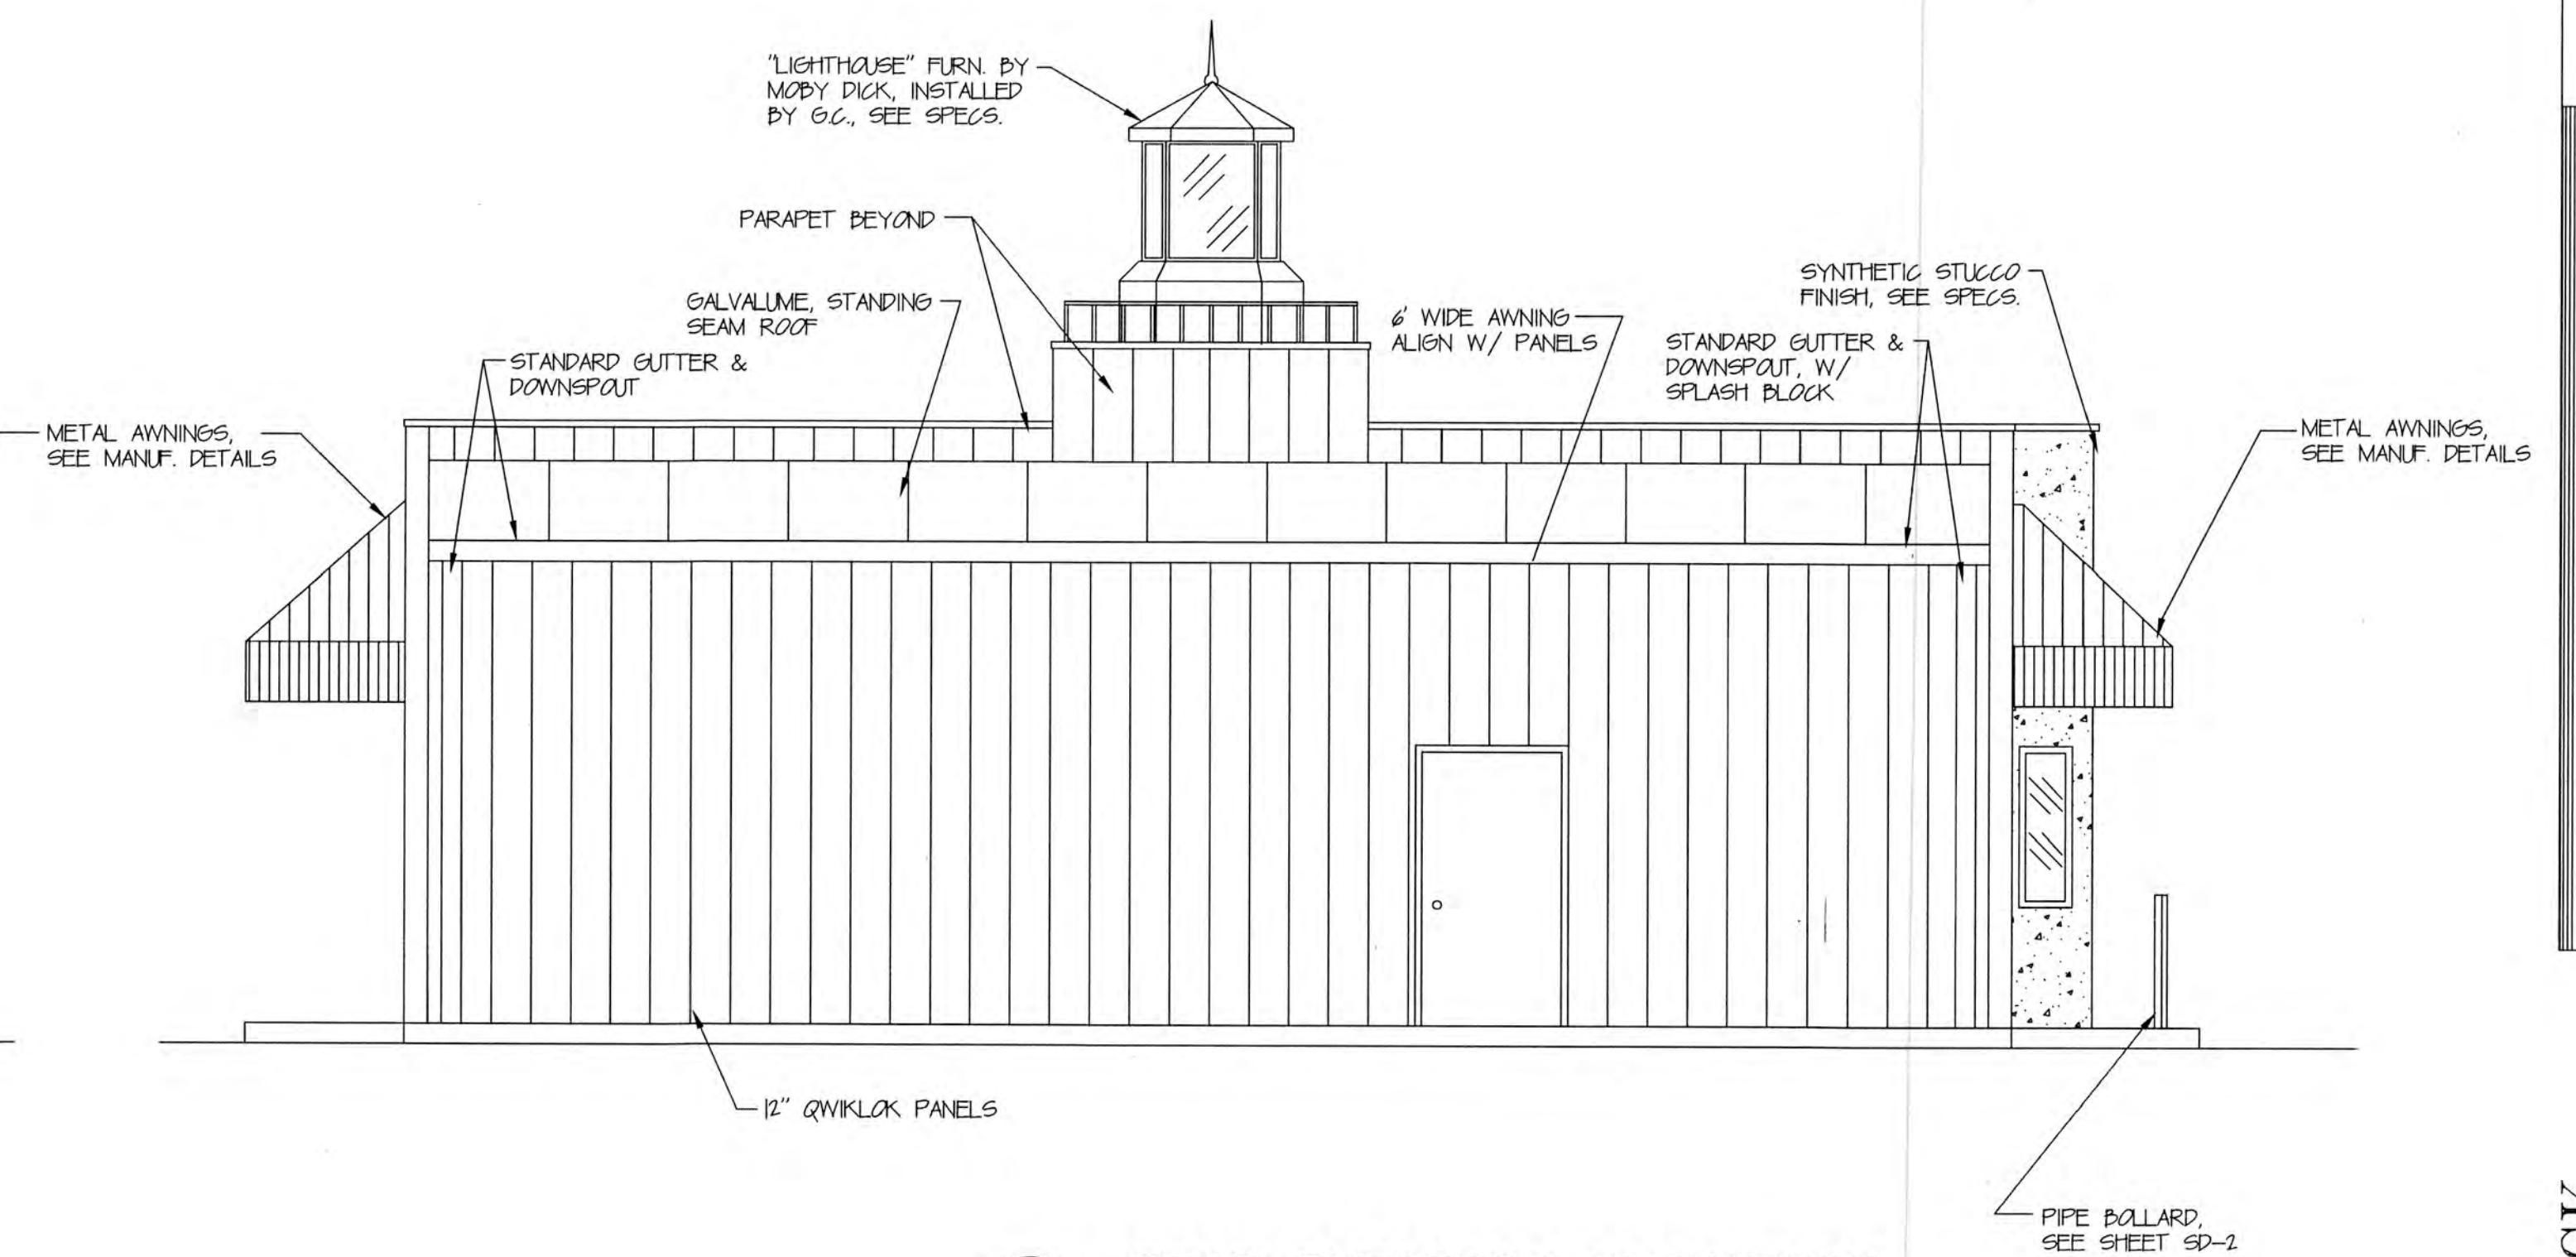

4 REAR EXTERIOR ELEVATION
SCALE: 1/4" = 1'-0"

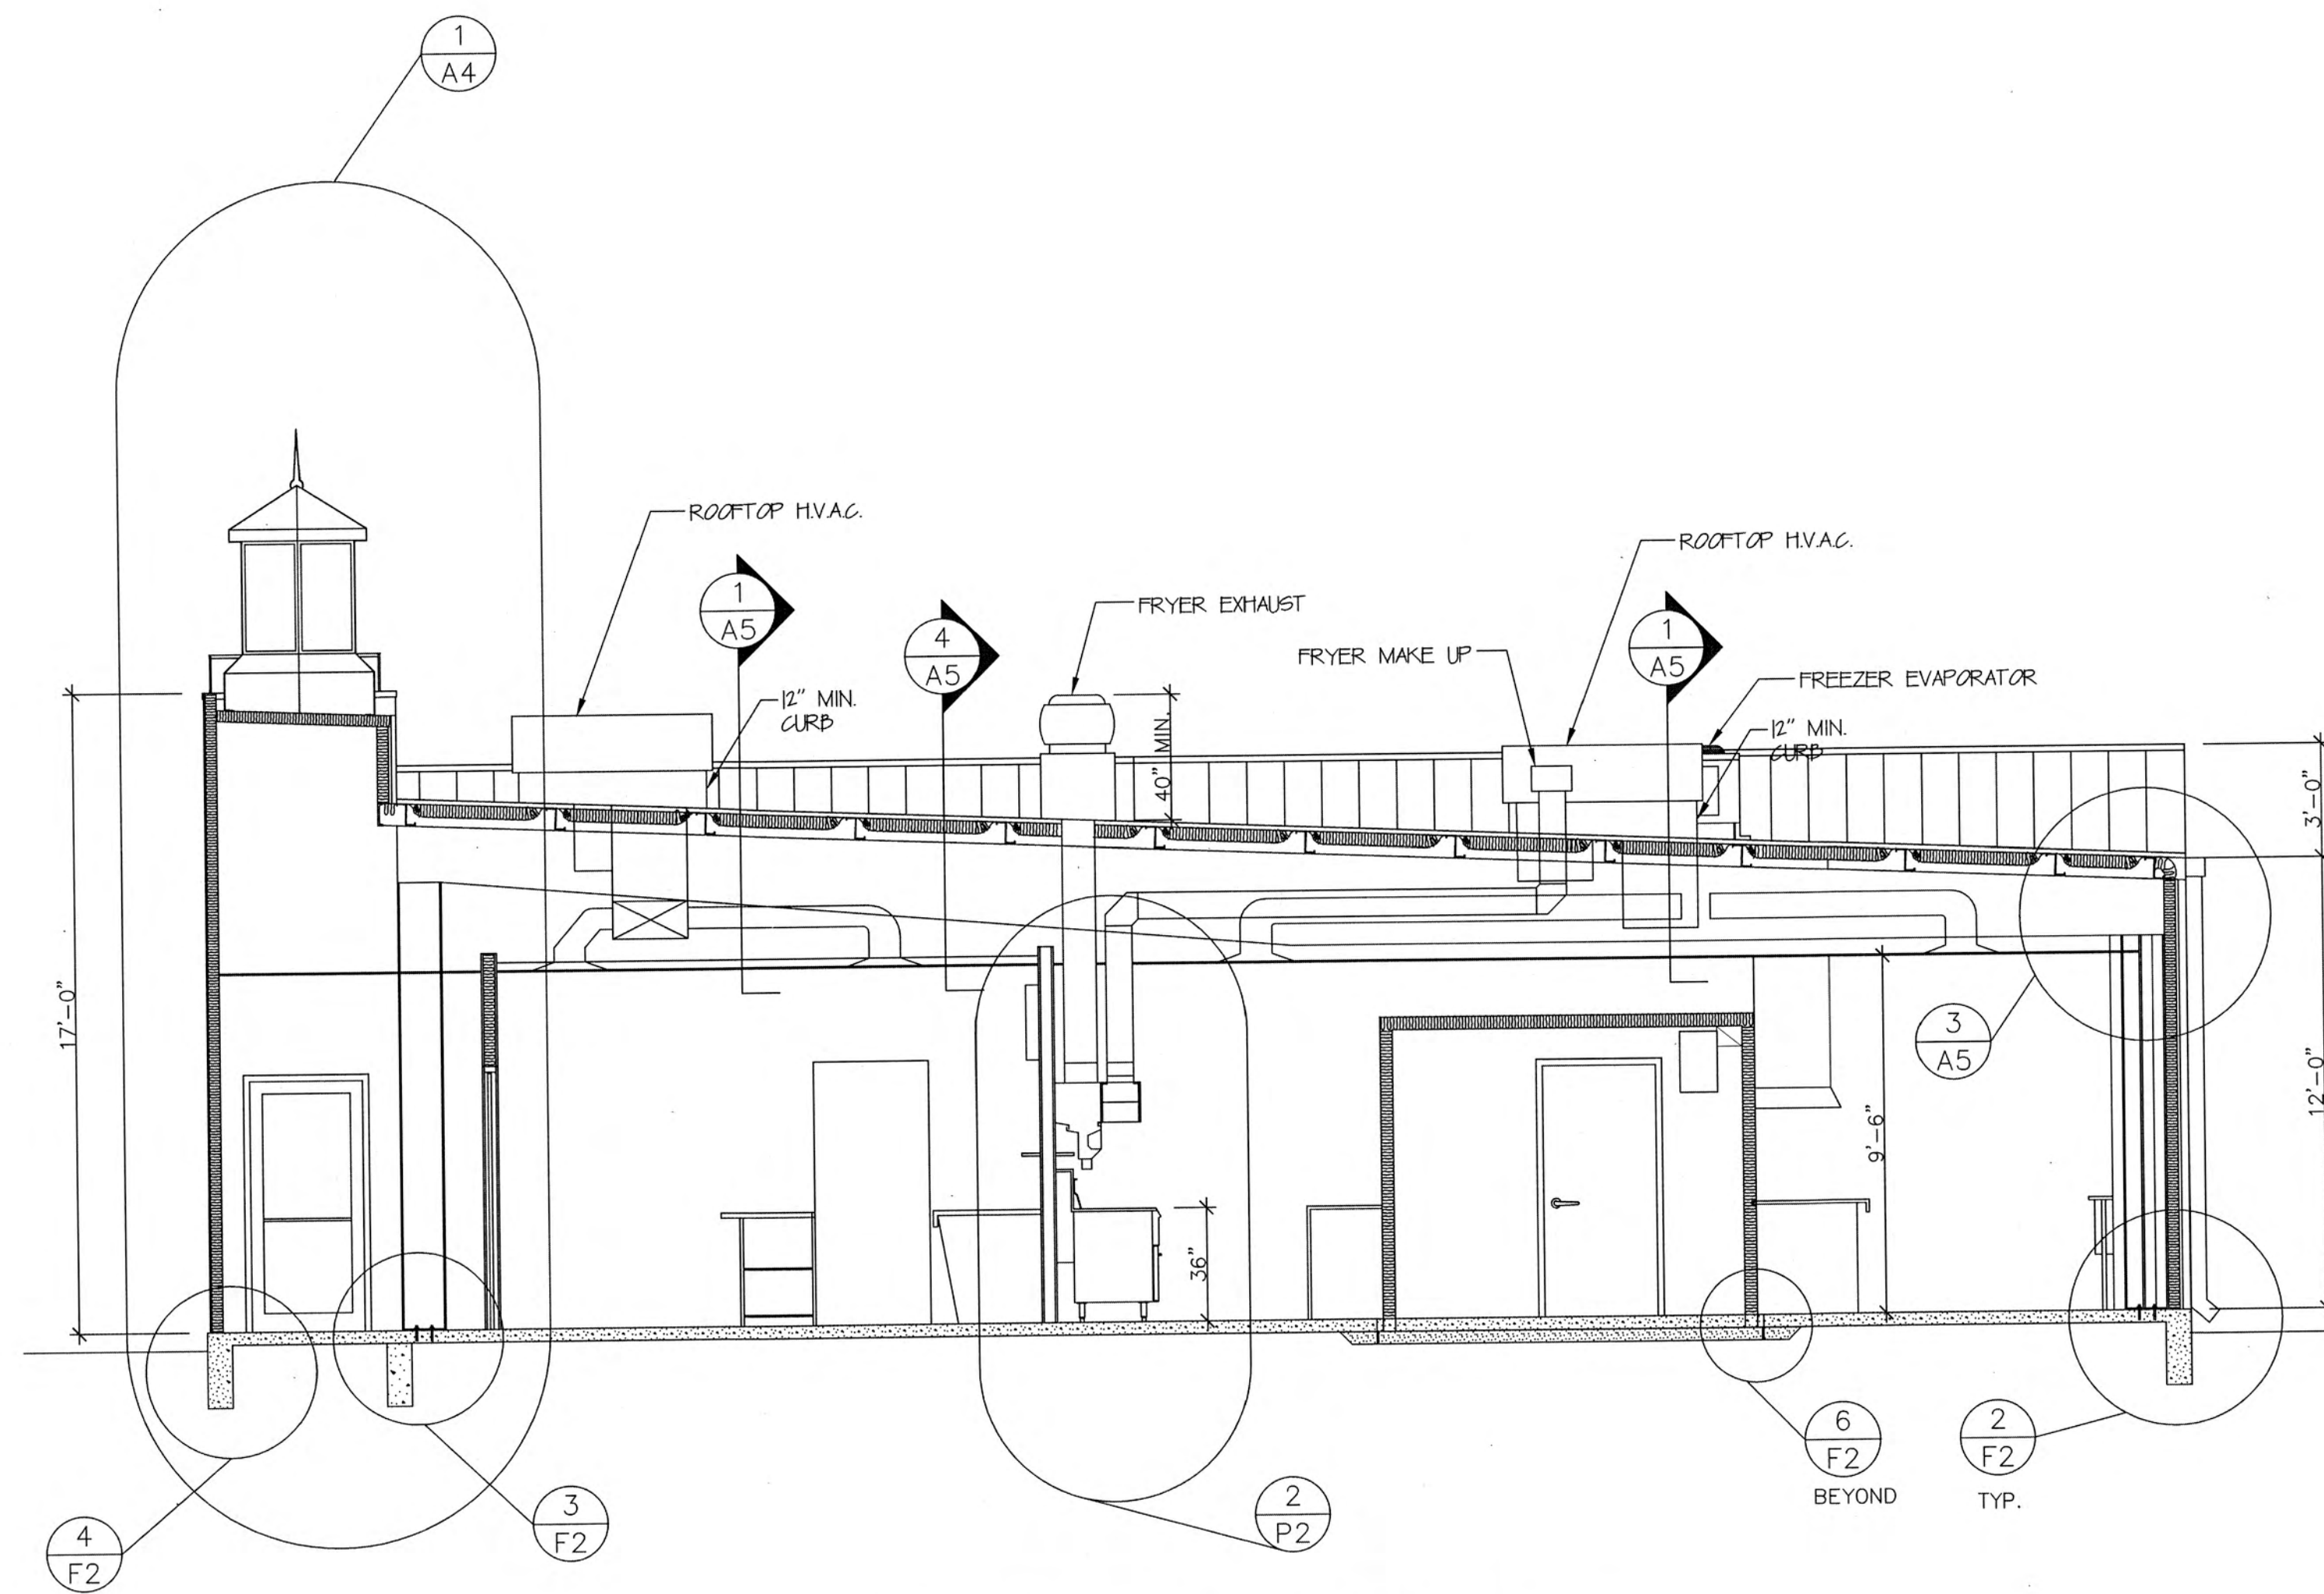

1
A3 **BUILDING SECTION**
SCALE: 1/4" = 1'-0"

PROJECT NO:
03-643C
DRAWN BY:
RFR/DD
DATE:
09-02-03
REVISIONS:


KEYES ARCHITECTS & ASSOCIATES
3005 TAYLOR BOULEVARD
Louisville, Ky. 40208
(502) 636-5113

MOBY DICK
SEAFOOD
RESTAURANT
SPENCER
COUNTY
KY
A WHALE OF
A SANDWICH


BUILDING
SECTION
SHEET
NO. **A-3**

NOTES:


ALL DETAILS ON THIS SHEET, OWNER MAY
DECIDE TO ALTER THESE DETAILS TO 3 5/8"
METAL STUDS ALONG EXTERIOR WALLS IN
LIEU OF THE FURRING SHOWN AS DETAILED
UN SHEET A6 - VERIFY WITH OWNER AND
ADJUST WALLS AS REQUIRED.

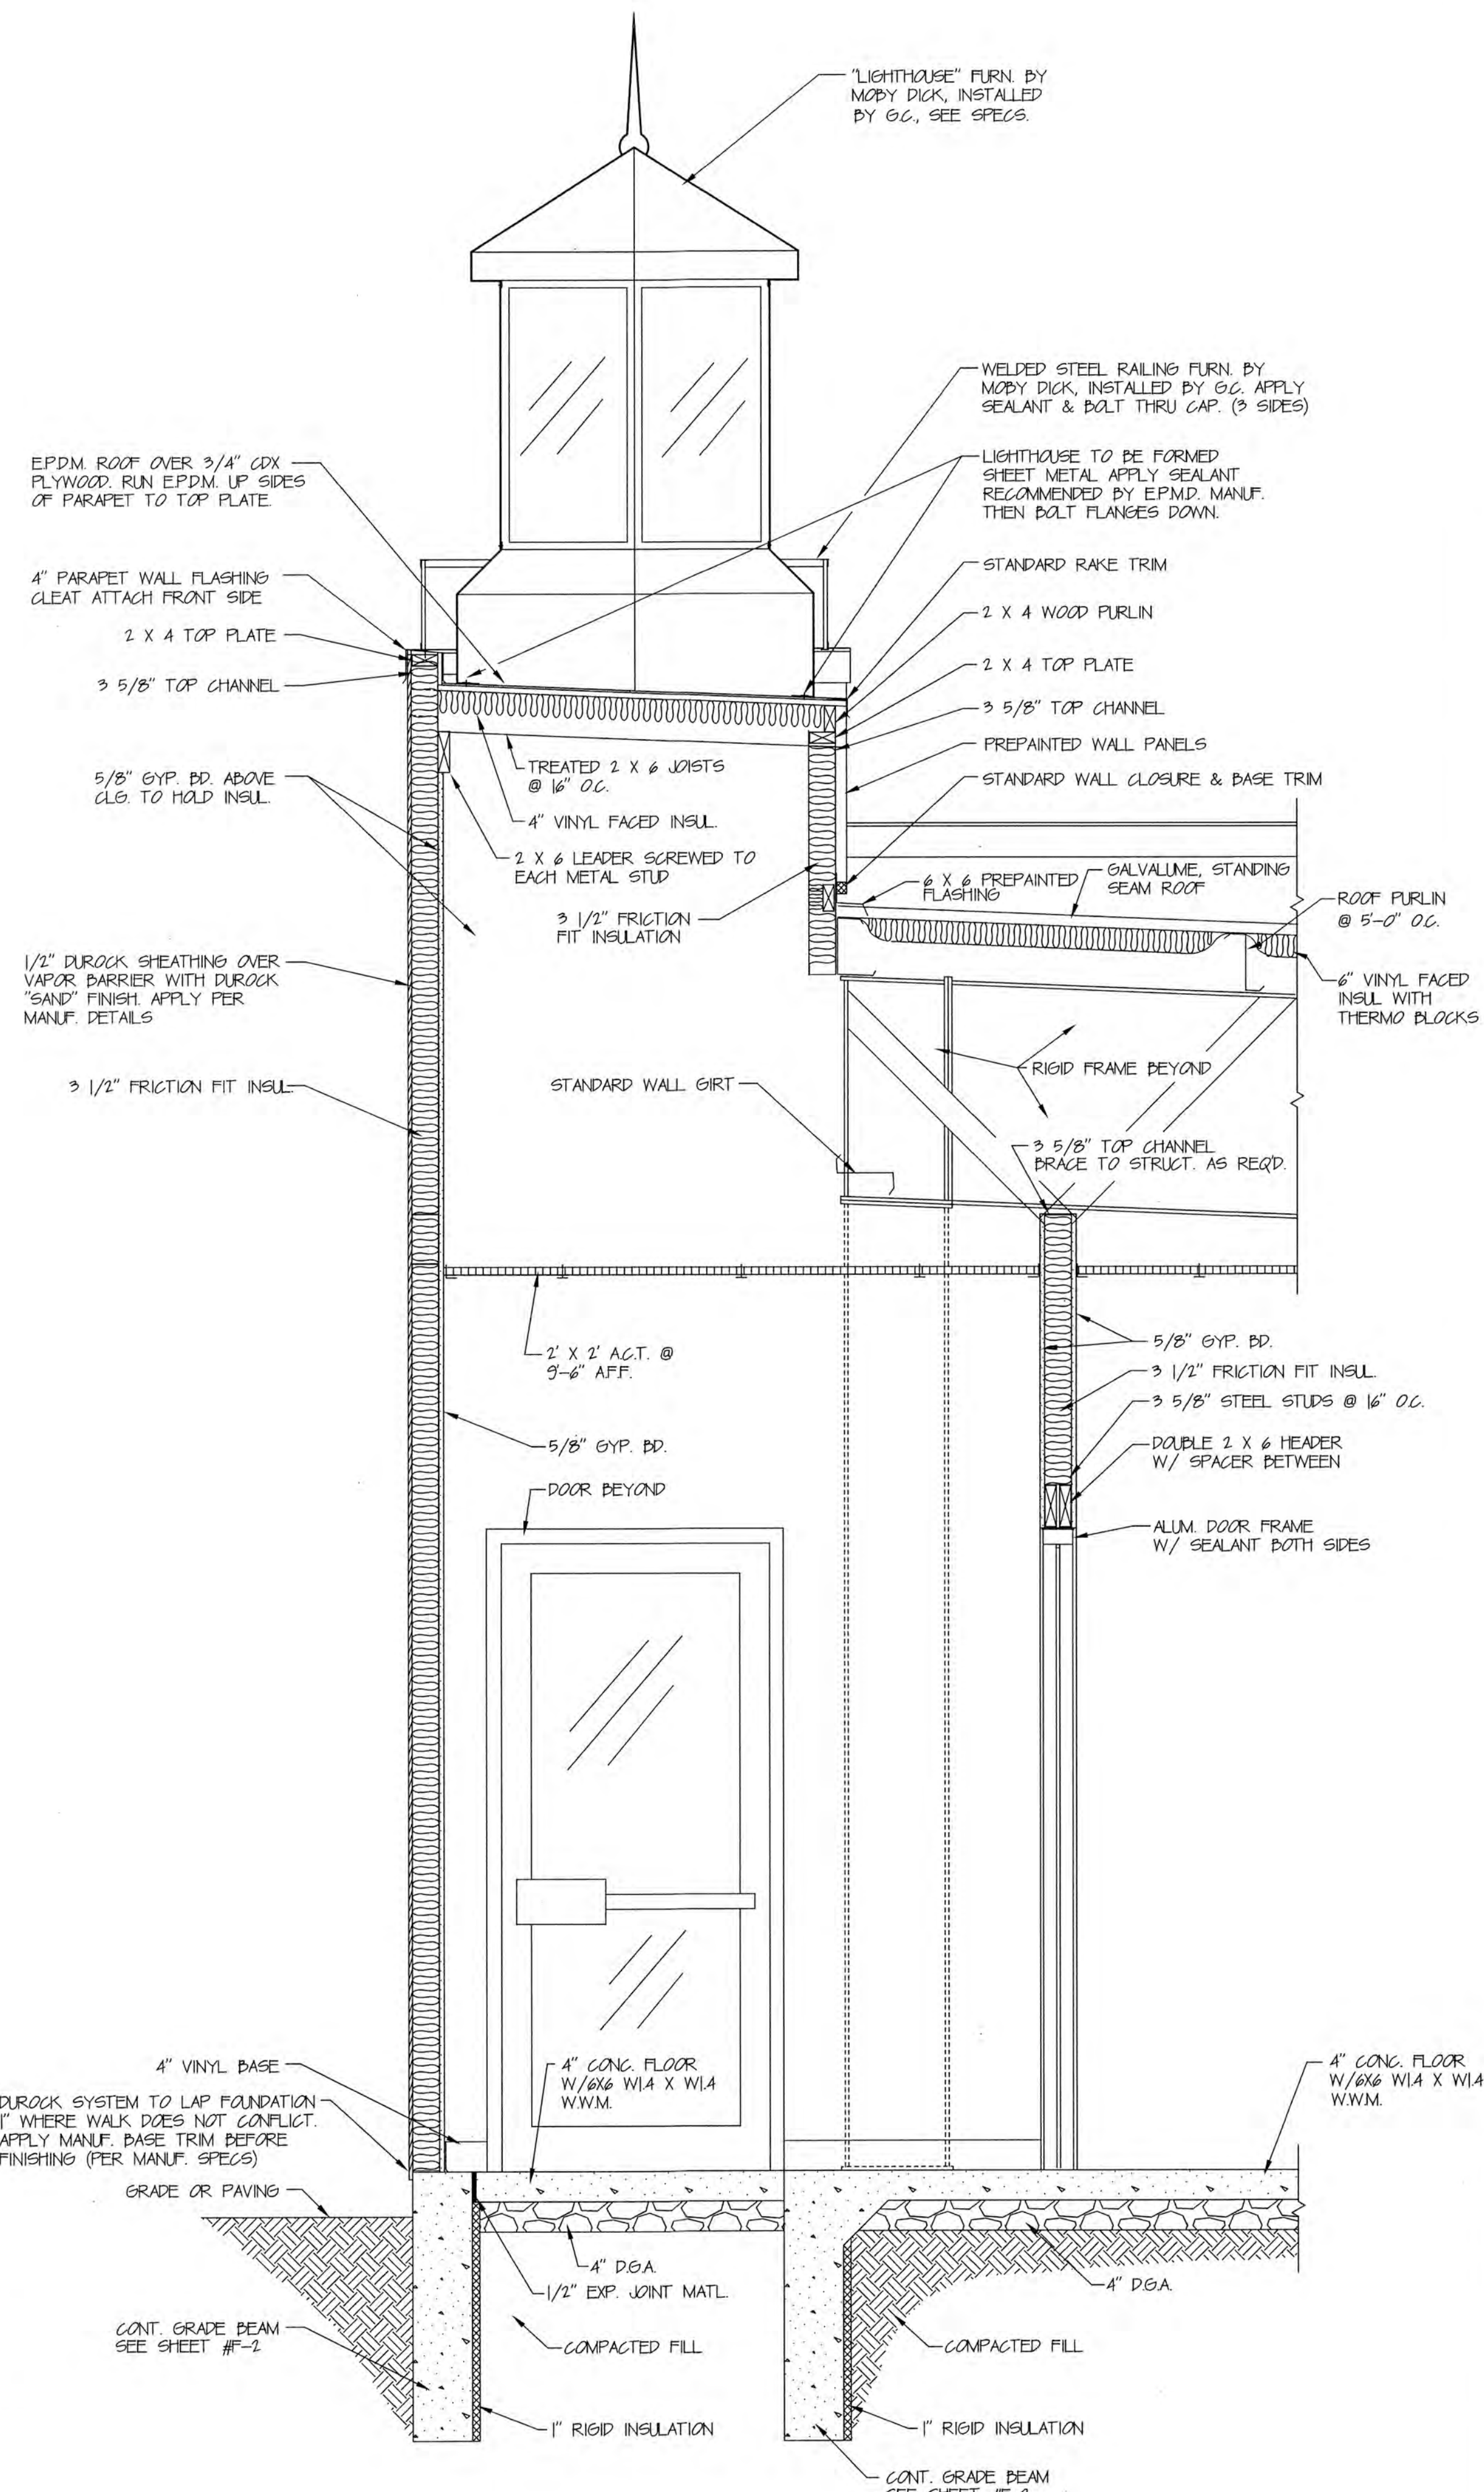

1 ENTRY SECTION
A4 SCALE: 3/4" = 1'-0"

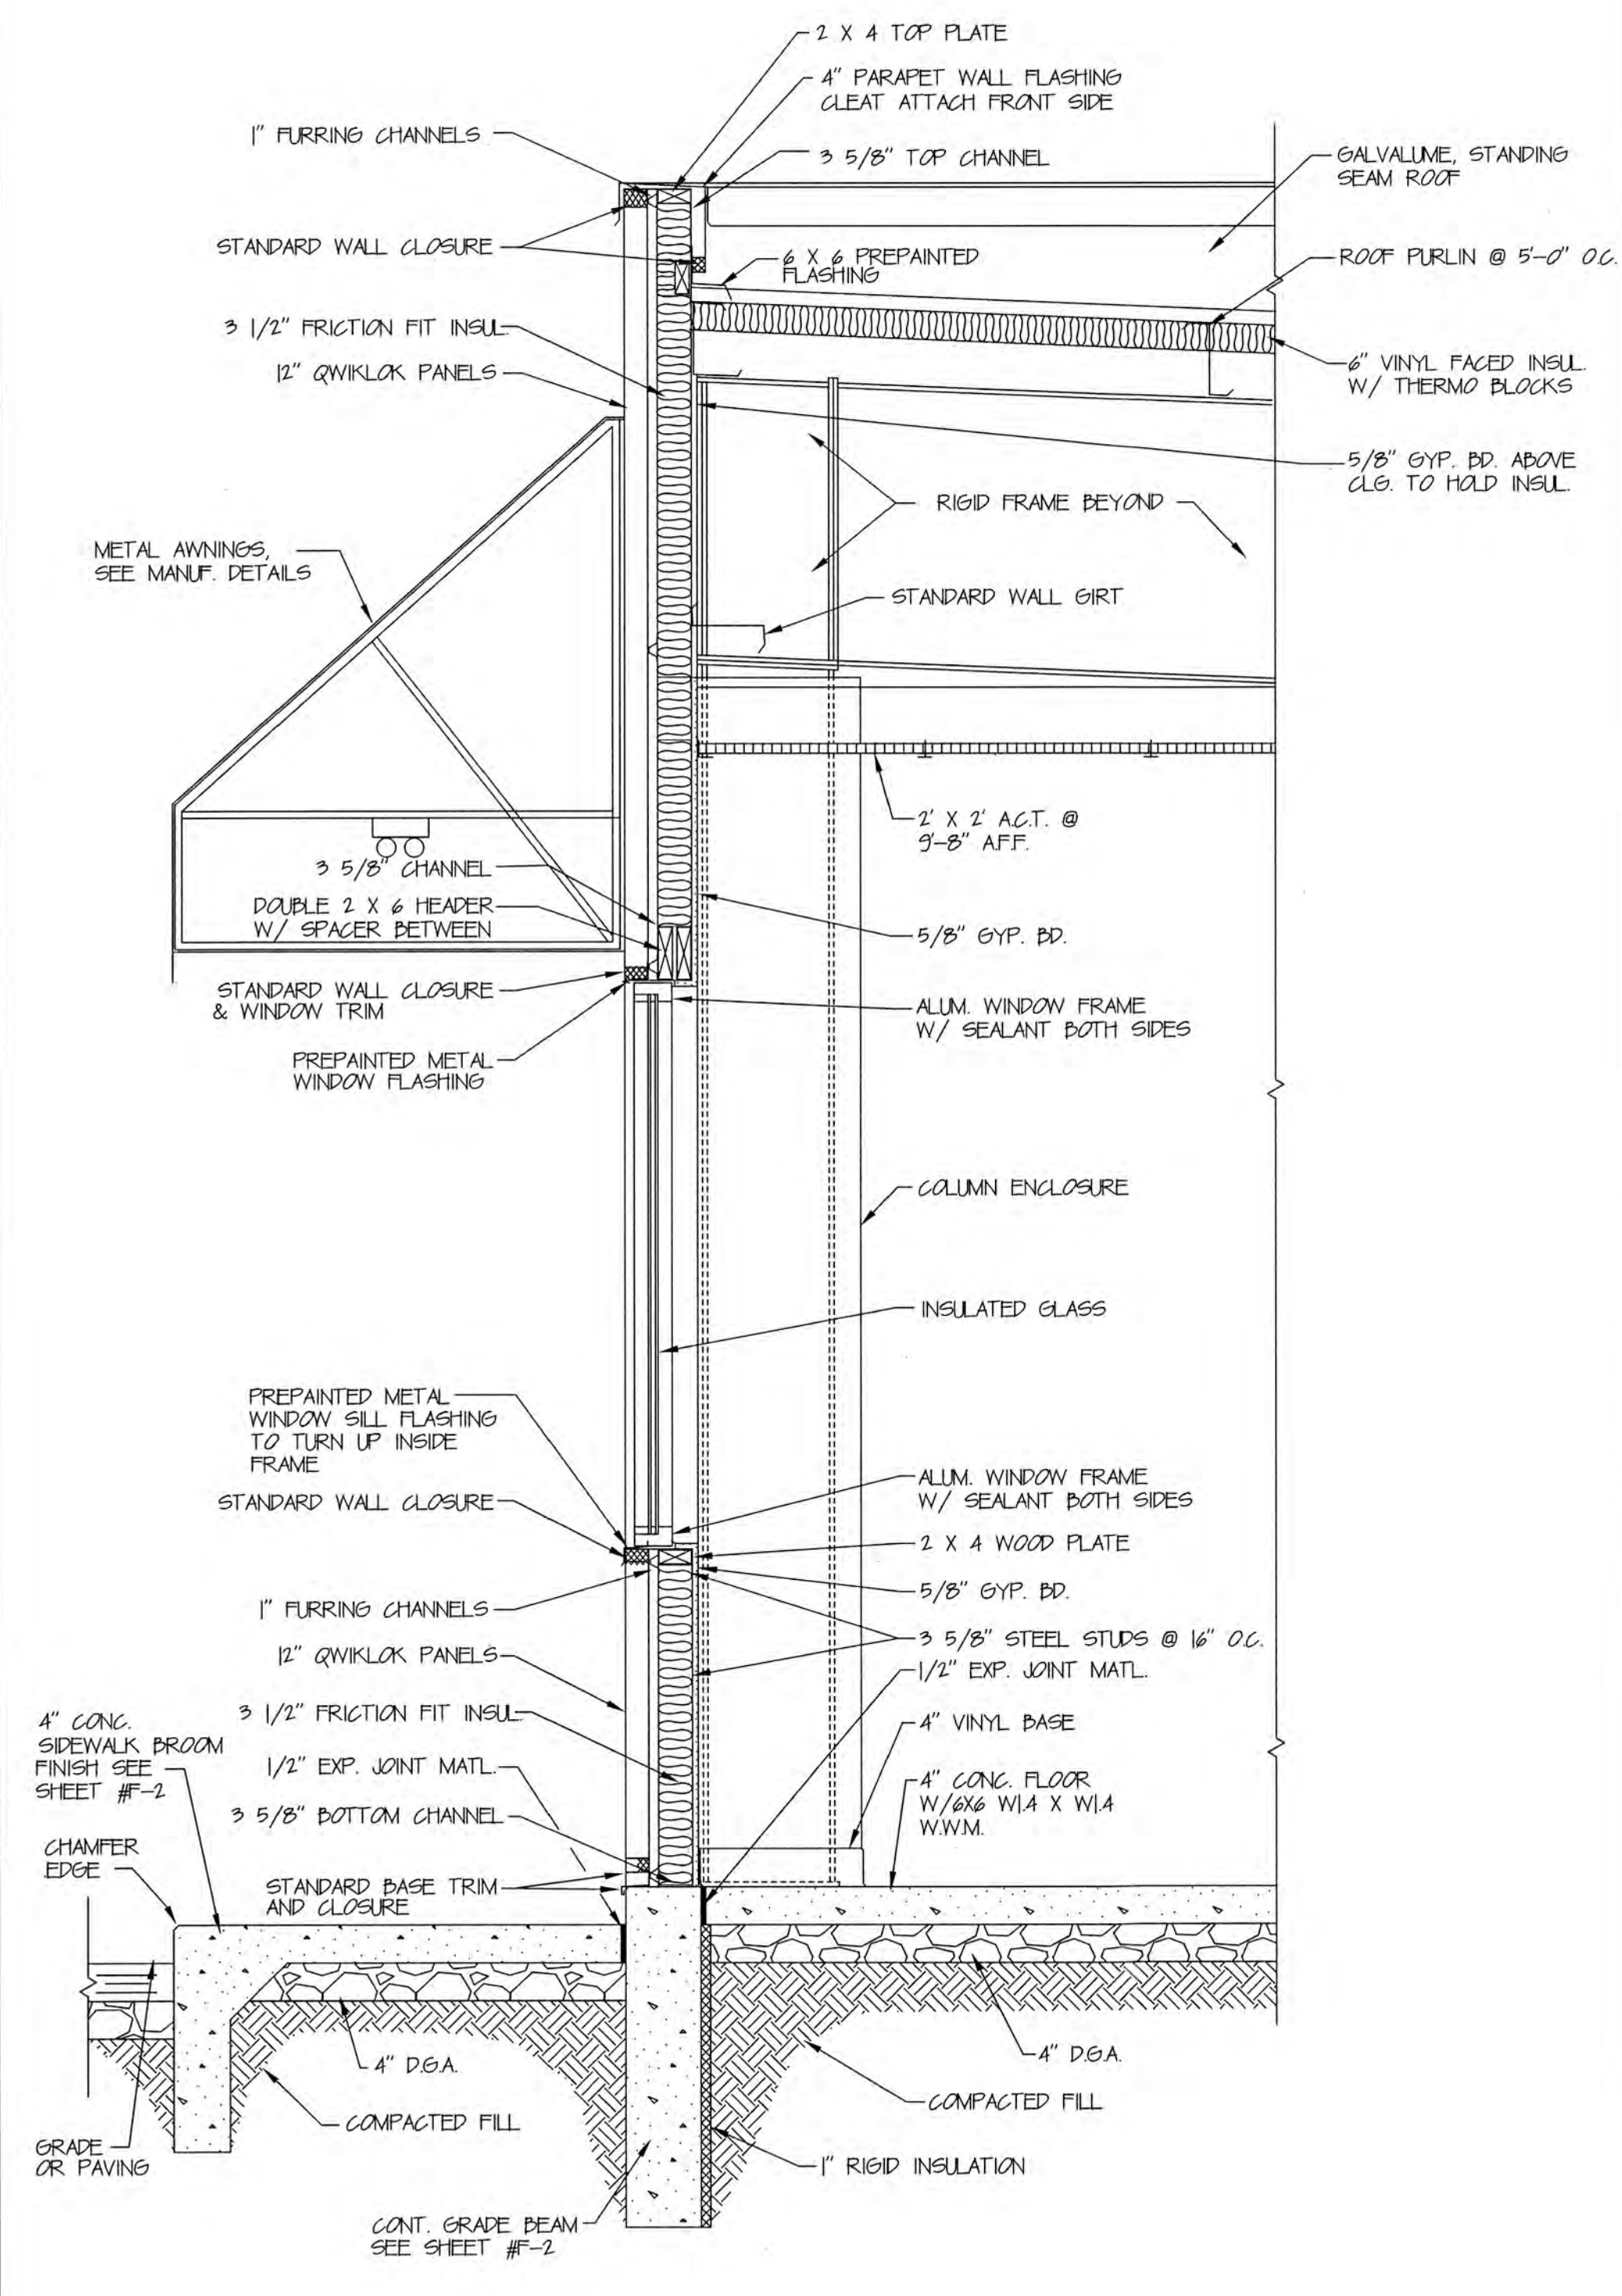


2 FRONT WALL SECTION
A4 SCALE: 3/4" = 1'-0"

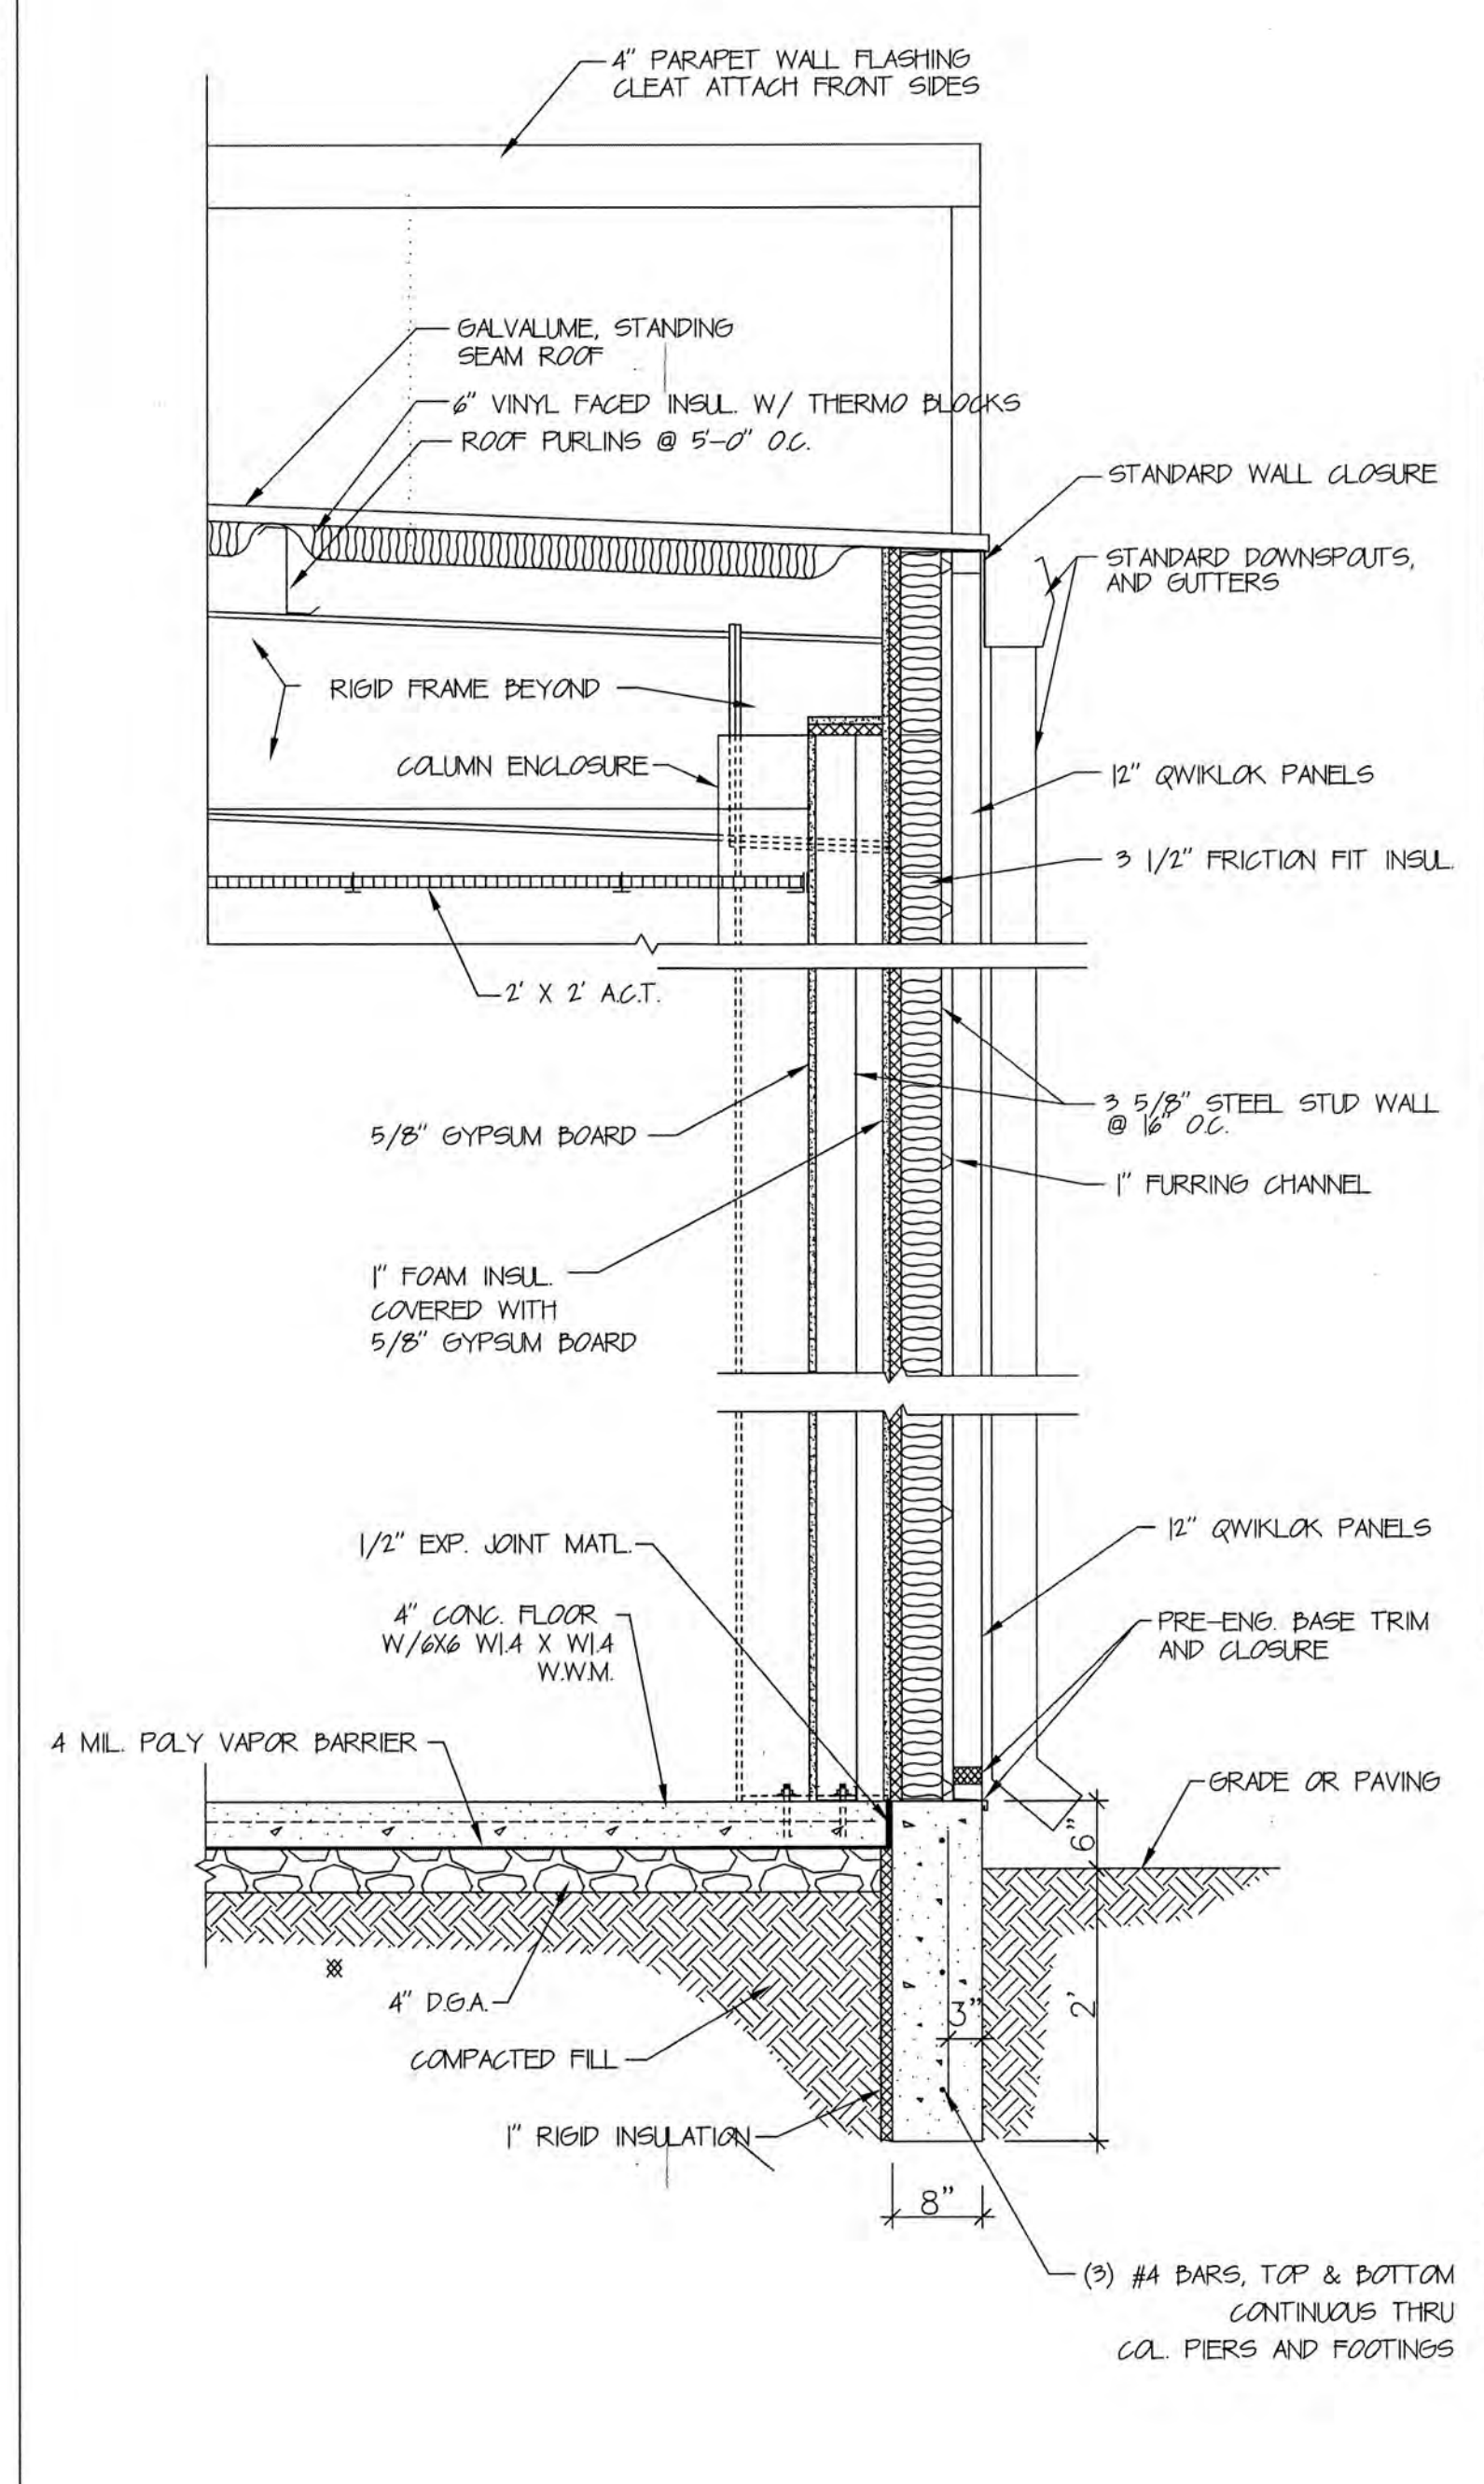

3 REAR WALL SECTION
A4 SCALE: 3/4" = 1'-0"


KEYES ARCHITECTS & ASSOCIATES
3005 TAYLOR BOULEVARD
Louisville, Ky. 40208
(502) 636-5113

MOBY DICK
SEAFOOD
RESTAURANT
SPENCER COUNTY
KY
A WHALE OF
A SANDWICH

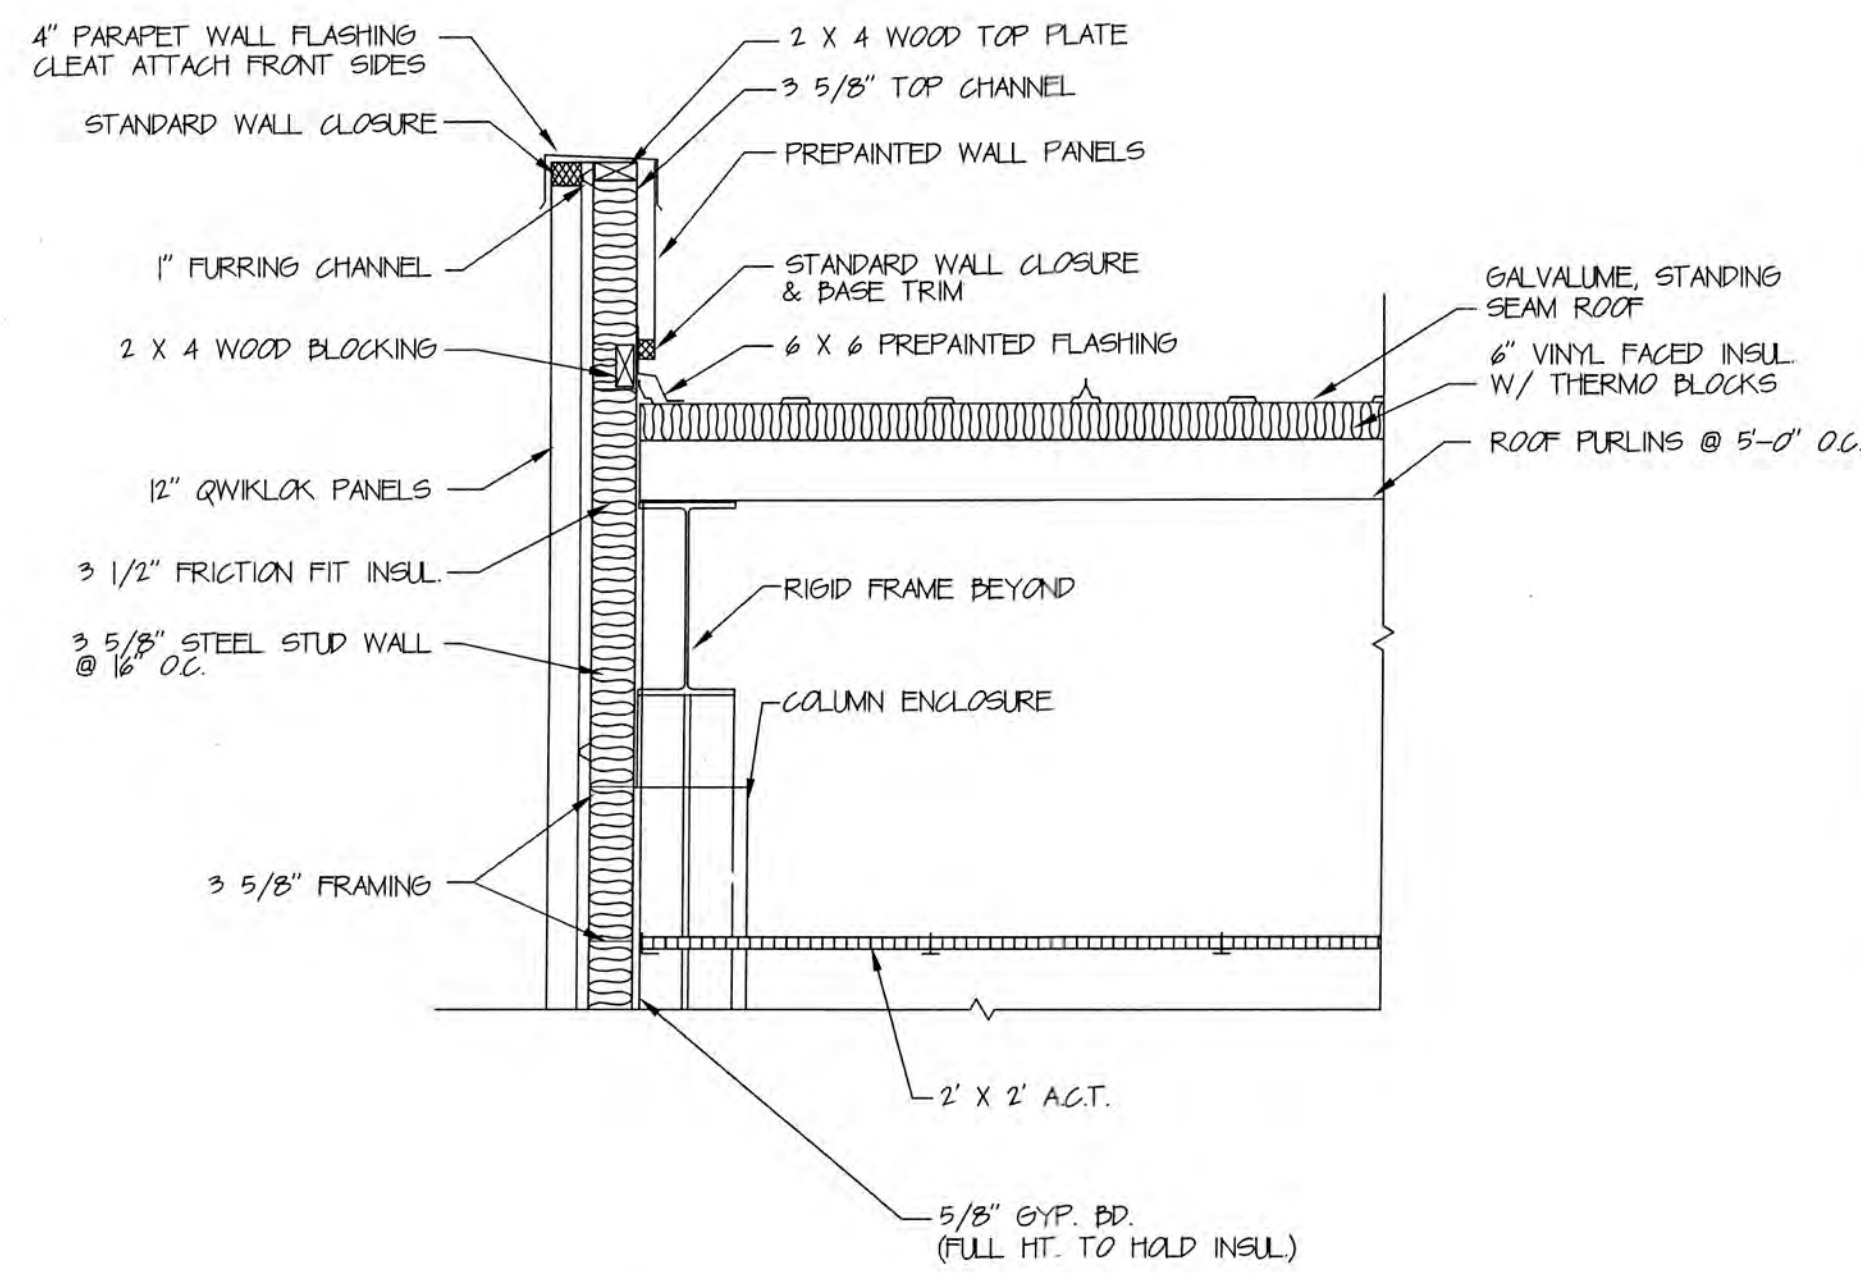


1 SIDE WALL SECTION
A5 SCALE: 3/4" = 1'-0"

NOTE: FOR BALANCE OF WALL
REFER TO #2/A4

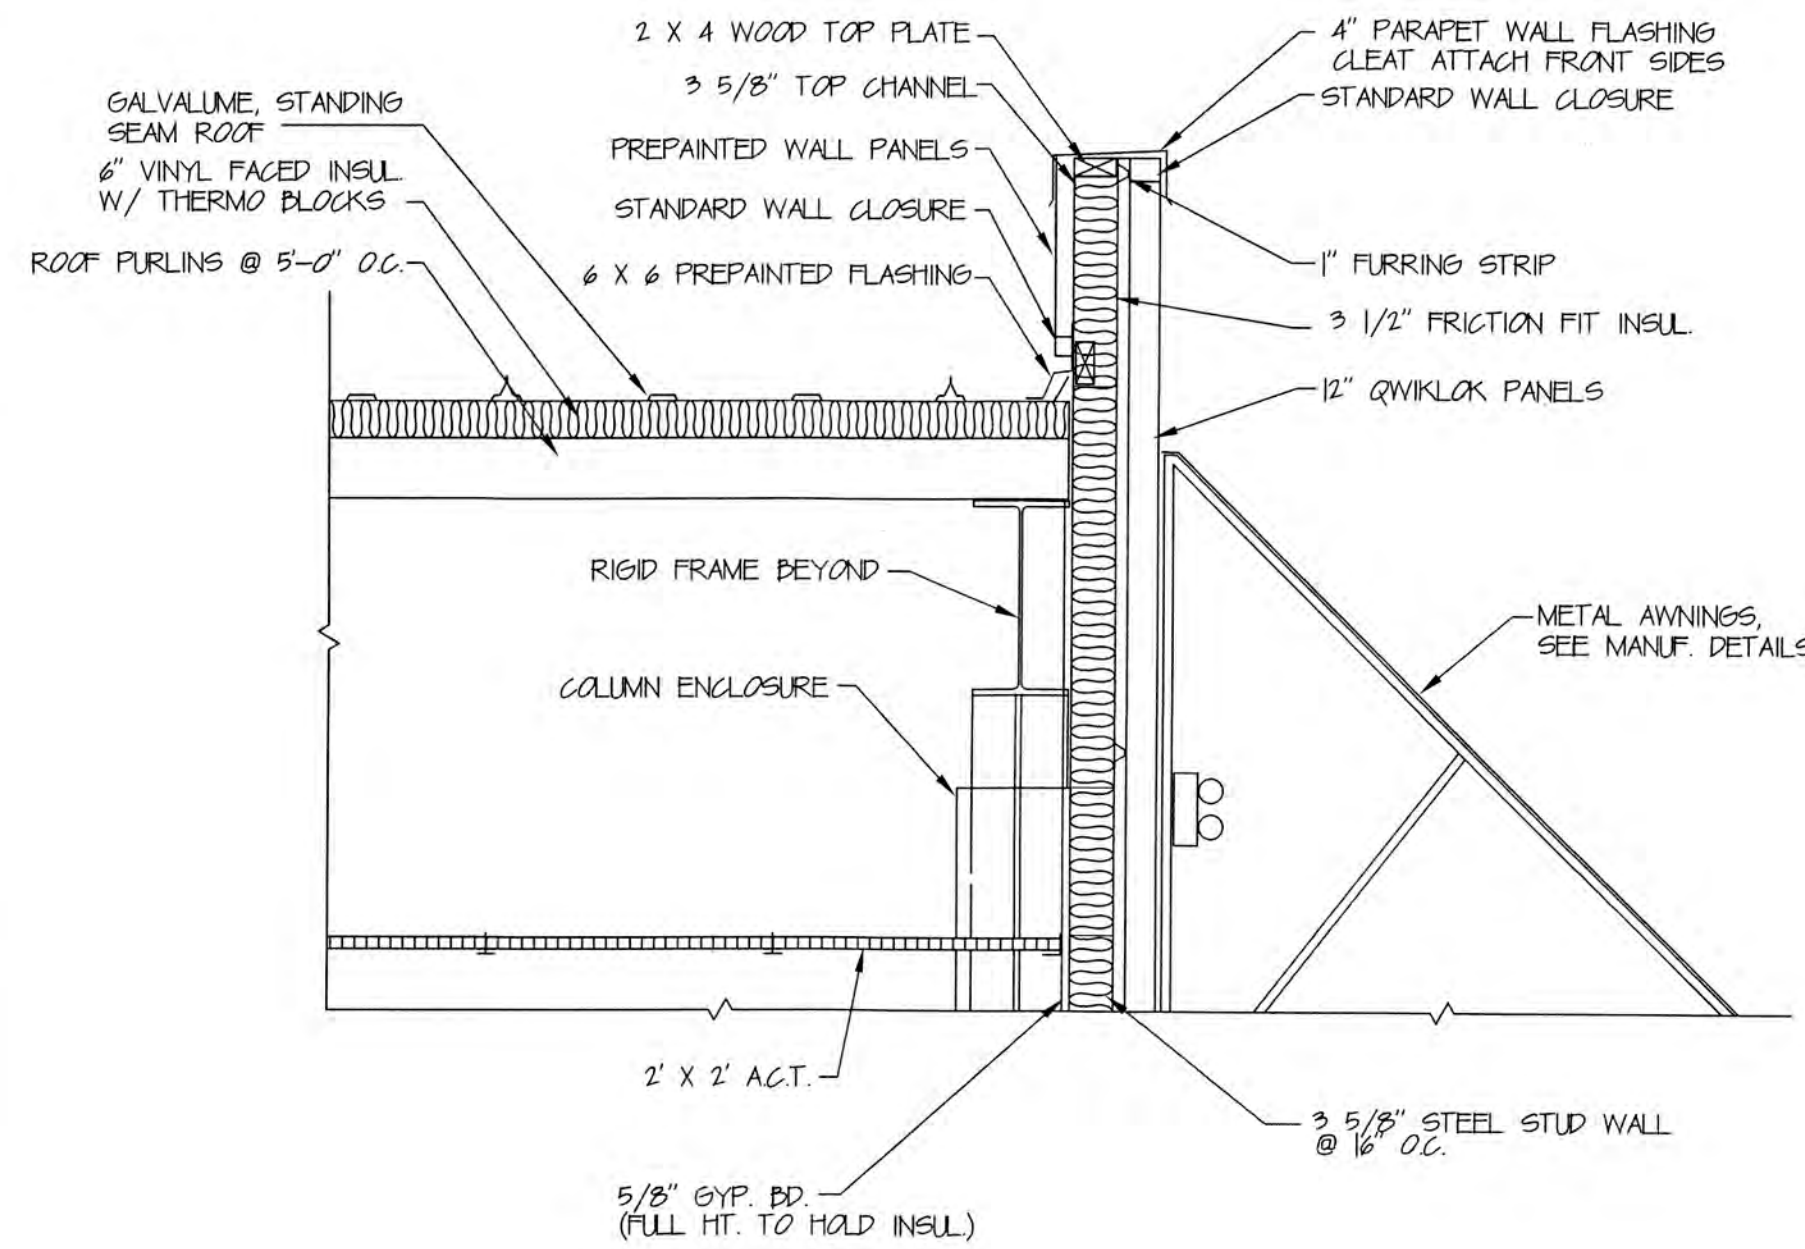

2 SIDE WALL SECTION
A5 SCALE: 3/4" = 1'-0"

NOTE: FOR BALANCE OF WALL
REFER TO #2/A4

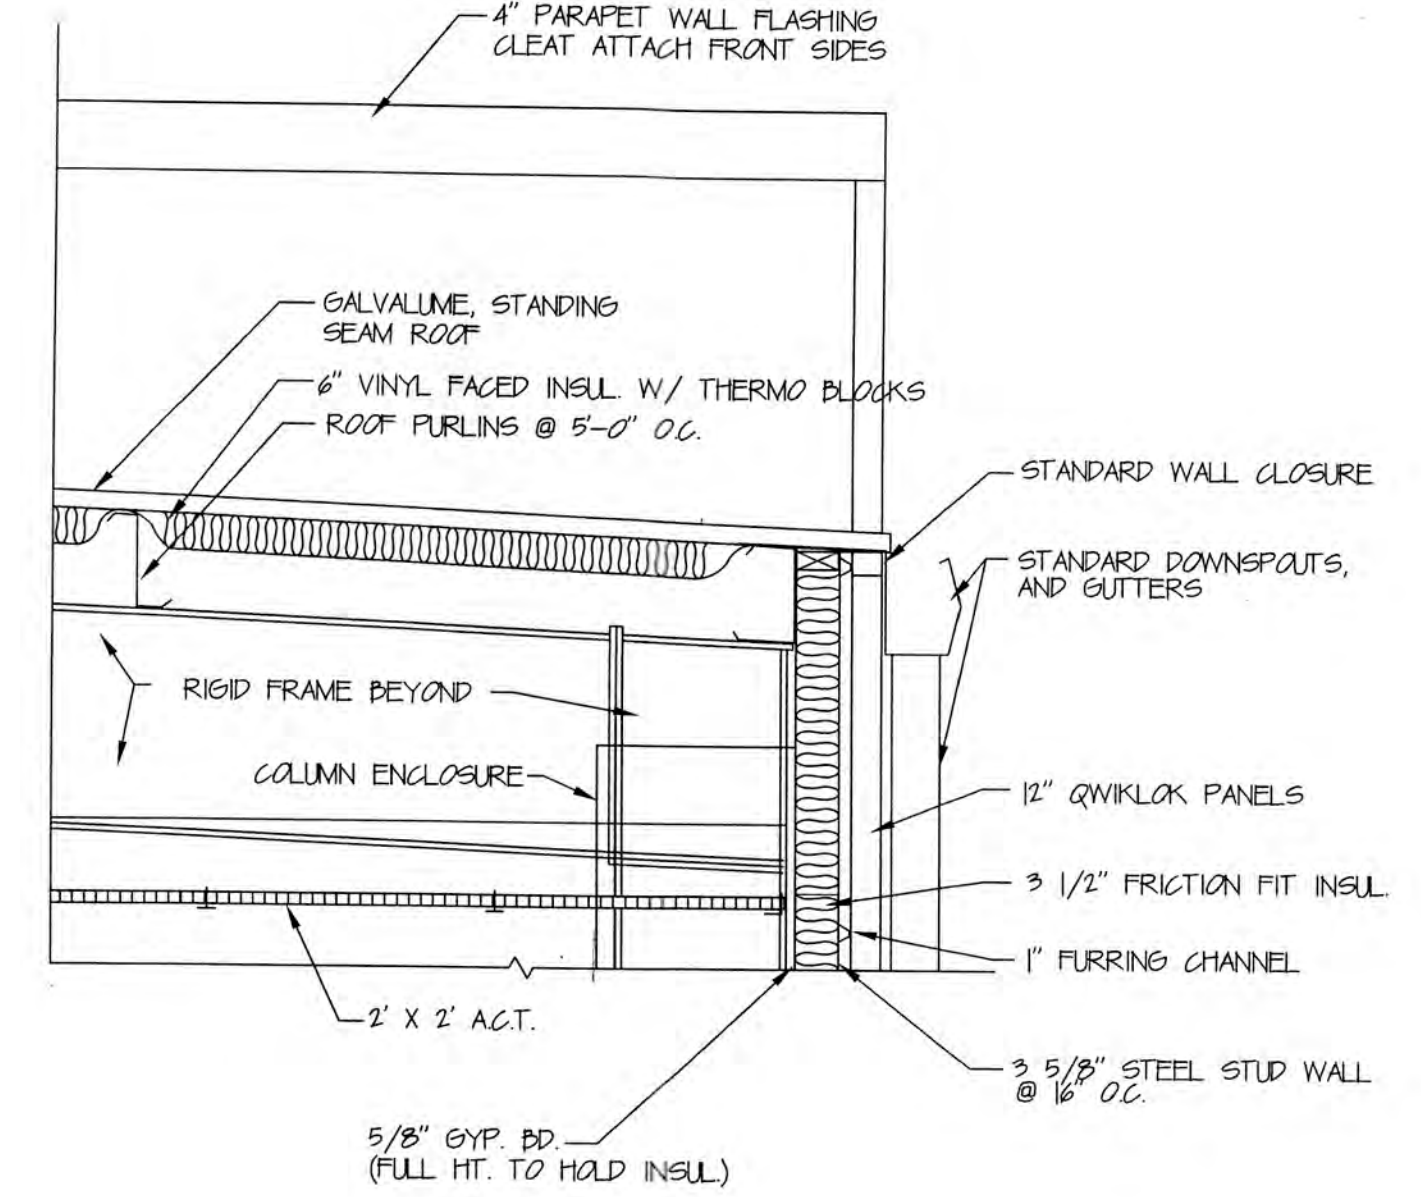


3 REAR WALL SECTION
A5 SCALE: 3/4" = 1'-0"

NOTE: FOR BALANCE OF WALL
REFER TO #2/A4


NOTES:

ALL DETAILS ON THIS SHEET, OWNER MAY
DECIDE TO ALTER THESE DETAILS TO 3 5/8"
METAL STUDS ALONG EXTERIOR WALLS IN
LIEU OF THE FURRING SHOWN AS DETAILED
UN SHEET A6 - VERIFY WITH OWNER AND
ADJUST WALLS AS REQUIRED.

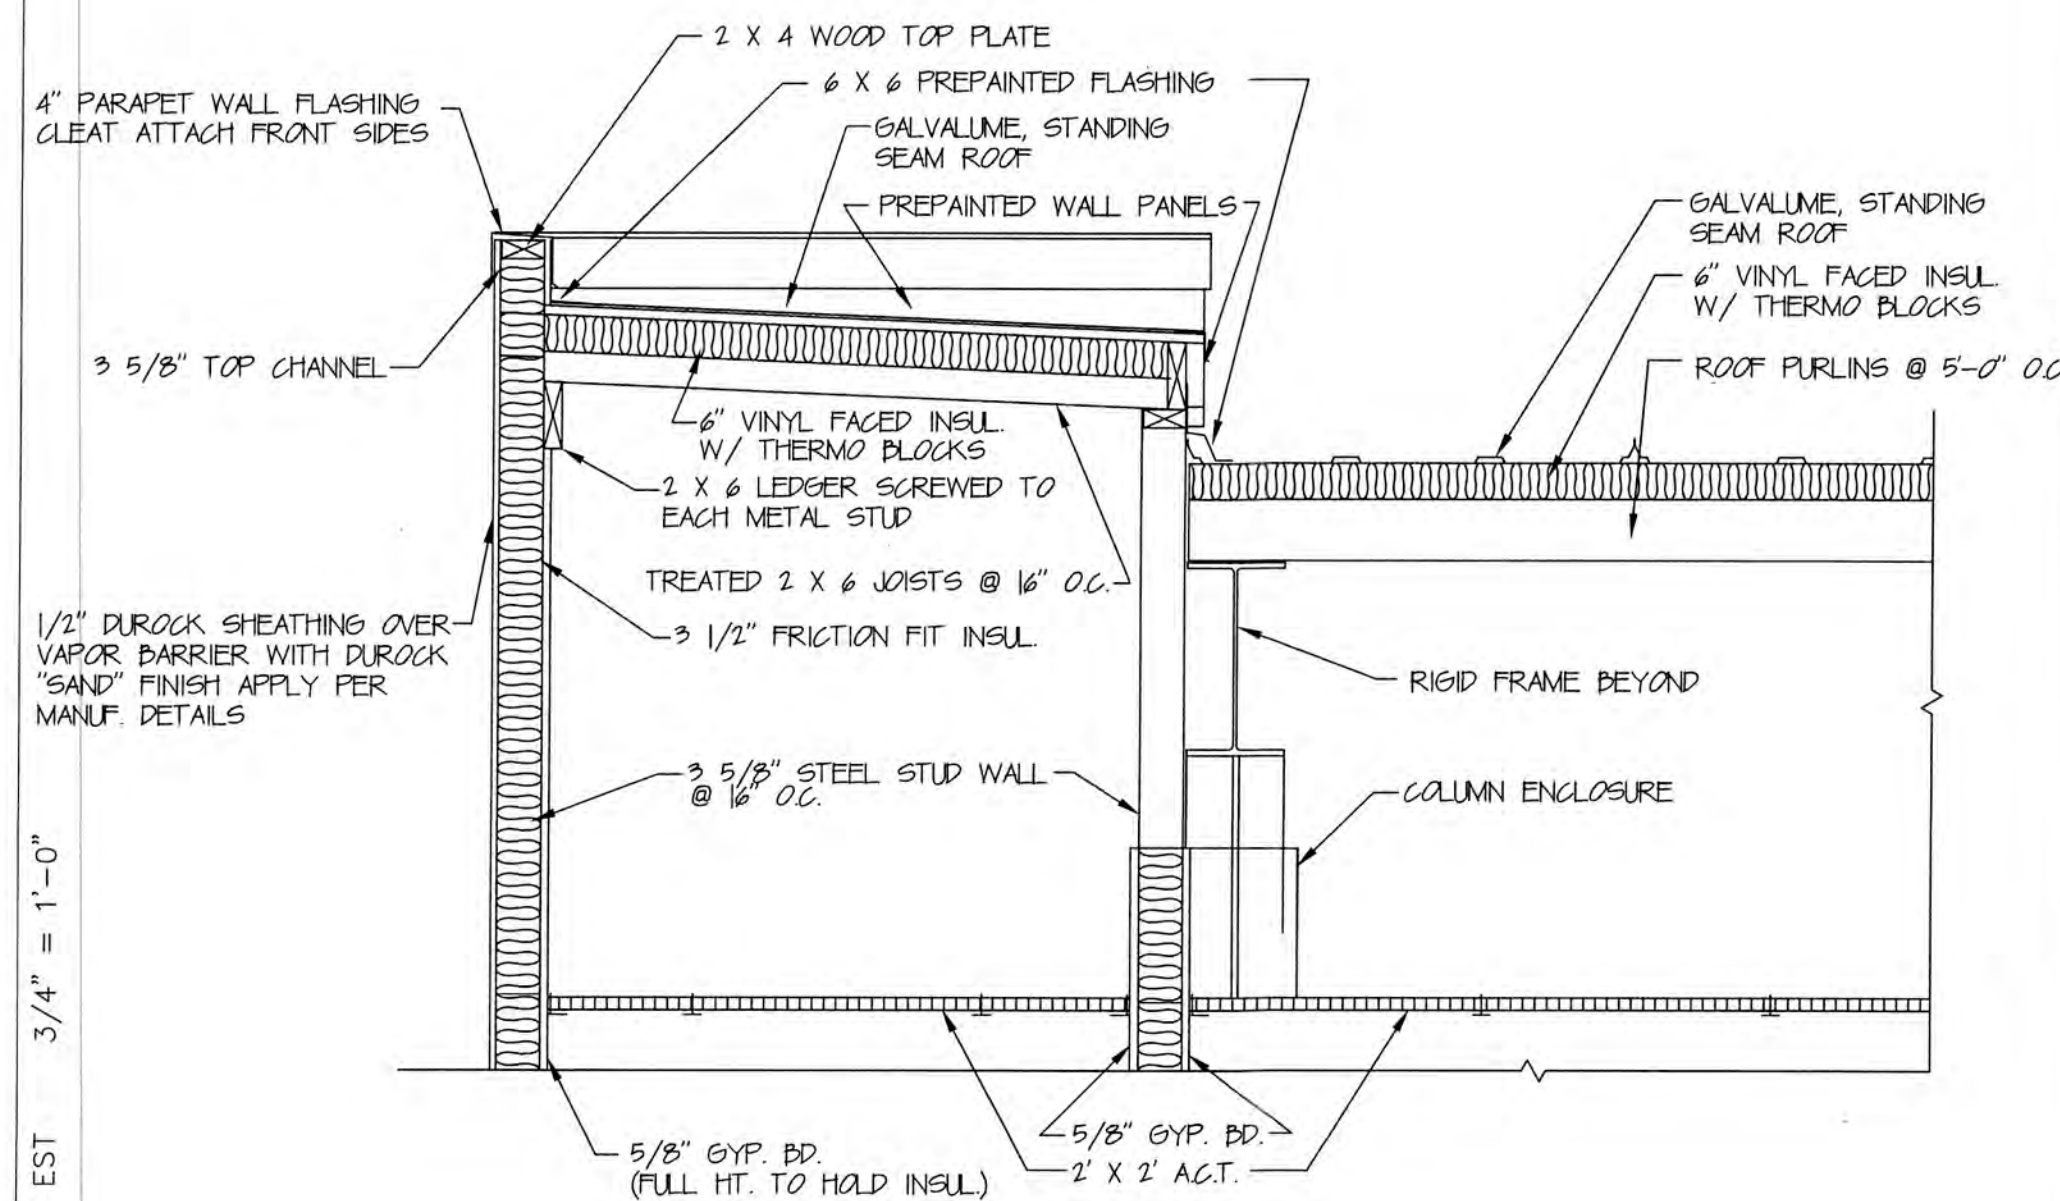


4 DRIVE UP SECTION
A5 SCALE: 3/4" = 1'-0"

NOTE: FOR BALANCE OF WALL
REFER TO #1/A4

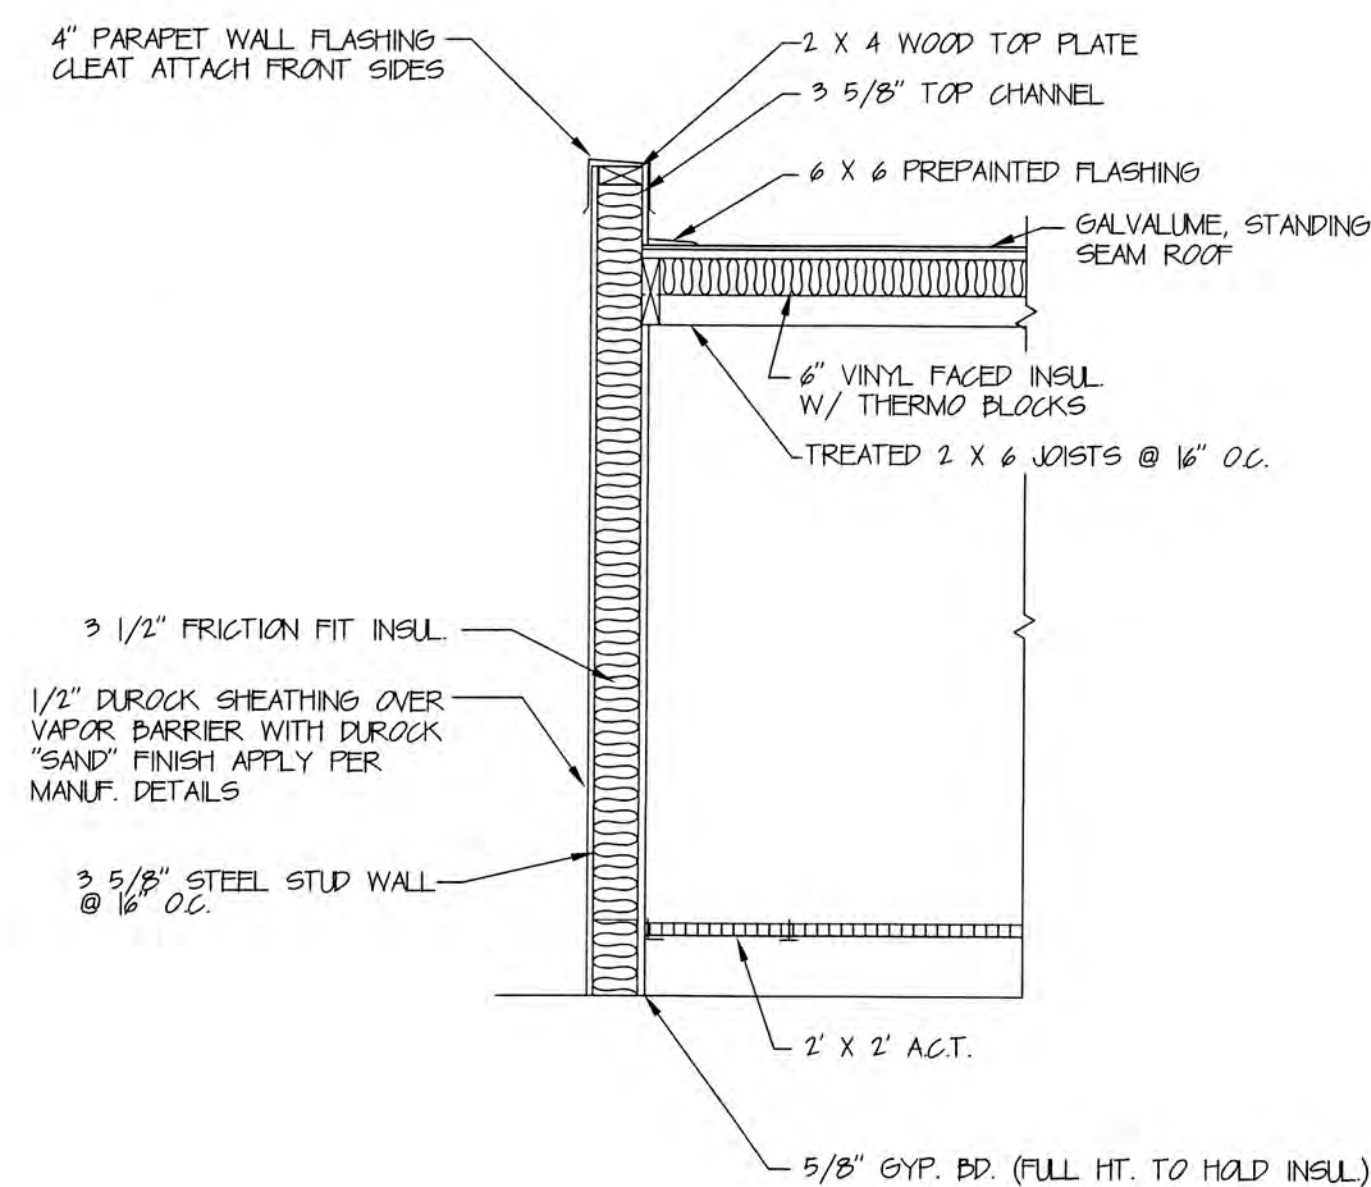


5 PARAPET SECTION
A5 SCALE: 3/4" = 1'-0"

NOTE: FOR BALANCE OF WALL
REFER TO #1/A4

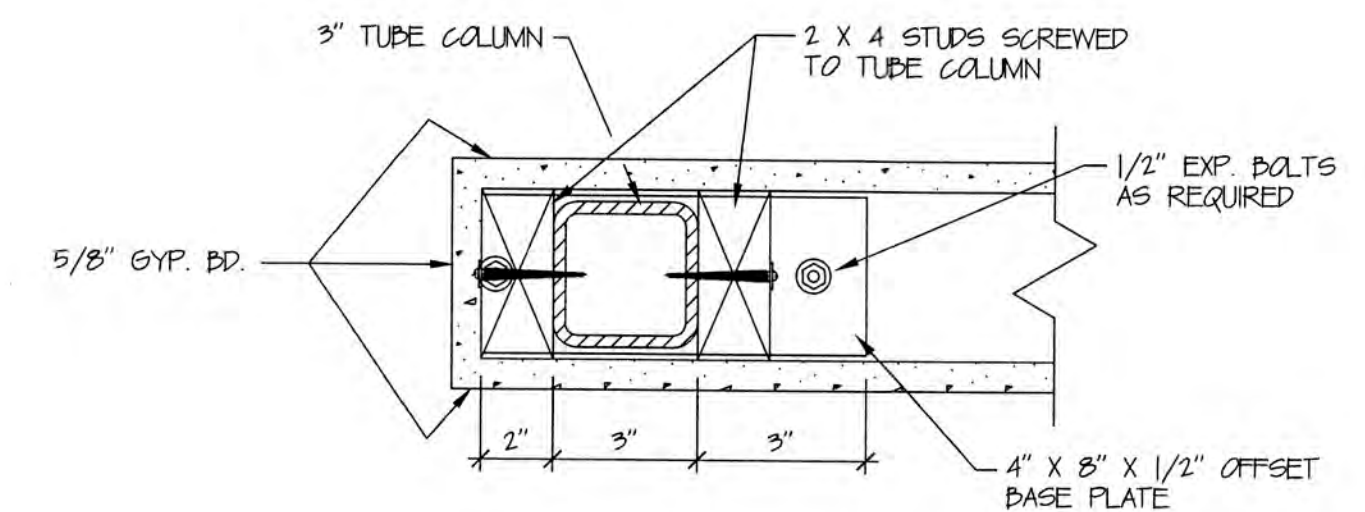

SECTION A-A

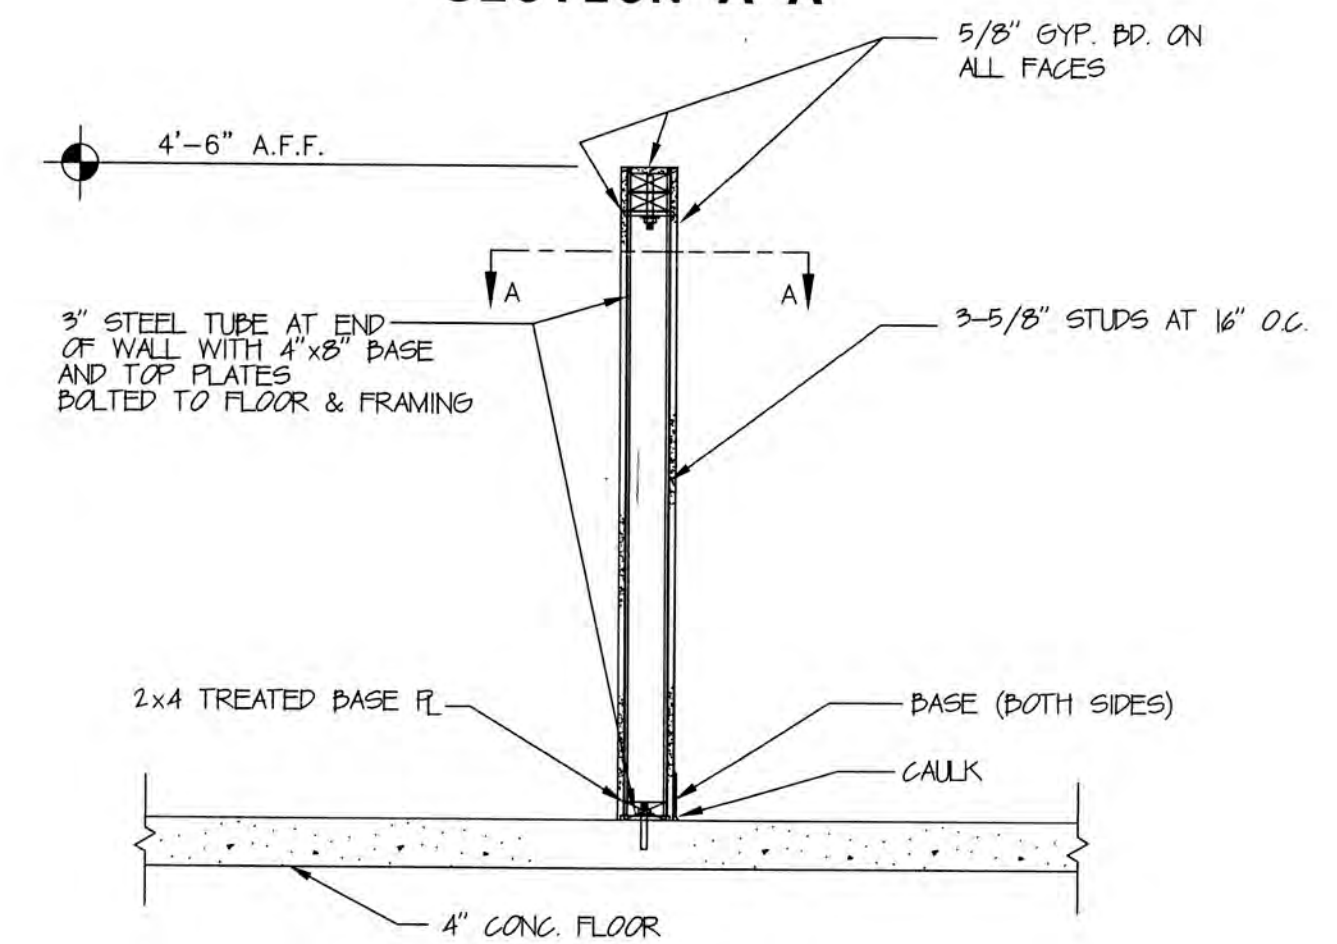


6 PARTITION WALL SECTION
A5 SCALE: 3/4" = 1'-0"

KEYES ARCHITECTS & ASSOCIATES
3005 TAYLOR BOULEVARD
Louisville, Ky. 40208
(502) 636-5113

MOBY DICK
SEAFOOD
RESTAURANT
SPENCER COUNTY
KY
A WHALE OF
A SANDWICH

WALL
SECTIONS

SHEET
NO. A-5

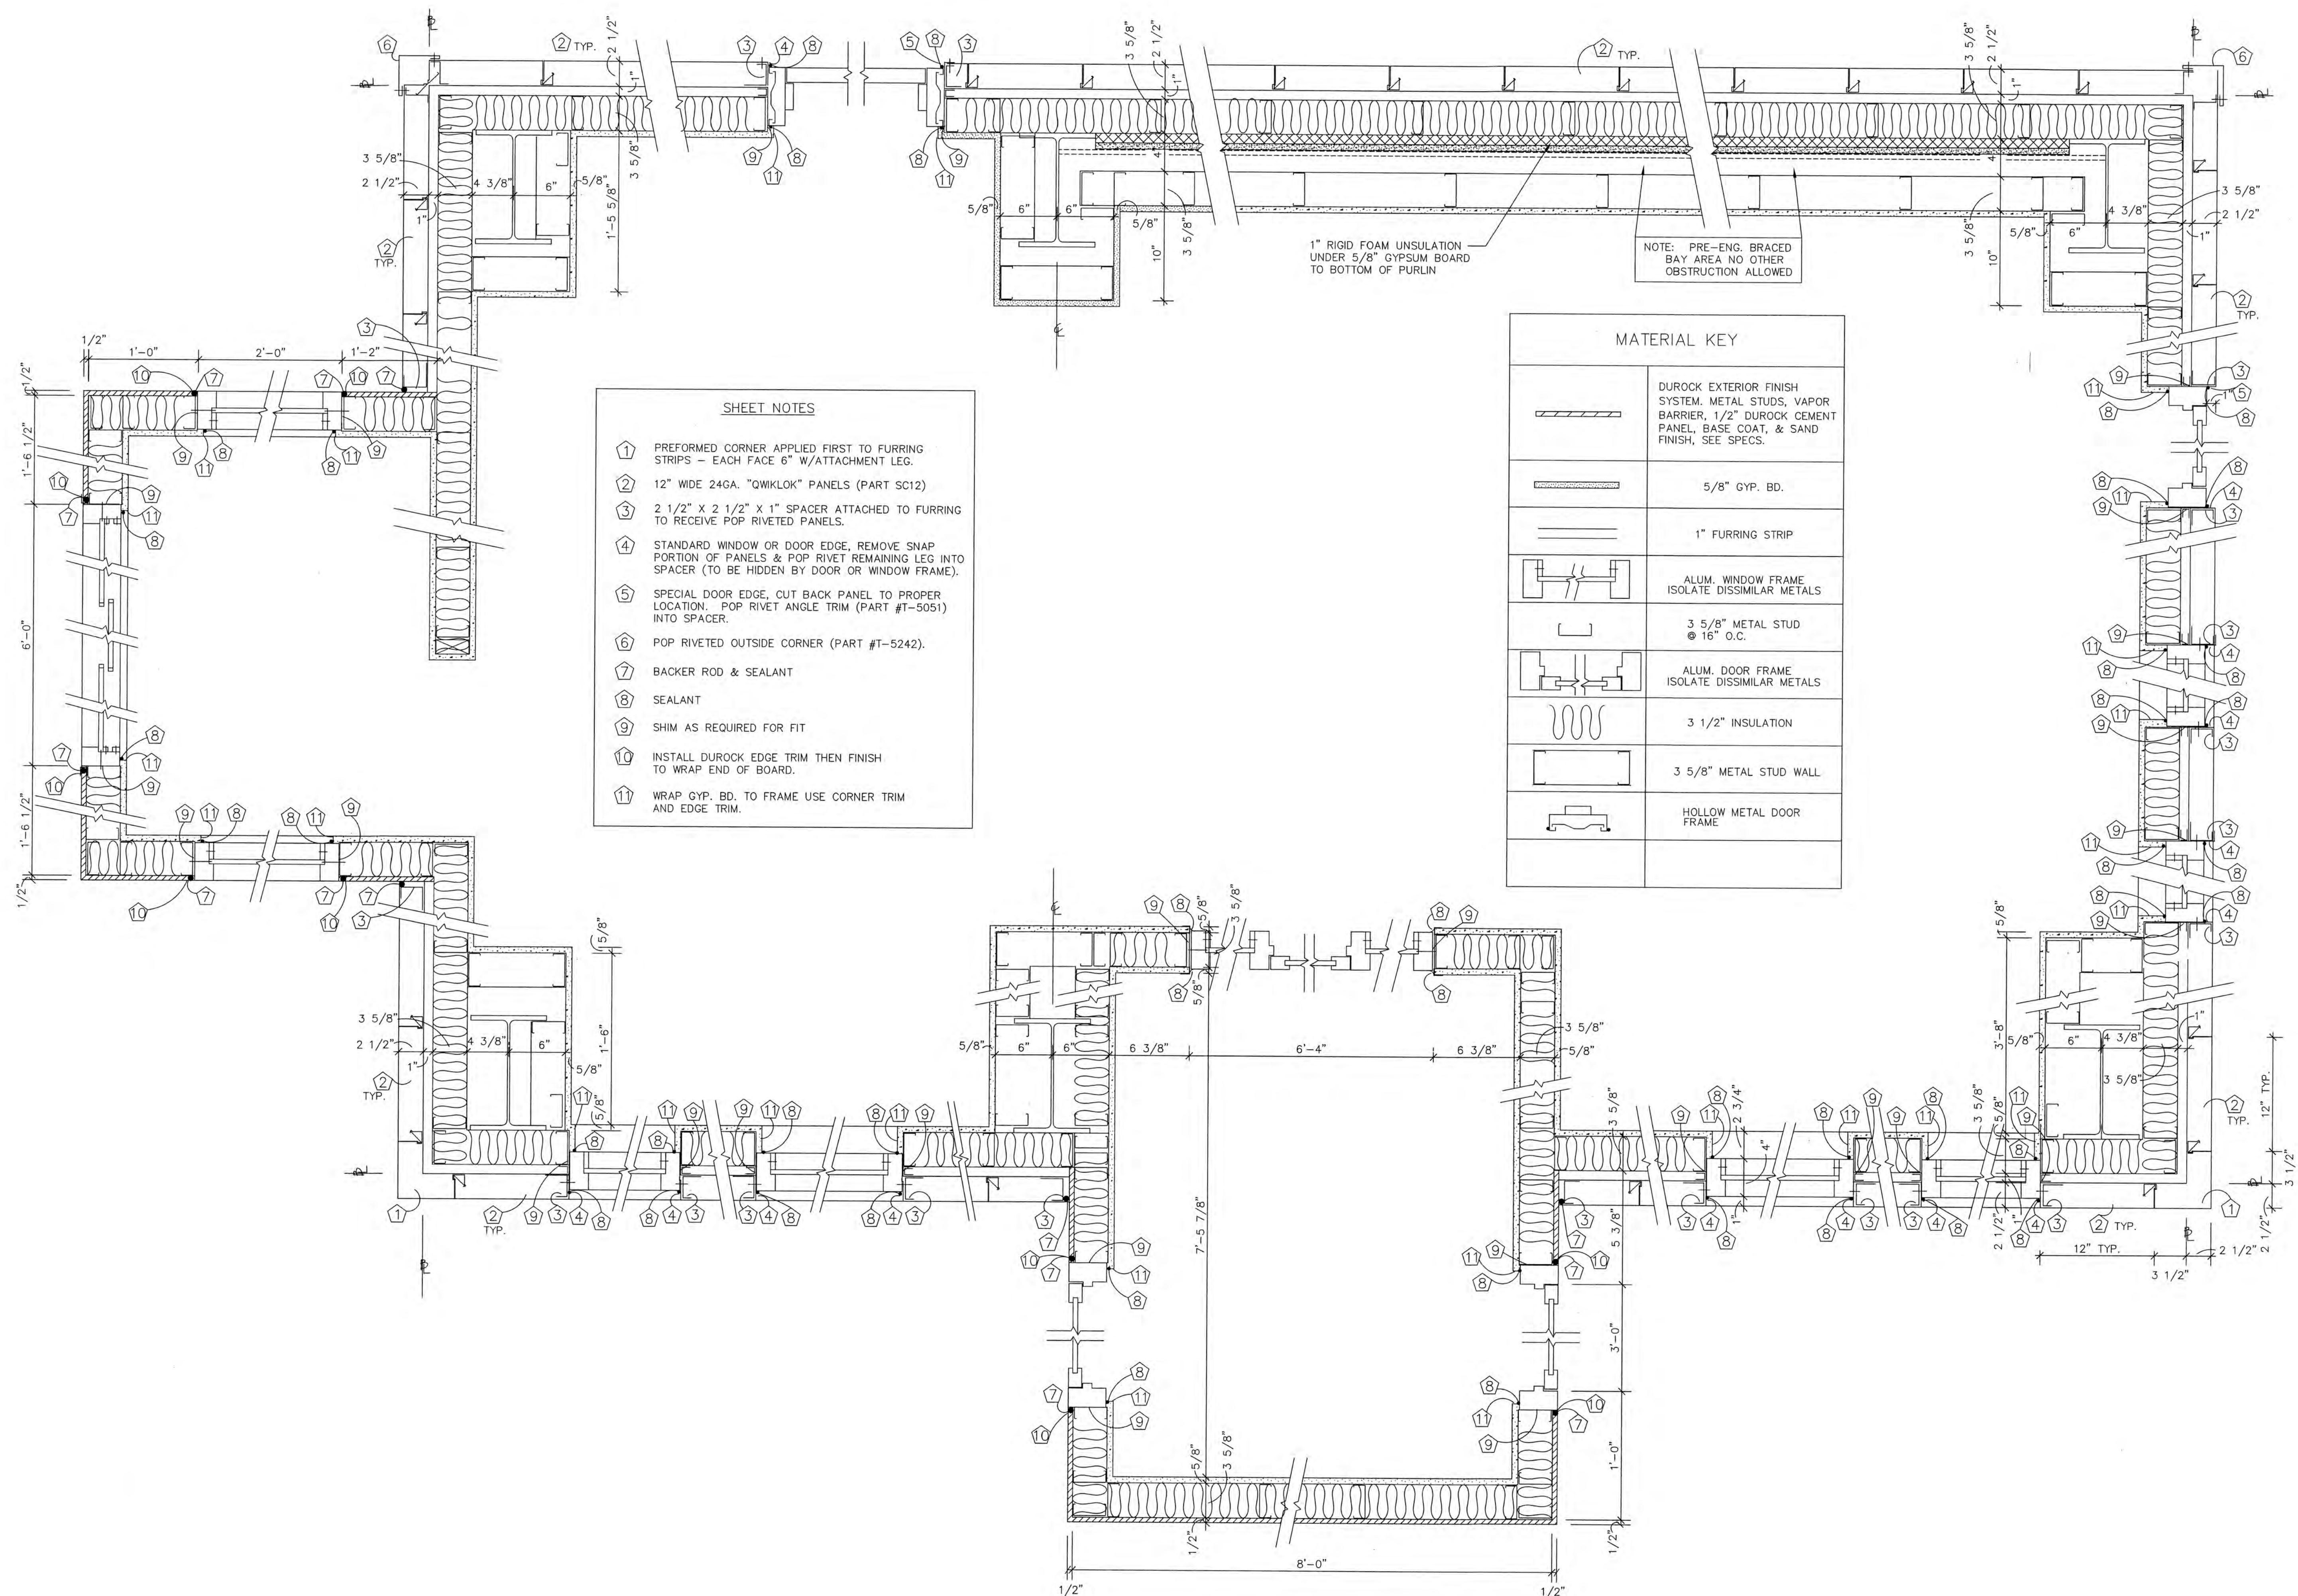

1
A6

PLAN DETAILS

SCALE: 1 1/2" = 1'-0"

 **KEYES ARCHITECTS & ASSOCIATES**
33005 TAYLOR BOULEVARD
Louisville, Ky. 40208
(502) 636-5113

MOBY DICK
SEAFOOD
RESTAURANT



A WHALE OF
A SANDWICH

SPENCER
COUNTY
KY

PLAN
DETAILS

SHEET
NO. A-6

DOOR SCHEDULE						
DOOR NUMBER						SYMBOL 100
NUMBER	SIZE	MATERIAL	FRAME	HARDWARE	DETAILS	REMARKS
1	3'-0" X 7'-0"	ALUM/GLASS	ALUM	1	1/A6-2/A4 SIM.	
2	3'-0" X 7'-0"	ALUM/GLASS	ALUM	1	1/A6-2/A4 SIM.	
3	3'-0" X 7'-0"	ALUM/GLASS	ALUM	2	1/A8-6/A8 SIM.	1
4	3'-0" X 7'-0"	ALUM/GLASS	ALUM	2	1/A6-2/A4 SIM.	4
5	3'-0" X 6'-8"	S.C. WOOD	WOOD	5	2/A8-3/A8	2
6	3'-0" X 6'-8"	WOOD	WOOD	6	9/A8-10/A8	3
7	3'-0" X 6'-8"	S.C. WOOD	WOOD	5	2/A8-3/A8	2
8	3'-6" X 7'-0"	H.M.	H.M.	3	1/A6	
9	5'-0" X 6'-8"	WOOD	WOOD	7	9/A8-10/A8	3
10	3'-0" X 6'-8"	S.C. WOOD	WOOD	4	2/A8-3/A8	2

DOOR HARDWARE SCHEDULE

- 1) (1) PR. PIVOTS
(1) DOOR CLOSER
(1) PR. PUSH/PULL
(1) DEADBOLT W/ THUMB TURN INSIDE
(1) WEATHER STRIP SET
(1) WALL STOP
- 2) (1) PR. PIVOTS
(1) DOOR CLOSER
(1) PR. PUSH/PULL
(1) DEADBOLT W/ THUMB TURN INSIDE
(1) WEATHER STRIP SET
- 3) (1 1/2) PR. HINGES (WELDED PINS)
(1) HOSPITAL LATCH (SARGENT #114 RELEASED FROM INSIDE / KEY OUTSIDE ONLY)
(1) DEADBOLT W/ THUMB TURN INSIDE
(1) CLOSER
(1) WEATHER STRIP SET
- 4) (1 1/2) PR. HINGES
(1) ENTRANCE SET
(1) DOOR CLOSER
(1) DOOR VIEWER - STANLEY #CD4538
- 5) (1 1/2) PR. HINGES
(1) PRIVACY SET
(1) WALL STOP
- 6) (1) BIFOLD SET
(1) DOOR PULL
(1) LOCK - STANLEY #CD921
- 7) (1) BIFOLD SET
(2) DOOR PULLS

DOOR SCHEDULE REMARKS

- 1) DOOR WITH SIDELITES
- 2) PRE-HUNG DOOR, FRAME, & TRIM
- 3) FULL LOUVERED WOOD DOOR
- 4) DOOR #3 IS OPTIONAL - BREAK OUT PRICE IN BID.

ROOM FINISH SCHEDULE							
ROOM NUMBER							SYMBOL 1000
ROOM #	ROOM NAME	FLOOR	BASE	WALLS	CEILING MTL.	CEILING HGT.	REMARKS
101	VESTIBULE	V.C.T. # 1	4" VINYL	PAINT # 2	A.C. TILE # 2	9'-6"	1
102	ORDER AREA	V.C.T. # 2	4" VINYL	PAINT # 2	A.C. TILE # 2	9'-6"	1
103	DRIVE-THRU	V.C.T. # 2	4" VINYL	PAINT # 1	A.C. TILE # 1	8'-6"	
104	SERVING	V.C.T. # 1	4" VINYL	PAINT # 1	A.C. TILE # 1	9'-6"	2
105	ORDER COOKING	V.C.T. # 1	4" VINYL	PAINT # 1	A.C. TILE # 1	9'-6"	2,6
106	COOLER	V.C.T. # 1	NONE	MANUF.	MANUF.	7'-6"	3
107	FREEZER	V.C.T. # 1	NONE	MANUF.	MANUF.	7'-6"	3
108	PREP AREA	V.C.T. # 1	4" VINYL	PAINT # 1	A.C. TILE # 1	9'-6"	2,4
109	GENERAL USE	V.C.T. # 1	4" VINYL	PAINT # 1	A.C. TILE # 1	9'-6"	2
110	MEN'S H.C. TOILET	V.C.T. # 1	4" VINYL	PAINT # 1	A.C. TILE # 1	8'-6"	2,4,5
111	CLOSET	V.C.T. # 1	4" VINYL	PAINT # 1	A.C. TILE # 2	8'-6"	2,4
112	WOMEN'S H.C. TOILET	V.C.T. # 1	4" VINYL	PAINT # 1	A.C. TILE # 1	8'-6"	2,4,5
113	CORRIDOR	V.C.T. # 2	4" VINYL	PAINT # 2	A.C. TILE # 2	9'-6"	
114	DINING AREA	V.C.T. # 2	4" VINYL	PAINT # 2	A.C. TILE # 2	9'-6"	
115	CLOSET	V.C.T. # 1	4" VINYL	PAINT # 1	A.C. TILE # 1	8'-6"	2,4

ROOM FINISH REMARKS

- 1) DOOR #3 IS OPTIONAL, WRAP GYP. BD. OPENING IF NOT SELECTED.
- 2) CAULK BOTTOM OF GYP. BD. BEFORE APPLYING VINYL BASE.
- 3) COOLER & FREEZER TO BE PREMANUFACTURED.
- 4) PROVIDE WATER RES. GYP. BD. AT FIXTURES, PER SPECS.
- 5) 4 MIL POLY VAPOR BARRIER BEHIND GYP. BOARD.
- 6) STAINLESS STEEL PLATES BEHIND FRYERS, SEE EQUIPMENT PLAN.

ROOM FINISH KEY (SEE SPECS.)

- PAINT # 1 - SEMIGLOSS FINISH
- PAINT # 2 - VINYL WALL COVERING TO 3' HIGH PAINTED 1 X 4 WAINSCOT WITH PAINT # 1 ABOVE
- A.C. TILE # 1 - 2' X 2' VINYL FACED
- A.C. TILE # 2 - 2' X 2' FISSURED FACED
- V.C. TILE # 1 - 12" X 12" SLIP-RESISTANT
- V.C. TILE # 2 - 12" X 12" STANDARD FINISH

WINDOW SCHEDULE					
WINDOW TYPE					SYMBOL 1
NUMBER	SIZE	GLAZING	FRAME	DETAILS	REMARKS
1	6'-0" X 5'-0"	1" INSULATION	ALUM	1/A6-2/A4	
2	2'-0" X 4'-0"	1" INSULATION	ALUM	1/A6-4/A8	
3	6'-0" X 3'-0"	1" INSULATION	ALUM	1/A6-4/A8	1

WINDOW SCHEDULE REMARKS

- 1) (3) SECTION WINDOW WITH TRANSOM CENTER SECTION SLIDES EITHER WAY. PROVIDE WEATHER STRIP BOTH SIDES, & HEAVY DUTY LOCK.

PROJECT NO:
03-643C

DRAWN BY:
DD

DATE:
09-02-03

REVISIONS:

KEYES ARCHITECTS & ASSOCIATES

3005 TAYLOR BOULEVARD

Louisville, Ky. 40208


(502) 636-5113

MOBY DICK

SEAFOOD RESTAURANT


SPENCER COUNTY KY

A WHOLE OF A SANDWICH

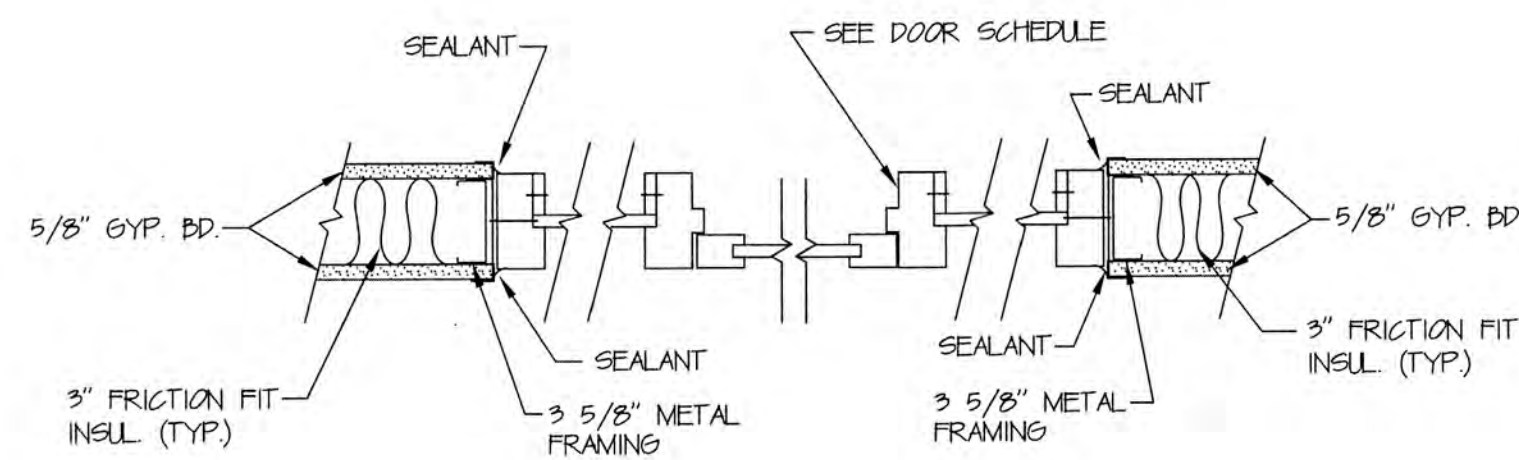


1
A8 INTERIOR ENTRANCE DOOR
SCALE: 1 1/2" = 1'-0"


NOTE: IF DOOR OPTION IS NOT USED, WRAP GYP. BD. AROUND ENDS SIM. TO 5/A8.

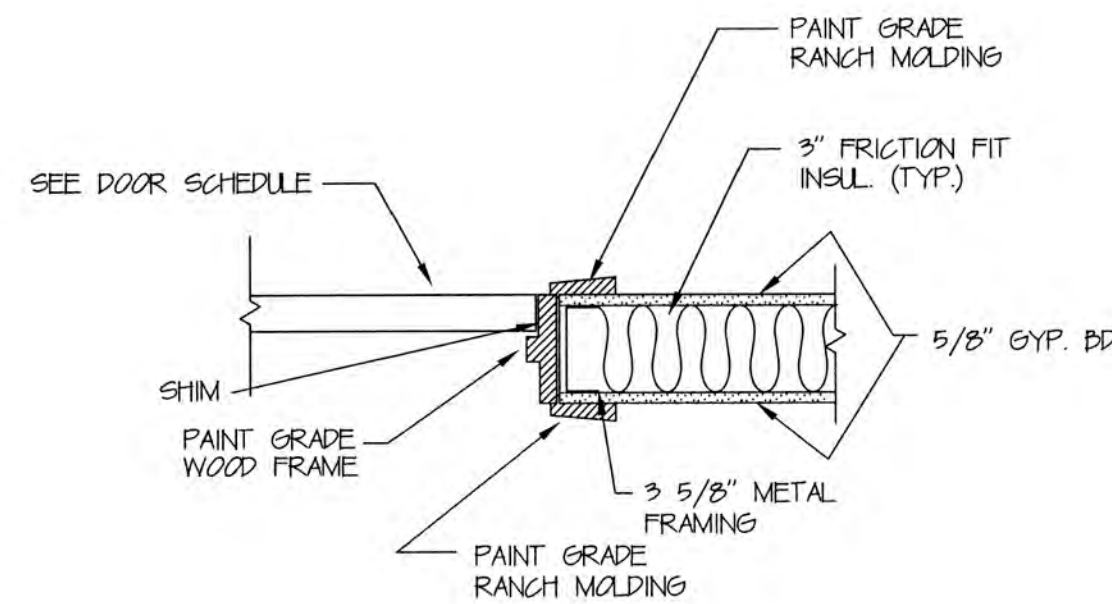


2
A8 INTERIOR DOOR JAMB
SCALE: 1 1/2" = 1'-0"

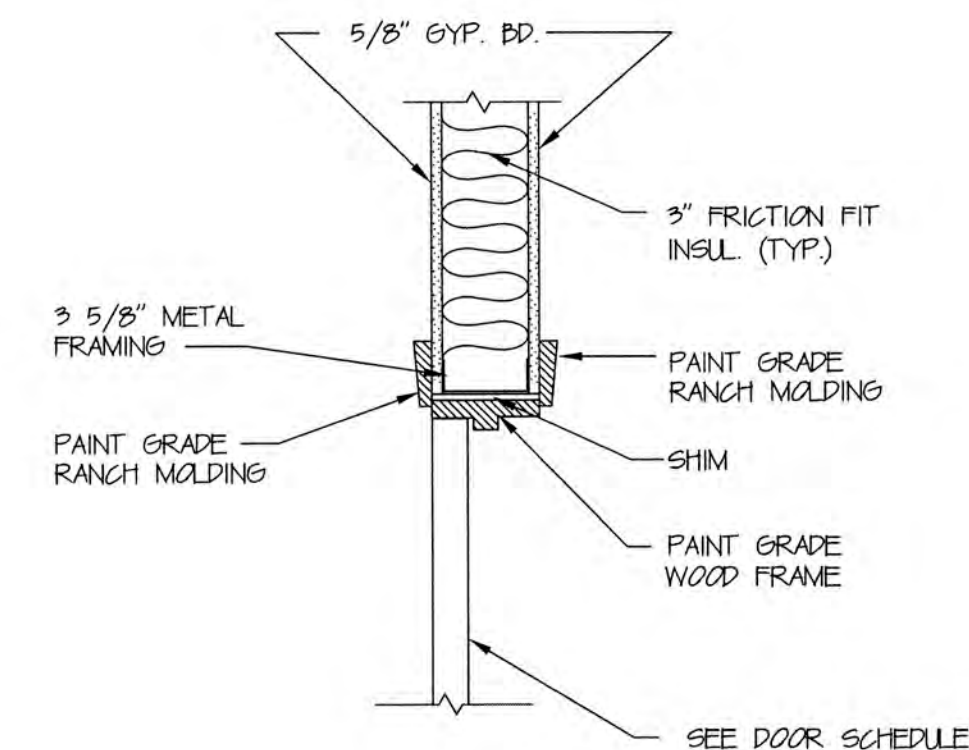


3
A8 INTERIOR DOOR HEAD
SCALE: 1 1/2" = 1'-0"

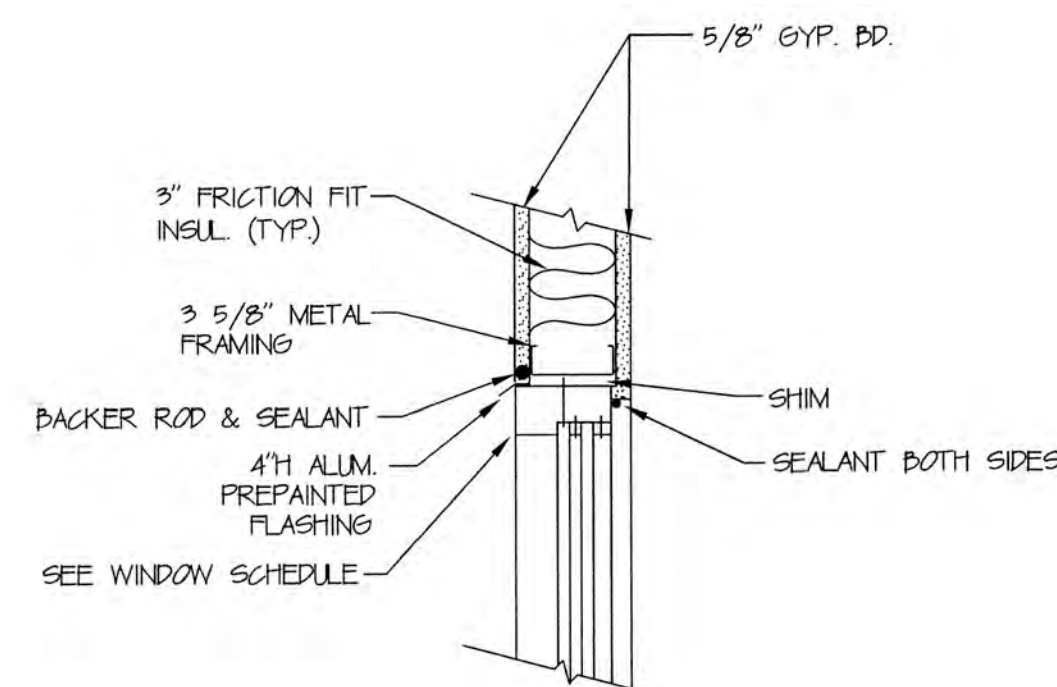


4
A8 DRIVE UP HEAD
SCALE: 1 1/2" = 1'-0"

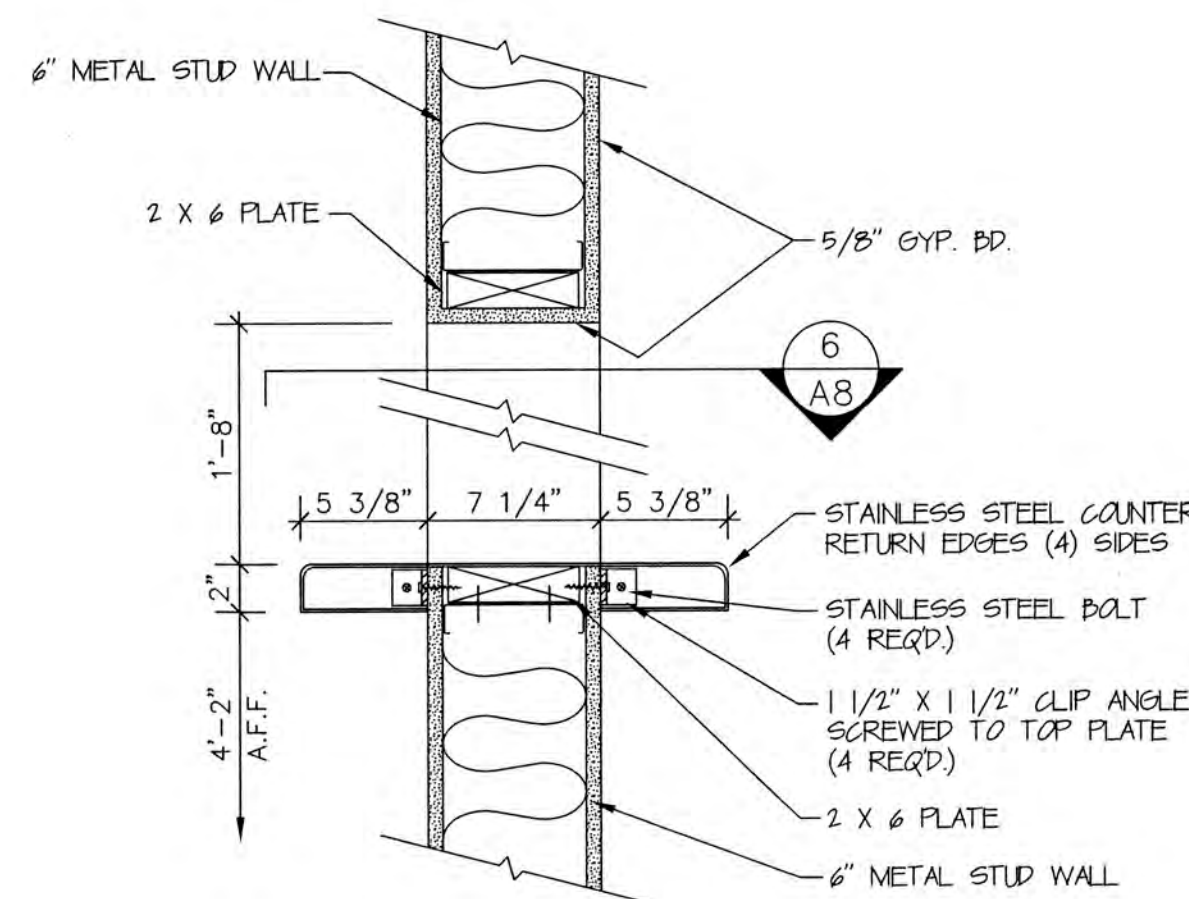


5
A8 SERVING COUNTER SILL
SCALE: 1 1/2" = 1'-0"

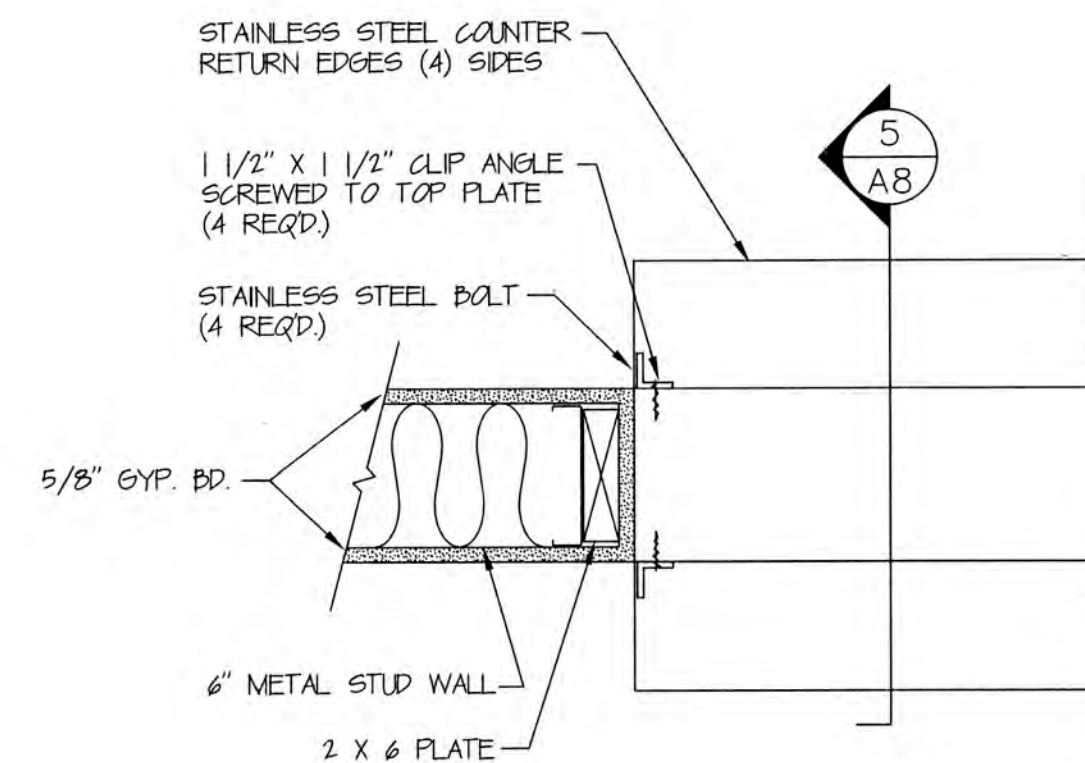


6
A8 SERVING COUNTER JAMB
SCALE: 1 1/2" = 1'-0"

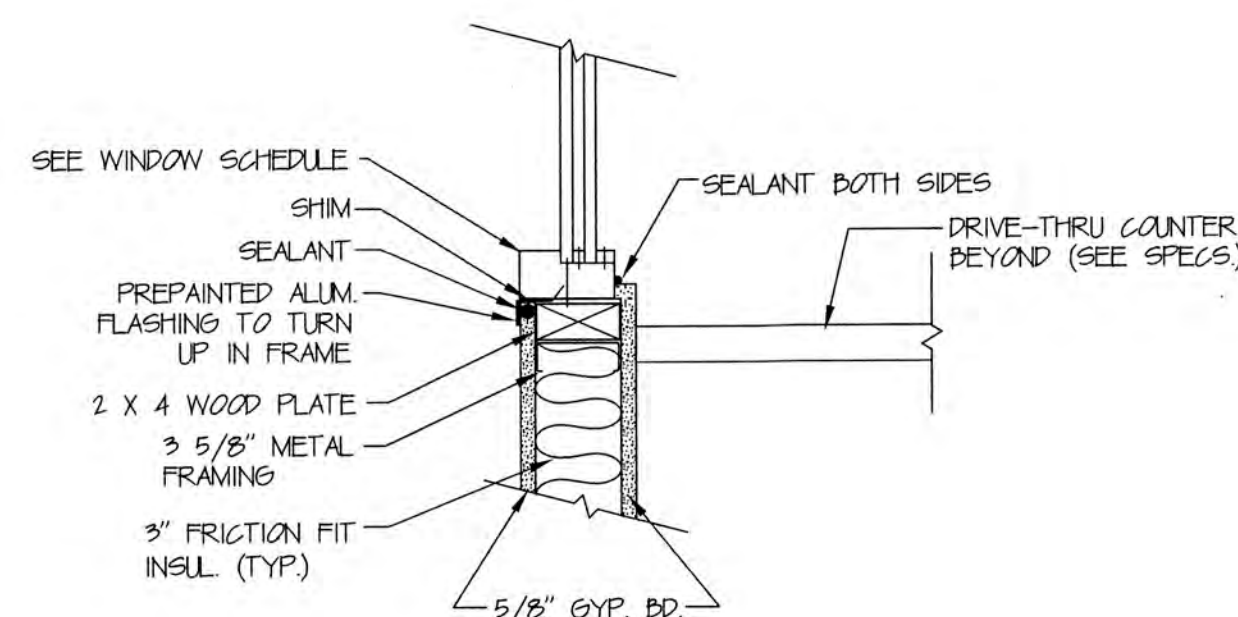

7
A8 DRIVE UP SILL
SCALE: 1 1/2" = 1'-0"

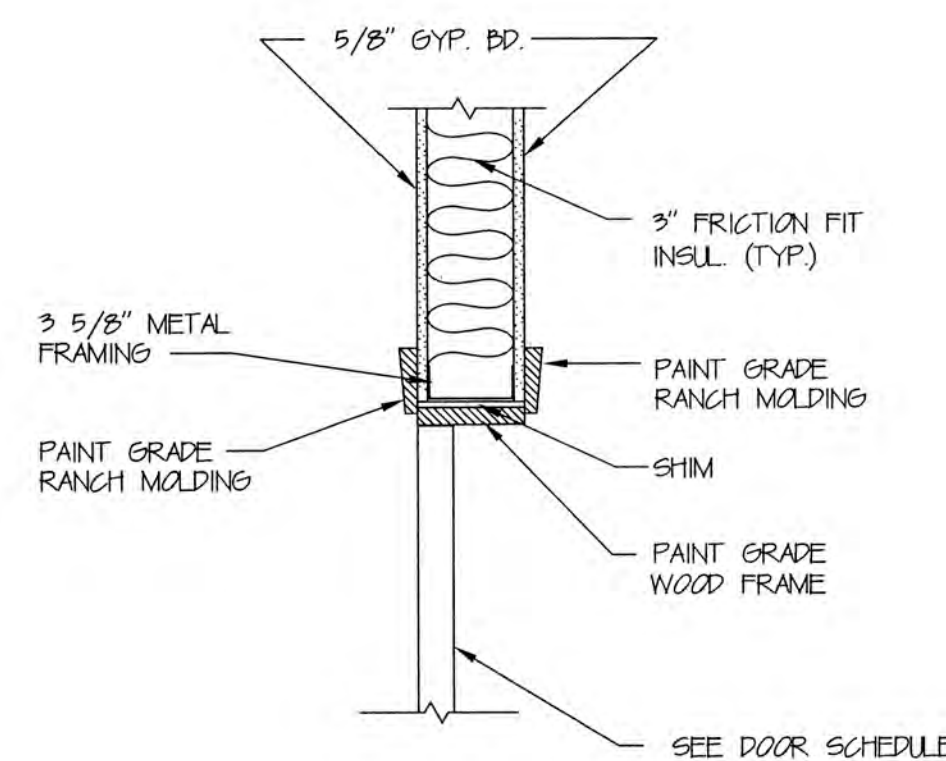

8
A8 BI-FOLD HEAD
SCALE: 1 1/2" = 1'-0"

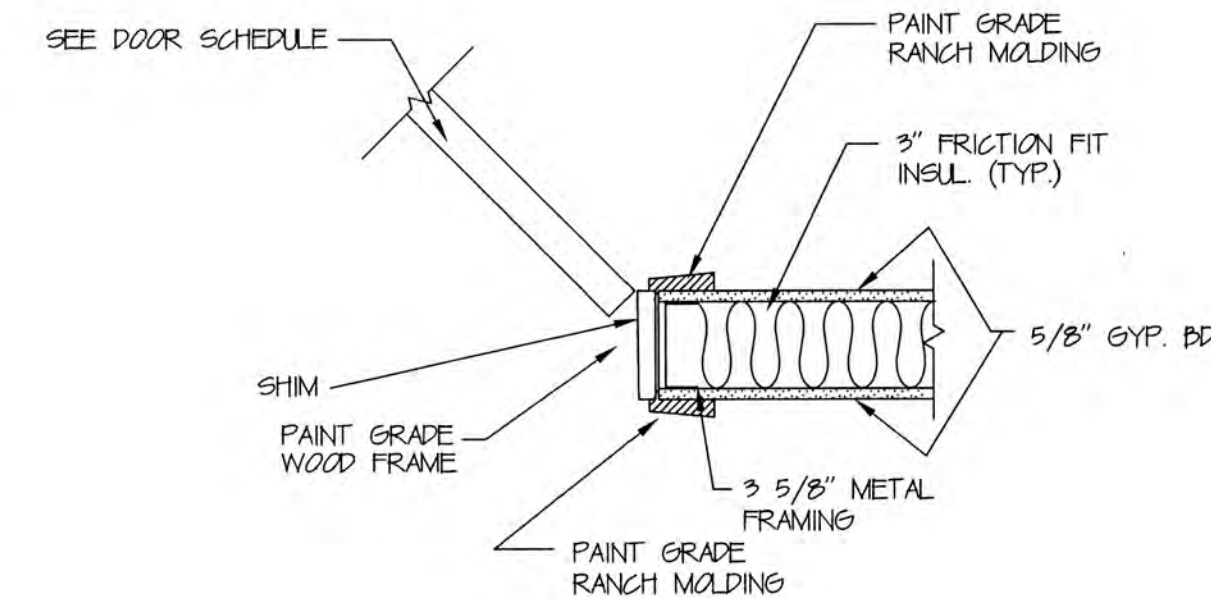

9
A8 BI-FOLD JAMB
SCALE: 1 1/2" = 1'-0"

KEYES ARCHITECTS & ASSOCIATES
3005 TAYLOR BOULEVARD
Louisville, Ky. 40208
(502) 636-5113

MOBY DICK
SEAFOOD
RESTAURANT
SPENCER COUNTY
KY

MISC.
DETAILS
SHEET
NO. A-8