


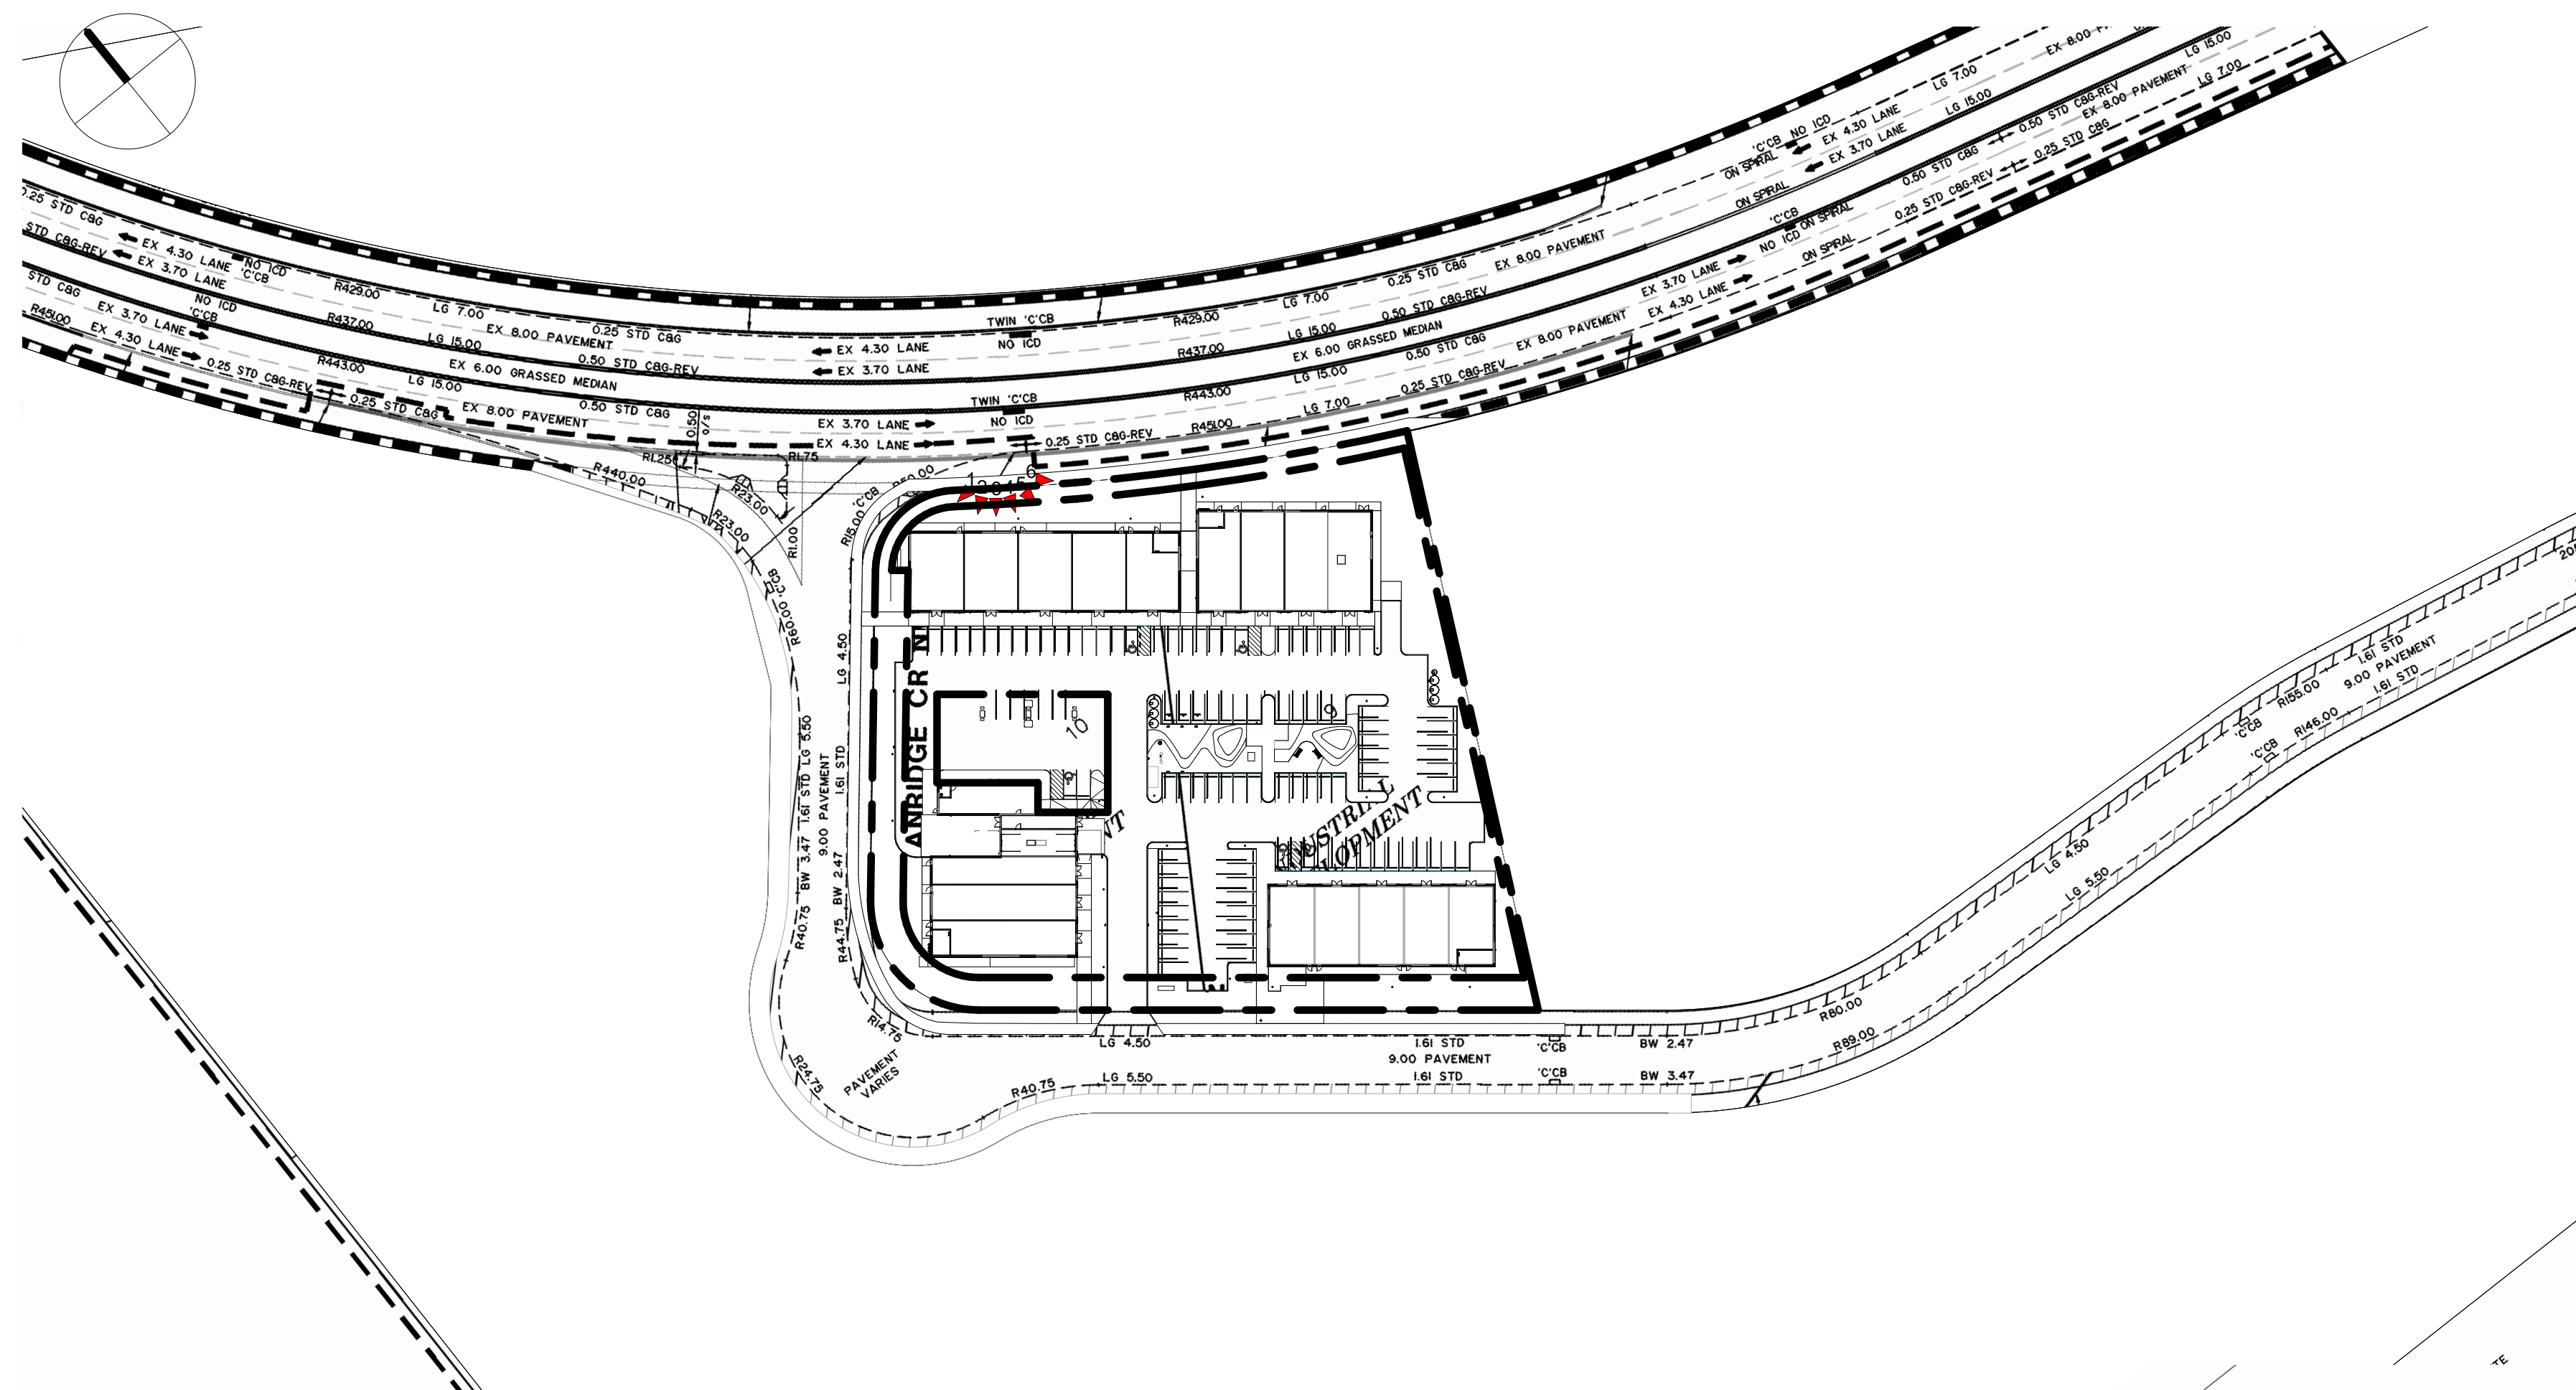

1 PHOTO KEY PLAN
DP-01 SCALE: 1:1000



PHOTO 1



PHOTO 2



PHOTO 3



PHOTO 4

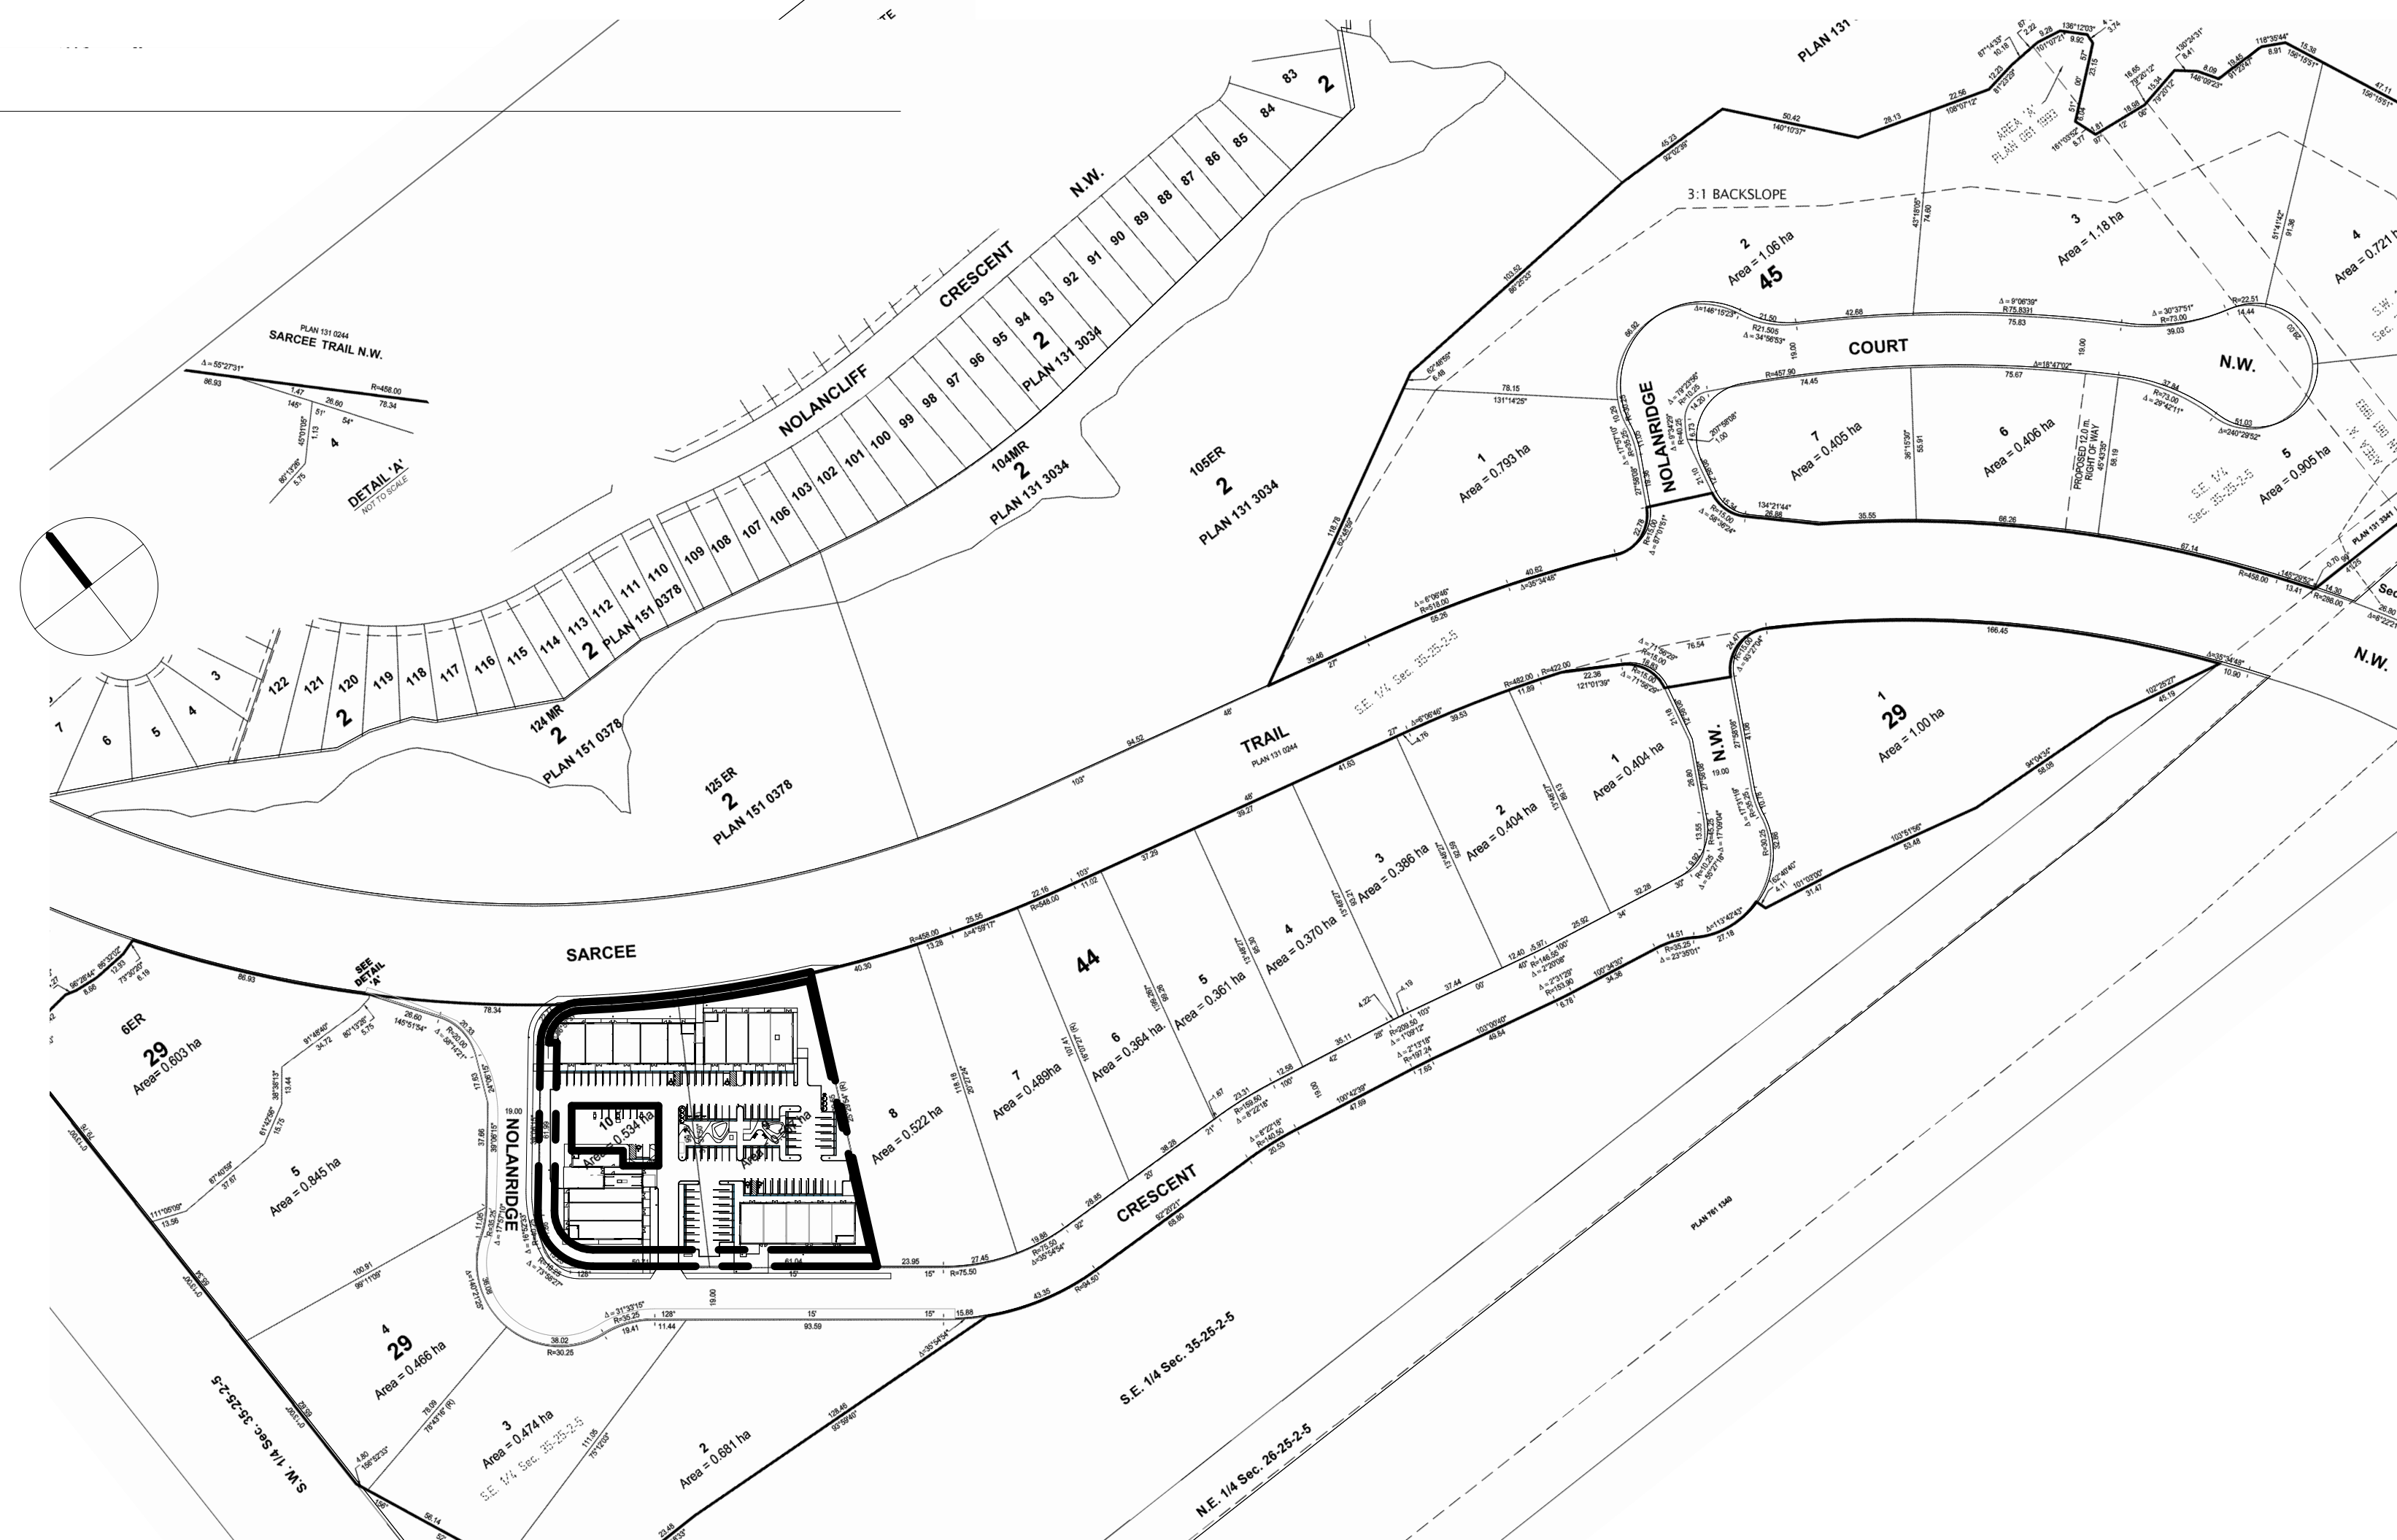


PHOTO 5

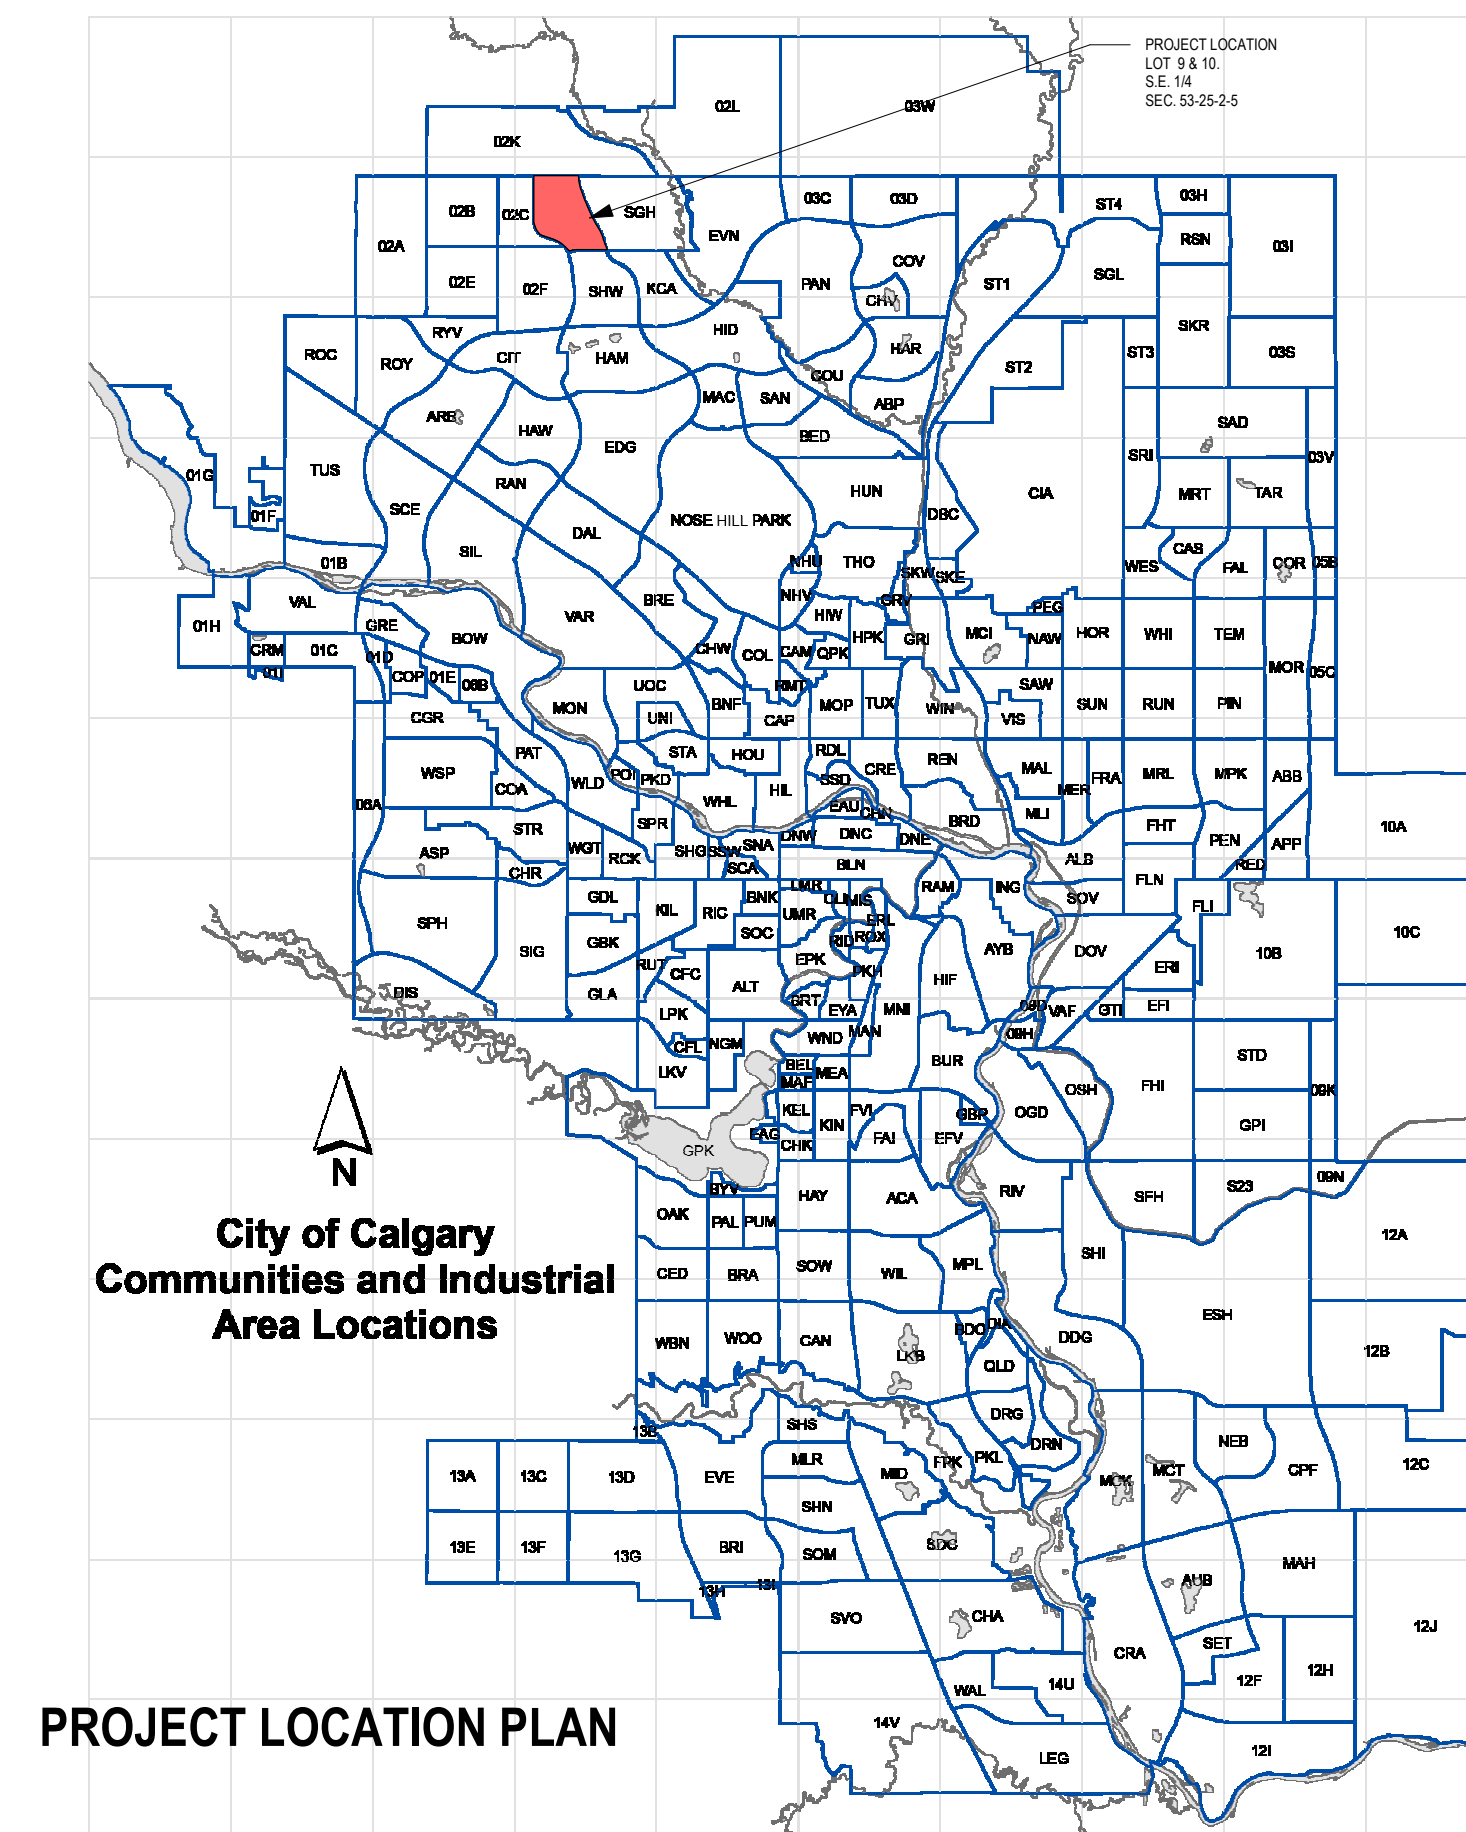


PHOTO 6


SITE IMAGES



2 SITE PLAN
DP-01 SCALE: 1 : 2000



PROJECT LOCATION PLAN

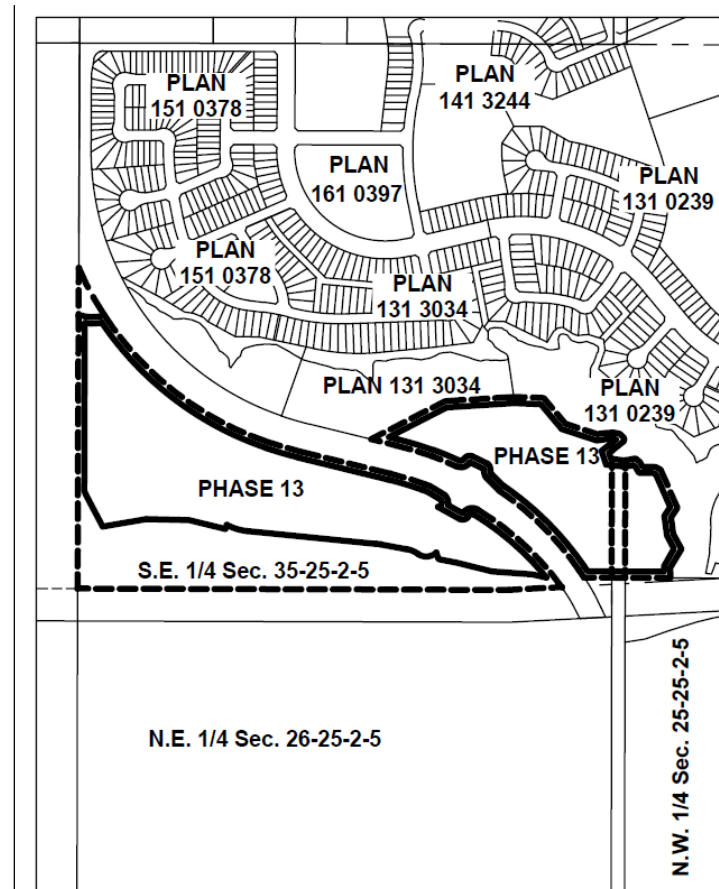

Legends:



COPYRIGHT RESERVED. THESE DRAWINGS AND THE DESIGN CONTAINED THEREIN OR WHICH MAY BE INFERRED THEREFROM ARE, AND AT ALL TIMES REMAIN, THE EXCLUSIVE PROPERTY OF ACE ARCHITECTURE INC. ACE ARCHITECTURE INC. HOLDS THE COPYRIGHT AND OWNERSHIP IN THE SAID DRAWINGS, WHICH CANNOT BE USED FOR ANY PURPOSE WITHOUT WRITTEN CONSENT OF ACE ARCHITECTURE INC.

Copyright:

[illegible]

ACE ARCHITECTURE INC.
PERMIT No. AC 14854
ISSUED PURSUANT TO THE
ARCHITECTS ACT OF ALBERTA

Seal:

Firm License to Practise:

2176526 ALBERTA LTD.
263 EDGELAND ROAD NW
CALGARY, AB T3A 2Z2

Client:

NOLAN HILL CENTRE - LOT 8
318 NOLAN RIDGE CRESCENT NW
CALGARY AB

OVERALL SITE PLAN

Project number: 19-008

Date: 01/04/2020 20:12:01

Drawn by: AS


Checked by: CC

DP-01


Scale: As indicated




- Scale: As indicated

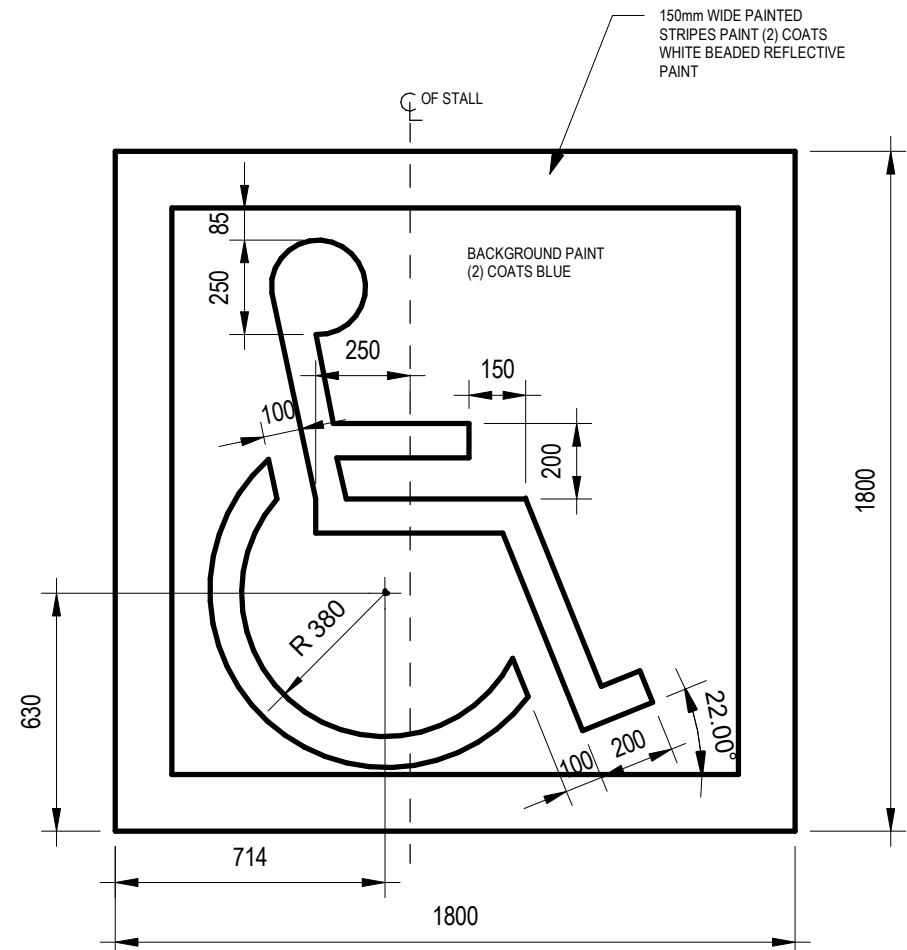


2 BARRIER FREE PAINTED PARKING SYMBOL
DP-07 SCALE: 1:20

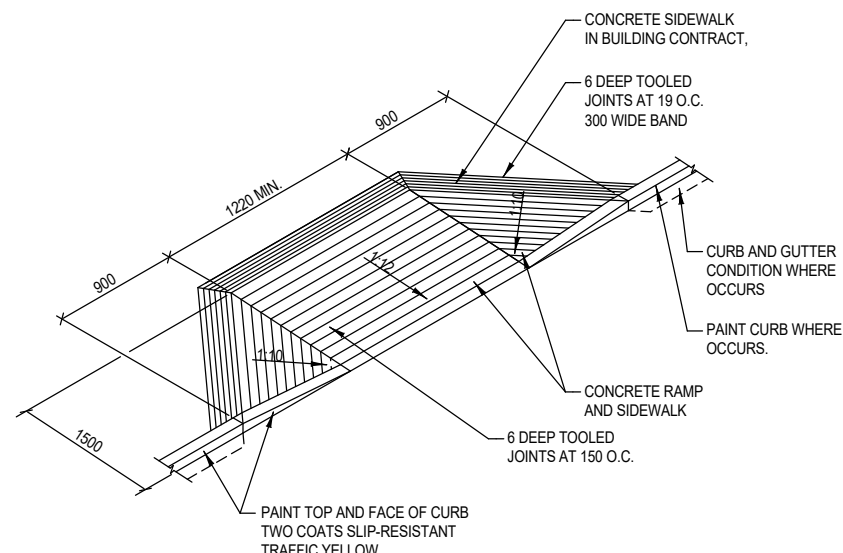


3 BARRIER FREE RAMP
DP-07 SCALE: 1:50

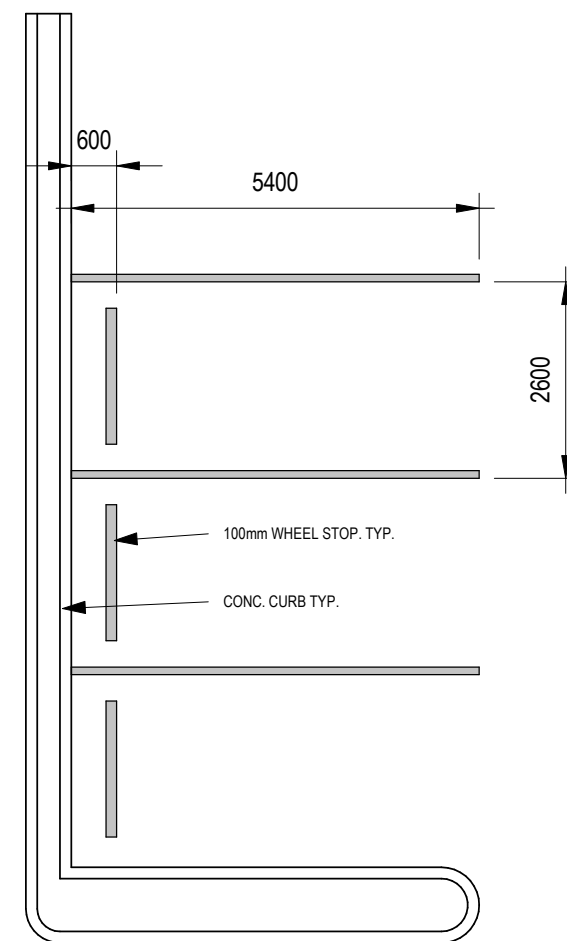

5 PARKING STALLS & WHEEL STOP (TYP.)

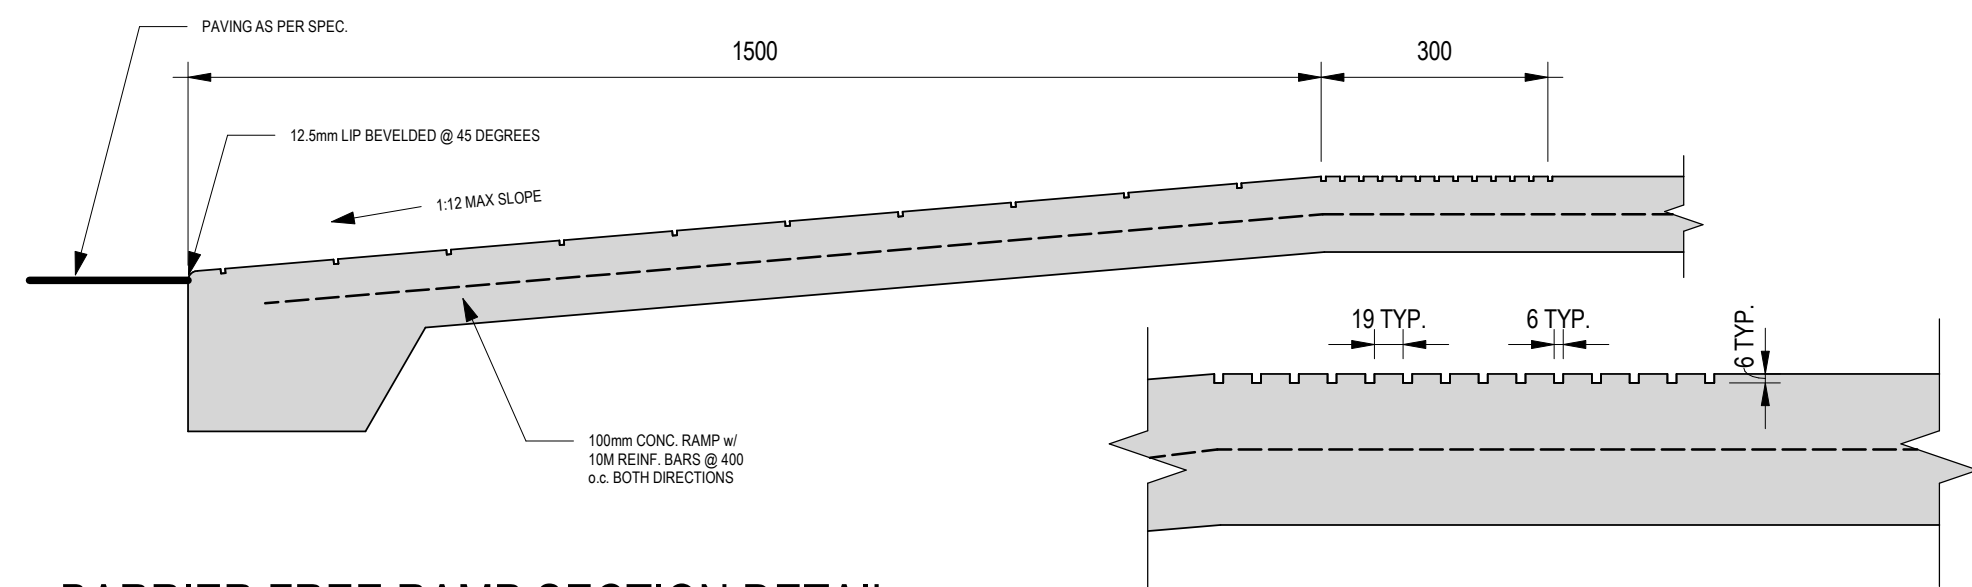


6 BARRIER FREE RAMP SECTION DETAIL

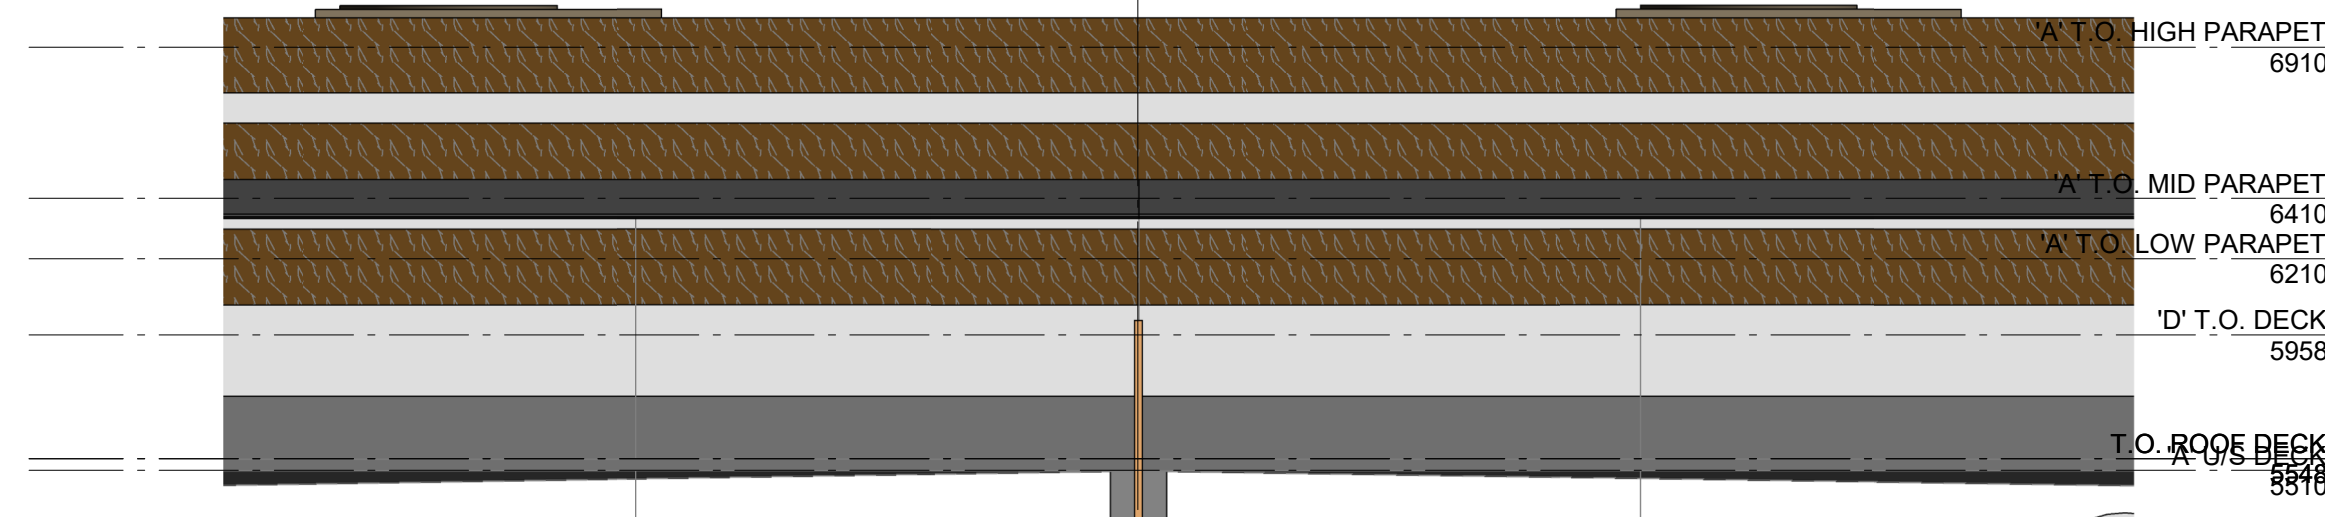

7 RTU ENCLOSURE - ELEVATION



LENMAK WOODGRAIN - RTU ENCLOSURE DESIGN

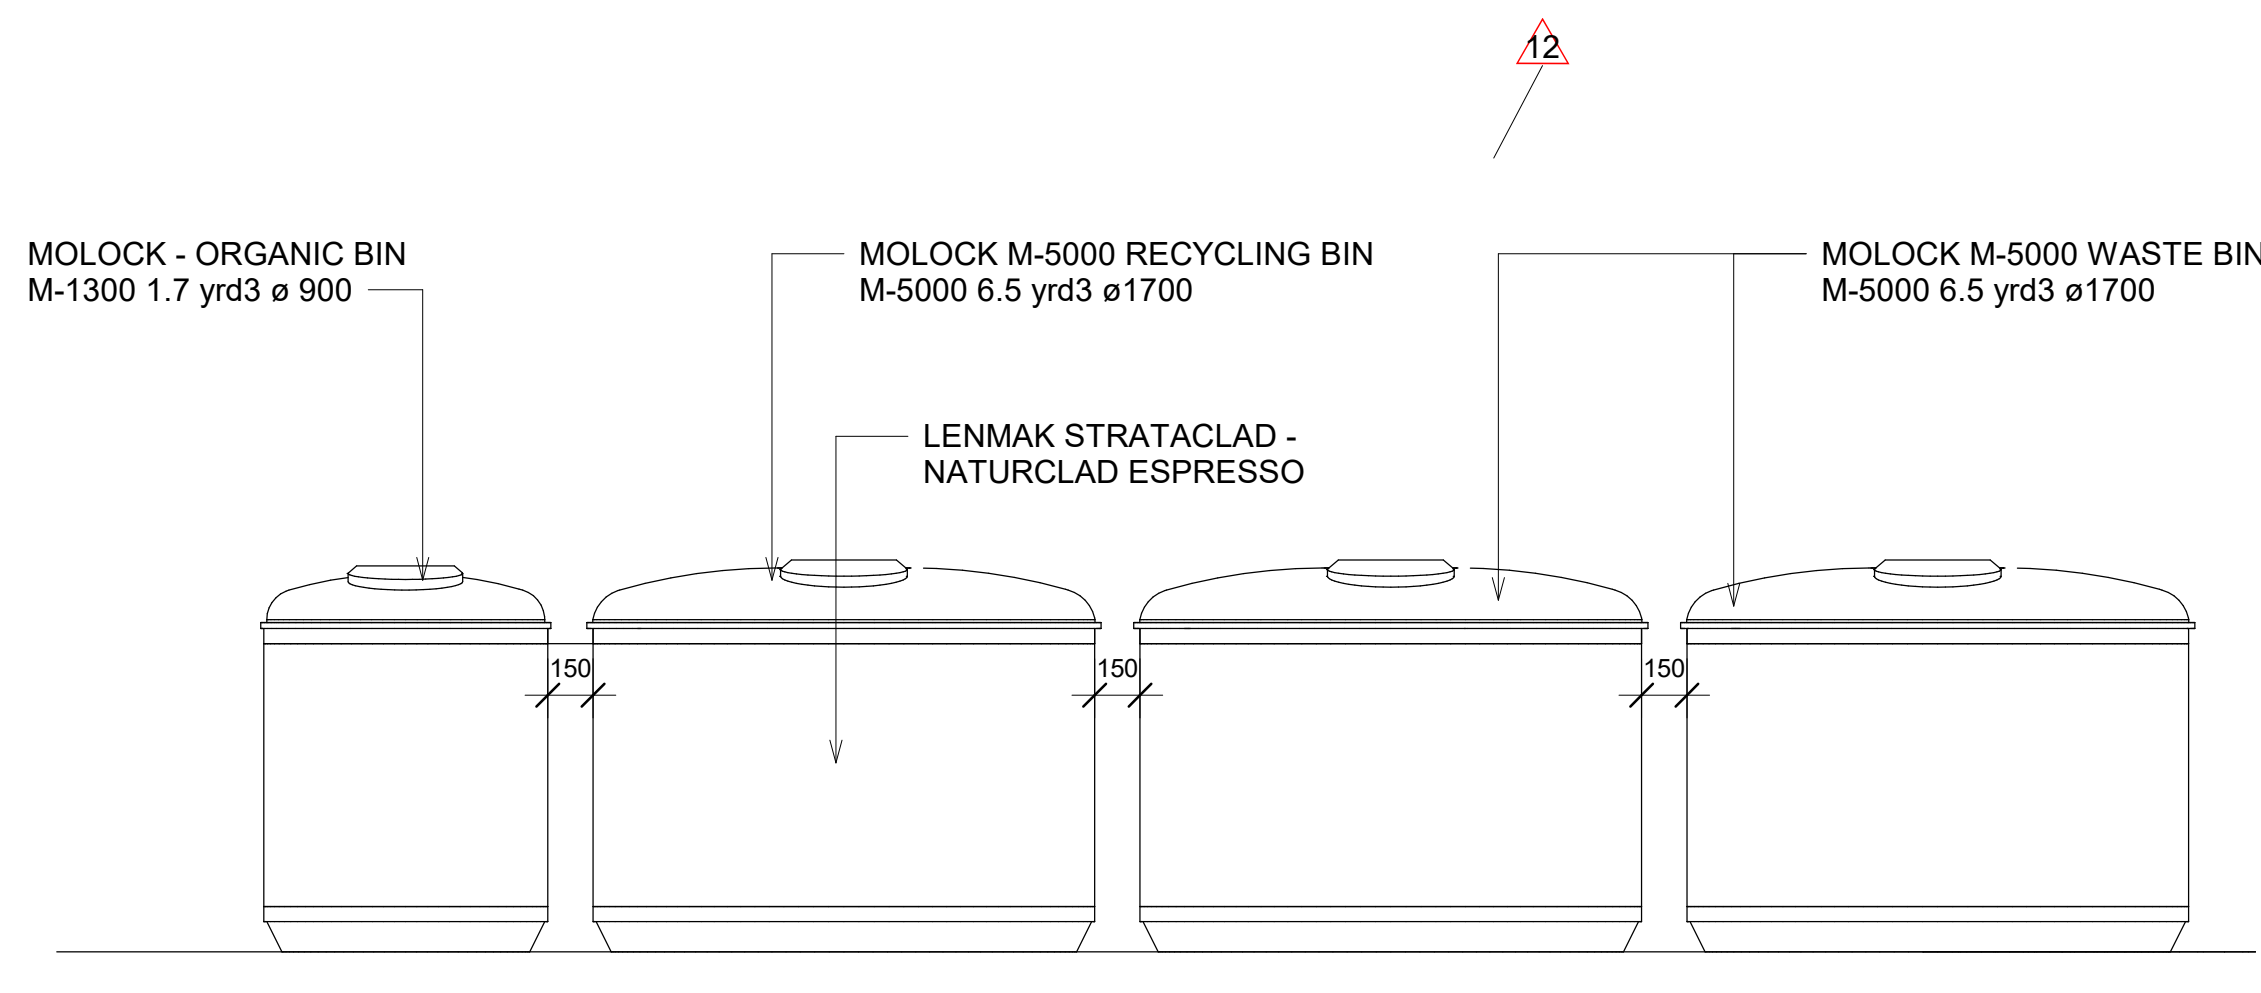

8 MOLOK BINS
DP-07 SCALE: 1:25



Seal:	ACE ARCHITECTURE INC. PERMIT No. AC 14854 ISSUED PURSUANT TO THE ARCHITECTS ACT OF ALBERTA
	Firm License to Practise:

2176526 ALBERTA LTD.
263 EDGELAND ROAD NW
CALGARY, AB T3A 2Z2

Client:

NOLAN HILL CENTRE - LOT 8
318 NOLAN RIDGE CRESCENT NW
CALGARY AB

SITE DETAILS

Project number: 19-008


Date: 01/04/2020 20:16:35

Drawn by: _____ A5



Checked by: _____ CO







DP-07

Scale: As indicated

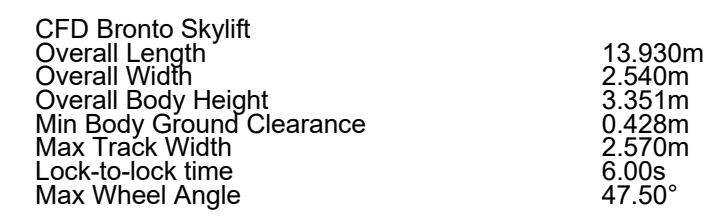

NOTE:
FIRE ACCESS ROUT IS
DESIGNED TO SUPPORT A
38,556kg / 85,000lbs LOAD

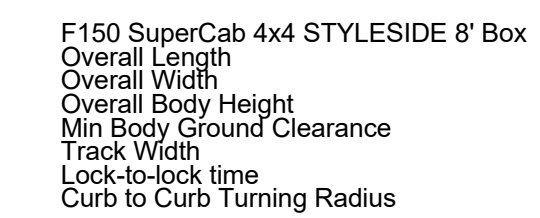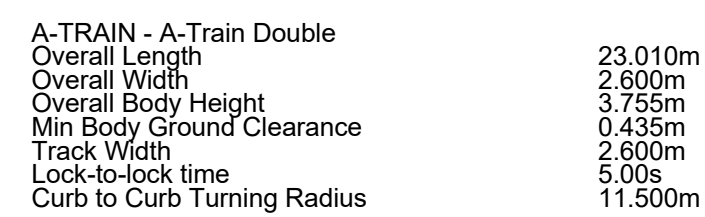

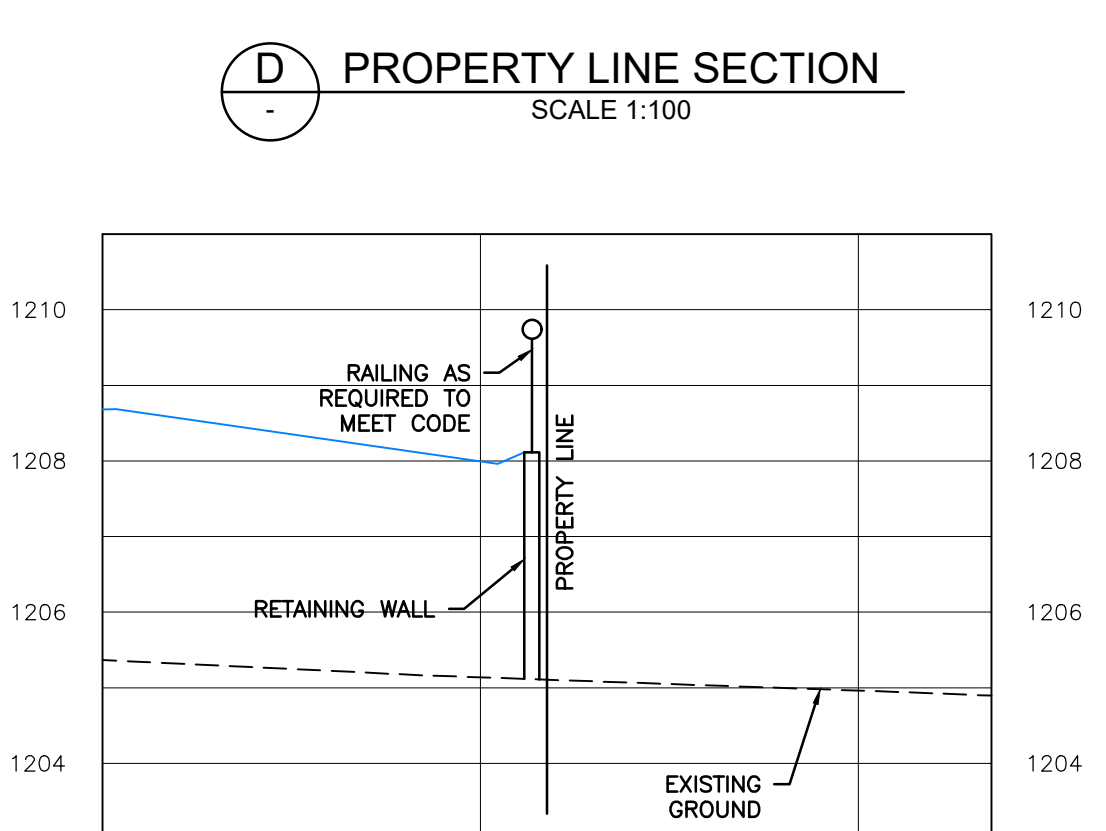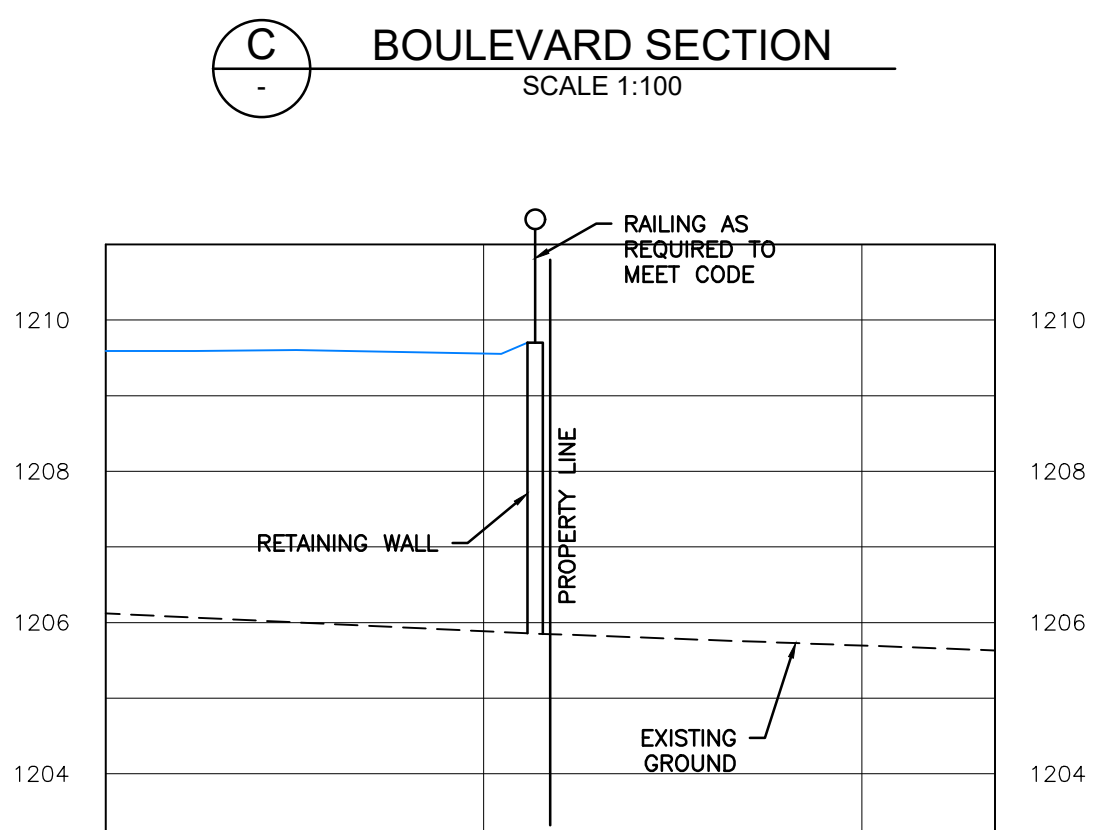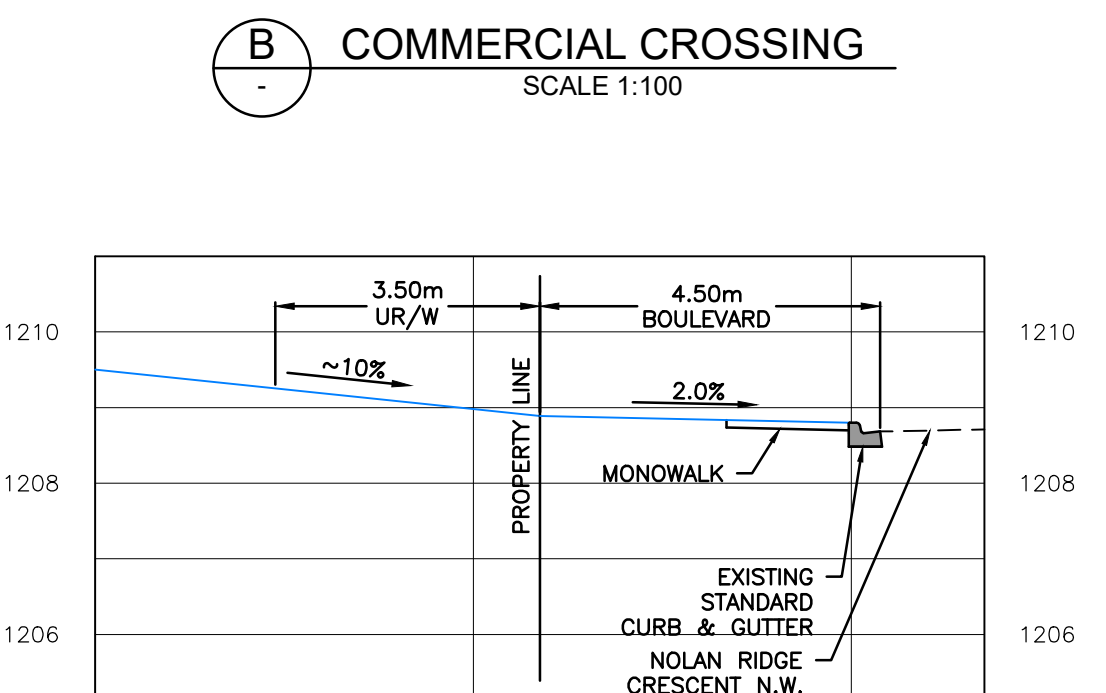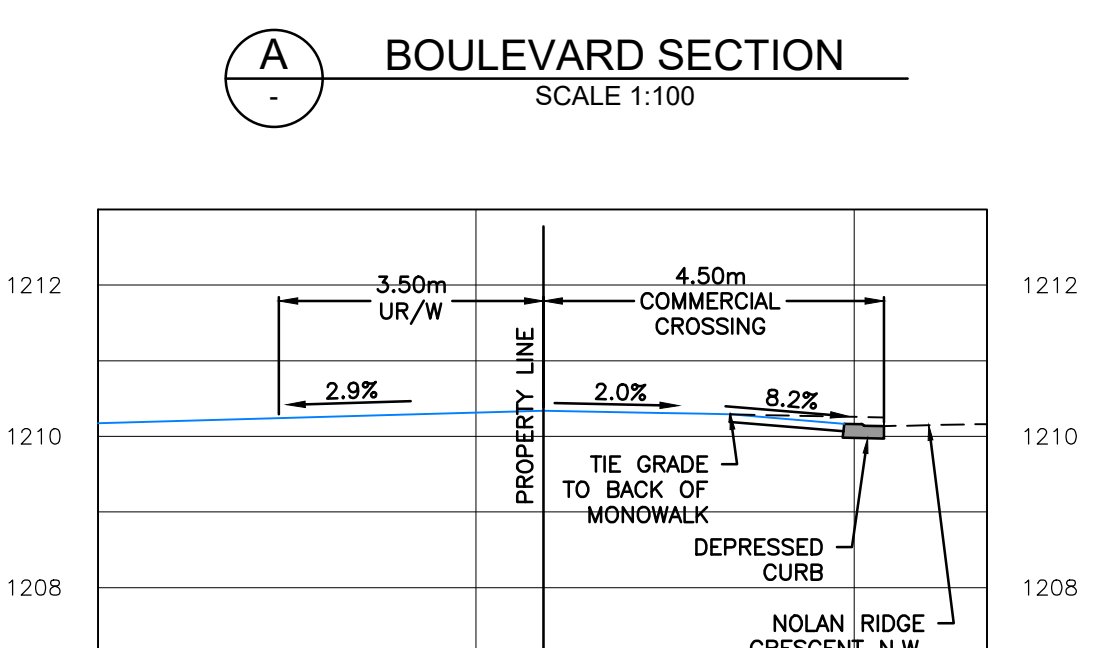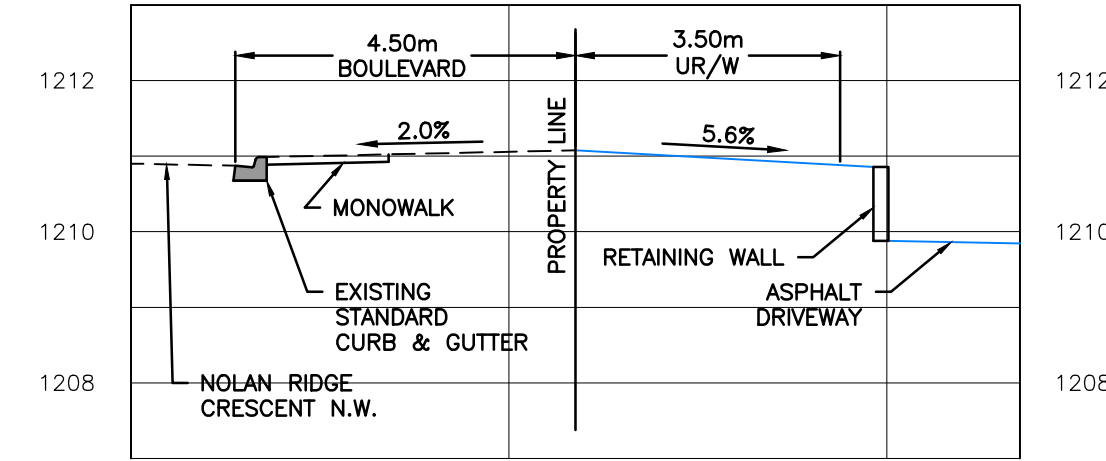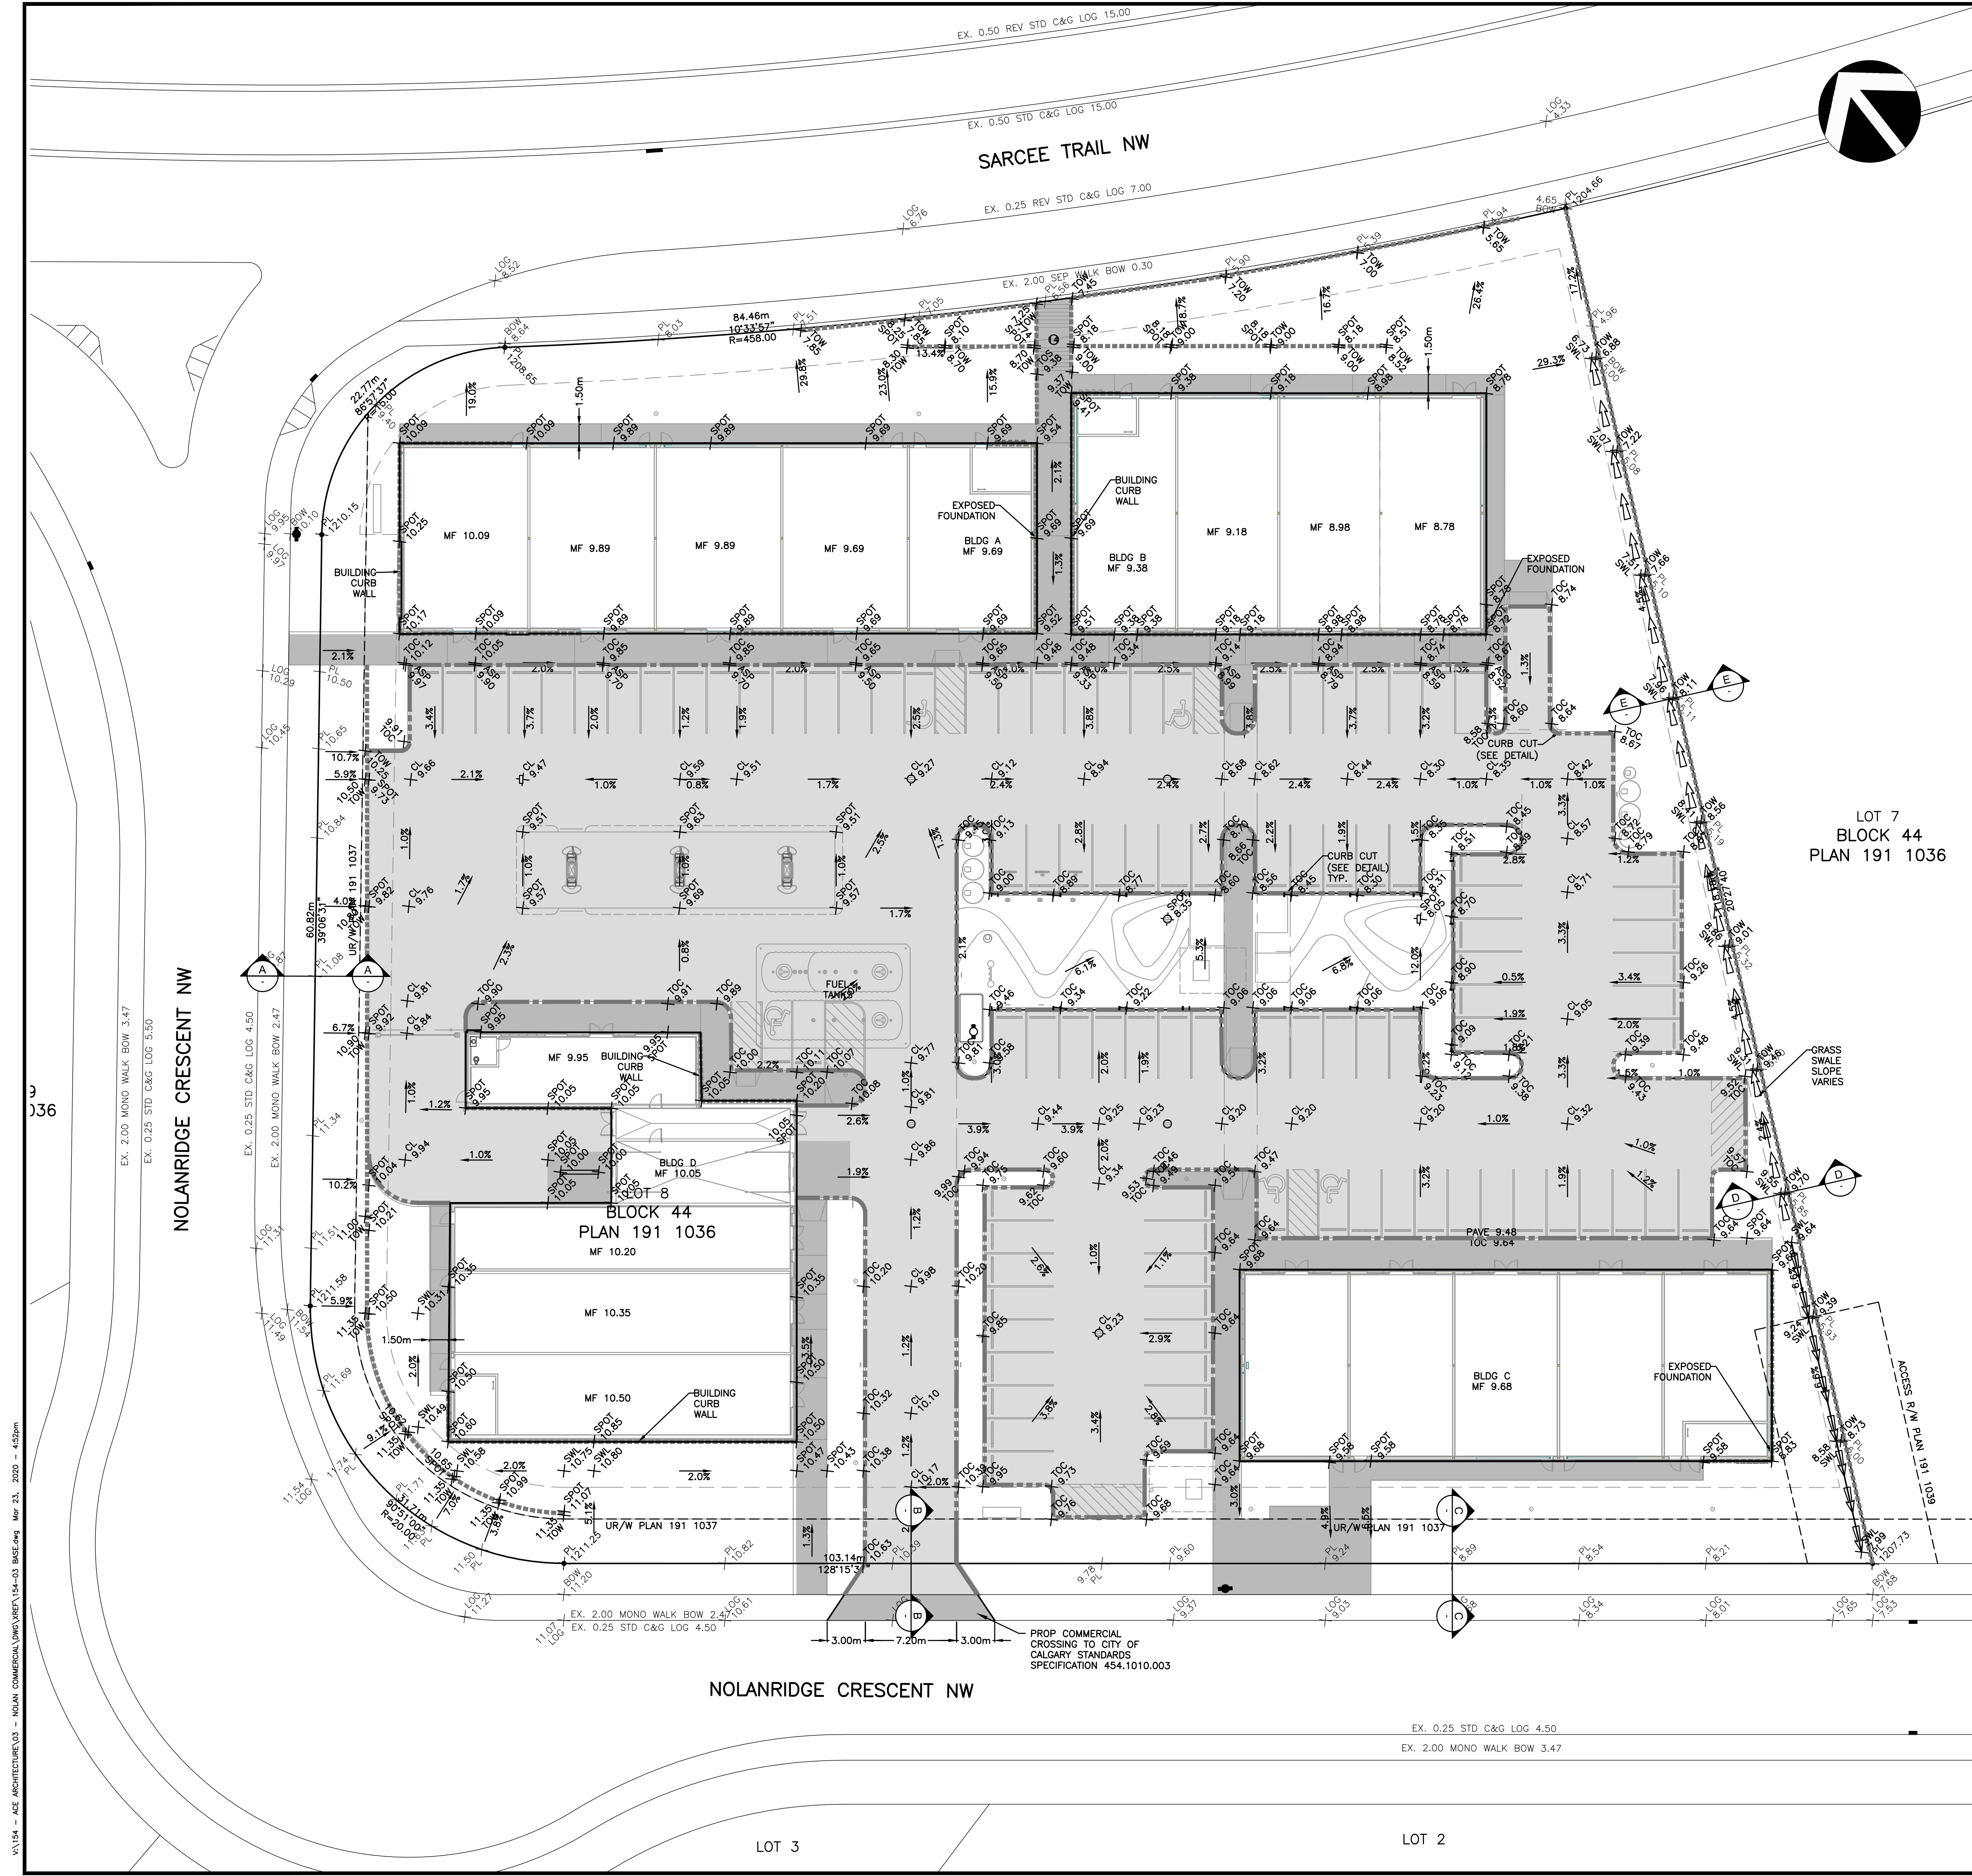



LEGEND	
GRADING FEATURES	
→ → →	PROPOSED CONCRETE SWALE
○	PROPOSED CATCH BASIN
○	PROPOSED MANHOLE
○	PROPOSED CB/MANHOLE
▨	PROPOSED ASPHALT PAVING
▨	PROPOSED CONCRETE
-----	PROPOSED RETAINING WALL
↔ ↔	PROPOSED GRASS SWALE
○ ○ ○	PROPOSED CHAINLINK FENCE
○ ○ ○	PROPOSED POST & CABLE FENCE
○ ○ ○	PROPOSED SCREEN FENCE
+	PROPOSED FINISHED GRADE
+	EXISTING PL GRADE
▬	PROPOSED THICKENED EDGE
▬	PROPOSED STANDARD CURB
▬	PROPOSED CURB WALL
①	# OF INTERIOR/EXTERIOR STEPS

REVISIONS				
NO.	yy/mm/dd	DESCRIPTION	BY	APPD
1	19/12/16	REVISED AS PER CITY COMMENTS	TVS	TVS
2	20/02/14	REVISIONS AS PER CLIENT CHANGES TO SITE PLAN	TVS	TVS
3	-	-	-	-
4	-	-	-	-
5	-	-	-	-

SUBMISSIONS		
NO.	DESCRIPTION	DATE (yy/mm/dd)
1	FOR DP	19/06/05
2	FOR APPROVAL	19/11/05
3	FOR ARCHIVE	-



PROJECT		
JOB DESCRIPTION		
NOLAN HILL		
LOT: 7, 8	BLK: 44	PLAN: 191 1036
DP#: 2019-2934	DSSP: -	
ADDRESS: 318 NOLANRIDGE CR NW		
LEGAL DESCRIPTION: 1/4-35-25-02-05		
TITLE		
DEVELOPMENT SITE GRADING PLAN		
SCALE: 1:250	STAMP:	
DWN: MC		
DES: TVS		
DATE: DEC 16-19		
CHK: TVS		
P. ENG: TVS		
PERMIT:		
FEB 14, 2020		
PROJECT No.	SHEET	OF
154-03	2	4
DRAWING NAME	DESTROY ALL PRINTS PRIOR TO	R 2
154-03 GRAD		

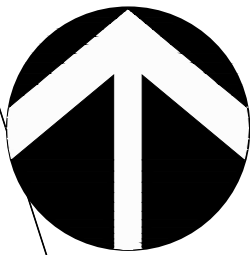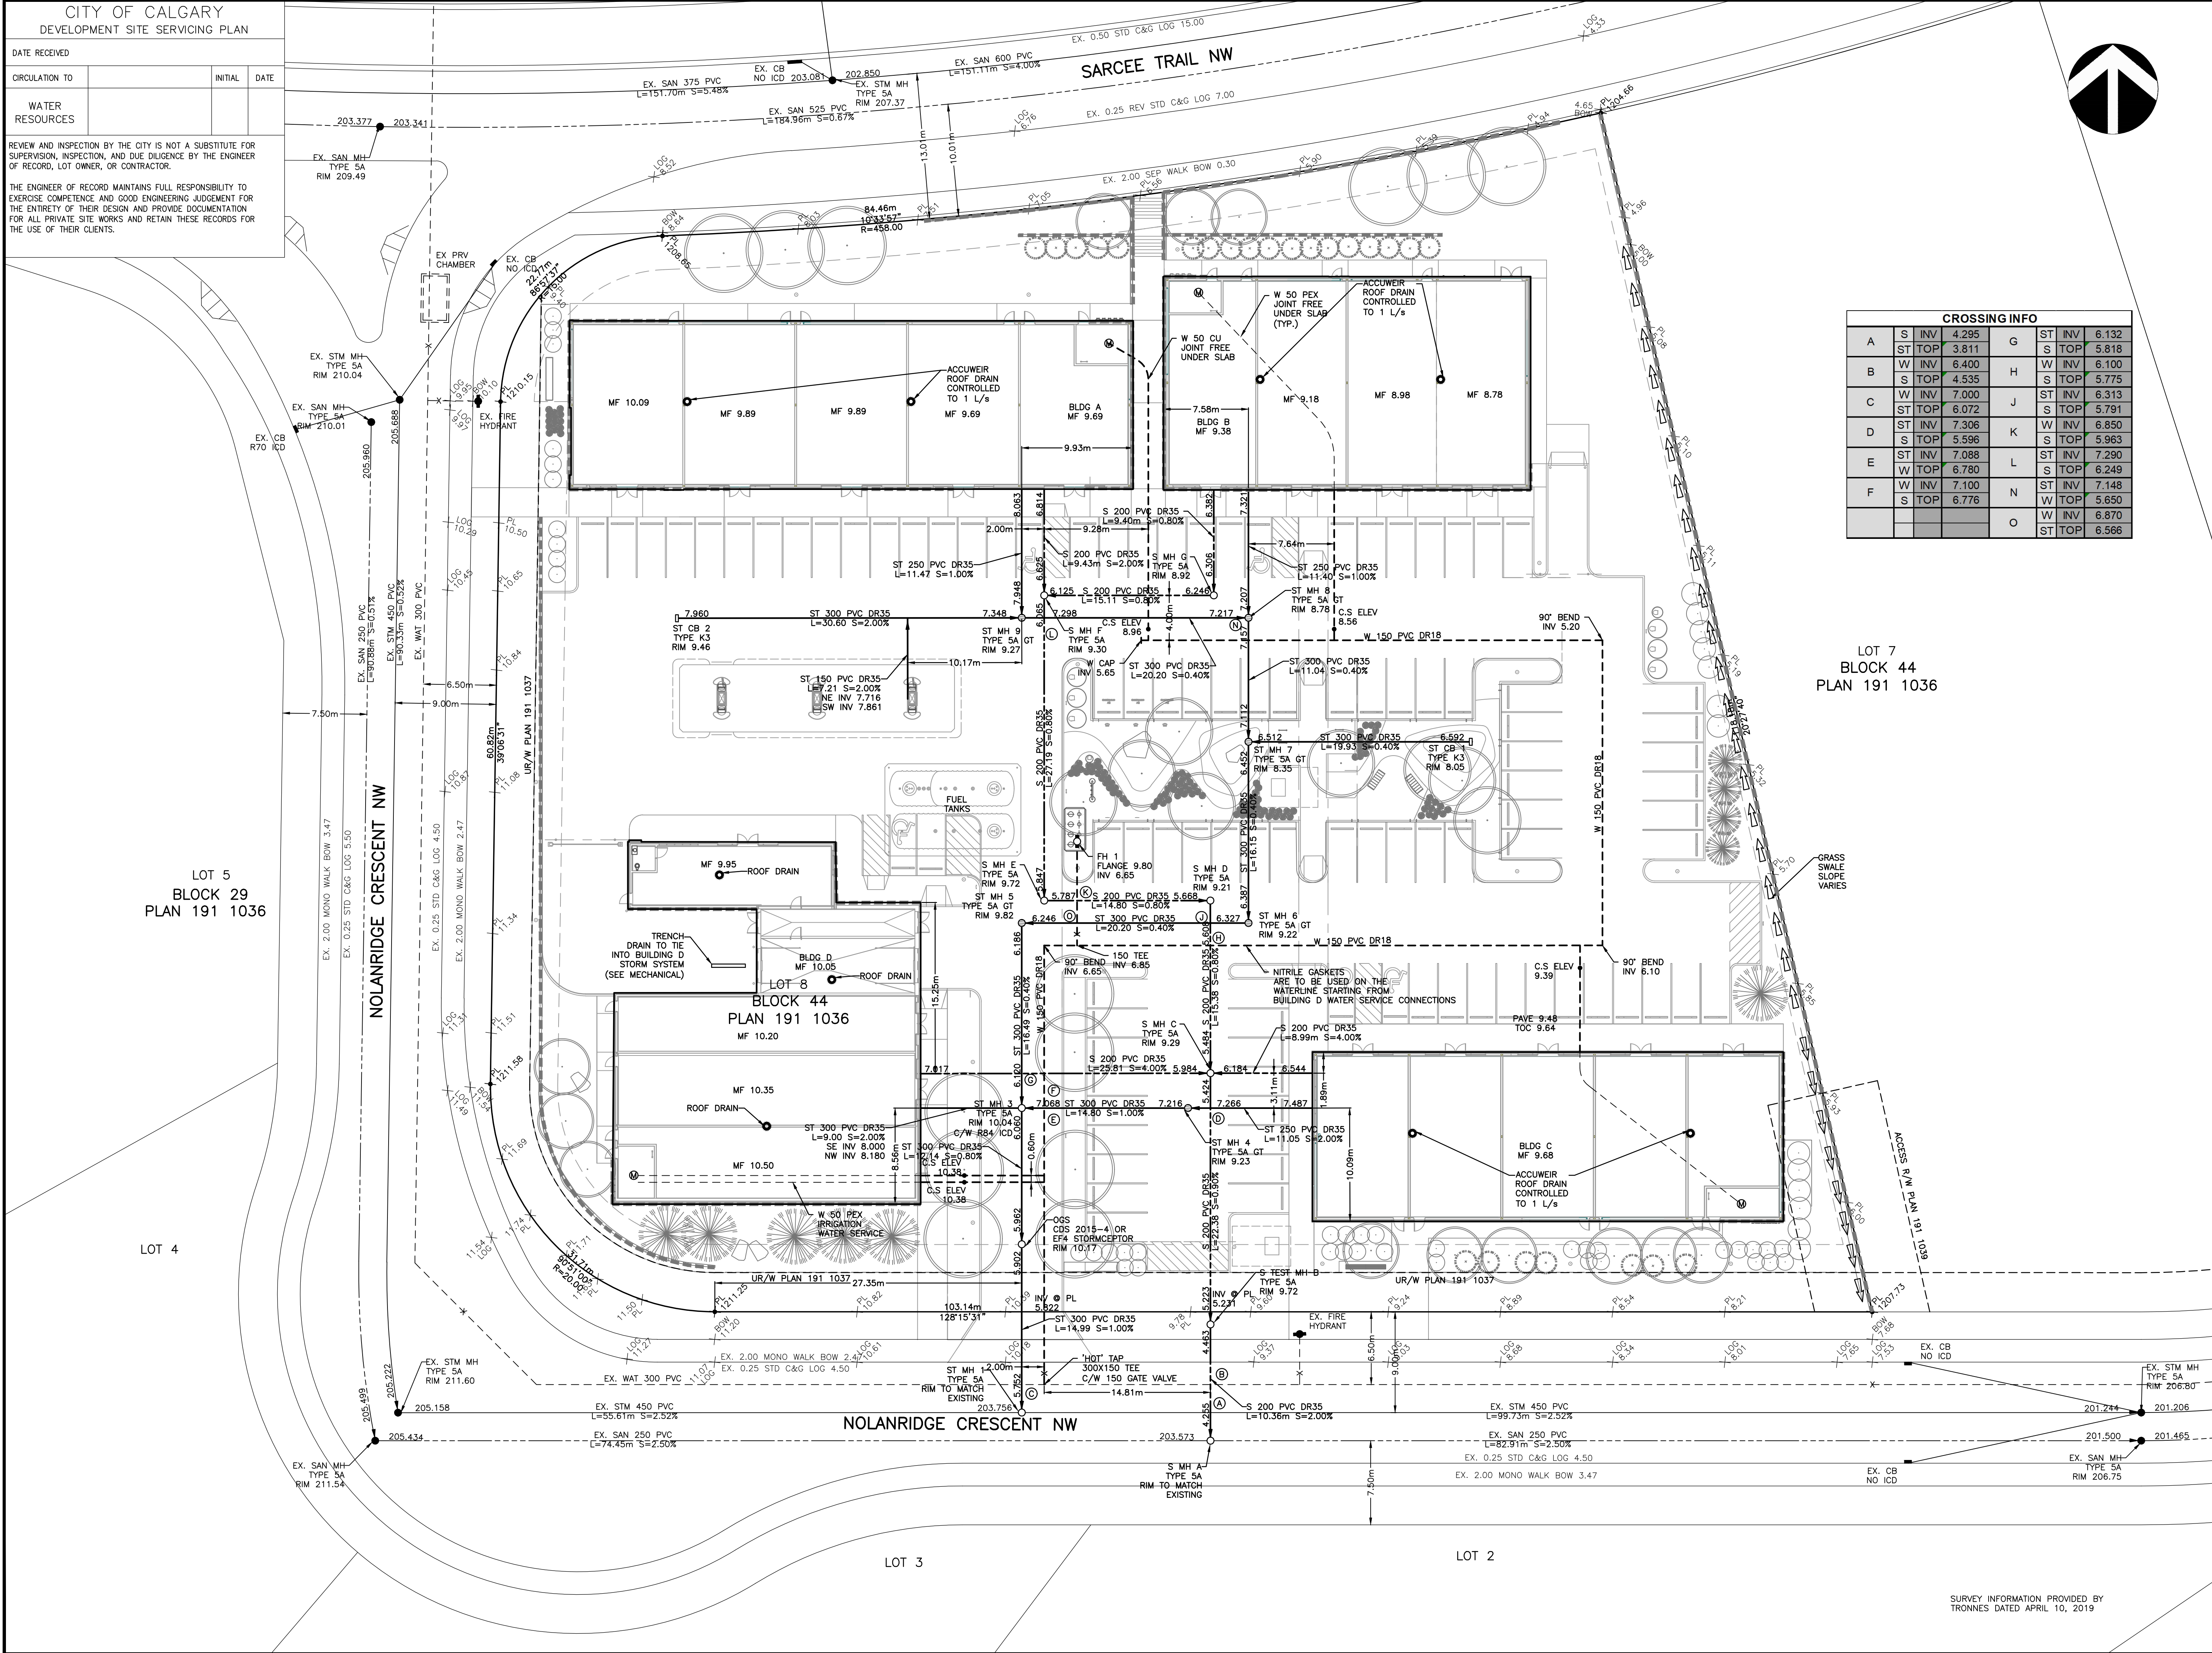

LEGEND

EXISTING UTILITIES

- SANITARY SEWER
- STORM SEWER
- WATER LINE
- FENCE
- TYPE 5A MANHOLE
- TYPE 1S MANHOLE
- CATCH BASIN
- HYDRANT
- WATER VALVE
- U/G ELECTRICAL
- GAS

PROPOSED UTILITIES

- SANITARY SEWER
- STORM SEWER
- WATER LINE
- FENCE
- TYPE 5A MANHOLE
- CATCHBASIN/MANHOLE
- TYPE 1S MANHOLE
- CATCH BASIN
- HYDRANT
- WATER VALVE
- WATER METER LOCATION
- CONCRETE SWALE
- ELECTRICAL METER LOCATION
- GAS METER LOCATION

CROSSING INFO							
A	S	INV	4.295	G	ST	INV	6.132
	ST	TOP	3.811		S	TOP	5.818
B	W	INV	6.400	H	W	INV	6.100
	S	TOP	4.535		S	TOP	5.775
C	W	INV	7.000	J	ST	INV	6.313
	ST	TOP	6.072		S	TOP	5.791
D	ST	INV	7.308	K	W	INV	6.850
	S	TOP	5.596		S	TOP	5.963
E	ST	INV	7.088	L	ST	INV	7.290
	W	TOP	6.780		S	TOP	6.249
F	W	INV	7.100	N	ST	INV	7.148
	S	TOP	6.776		W	TOP	5.650
				O	W	INV	6.870
					ST	TOP	6.566

REVISIONS

NO.	DATE	DESCRIPTION	BY	APPD
1	19/12/16	REVISED AS PER CITY COMMENTS	TVS	TVS
2	20/02/14	REVISIONS AS PER CLIENT SITE PLAN CHANGES	TVS	TVS
3				
4				
5				

SUBMISSIONS

NO.	DESCRIPTION	DATE
1	FOR DP	19/06/05
2	FOR APPROVAL	19/11/05
3	FOR ARCHIVE	

CLIENT



PROJECT

JOB DESCRIPTION

NOLAN HILL

LOT: 7, 8	BLK: 44	PLAN: 191 1036
DP#: 2019-2934	DSSP: -	
ADDRESS: 318 NOLANRIDGE CR NW		
LEGAL DESCRIPTION: 1/4-35-25-02-05		
TITLE		

DEVELOPMENT SITE SERVICING PLAN

SCALE: 1:250	STAMP:
DWN: MC	
DES: TVS	
DATE: DEC 16-19	
CHK: TVS	
P. ENG: TVS	
PERMIT:	

FEB 14, 2020

PROJECT No.	SHEET	OF
154-03	1	4
DRAWING NAME	DESIGN	PRIOR TO
154-03 SVC	R	2

SITE FURNITURE



BENCH 1
PRODUCT: PARK BENCHES - SERIES B
SUPPLIER: CPL (CUSTOM PARK & LEISURE Ltd.)



BENCH 2
PRODUCT: PARK BENCHES - SERIES D
SUPPLIER: CPL (CUSTOM PARK & LEISURE Ltd.)



BIKE RACK
PRODUCT: BIKE RACKS - SERIES B
SUPPLIER: CPL (CUSTOM PARK & LEISURE Ltd.)

- 01. ENTRY PATIO
- 02. SEATING LEDGE
- 03. STEPS
- 04. PYLON SIGN
- 05. RETAINING WALL (REFER TO CIVIL ENGINEER DRAWINGS FOR DETAILS)
- 06. BIKE PARKING
- 07. EXISTING FIRE HYDRANT
- 08. UTILITY R/W PLAN 191 1037

LEGEND

- REGULAR GREY COLOR CONCRETE
- 80mm CRANBROOK RUSTIC ROCK
- 20MM WASHED ROCK
- PLANTING BED WITH CEDAR MULCH
- SOD
- CRANBROOK RUSTIC BOULDERS IN MIN. DIMENSION: 600MM WIDTH, 1200MM LONG, 800MM HIGH
- DECIDUOUS TREES
- CONIFEROUS TREES
- DECIDUOUS SHRUBS
- CONIFEROUS SHRUBS
- PERENNIALS
- BENCH 1
- BENCH 2
- BIKE RACK (TOTAL STALL: 10)
- LIGHT POLE
- RETAINING WALL
- LANDSCAPE EDGER

LANDSCAPE ANALYSIS


SITE AREA: 10953.84 SQ.M.
REQUIRED LANDSCAPED AREA = SETBACK AREA = 1577.7 SQ.M.
TOTAL NUMBER OF REQUIRED TREES IN SETBACK = 31.55 ~ 32 TREES
1 TREE/50 SQ.M. OF LANDSCAPED AREA
MIN. CONIFEROUS TREES REQUIRED = 7.6 ~ 8
REMAINING TREES TO BE DECIDUOUS
TOTAL NUMBER OF REQUIRED SHRUBS IN SETBACK = 63
2 SHRUBS/50 SQ.M. OF LANDSCAPED AREA
TOTAL TREES PROVIDED = 44
DECIDUOUS TREES PROVIDED = 34
DECIDUOUS TREES WITH MIN 75MM CALLIPER REQUIRED = 17
PROVIDED = 18
REMAINING DECIDUOUS TREES TO HAVE MIN. 50MM CALLIPER
CONIFEROUS TREES PROVIDED = 10
CONIFEROUS TREES WITH MIN 3000MM HEIGHT REQUIRED = 5
PROVIDED = 6
REMAINING CONIFEROUS TREES TO HAVE MIN. 2000MM HEIGHT
TOTAL SHRUBS PROVIDED = 78

PLANTING SCHEDULE

common name	latin name	type	size/ spread	quantity
deciduous trees				
PB PAPER BIRCH	BETULA Papyrifera	B&B	50MM CAL.	08
AB AMERICAN ELM	ULMUS AMERICANA	B&B	50MM CAL.	08
IS IVORY SILK TREE LILAC	SYRINGA RETICULATE 'IVORY SILK'	B&B	75MM CAL.	12
BR BRANDON ELM	ULMUS AMERICANA 'BRANDON'	B&B	75MM CAL.	06
coniferous trees				
CS COLORADO SPRUCE	PICEA Pungens	B&B	3000MM HT.	06
LP LODGEPOLE PINE	Pinus contorta 'LATIFOLIA'	B&B	2000MM HT.	04
common name	latin name	size/ spread	quantity	
deciduous shrubs				
RED OSIER DOGWOOD	CORNUS SERICEA	600MM HT	13	
HEDGE COTONEASTER	COTONEASTER ACUTIFOLIA	600MM HT	14	
ALPINE CURRANT	RIBES ALPINUM	600MM HT	26	
coniferous shrubs				
BLUE PRINCE JUNIPER	JUNIPERUS HORIZONTALIS 'BLUE PRINCE'	600MM SPREAD	25	
grasses				
KARL FOERSTER FEATHER REED GRASS	CALAMAGROSTIS ACUTIFLORA 'KARL FOERSTER'	#2 POT	114	

NOTES

- THIS DRAWING HAS BEEN PREPARED FOR DEVELOPMENT PERMIT PURPOSES ONLY. IT IS NOT TO BE USED FOR CONSTRUCTION PURPOSES.
- ALL PLANT MATERIAL TO CONFIRM TO THE CANADIAN NURSERY TRADES ASSOCIATION STANDARDS.
- ALL PLANT MATERIAL SIZES SHOWN ARE MINIMUM SIZES.
- VERIFY ALL DIMENSIONS, ELEVATIONS, AND DATUM. REPORT ANY ERRORS AND/OR DISCREPANCIES TO THE OWNER PRIOR TO CONSTRUCTION.
- DO NOT SCALE DRAWINGS.
- ALL PLANTING BEDS TO HAVE A MINIMUM OF 75MM DEPTH CEDAR MULCH UNLESS OTHERWISE NOTED.
- ALL SOFT SURFACE LANDSCAPE AREAS TO BE IRRIGATED WITH UNDERGROUND LOW WATER IRRIGATION SYSTEM.
- ALL DIMENSIONS ARE IN MILLIMETERS UNLESS OTHERWISE NOTED.

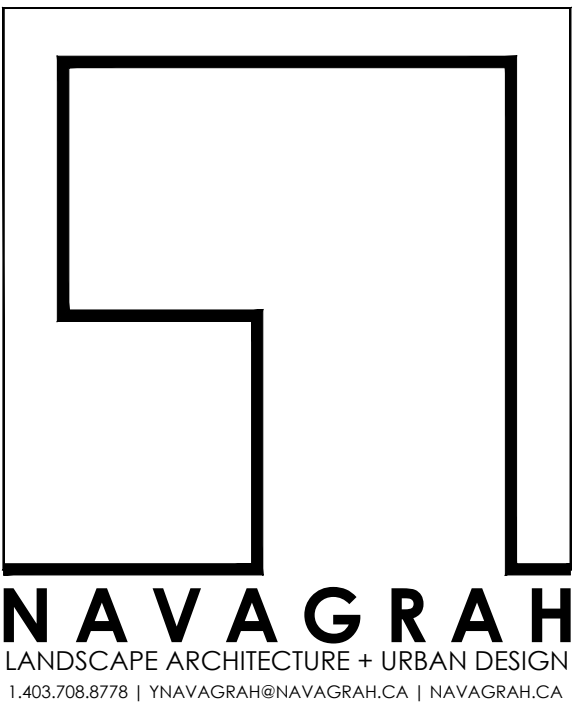

19132NOHI
NOLAN HILL CENTRE - LOT 8

SEAL

ISSUED FOR
DP SUBMISSION


DATE
200403

SCALE
DATE
DRAWN BY
CHECKED BY

1:300
190527
CC
YN

DP-L1

LAYOUT
PLAN

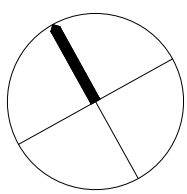

LIGHTING SYMBOL LEGEND	
	WALL MOUNTED LUMINAIRE
	LIGHTING FIXTURE - SUSPENDED/SURFACE
	POLE LIGHT
	LUMINAIRE TYPE XX
	SEE NOTE XX

NOTE :
COPYRIGHT RESERVED. THIS PLAN AND DESIGN IS
AND AT ALL TIMES REMAINS THE EXCLUSIVE PROPERTY
OF IFUTURE ENGINEERING LTD. AND CANNOT BE USED
WITHOUT WRITTEN CONSENT.
DO NOT SCALE THIS DRAWING. THE CONSTRUCTOR
SHALL VERIFY AND BE RESPONSIBLE FOR ALL
DIMENSIONS. ANY ERRORS OR OMISSIONS SHALL BE
REPORTED TO APEX WITHOUT DELAY.

CONSULTANT

**IFUTURE
ENG**

IFUTURE ENGINEERING
CONSULTANTS LTD
CALGARY, ALBERTA
P: 403-768-4187
Email: office@ifutureeng.com

STAMP P #14707

REV	DATE	DESCRIPTION
4		
3	2020-04-02	ISSUED FOR DP
2	2019-09-23	LIGHTING REVISION
1	2019-09-04	REISSUED FOR DP
0	2019-06-03	ISSUED FOR DP

CLIENT

PROJECT NAME

**NOLAN HILL
COMMERCIAL**

318 NOLAN RIDGE CRESCENT N.W.
CALGARY, ALBERTA


DRAWING TITLE

**SITE PLAN -
LIGHTING PLAN**


PROJECT NO :	2019-013	DATE :	2020-04-02
DRAWN BY :	QZ	CHECKD BY :	SL
SCALE :	AS SHOWN	REVISION NO :	

DRAWING NO

E0.1

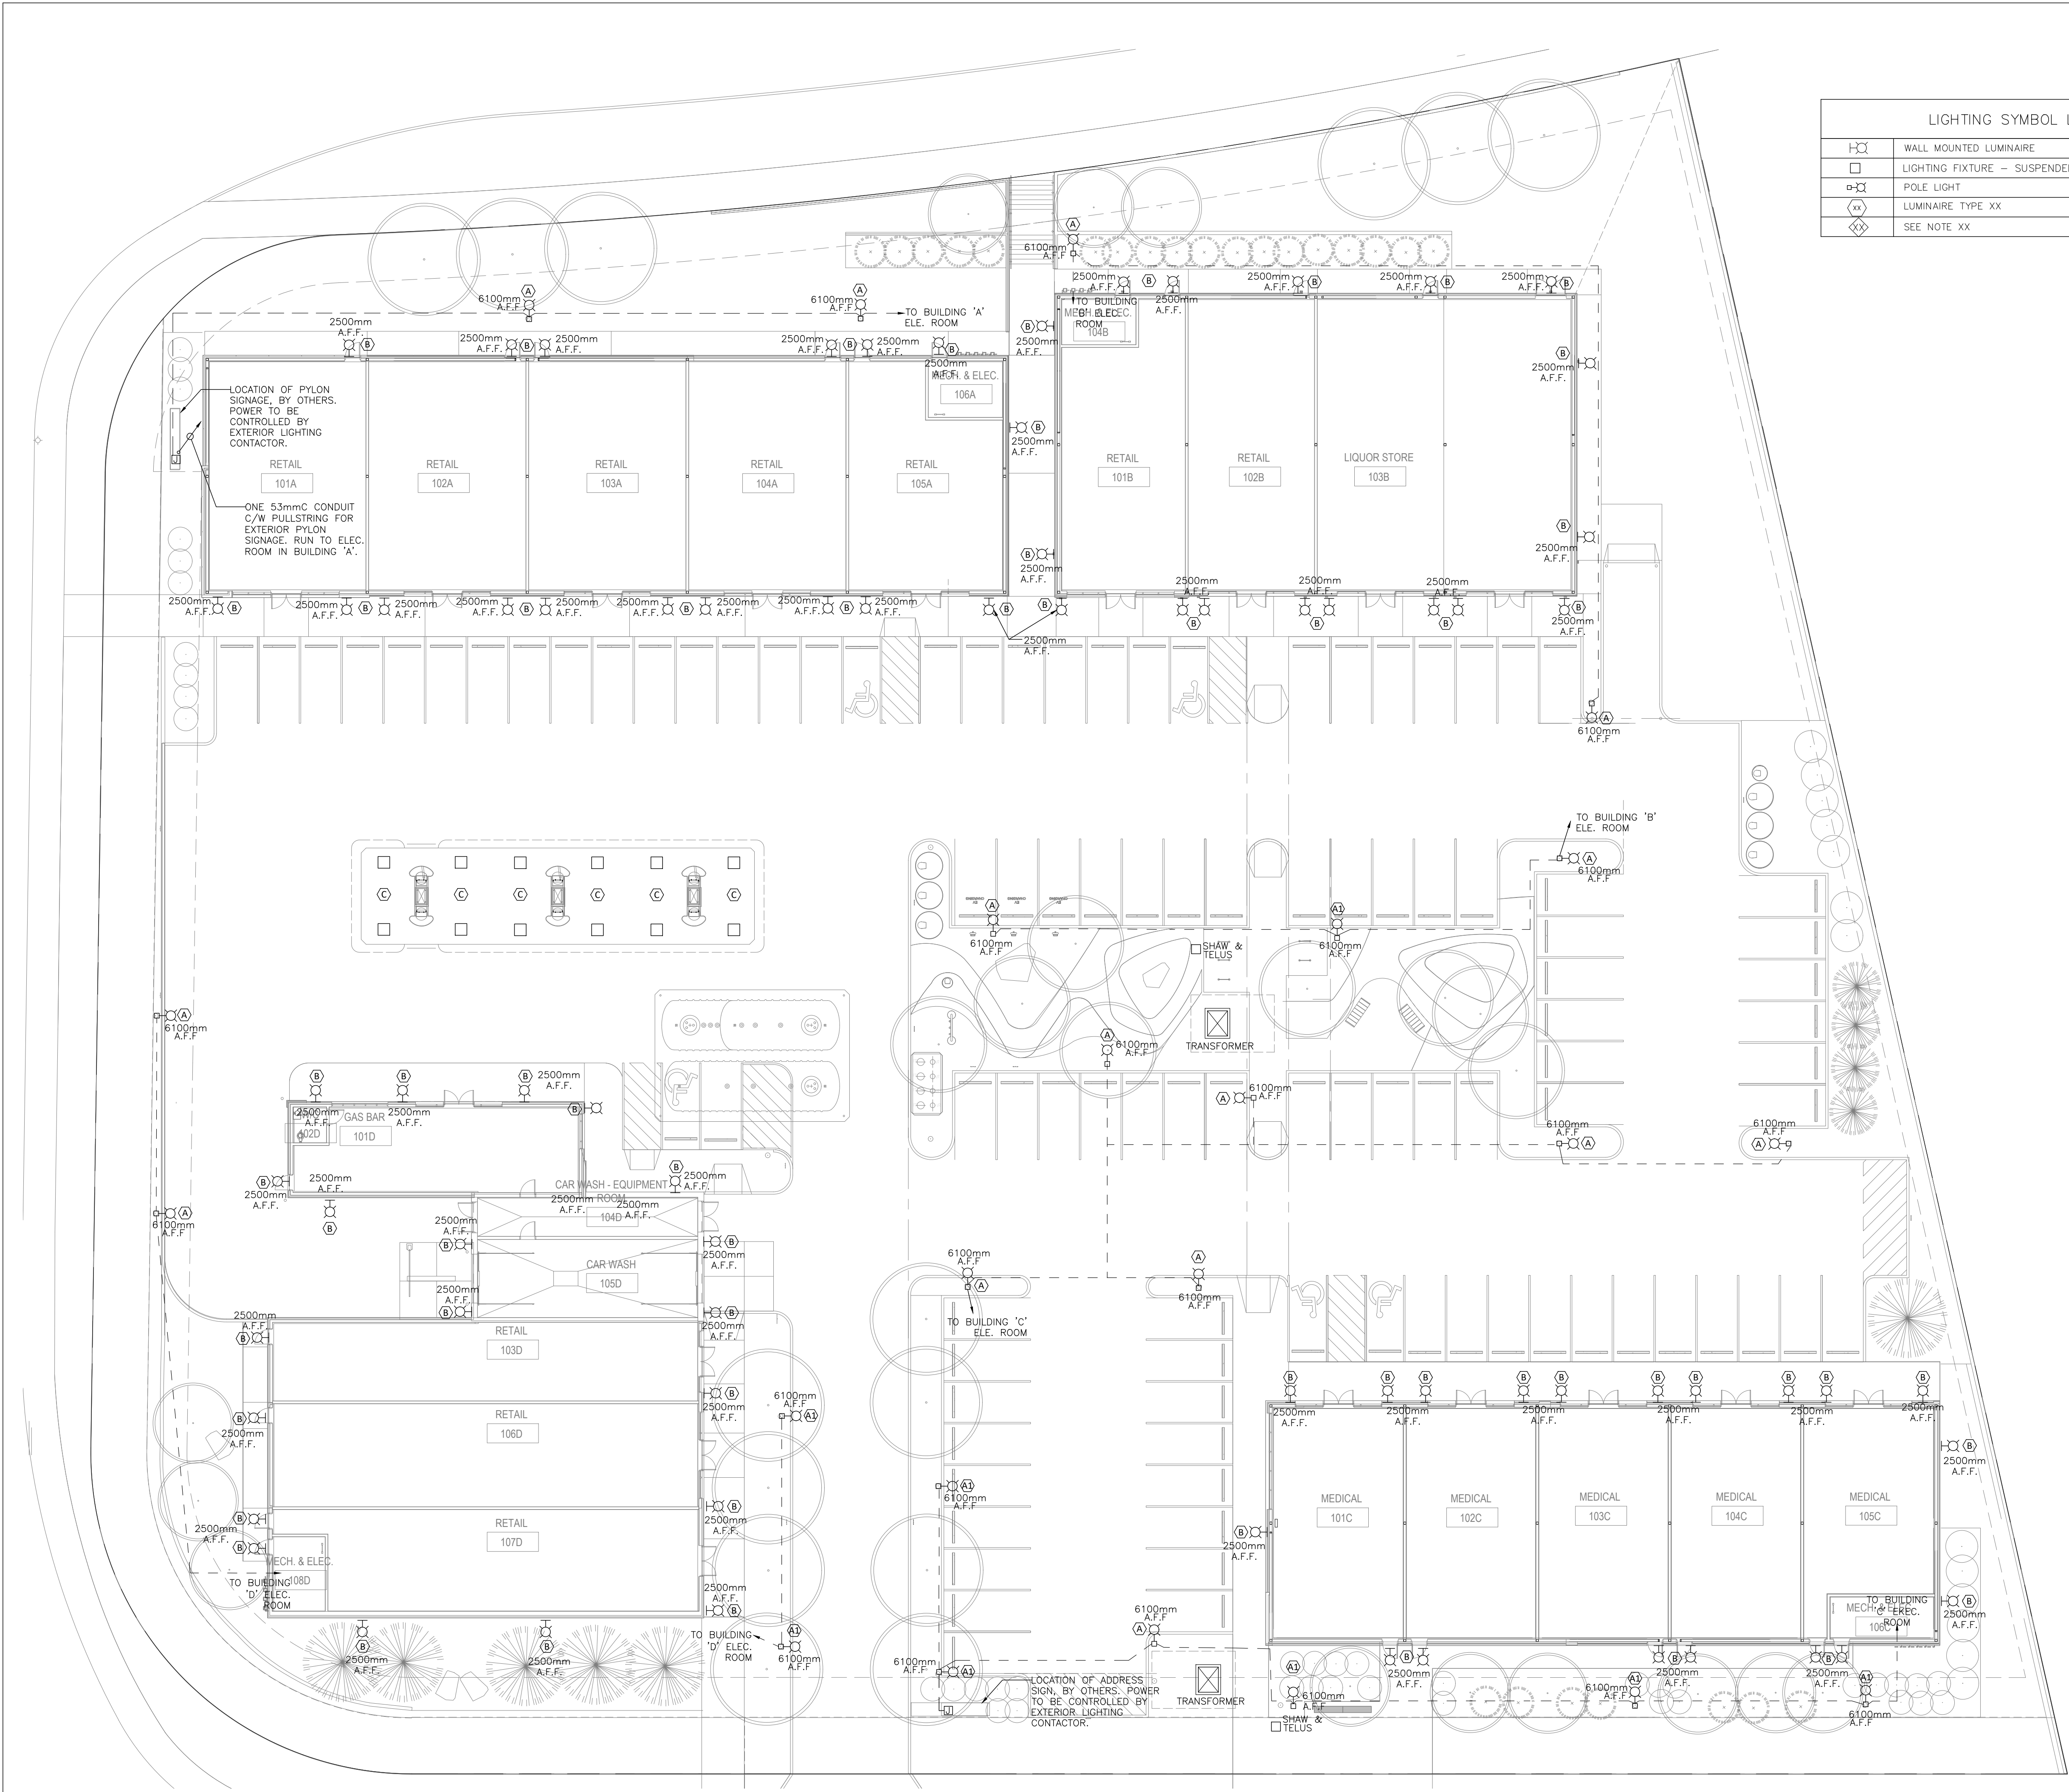

1 SITE PLAN - LIGHTING PLAN
E0.1 SCALE: 1:200

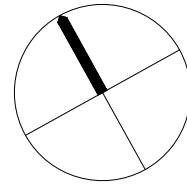

PHOTOMETRIC STATISTIC						
LOCATION	SYMBOL	MINIMUM	AVERAGE	MAXIMUM	MAX/MIN	AVG/MIN
PARKING LOT	+	0.008 fc	2.75 fc	27.8 fc	N/A	N/A

NOTE :
COPYRIGHT RESERVED. THIS PLAN AND DESIGN IS
AND AT ALL TIMES REMAINS THE EXCLUSIVE PROPERTY
OF IFUTURE ENGINEERING LTD. AND CANNOT BE USED
WITHOUT WRITTEN CONSENT.
DO NOT SCALE THIS DRAWING. THE CONSTRUCTOR
SHALL VERIFY AND BE RESPONSIBLE FOR ALL
DIMENSIONS. ANY ERRORS OR OMISSIONS SHALL BE
REPORTED TO APEX WITHOUT DELAY.

CONSULTANT

IFUTURE ENGINEERING
CONSULTANTS LTD
CALGARY, ALBERTA
P: 403-768-4187
Email: office@ifutureeng.com

STAMP

P #14707

REV	DATE	DESCRIPTION
4		
3	2020-04-02	ISSUED FOR DP
2	2019-09-23	LIGHTING REVISION
1	2019-09-04	REISSUED FOR DP
0	2019-06-03	ISSUED FOR DP

CLIENT

PROJECT NAME

**NOLAN HILL
COMMERCIAL**



318 NOLAN RIDGE CRESCENT N.W.
CALGARY, ALBERTA

DRAWING TITLE

**SITE PLAN -
LIGHTING
CALCULATION**

PROJECT NO :	2019-013	DATE :	2020-04-02
DRAWN BY :	QZ	CHECKD BY :	SL
SCALE :	AS SHOWN	REVISION NO :	
DRAWING NO			


E0.2

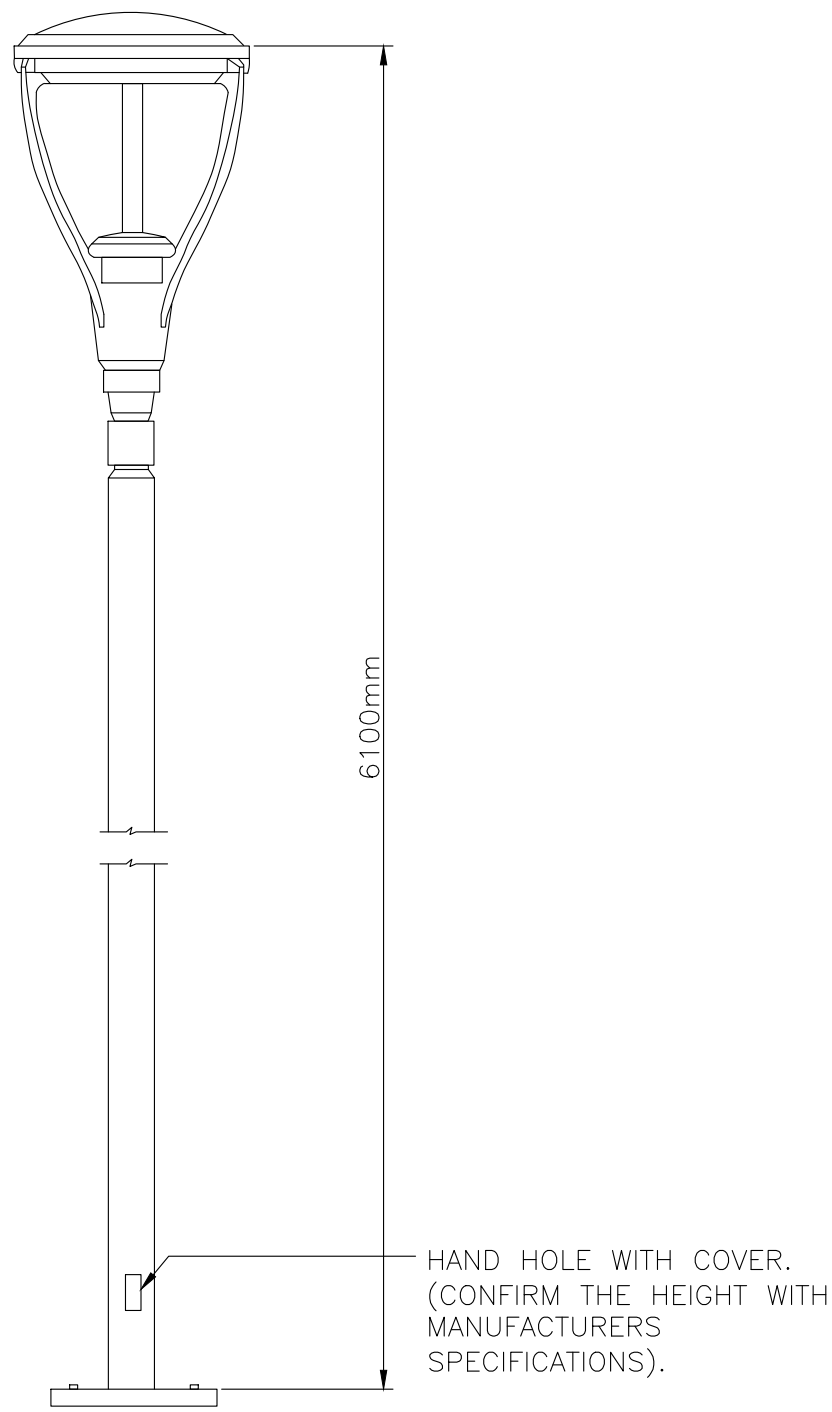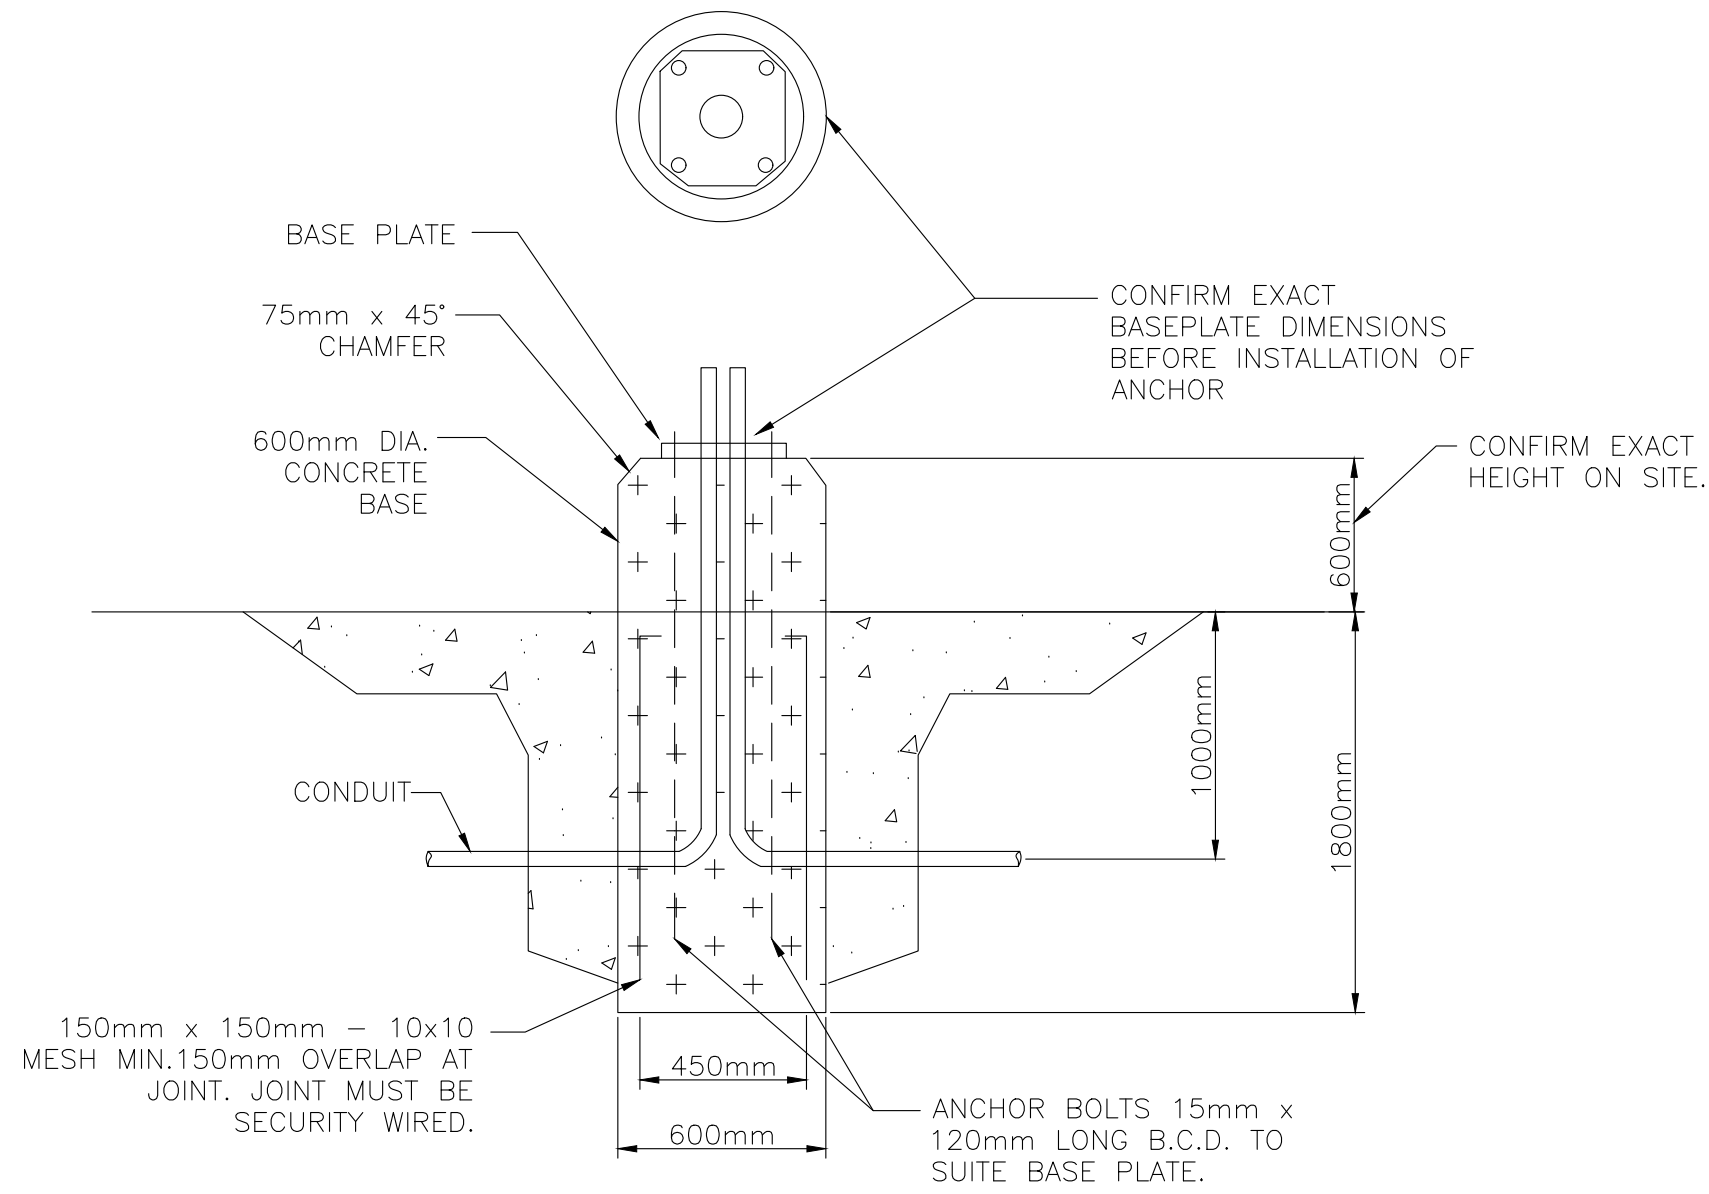

LUMINAIRE SCHEDULE							
TAGS	DESCRIPTION	MANUFACTURER	ITEM NO.	MOUNTING	LOAD/VOLT	LAMP	REMARKS
A	SINGLE HEAD POLE MOUNTED LIGHTING FIXTURE	LITHONIA LIGHTING	MRPLED-42C-700-40K-SR5-MVOLT-DBLXD	POLE MOUNT	MVOLT	100W, 4000K LED	OR APPROVED EQUIVALENT
A1	SINGLE HEAD POLE MOUNTED LIGHTING FIXTURE	LITHONIA LIGHTING	MRPLED-42C-700-40K-SR4-MVOLT-DBLXD	POLE MOUNT	MVOLT	100W, 4000K LED	OR APPROVED EQUIVALENT
B	WALL MOUNTED LIGHTING FIXTURE	SISTEMALUX	S3850N-UNV-14	WALL MOUNTED	120-277	16W, 4000K LED	OR APPROVED EQUIVALENT
C	OUTDOOR CANOPY (BY OTHERS)	-	-	-	-	104W, 4000K LED	PROVIDE BY OTHERS (CANOPY VENDOR)

1 TYP. POLE BASE DETAIL
SCALE:N.T.S.

- GENERAL NOTES:
- REFER TO THE ARCHITECTURAL DRAWINGS FOR POLE LOCATIONS.
 - CONTRACTOR SHALL DETERMINE ANCHOR BOLT SIZES AND LOCATIONS AND INSTALL ANCHOR BOLTS, CONDUITS, ETC. AS PER THE MANUFACTURERS SPECIFICATIONS AND IN ACCORDANCE WITH CEC 2018.
 - EXTEND CONDUITS INTO TRENCH BASE FOR BRANCH CIRCUITS.
 - EXTENSION OF THE LIGHT POLE FOUNDATIONS SHALL BE CONFIRMED BY ARCHITECT

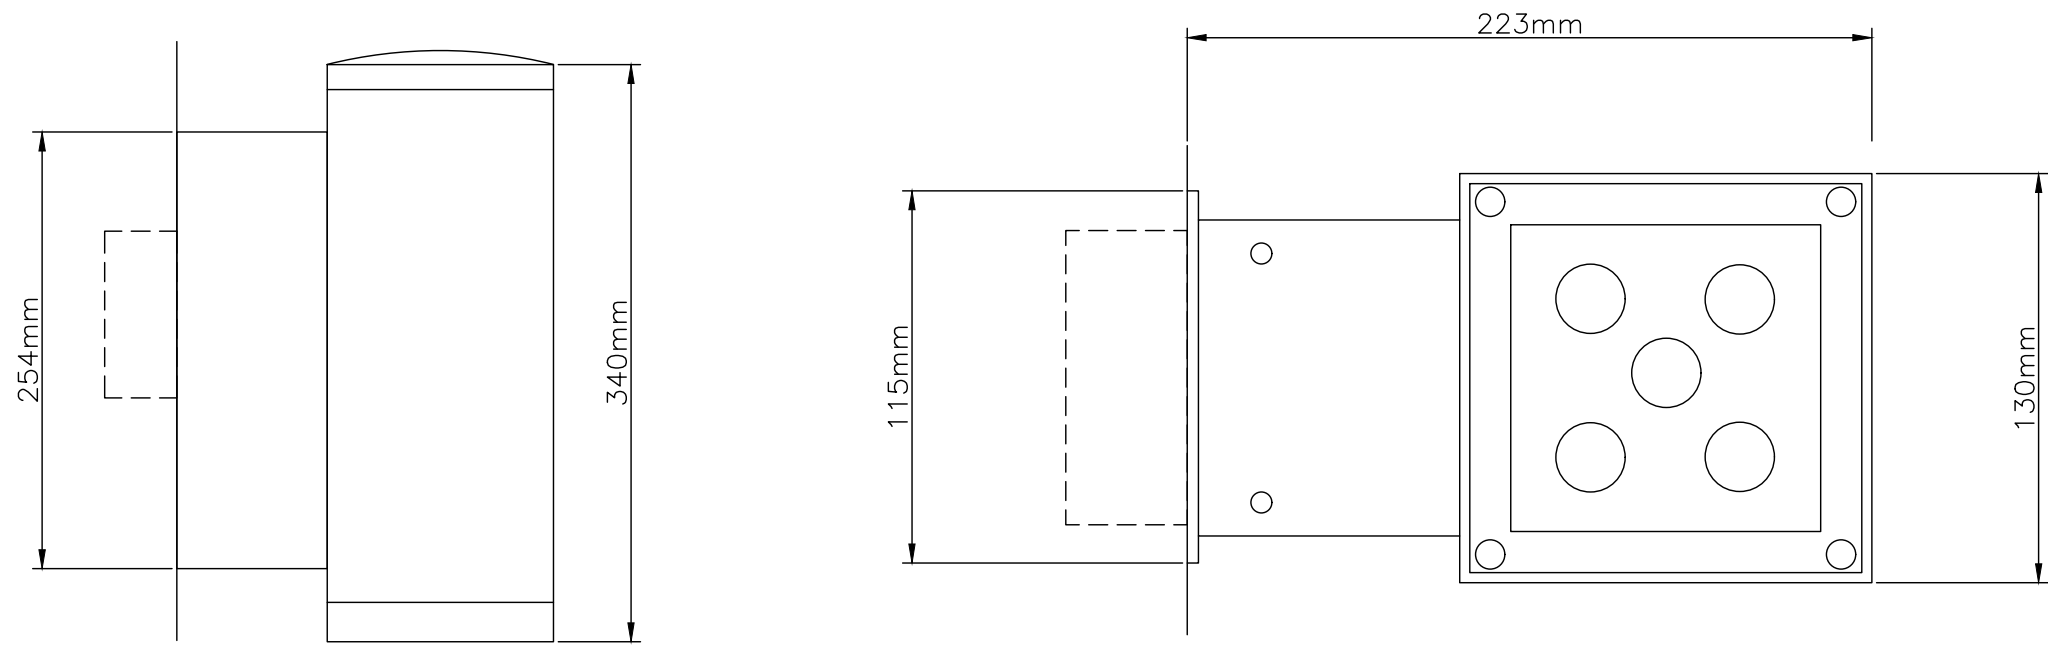

2 TYP. WALL MOUNTED DETAIL
SCALE:N.T.S.

NOTE :
COPYRIGHT RESERVED. THIS PLAN AND DESIGN IS AND AT ALL TIMES REMAINS THE EXCLUSIVE PROPERTY OF IFUTURE ENGINEERING LTD. AND CANNOT BE USED WITHOUT WRITTEN CONSENT.
DO NOT SCALE THIS DRAWING. THE CONSTRUCTOR SHALL VERIFY AND BE RESPONSIBLE FOR ALL DIMENSIONS. ANY ERRORS OR OMISSIONS SHALL BE REPORTED TO APEX WITHOUT DELAY.

CONSULTANT

IFUTURE ENG

IFUTURE ENGINEERING
CONSULTANTS LTD
CALGARY, ALBERTA
P: 403-768-4187
Email: office@ifutureeng.com

STAMP P #14707

4		
3	2020-04-02	ISSUED FOR DP
2	2019-09-23	LIGHTING REVISION
1	2019-09-04	REISSUED FOR DP
0	2019-06-03	ISSUED FOR DP
REV	DATE	DESCRIPTION

CLIENT

PROJECT NAME

NOLAN HILL COMMERCIAL

318 NOLAN RIDGE CRESCENT N.W.
CALGARY, ALBERTA

DRAWING TITLE

**SITE PLAN -
LIGHTING DETAILS
& SCHEDULE**

PROJECT NO :	2019-013	DATE :	2020-04-02
DRAWN BY :	QZ	CHECKD BY :	SL
SCALE :	N.T.S.	REVISION NO :	

DRAWING NO

E0.3