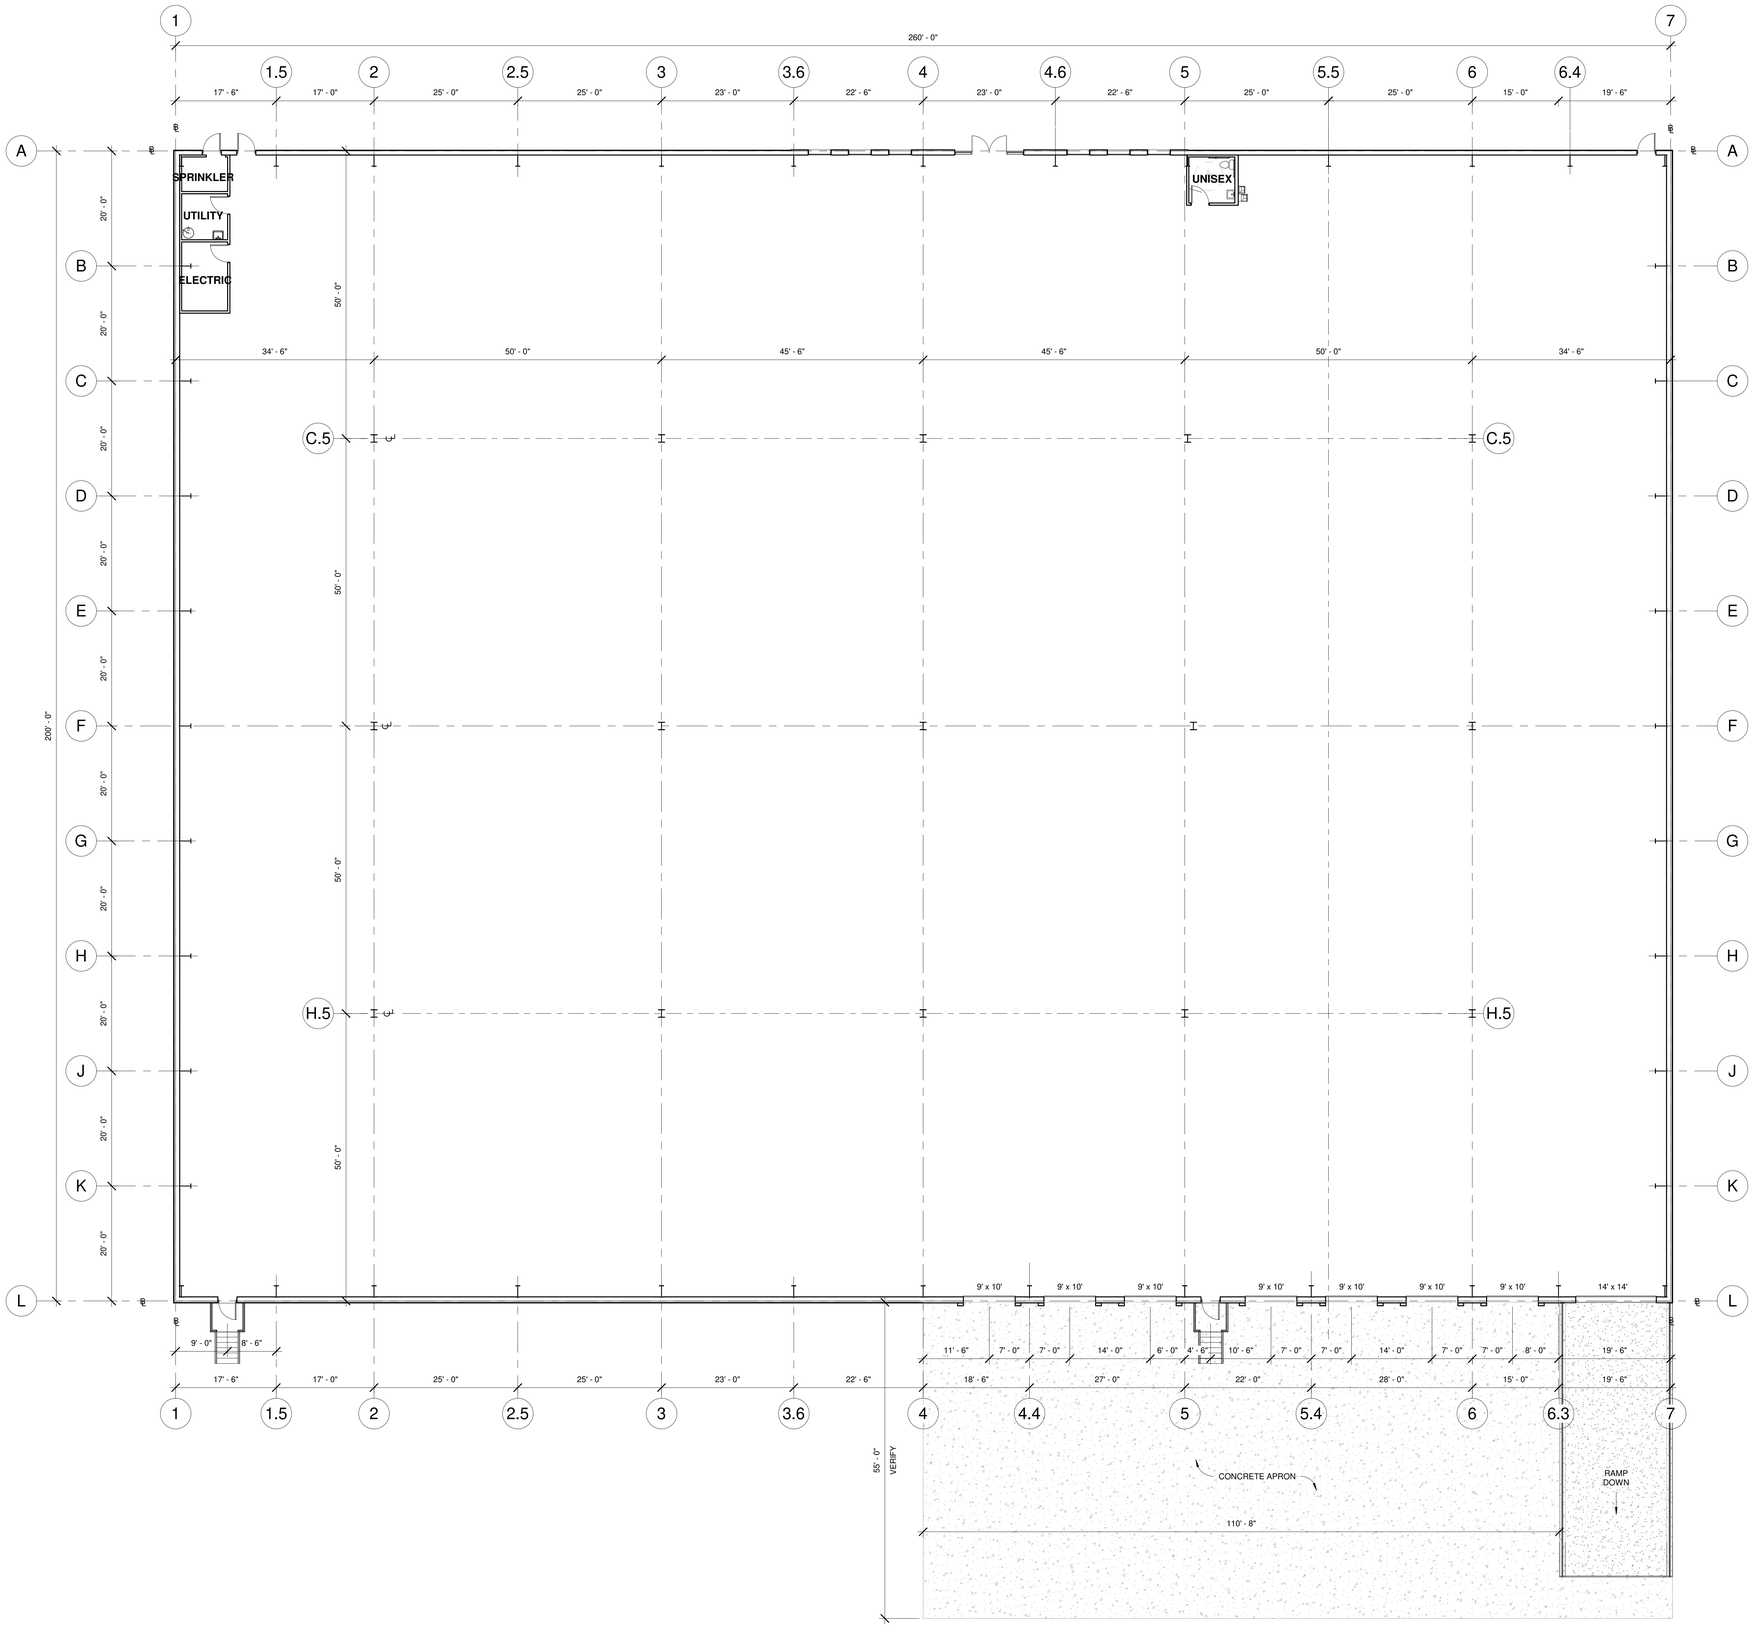

1 FLOOR PLAN
3/32" = 1'-0"

No.	Date	Description

PRELIMINARY PLAN
NOT FOR CONSTRUCTION
*** FOR HARMAN CONSTRUCTION USE ONLY ***

HARMAN CONSTRUCTION
1024 Pleasant Valley Road, Harrisonburg, VA 22801
Phone: (540) 434-4459
Fax: (540) 434-4209

1630 RED OAK STREET

HARRISONBURG, VIRGINIA

FLOOR PLAN

Date	7/10/2024
Drawn By:	D SMITH
Checked By:	-
Project Number	
Sheet Number:	A-101

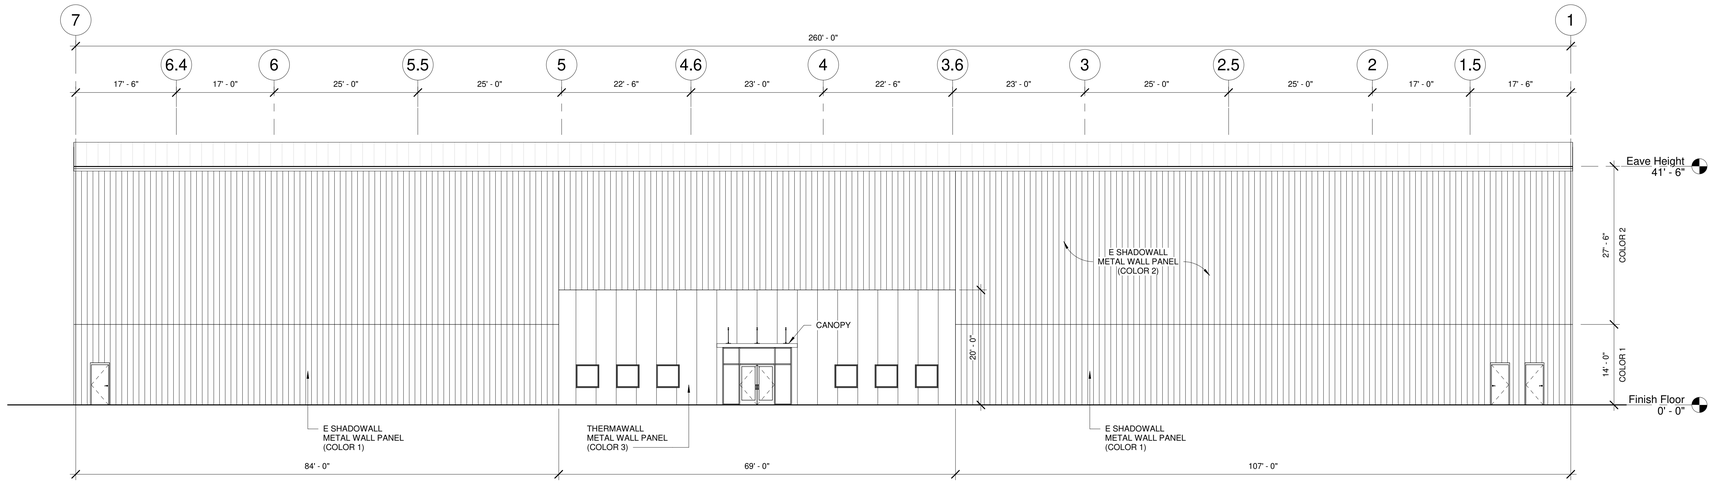

2 WEST ELEVATION
3/32" = 1'-0"

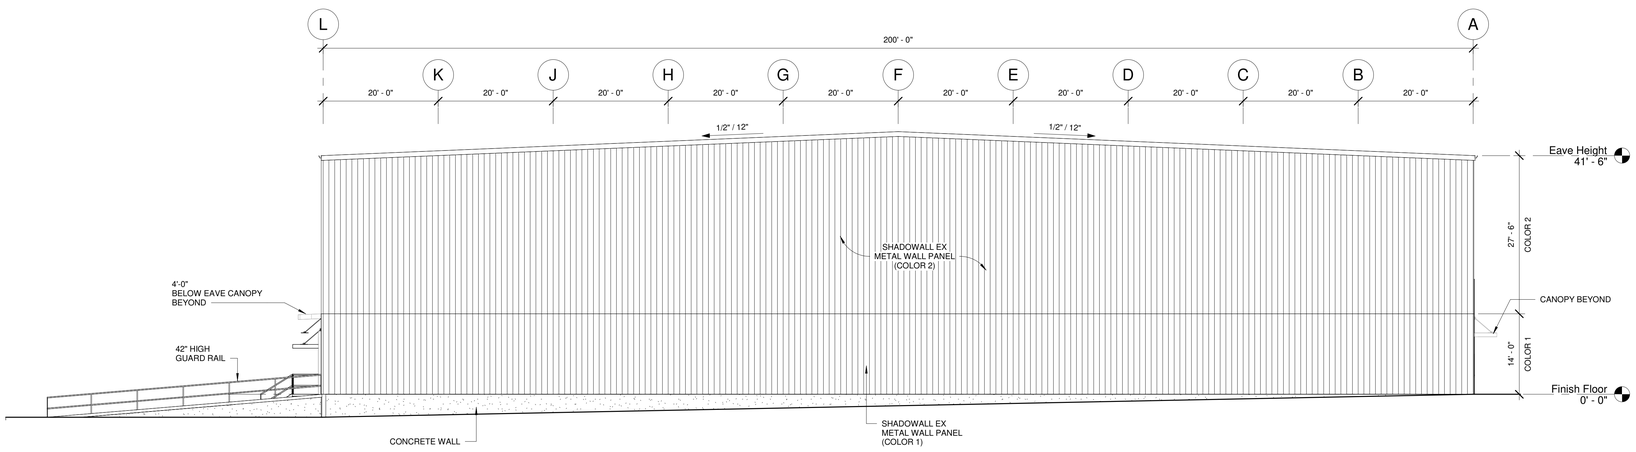

1 NORTH ELEVATION
3/32" = 1'-0"

No.	Date	Description

PRELIMINARY PLAN
NOT FOR CONSTRUCTION
*** FOR HARMAN CONSTRUCTION USE ONLY ***

HARMAN CONSTRUCTION
1024 Pleasant Valley Road, Harrisonburg, VA 22801
Phone: (540) 434-4459
Fax: (540) 434-4209

1630 RED OAK STREET

HARRISONBURG, VIRGINIA

ELEVATIONS

Date	7/10/2024
Drawn By:	D SMITH
Checked By:	-

Project Number

Sheet Number:

A-201

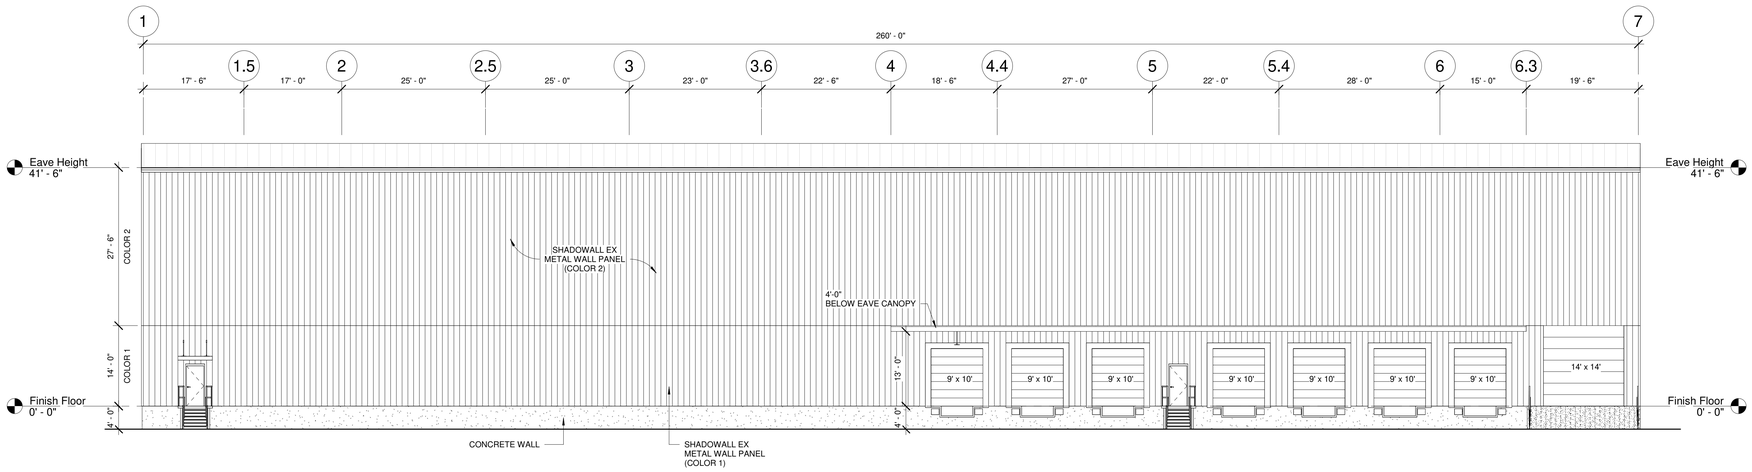

1 EAST ELEVATION
3/32" = 1'-0"

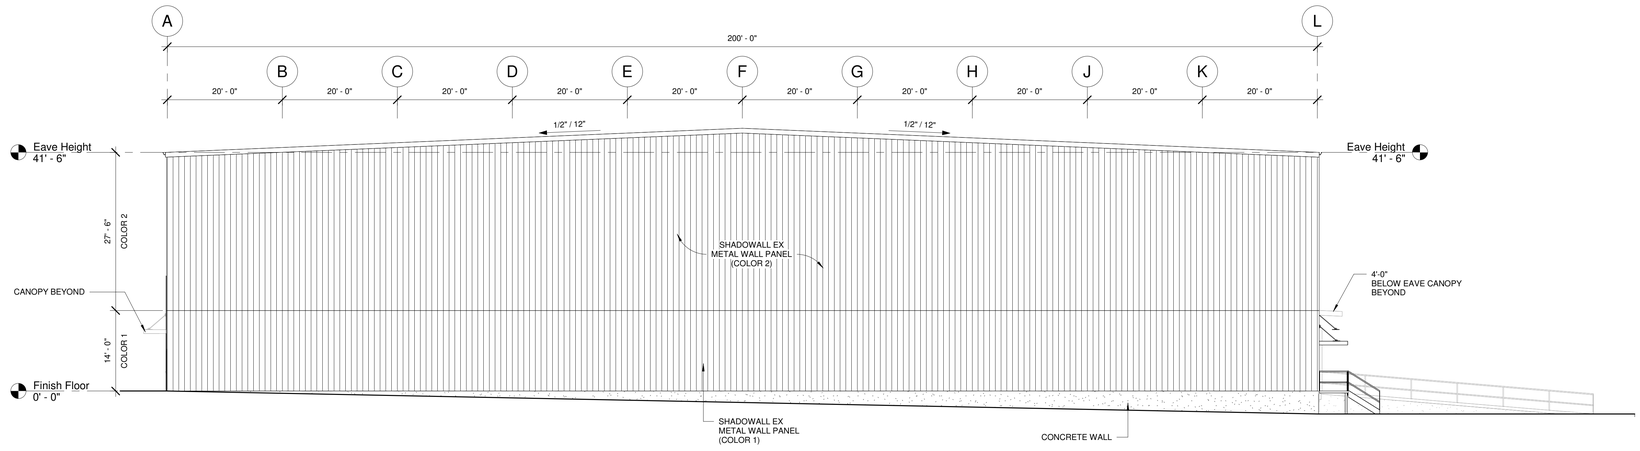

2 SOUTH ELEVATION
3/32" = 1'-0"

No.	Date	Description

PRELIMINARY PLAN
NOT FOR CONSTRUCTION
*** FOR HARMAN CONSTRUCTION USE ONLY ***

HARMAN CONSTRUCTION
1024 Pleasant Valley Road, Harrisonburg, VA 22801
Phone: (540) 434-4459
Fax: (540) 434-4209

1630 RED OAK STREET

HARRISONBURG, VIRGINIA

ELEVATIONS

Date	7/10/2024
Drawn By:	D SMITH
Checked By:	-

Project Number

Sheet Number:

A-202