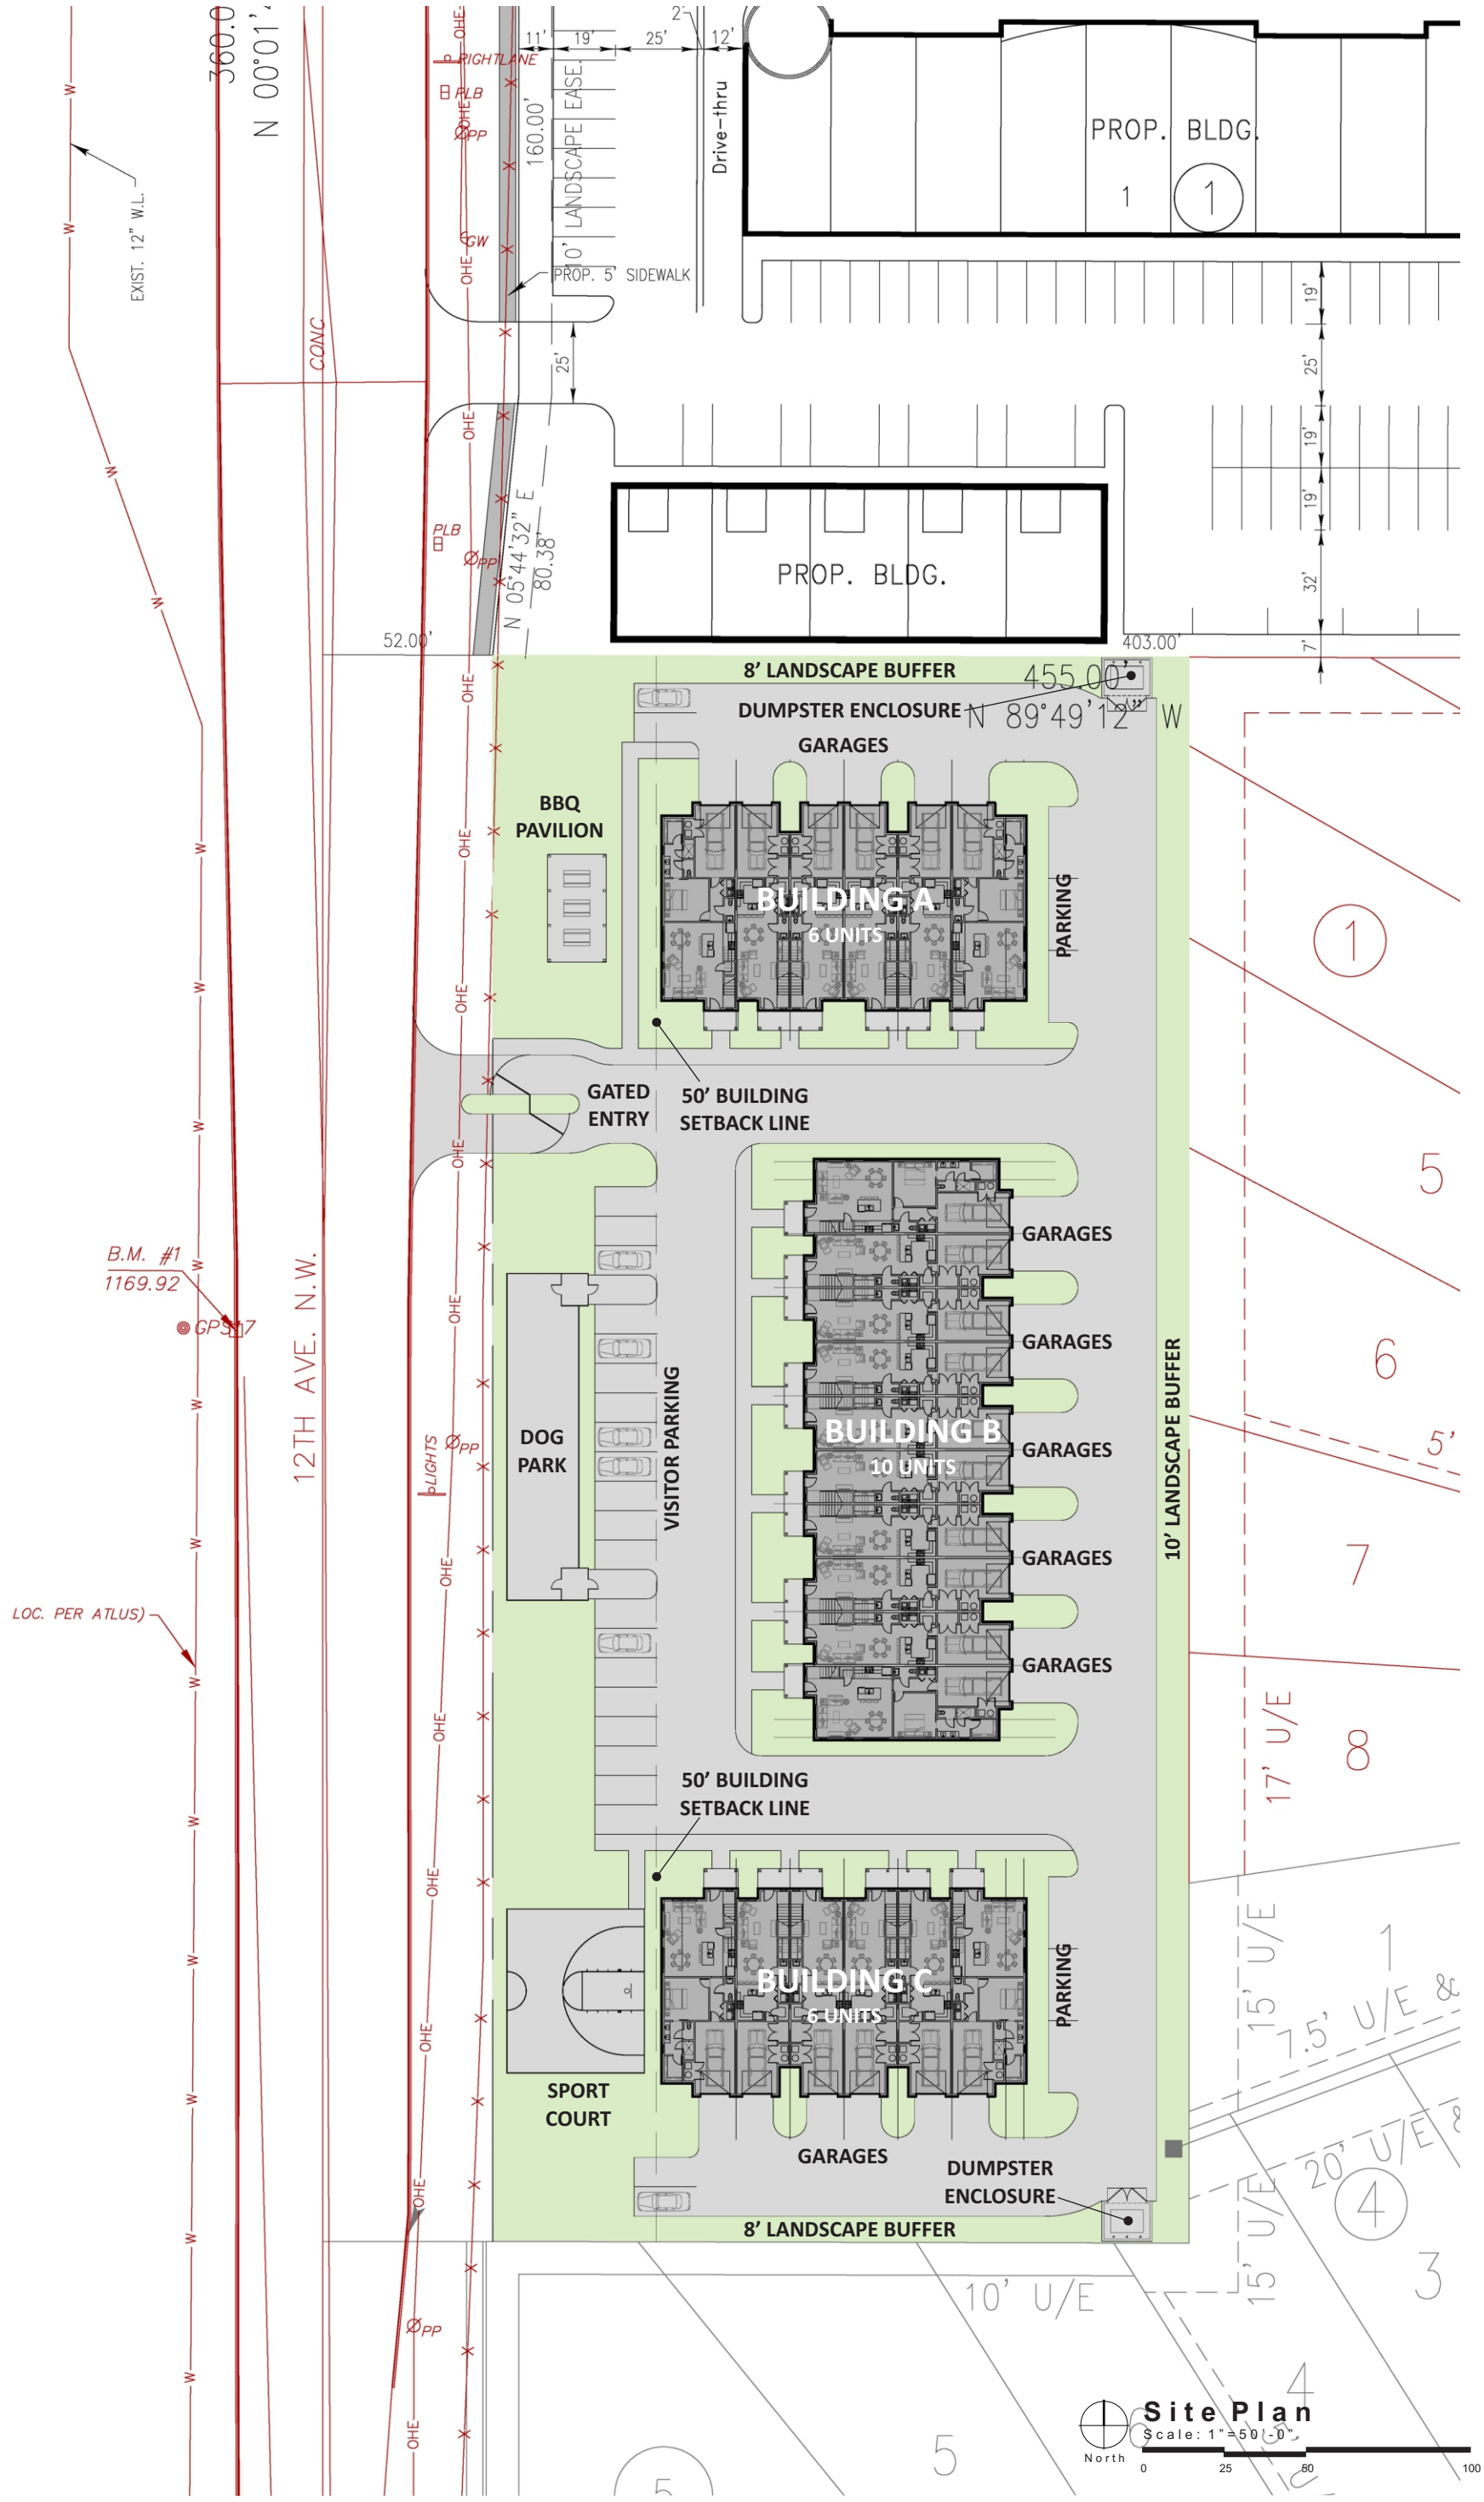

GREENLEAF TRAILS TOWNHOUSES

Conceptual Site Plan *19 July 2021*

*For marketing purposes ONLY.
Conceptual layouts.

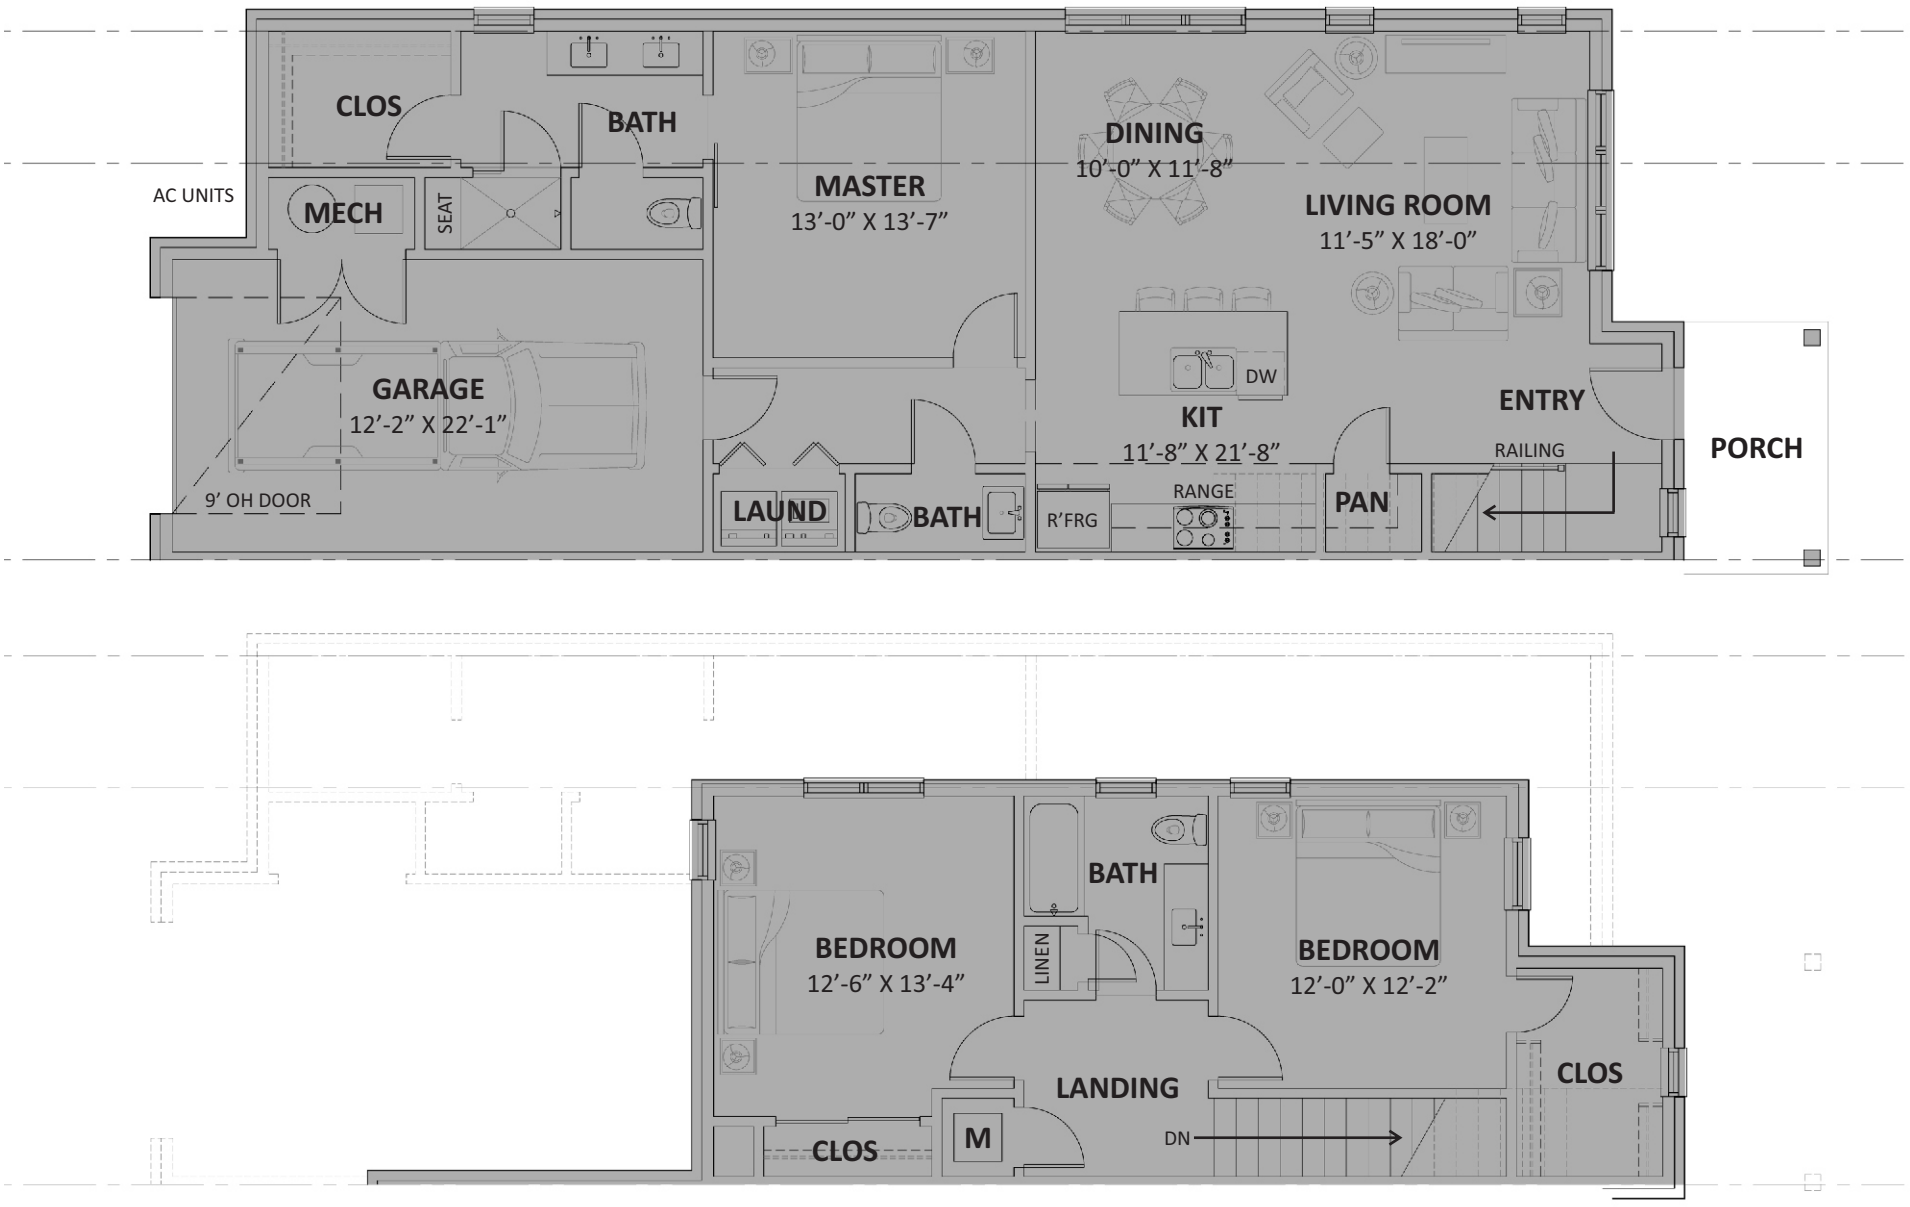

GROUND LEVEL AREA: 1064 SF
UPPER LEVEL AREA: 607 SF

TOTAL UNIT AREA: 1671 SF

Unit Plan A (End)
Scale: 1/8”=1’-0”
0 4 8 16

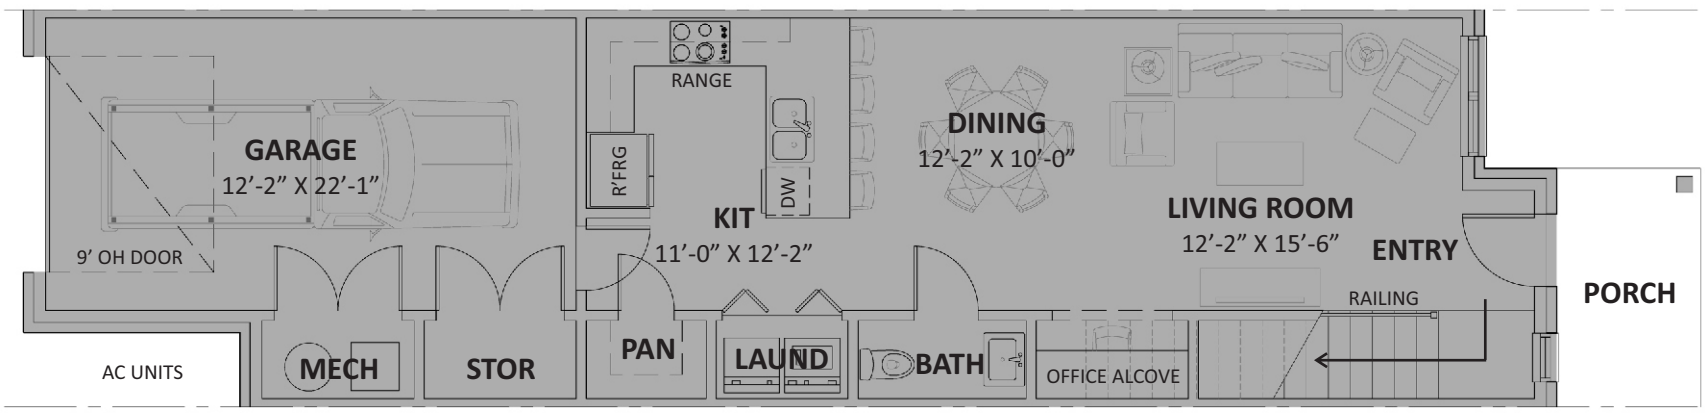

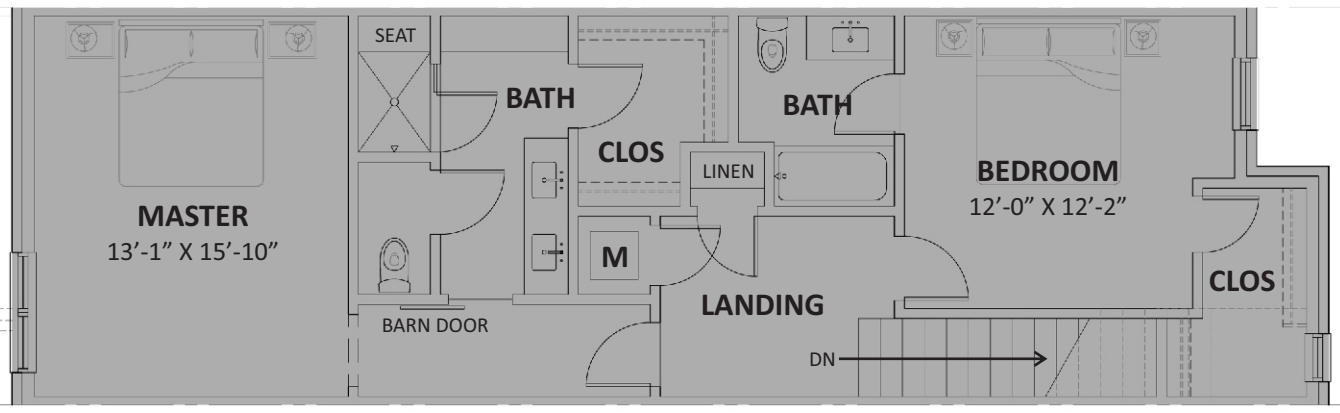

GROUND LEVEL AREA: 650 SF
UPPER LEVEL AREA: 841 SF

TOTAL UNIT AREA: 1491 SF

Unit Plan B (Interior)
Scale: 1/8”=1’-0”
0 4 8 16

GREENLEAF TRAILS TOWNHOUSES

Conceptual Site Plan *19 July 2021*

*For marketing purposes ONLY.
Conceptual layouts.

GREENLEAF TRAILS TOWNHOUSES

Conceptual Site Plan

19 July 2021

Exterior Views

No Scale

*For marketing purposes ONLY.
Conceptual layouts.