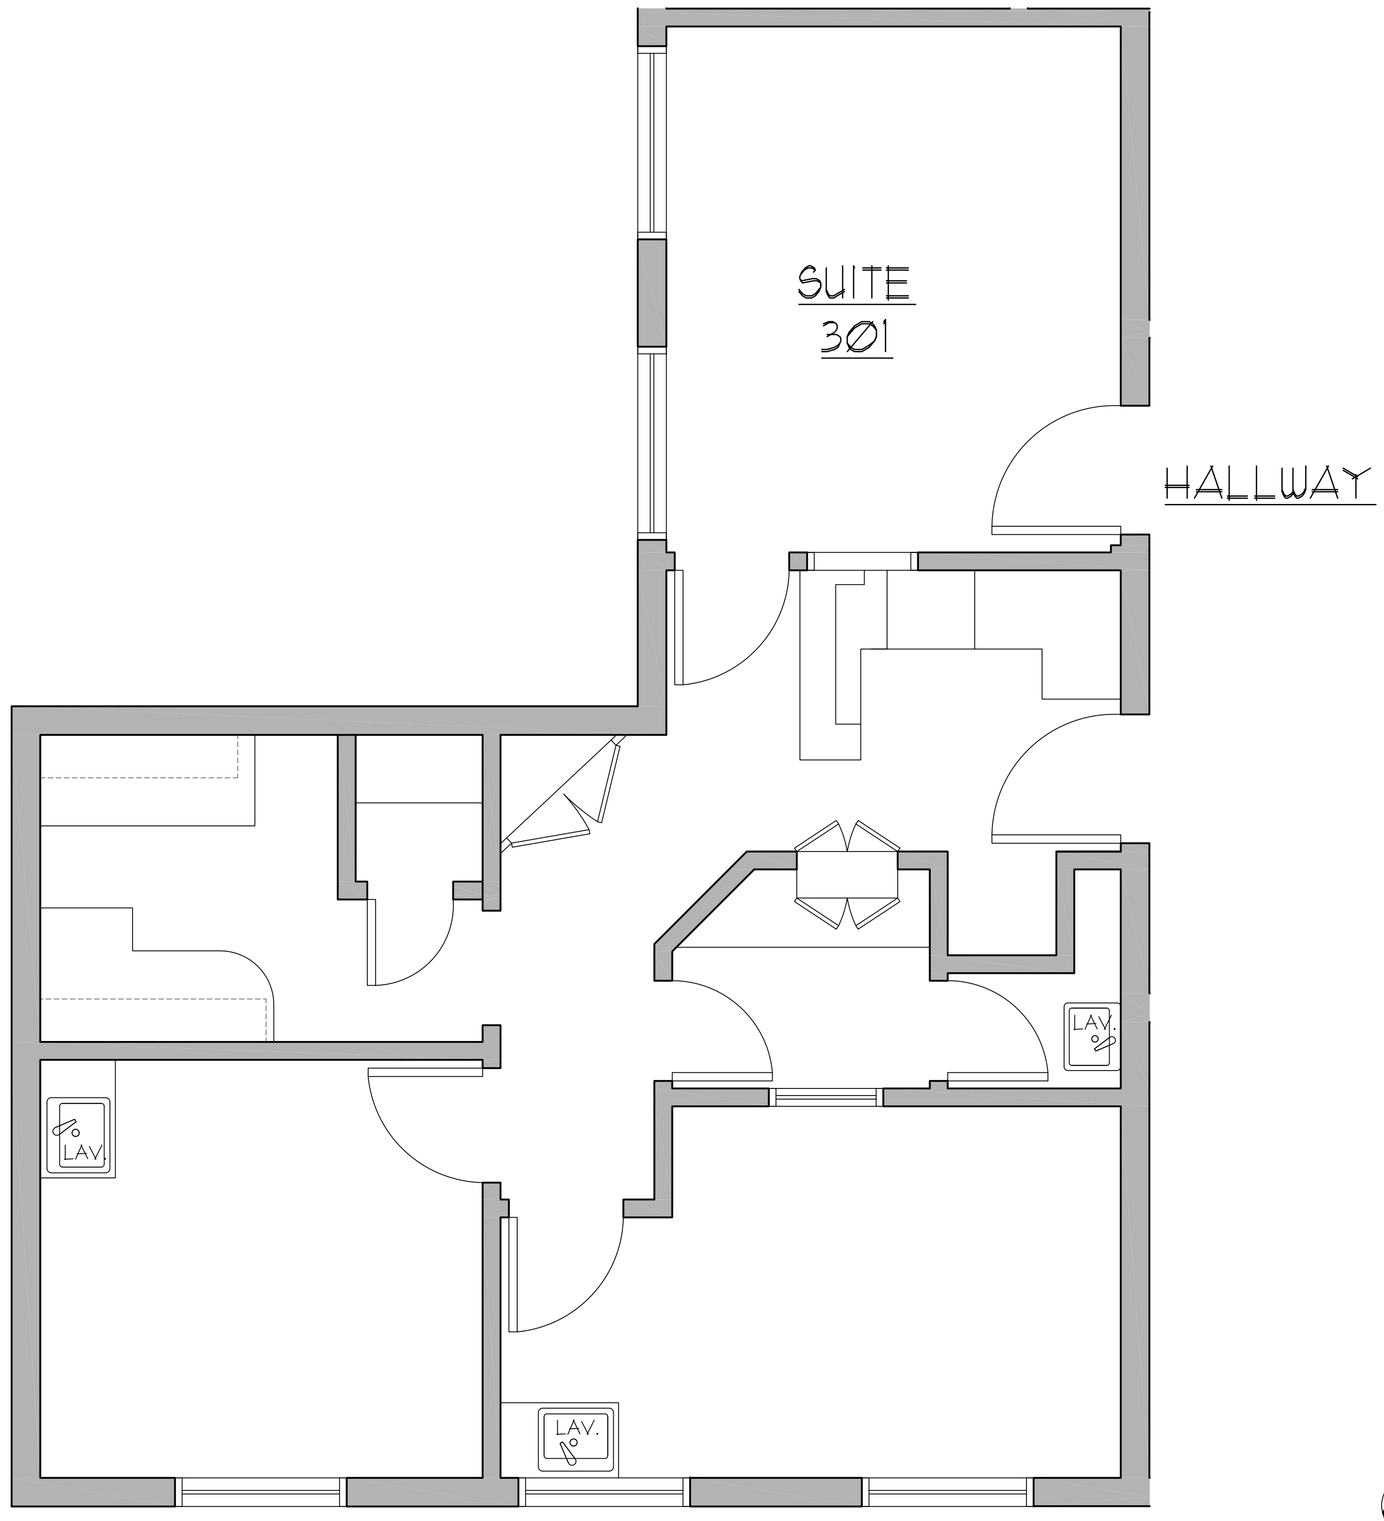

1 BUILDING FLOOR PLAN-3RD FLOOR SUITE 301

SCALE 1/2"=1'-0"

SCALE 1/2"=1'-0" 0 1 2 4 6 8 FEET

KEVIN E STONG
Architects, Inc.
Architecture · Interiors · Planning
2618 8th Street, Berkeley, California 94710
Tel: 510 204-9090 Fax: 510 204-9097
architects@stongarchitects.com
www.stongarchitects.com

REMODEL
FOR
2913
TELEGRAPH AVE.
BUILDING

2913 TELEGRAPH AVENUE
BERKELEY, CA 94705

REVISIONS

NO.	DATE	DESCRIPTION
	-	-

SHEET TITLE

FLOOR PLAN
SUITE 301

JOB NO: 13018
SCALE: 1/2"=1'-0" **DATE:** 08/06/13
DRAWN BY: KS/LL
FILE: d:\13018 2913 telegraph ave. berkeley\dwgs
DRAWING NO: OF
SHEET NO:

A-2.1