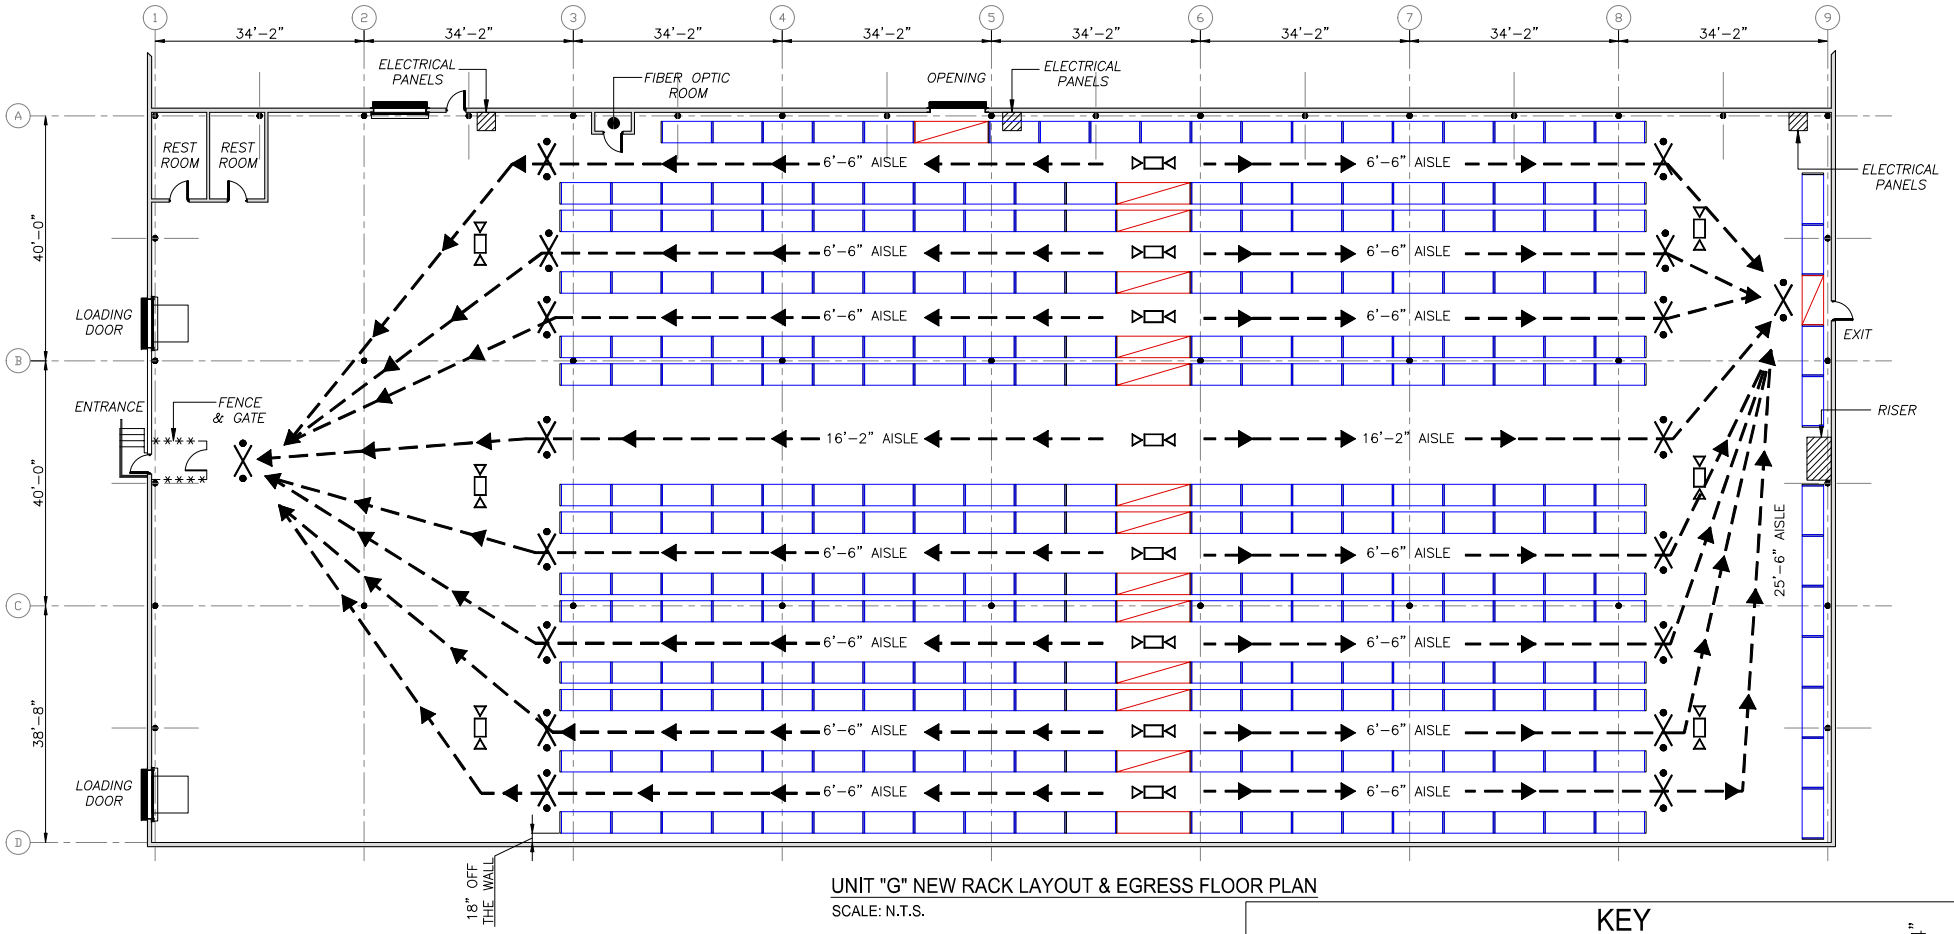

UNIT "G" NEW RACK LAYOUT & EGRESS FLOOR PLAN

SCALE: N.T.S.

KEY

DUAL EMERGENCY LIGHTS

EMERGENCY EXIT SIGN WITH LIGHT

EXIT PATH

NOTE: MUST COMPLY TO NEC 700.12

STRIPING EGRESS PATH *

* MINIMUM 44" WIDE, YELLOW STRIPED (4" WIDE STRIP) EMERGENCY EGRESS AISLE.

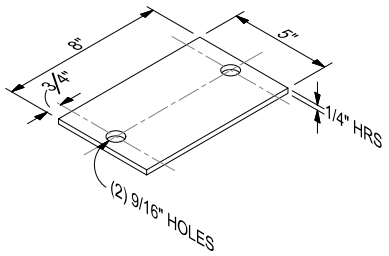

TYPICAL BASEPLATE DETAIL

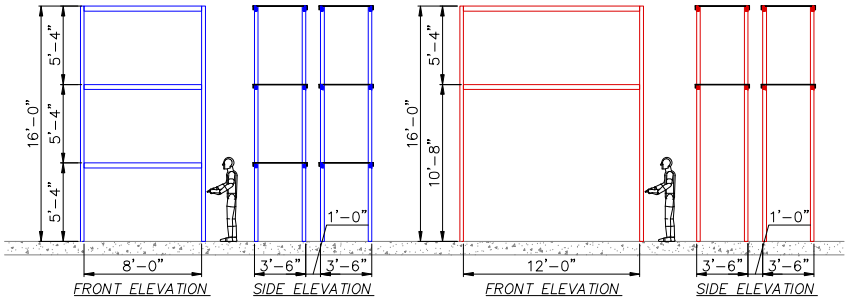

PALLET RACK ELEVATION VIEW

SCALE: 1/4"=1'-0"

BRIDGE RACK ELEVATION VIEW

SCALE: 1/4"=1'-0"

SST ENTERPRISES INC.
117 Fort Lee Rd. Unit B10
Leonia, New Jersey 07605
Bob Goodman-President
tel. 201-803-5742
email: sstbob@gmail.com

Project:	AJ WORLDWIDE
Location:	95 Mayhill Ave. Unit G, Saddle Brook N.J.
Title:	Rack Layout & Egress Plan Floor Plan View & Elevations
Drawn by: G.M.	Checked by: B.G. — Date: 07-05-2023 — Scale: As Shown
Revision:	Revision Date: — Revision: — Revision Date: