Coastal Partners, LLC
Real Estate Development

JLL®

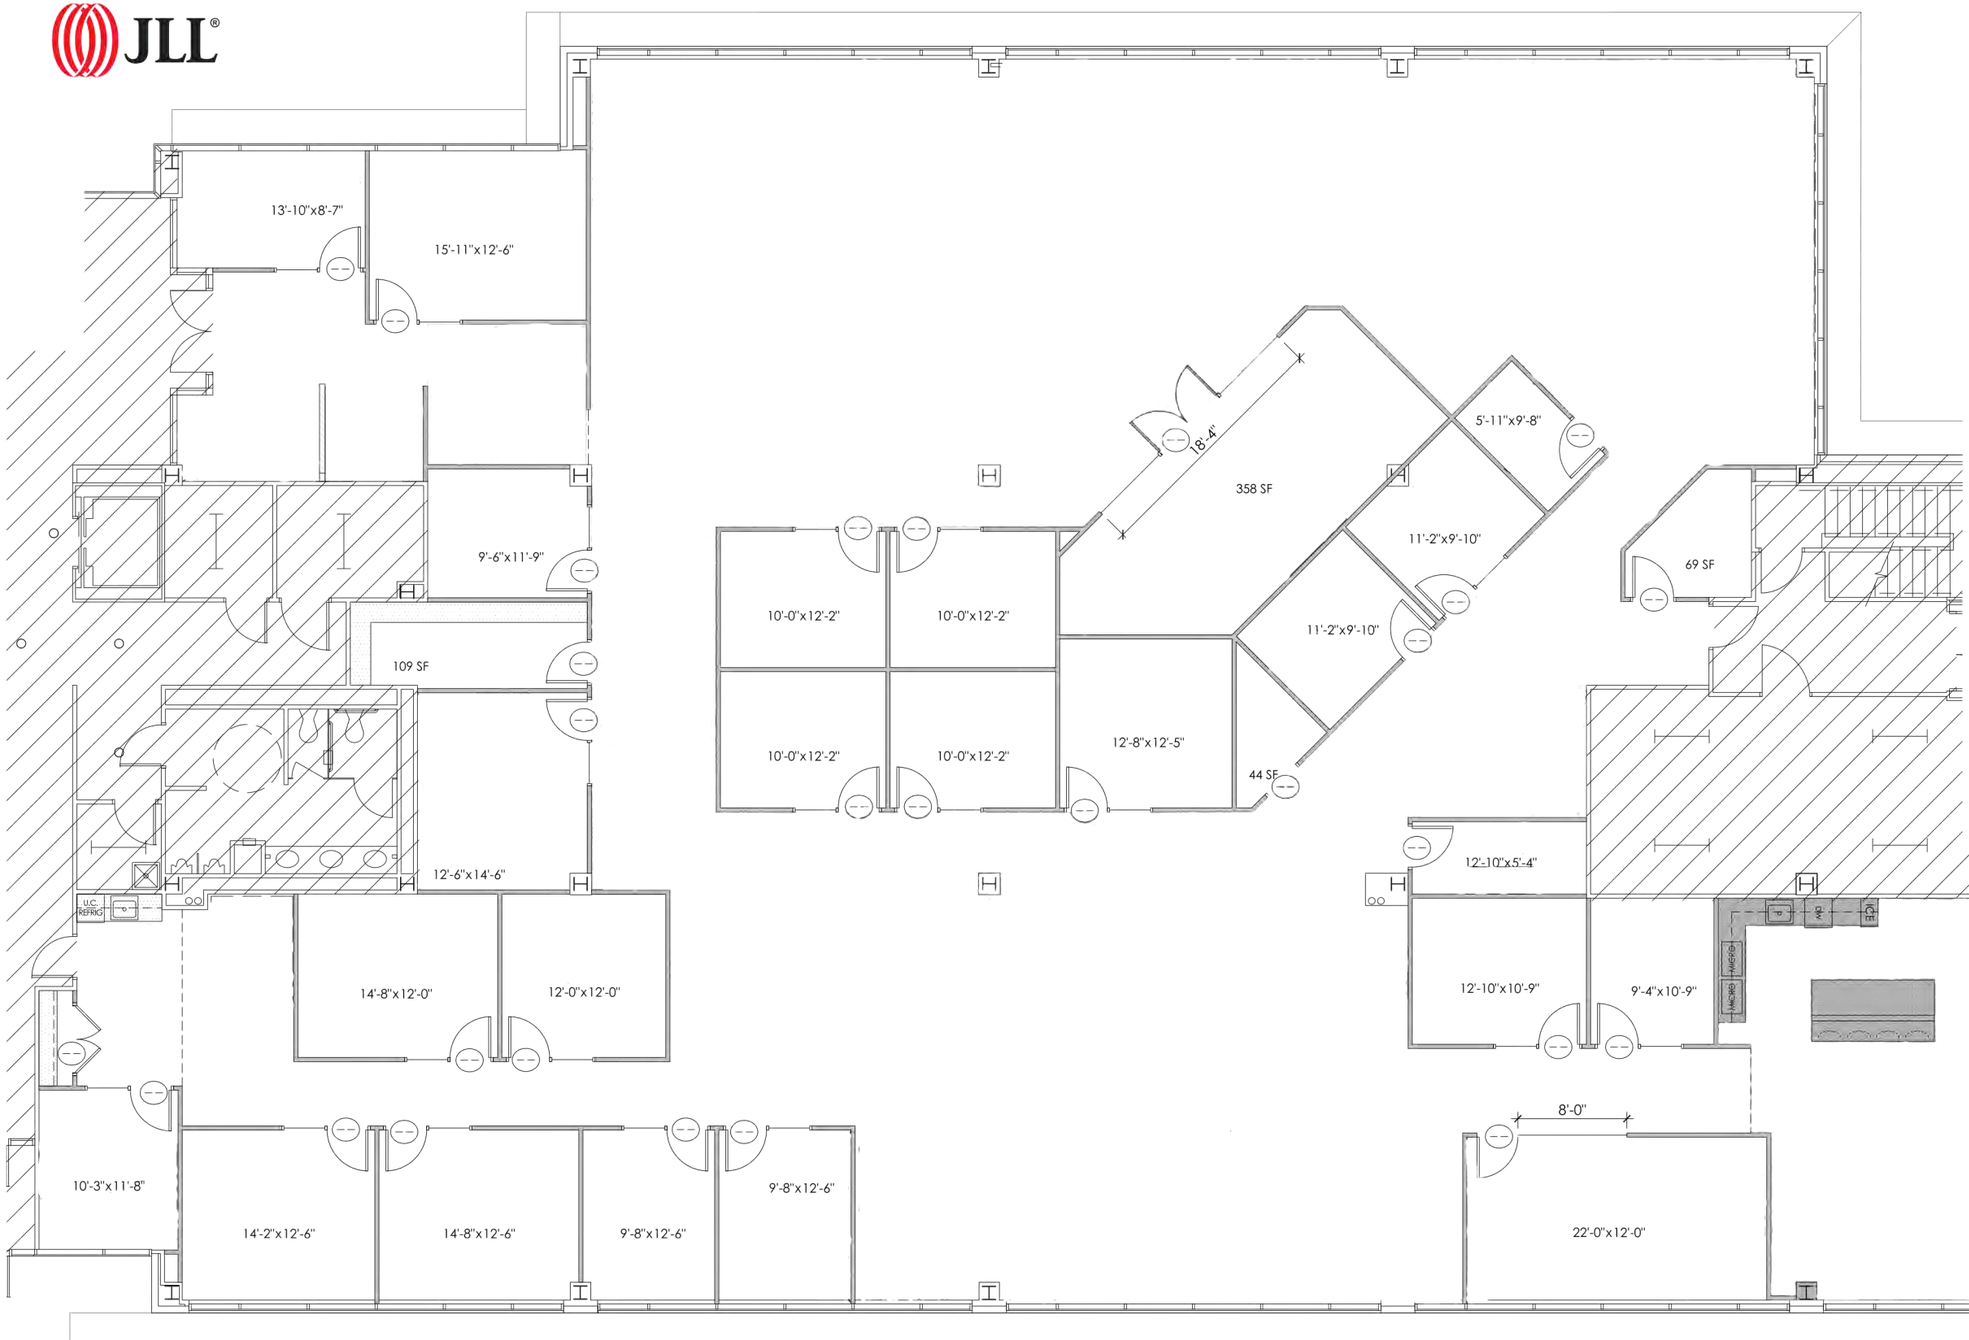

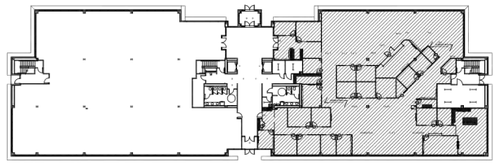

KEY PLAN

NOT TO SCALE

NOT FOR CONSTRUCTION
*CONTRACTOR TO FIELD VERIFY EXISTING CONDITIONS PRIOR TO PRICING THIS PLAN

LEGEND

EXISTING TO REMAIN	NEW CONSTRUCTION
WALL	WALL
PARTIAL HEIGHT WALL	PARTIAL HEIGHT WALL
WINDOW / SIDELIGHT	WINDOW / SIDELIGHT
DOOR AND FRAME	DOOR AND FRAME
	NEW BUILT-IN CASEWORK/ PLUMBING FIXTURE

PLAN SUMMARY

OFFICES -	8
LARGE/EXECUTIVE OFFICES -	6
WORKSTATIONS -	56
TOTAL EMPLOYEES -	70
CONFERENCE ROOMS -	7
BRAINSTORM/COLLABORATION AREAS -	2
FOCUS BOOTHS -	2

SUITE 150 - AVAILABLE FOR LEASE

WOODLAND CORPORATE I - SUITE 150
7602 WOODLAND DR. INDIANAPOLIS, INDIANA

12,585 RENTABLE SQ. FT.
DATE: 06.14.18

schott design
www.schottdesign.com

SCALE: NOT TO SCALE
PROJECT: 2018.239
PROJECT MGR: AS