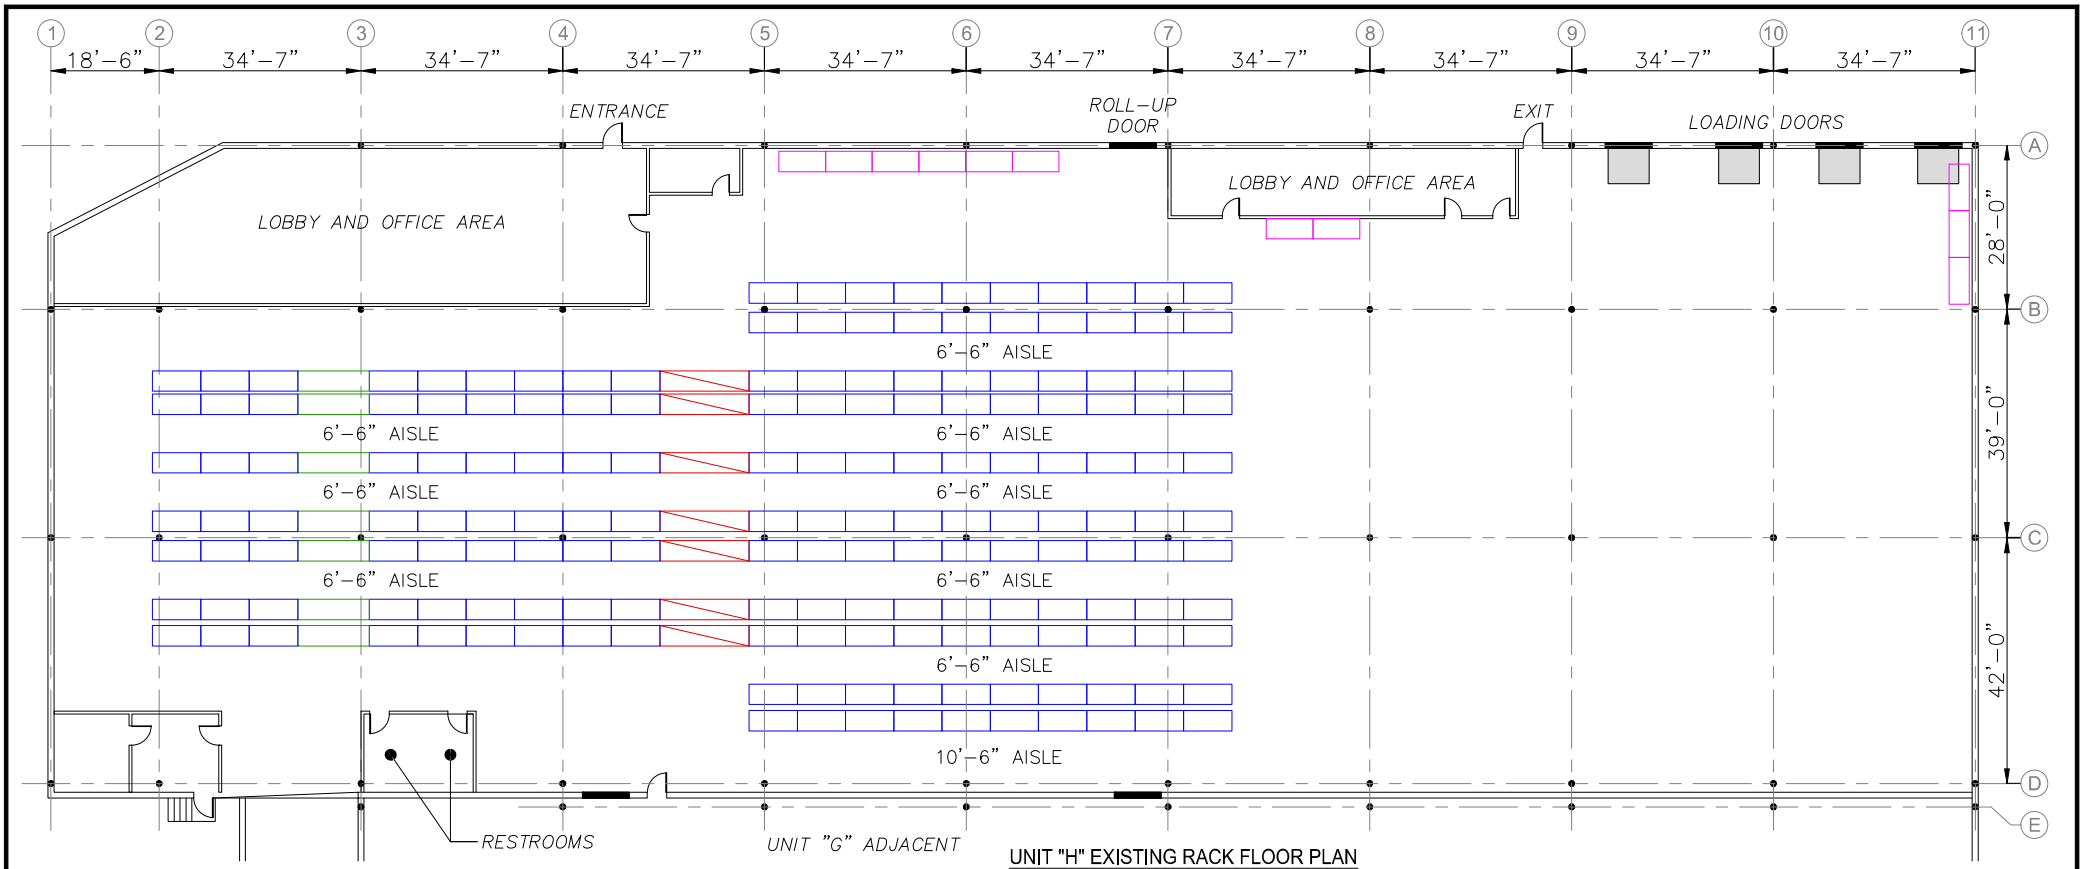

UNIT "H" EXISTING RACK FLOOR PLAN

SCALE: N.T.S.

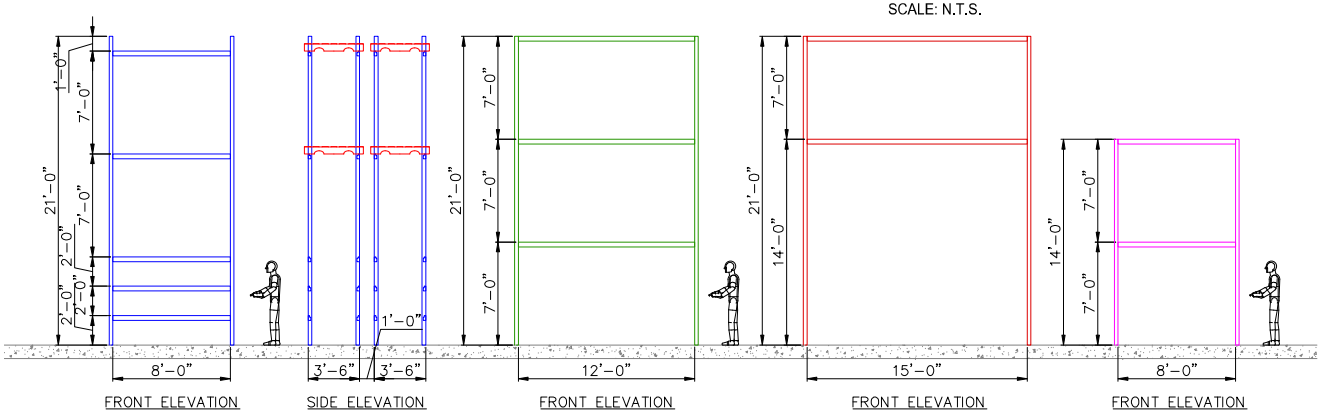

EXISTING PALLET RACK ELEVATION VIEW

SCALE: 1/4"=1'-0"

BRIDGE RACK ELEVATION VIEW

SCALE: 1/4"=1'-0"

EXISTING PALLET RACK

SCALE: 1/4"=1'-0"

SST ENTERPRISES INC.
117 Fort Lee Rd. Unit B10
Leonia, New Jersey 07605
Bob Goodman-President
tel. 201-803-5742
email: sstbob@gmail.com

Project:	AJ WORLDWIDE
Location:	95 Mayhill Ave. Unit H, Saddle Brook N.J.
Title:	Existing Rack Layout Floor Plan View & Elevations
Drawn by: G.M.	Checked by: B.G.
Date: 04-25-2024	Scale: As Shown
Revision:	Revision Date:
Revision:	Revision Date: