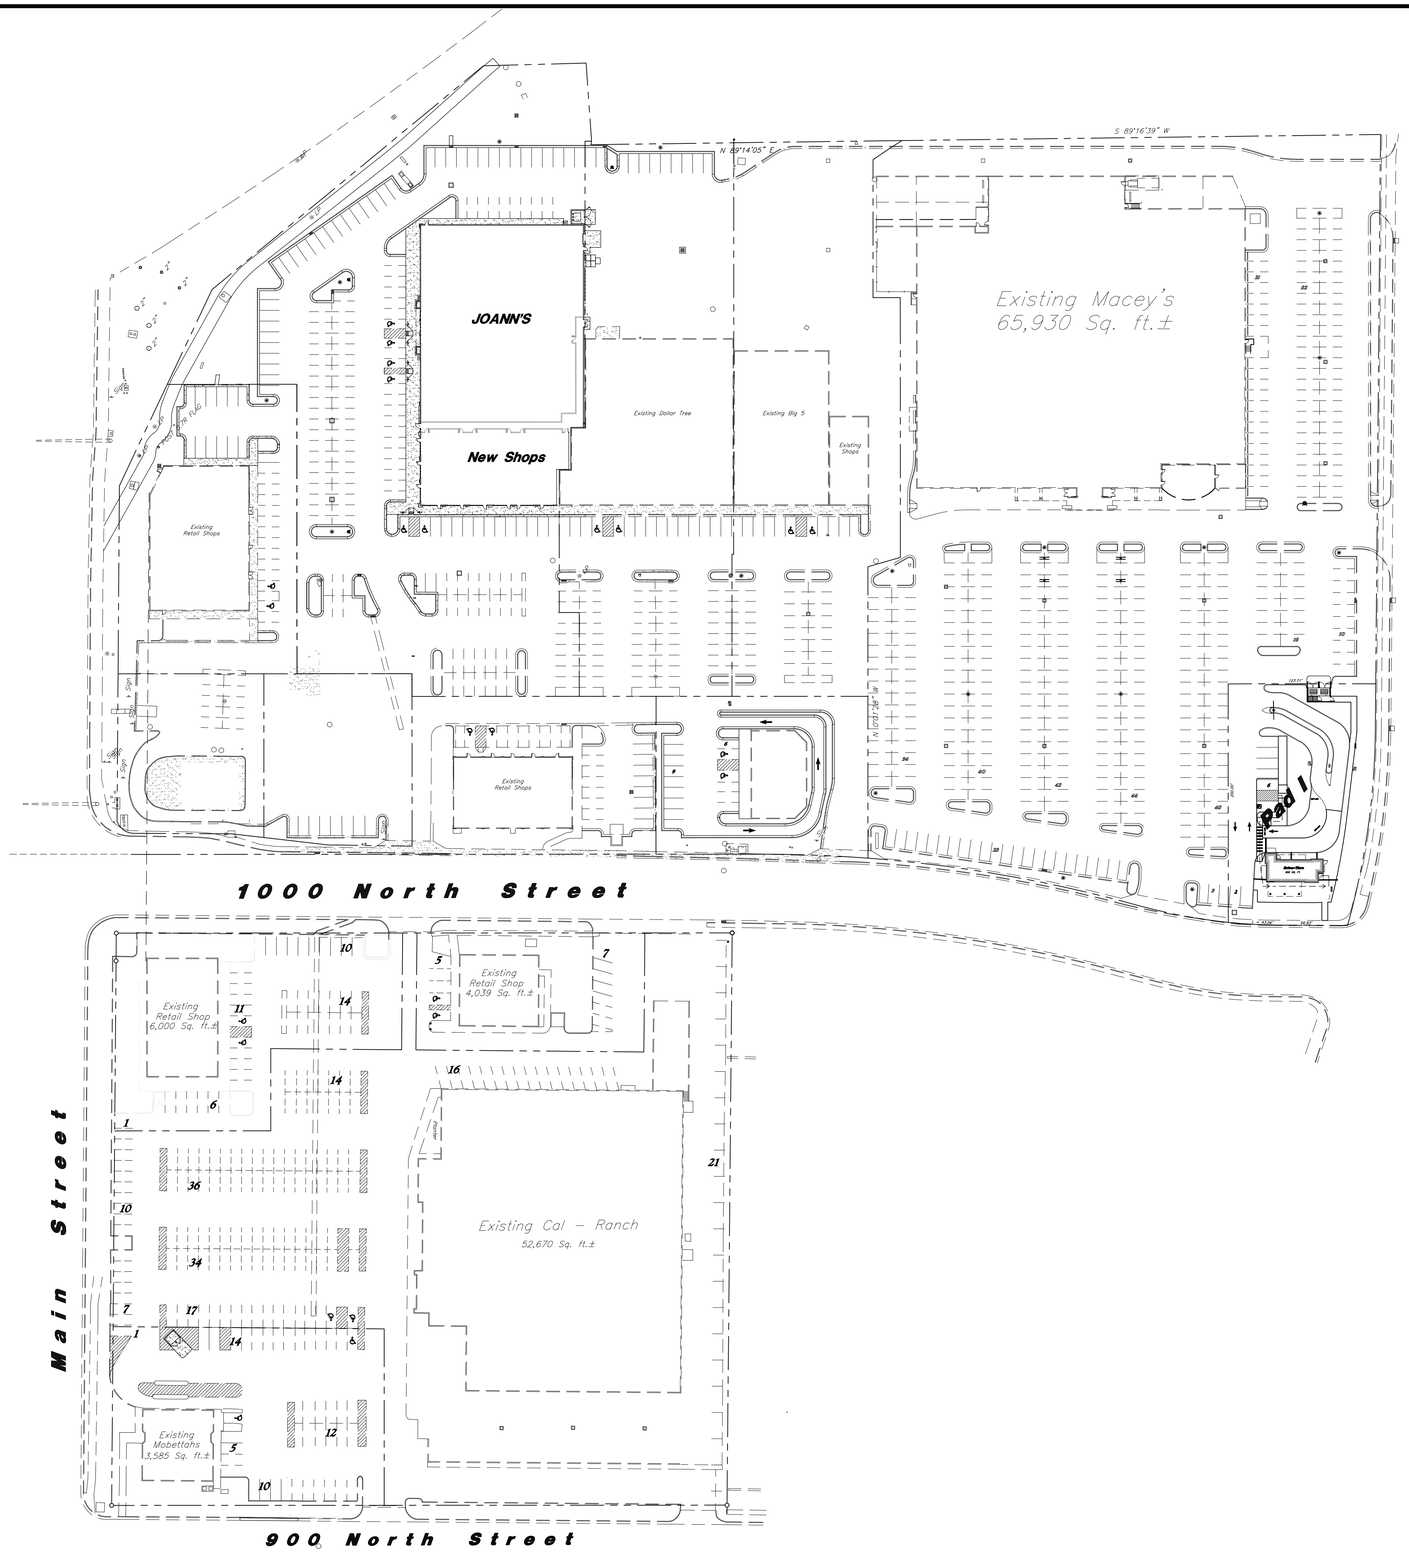

Scale: 1" = 60'

60 0 60' 120'

NOTE:

This plan has been prepared without benefit of a complete survey. This plan has also been prepared without a full review of City Ordinances and requirements. It is conceptual in nature and no guarantee of its accuracy or compliance with City codes is implied.

REV	DATE	DESCRIPTION

Designed by: SY
Drafted by: DC
Client Name:
Amsource

21-108 xr C

2010 North Redwood Road, Salt Lake City, Utah 84116
(801) 521-8529 - AWAengineering.net

Overall Site Plan Exhibit

Spanish Fork Macey's Pad

1000 North Street and 200 East Street
Spanish Fork, Utah

7 Feb, 2023

SHEET NO.
OV

W:\21-108 Spanish Fork Maceys Pad\dwgs\21-108 xr C.dwg, 2/7/2023 1:49:44 PM, 1:1