GENERAL NOTES - NEW WORK

1. ALL WALLS ARE TYPE 'A1' UNLESS OTHERWISE NOTED.
   ALL WALLS WRAPPED AROUND COLUMNS ARE 'Q1' UNLESS OTHERWISE NOTED.
2. ALL DIMENSIONS ARE TO FINISH FACE OF WALLS.
3. OPEN.
4. CORRIDOR WALLS SHALL BE SMOKE TIGHT.
5. PROVIDE LEAD LINED GWB, DOOR AND LEAD EQUIVALENT GLAZING FOR CT ROOM.
6. PROVIDE RF & MAGNETIC SHIELDING PLUS MRI DOOR AND VIEW WINDOW FOR MR ROOM.
7. EXTEND THE GWB TO DECK ABOVE AND PROVIDE INSULATION AT THE NEW INTERIOR WALL ALONG THE EXISTING EXTERIOR CMU WALL.
8. WHERE PARTITION IS PERPINDICULAR TO AN EXTERIOR WALL AND ADJACENT A EXTERIOR WINDOW, FACE OF PARTITION SHALL ALIGN WITH ROUGH OPENING.

GENERAL NOTES - REFLECTED CEILING

1. TYPICAL CEILING HEIGHT TO BE 9'-0" UNLESS OTHERWISE NOTED.
   ALL GWB CEILING SOFFITS TO BE 7'-2" UNLESS OTHERWISE NOTED.
   REFER TO A-310 FOR ENLARGED REFLECTED CEILING PLANS AND THE CORRESPONDING LEVELS.
2. TYPICAL DIMENSION OF ACOUSTIC CEILING TILE IS 2'-0" x 2'-0" NOMINAL.
3. SEAL (WHITE) WALL TRACK TO PARTITION, TYP.
4. REFER TO ROOM FINISH SCHEDULE MATERIAL LOCATIONS.
5. PROVIDE GYPSUM WALL BOARD AND METAL STUD BULKHEADS WHERE CEILINGS OF DIFFERENT HEIGHTS ABUT. DO NOT BUILD BULKHEADS OF ACOUSTICAL CEILING MATERIALS UNLESS SPECIFICALLY DETAILED.
6. REFER TO MECHANICAL DRAWINGS (M SERIES) FOR QUANTITY AND TYPE OF DIFFUSERS, RETURN AIR GRILLES, AND EXHAUST GRILLES. SCRIBE CEILING MATERIALS CAREFULLY FOR A TIGHT FIT.
7. REFER TO ELECTRICAL DRAWINGS (E SERIES) FOR QUANTITY AND TYPE OF LIGHTS, SPEAKERS, DETECTORS, POWER OUTLETS, ETC. SCRIBE CEILING MATERIALS CAREFULLY. WHERE NO DEVICES ARE SHOWN ON PLANS, FIELD VERIFY LOCATION & QUANTITY OF DEVICES IN EXISTING CEILING. THESE DEVICES WILL BE RELOCATED TO THE NEW CEILING.
8. ALTHOUGH NOT SPECIFICALLY SHOWN, THE ENTIRE PROJECT HAS FIRE SPRINKLER HEADS IN CEILING. SCRIBE CEILING MATERIALS CAREFULLY FOR A TIGHT FIT.
9. REFER TO ROOM FINISH SCHEDULE FOR THE EXTENT OF GRID SYSTEM. REFLECTED CEILING PLANS SHOW TILE PATTERNS.
10. OPEN.
11. ALL LIGHTS, SPRINKLERS, SMOKE DETECTORS, EXIT LIGHTS ARE TO BE CENTERED IN THE CEILING TILE, TYP.

RCP SYMBOL LEGEND

- ACOUSTICAL TILE CEILING
- GWB CEILING - PAINTED
- FLUORESCENT LIGHT FIXTURE
- FLUORESCENT LIGHT FIXTURE
- INCANDESCENT LIGHT FIXTURE
- SMOKE DETECTOR
- SPEAKER
- EXIT LIGHT
- WALL MOUNTED EXIT LIGHT
- HVAC SUPPLY DIFFUSER
- HVAC RETURN GRILLE

WALL RATING LEGEND

- 1 HOUR FIRE
- 1 HOUR FIRE/ SMOKE BARRIER
- 2 HOUR FIRE
- 2 HOUR FIRE/ SMOKE BARRIER
- SMOKE TIGHT
- EXISTING 2 HOUR FIRE WALL W/ 90MIN MIN FIRE RATED DOOR (BY CALCULATED RESISTANCE)

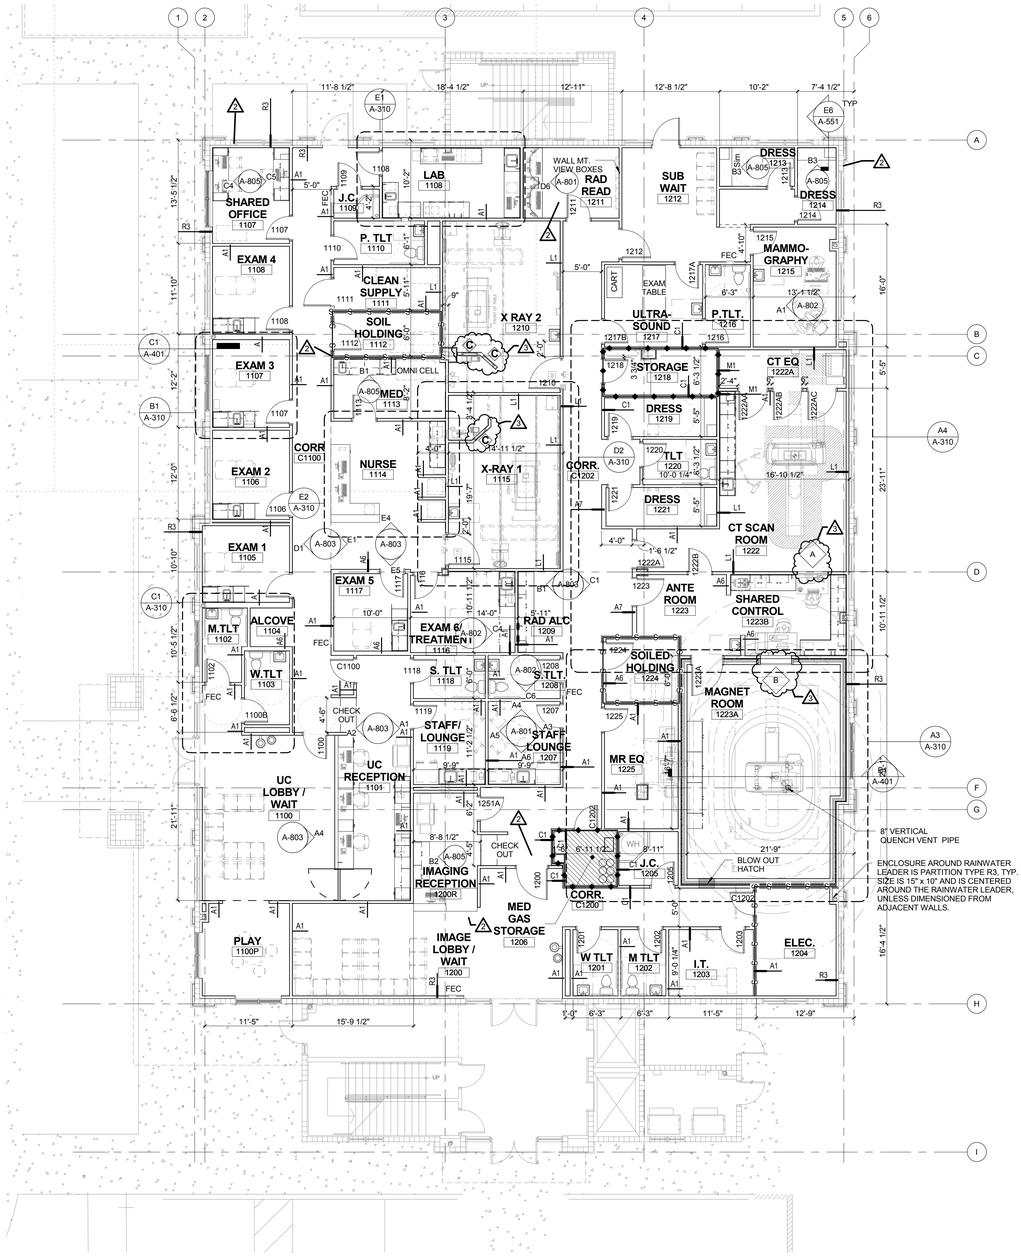

A1 FIRST FLOOR - PARTITION PLAN
1/8" = 1'-0"

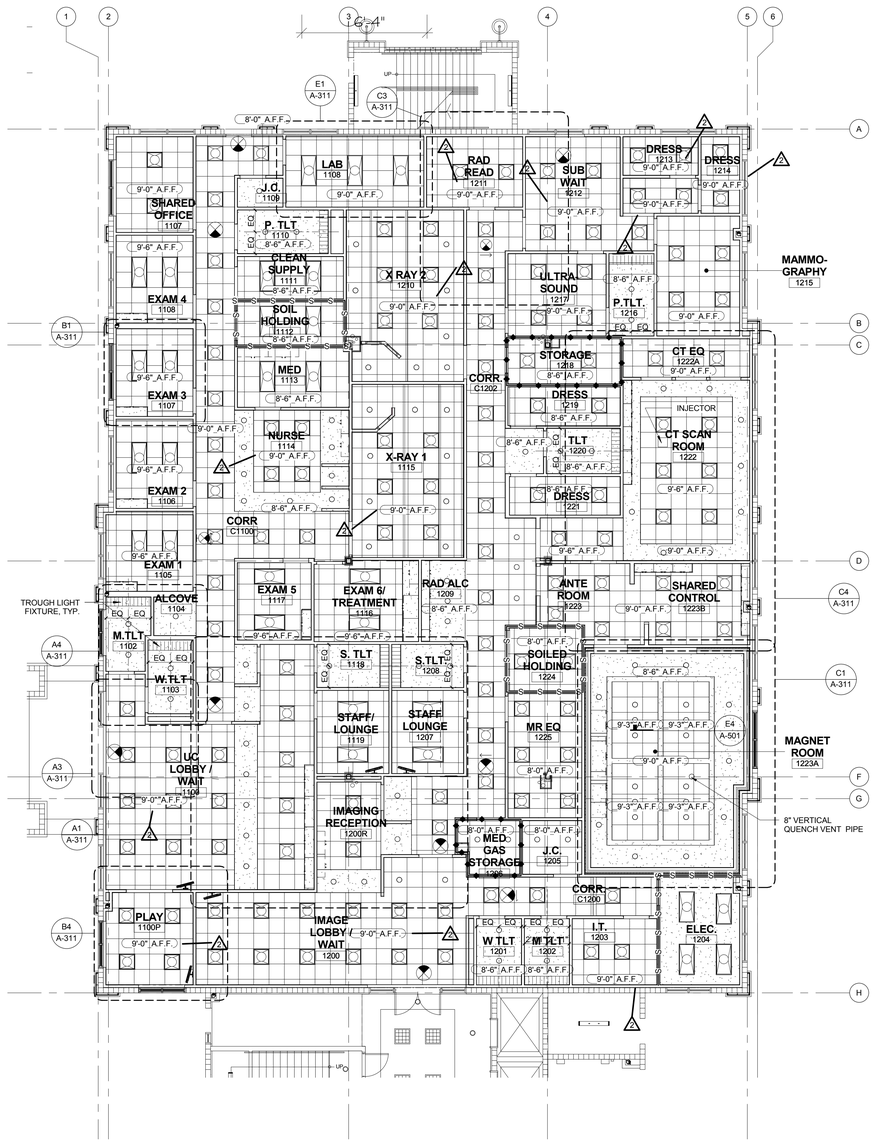

A4 FIRST FLOOR - REFLECTED CEILING PLAN
1/8" = 1'-0"

HDR ARCHITECTURE INC.
5426 Bay Center Drive, Suite 400, Tampa, Florida 33609-3444
Ph. no.: 813.282.2300 HDR CERT AUTH. CA 4213 AA-C000457

Smith Seckman Reid, Inc.
600 West Hillsboro, Suite 300
Deerfield Beach, FL 33441
(954) 421-1260
FAX: (954) 421-1466
Firm Certification - EB-0000857

PROJECT FOR

DELRAY MEDICAL CENTER

CANYONS MEDICAL OFFICE BUILDING - TENANT BUILDOUT

8756 Boynton Beach Blvd.
Boynton Beach, Florida

DELRAY Medical Center

MARK	DATE	DESCRIPTION
3	12.15.2011	CI-002
2	11/23/2011	CPR-03
1	10/04/2011	CPR-01
	05/24/2011	ISSUED FOR PERMITTING

PROJECT NUMBER	139736
ORIGINAL ISSUE	TBD -
PROJECT MANAGER	TOM CHAPUIS
PROJECT DESIGNER	TOM CHAPUIS
PROJECT ARCHITECT	ALAN C. TEMPLE - AR0011663
LANDSCAPE ARCHITECT	N/A
CIVIL ENGINEER	N/A
STRUCTURAL ENGINEER	MIKE KUHSE
MECHANICAL ENGINEER	SSR
ELECTRICAL ENGINEER	SSR
INTERIOR DESIGNER	HDR
EQUIPMENT PLANNER	
DRAWN BY	TEC, DG, MR

FIRST FLOOR PLANS - PARTITION PLAN & REFLECTED CEILING PLAN

SCALE	As indicated

SHEET REISSUED IN ITS ENTIRETY

A-101

Project Status

C:\vt\139736.DMC-Canyons-Rv2010\mmontalvo\ac111215.rvt
12/15/2011 11:39:54 AM