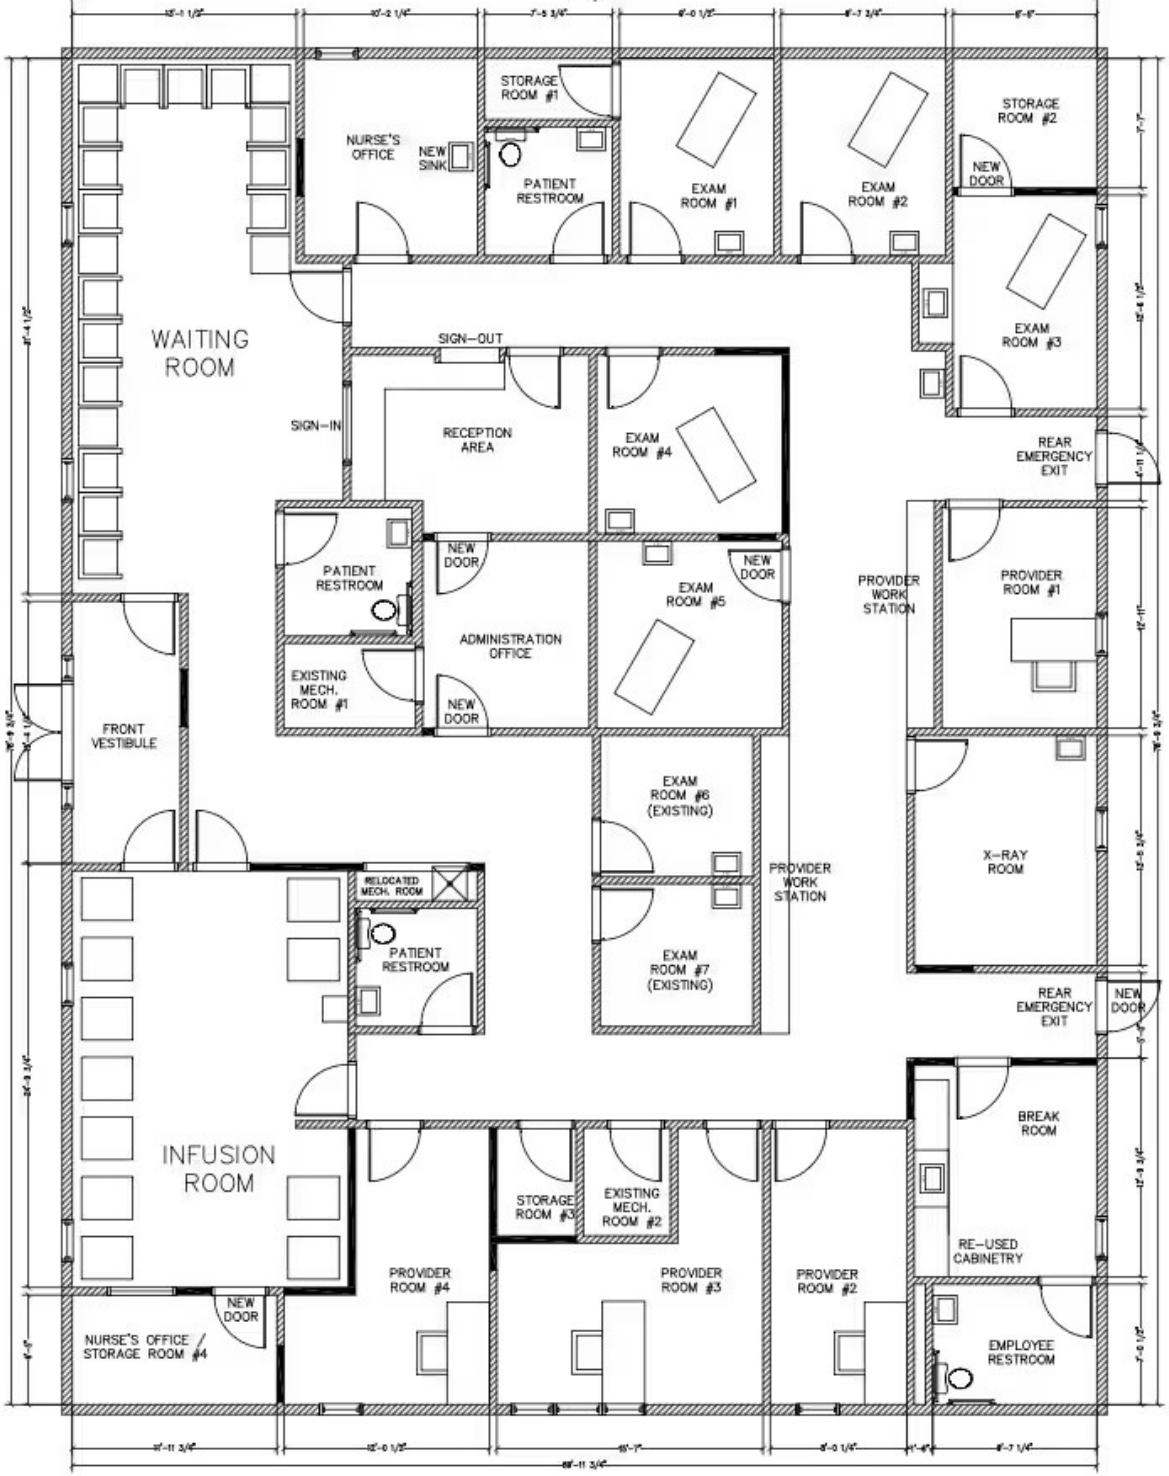
WAITING ROOM
NURSE'S OFFICE
NEW SINK
STORAGE ROOM #1
PATIENT RESTROOM
EXAM ROOM #1
EXAM ROOM #2
STORAGE ROOM #2
NEW DOOR
EXAM ROOM #3
SIGN-OUT
SIGN-IN
RECEPTION AREA
EXAM ROOM #4
REAR EMERGENCY EXIT
PATIENT RESTROOM
NEW DOOR
ADMINISTRATION OFFICE
EXAM ROOM #5
NEW DOOR
PROVIDER WORK STATION
PROVIDER ROOM #1
EXISTING MECH. ROOM #1
NEW DOOR
FRONT VESTIBULE
EXAM ROOM #6 (EXISTING)
PROVIDER WORK STATION
X-RAY ROOM
RELOCATED MECH. ROOM
PATIENT RESTROOM
EXAM ROOM #7 (EXISTING)
REAR EMERGENCY EXIT
NEW DOOR
INFUSION ROOM
BREAK ROOM
STORAGE ROOM #3
EXISTING MECH. ROOM #2
RE-USED CABINETRY
PROVIDER ROOM #4
PROVIDER ROOM #3
PROVIDER ROOM #2
NEW DOOR
NURSE'S OFFICE / STORAGE ROOM #4
EMPLOYEE RESTROOM