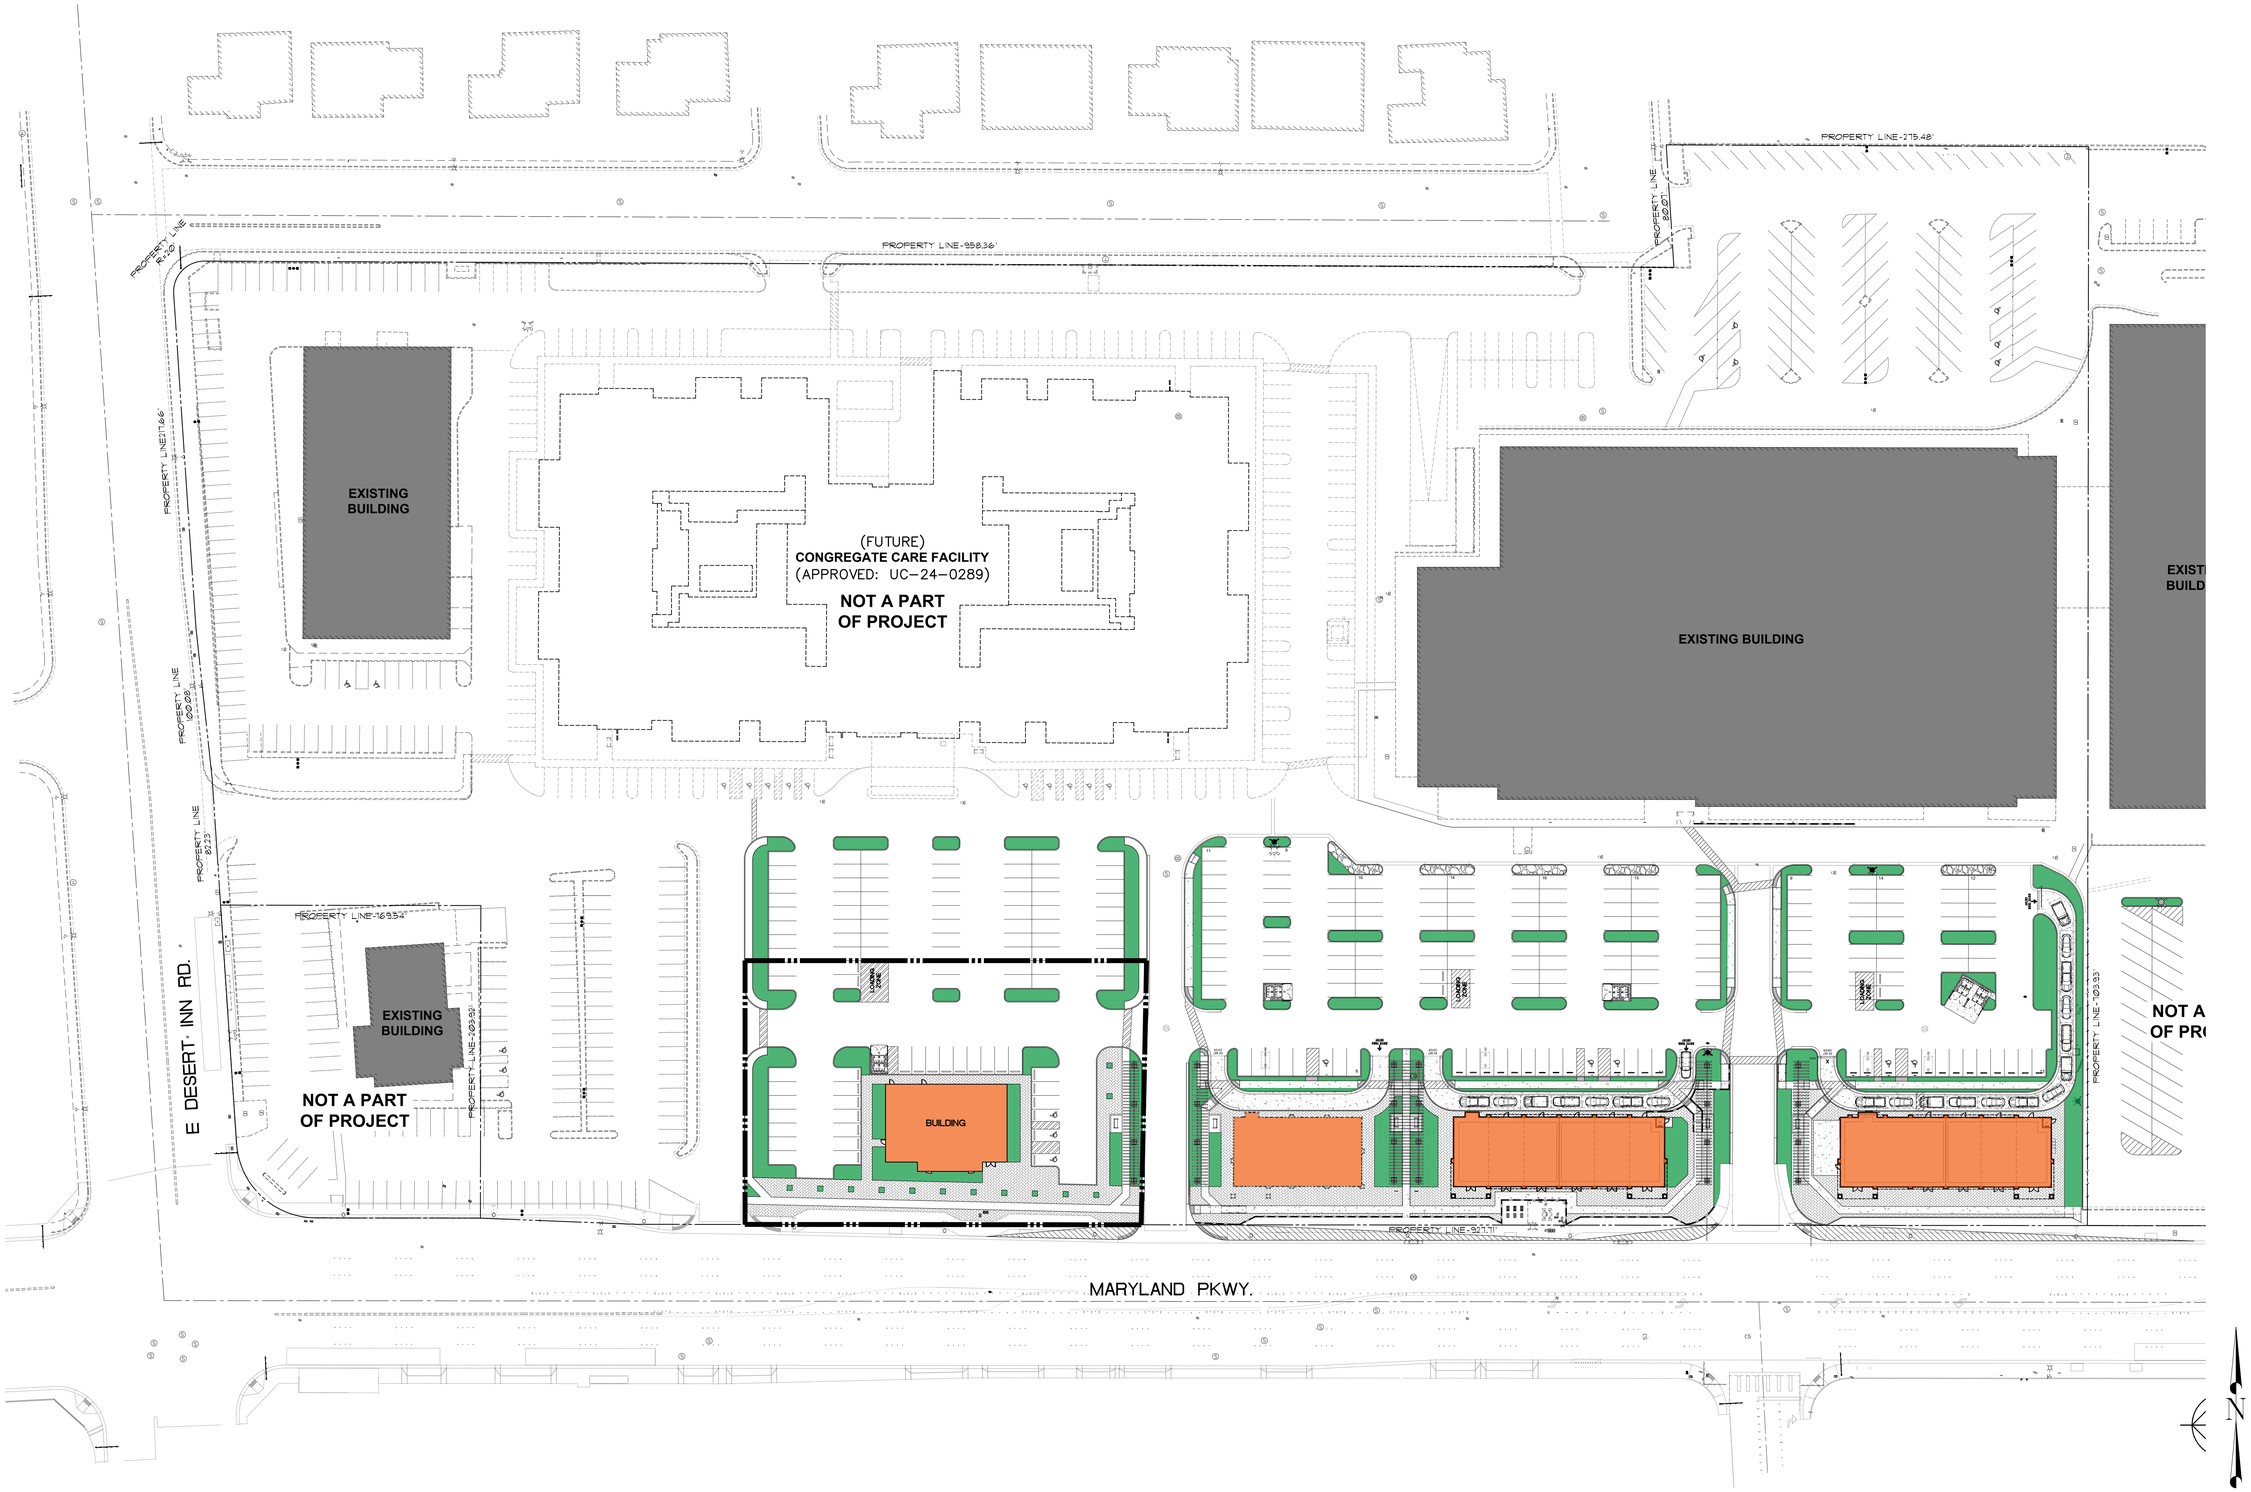

SITE PLAN – SCHEME E

SCALE: 1"=40'-0"
10.30.2025
19295

These drawing and specifications are property of SCA Design and are intended for use on this project only unless, without the SCA Design's written permission, otherwise. Contractor shall check all documents on and flat and ready for use, and verify all dimensions, levels and conditions shown and dated. The Contractor shall check and verify all dimensions, levels and conditions on the job and report to the Design Professional for its comments, any errors, omissions, or conflicts before proceeding. Do not scale drawings. Figured dimensions prevail. COPYRIGHT SCA DESIGN

sca design
2140 E. PEBBLE RD.
SUITE 140
LAS VEGAS, NEVADA 89123
PH (702) 719-2020 FX (702) 269-9673

THE BOULEVARD PLAZA

APN: 162-14-101-003

AS1