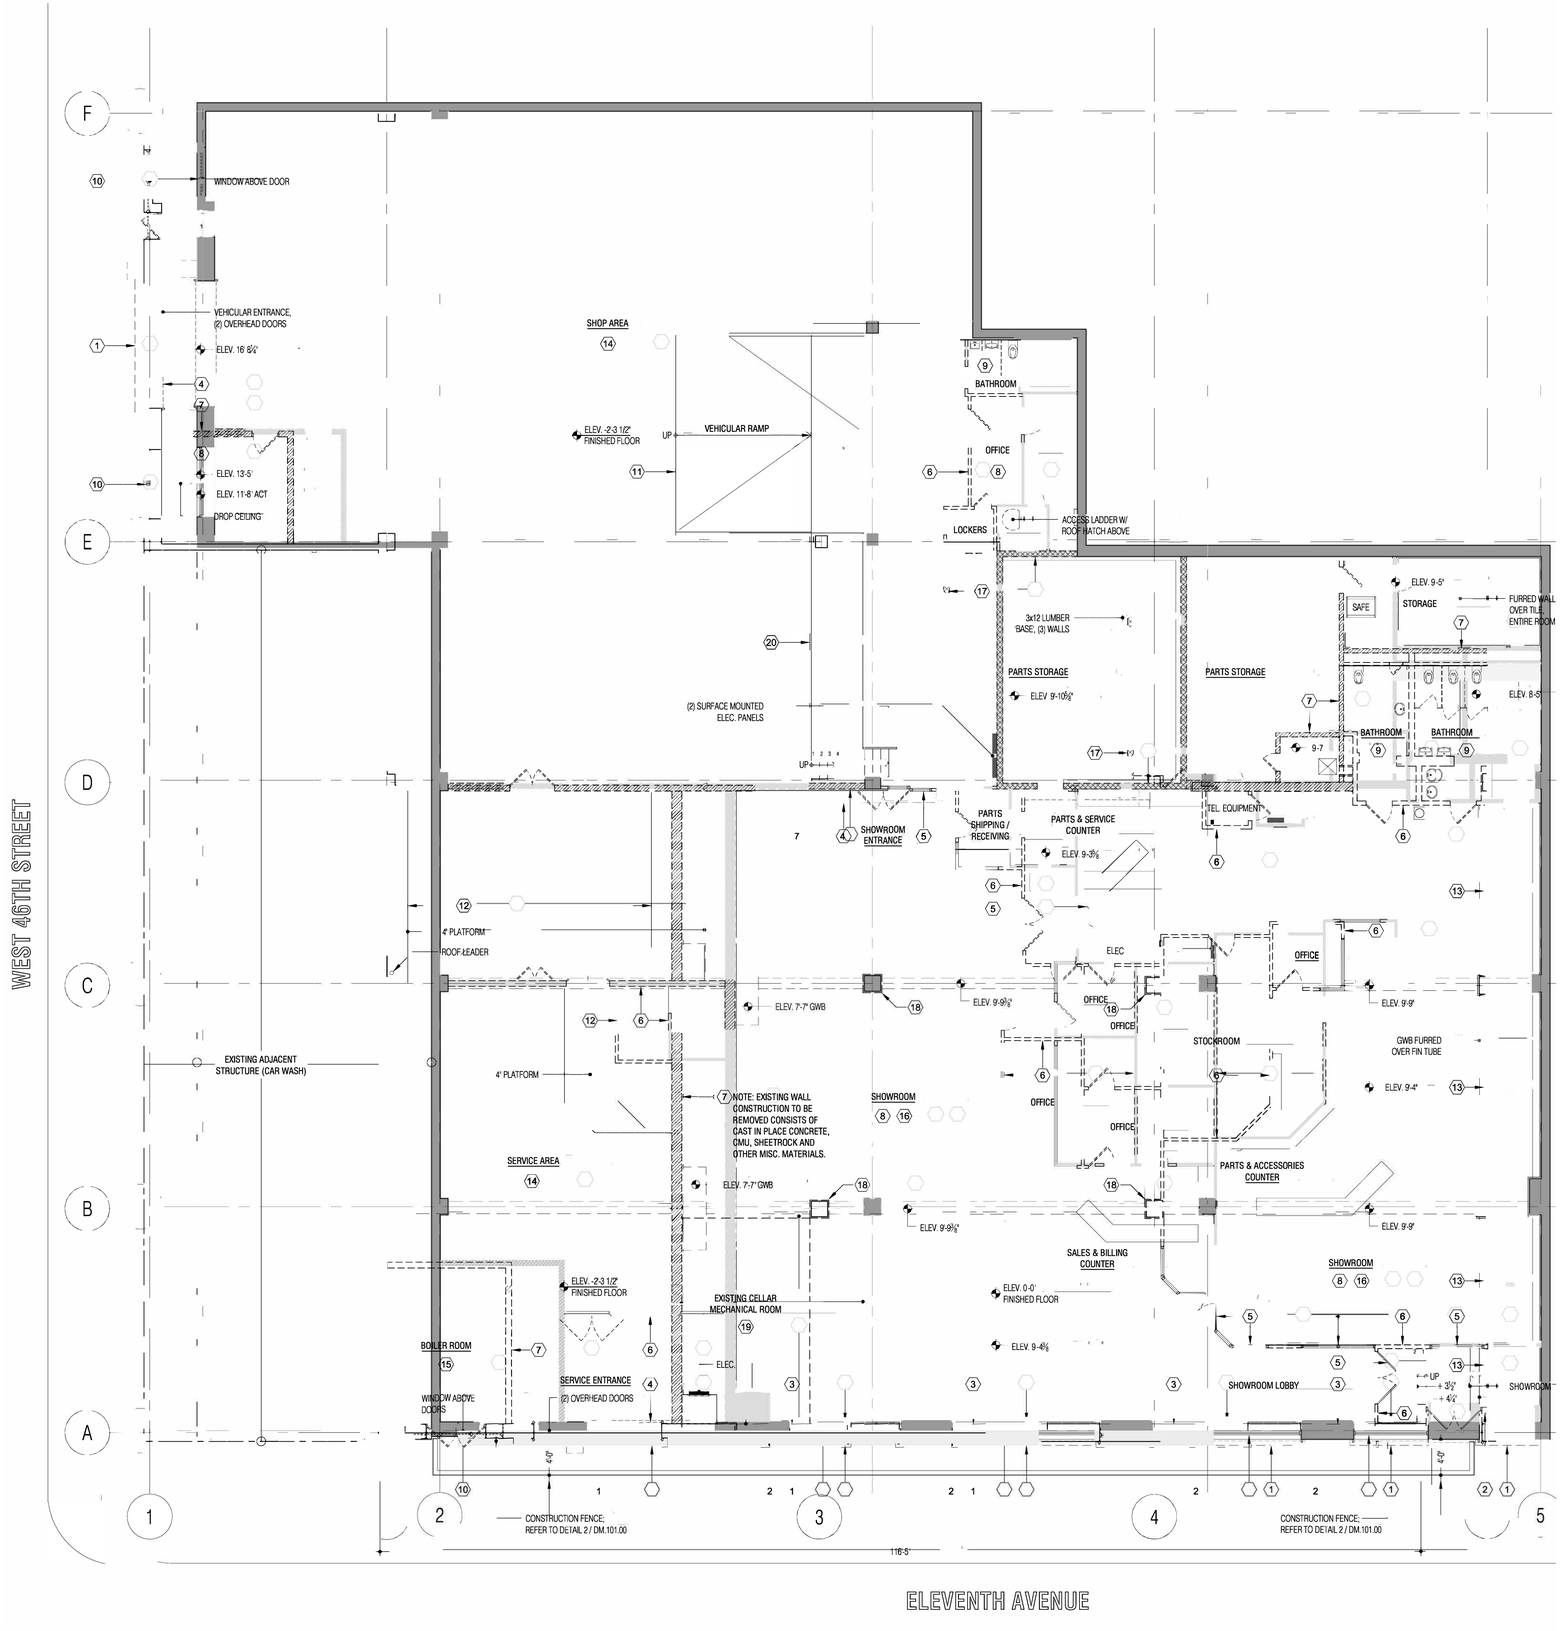
WEST 46TH STREET
ELEVENTH AVENUE
WINDOW ABOVE DOOR
VEHICULAR ENTRANCE, (2) OVERHEAD DOORS
ELEV. 16' 8½"
ELEV. 13'-5"
ELEV. 11'-8" ACT
DROP CEILING
SHOP AREA
ELEV. -2'-3 1/2" FINISHED FLOOR
VEHICULAR RAMP
UP
BATHROOM
OFFICE
LOCKERS
ACCESS LADDER W/ ROOF HATCH ABOVE
3x12 LUMBER BASE, (3) WALLS
PARTS STORAGE
ELEV 9'-10⅝"
(2) SURFACE MOUNTED ELEC. PANELS
SHOWROOM ENTRANCE
PARTS SHIPPING / RECEIVING
PARTS & SERVICE COUNTER
ELEV. 9'-3⅝"
ELEV. 9'-5"
SAFE
STORAGE
FURRED WALL OVER TILE, ENTIRE ROOM
ELEV. 8'-5"
BATHROOM
ELEV. 9'-7
TEL. EQUIPMENT
4' PLATFORM
ROOF LEADER
ELEC
ELEV. 7'-7" GWB
ELEV. 9'-9⅛"
ELEV. 9'-9"
STOCKROOM
GWB FURRED OVER FIN TUBE
ELEV. 9'-4"
EXISTING ADJACENT STRUCTURE (CAR WASH)
NOTE: EXISTING WALL CONSTRUCTION TO BE REMOVED CONSISTS OF CAST IN PLACE CONCRETE, CMU, SHEETROCK AND OTHER MISC. MATERIALS.
SHOWROOM
SERVICE AREA
PARTS & ACCESSORIES COUNTER
SALES & BILLING COUNTER
ELEV. 0'-0" FINISHED FLOOR
EXISTING CELLAR MECHANICAL ROOM
ELEV. 9'-4⅝"
BOILER ROOM
SERVICE ENTRANCE
(2) OVERHEAD DOORS
WINDOW ABOVE DOORS
SHOWROOM LOBBY
+ 3⅞"
+ 4¼"
CONSTRUCTION FENCE; REFER TO DETAIL 2 / DM.101.00
116'-5"