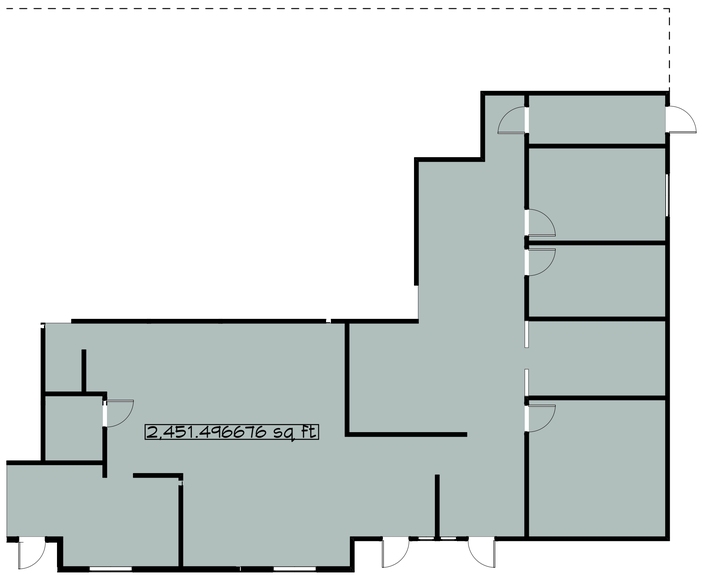

B/O Back Office Floor Plan
SCALE: 1/8" = 1'-0"

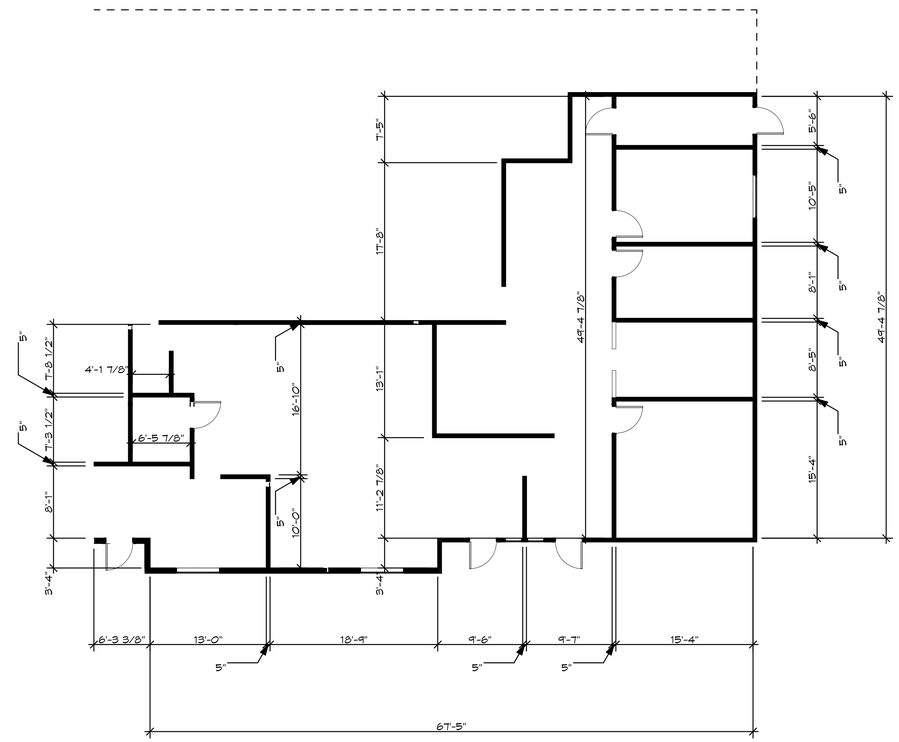

BO/D Back Office Dimensions
SCALE: 1/8" = 1'-0"

/Users/richardenderson/Desktop/Elsie's Office & Back Office.pln

Str8 Line Designs

Richard B. Enderson
Owner

(805) 217-0224

300 FARMHOUSE DR. UNIT 3
SIMI VALLEY, CA 93065

richardenderson@str8linedesigns.com

CONSULTANTS

DATE
11/02/2024
DESIGNED BY
Richard B. Enderson

Elsie's Office & Back Office

1633 E. ERRINGER
SIMI VALLEY, CA 93065

ANTHONY CARTS

PREFACE TO SPECIFICATIONS:
THE CONTRACTOR & SUB CONTRACTORS ARE TO BE LICENSED AND HAVE FULL KNOWLEDGE, SKILLS AND PROPER TOOLS TO PERFORM THE WORK. ALL WORK TO MEET OR EXCEED MINIMUM STANDARDS/ METHODS OF THE TRADE ORGANIZATIONS, MANUFACTURERS RECOMMENDATIONS, LOCAL STATE AND FEDERAL LAWS AND CODES THAT APPLY TO THEIR WORK. EACH TRADE IS EXPECTED TO BE FULLY VERSED IN THE STANDARDS AND METHODS OF THEIR TRADE. SPECIFICATIONS IN THESE DOCUMENTS ARE MEANT TO BE COMPLIMENTARY TO, OR EXCEED, THESE STANDARDS. THESE SPECIFICATIONS ARE NOT EXHAUSTIVE. IF CONTRACTOR MAKES A QUALITY ASSUMPTION, IT IS TO BE EXPLAINED IN THE BID.

PROJECT NO: Project No.
MODEL FILE:
Elsie's Office & Back Office.pln
DRAWN BY: CAD Technician Full Name
COPYRIGHT:

SHEET TITLE
Back Office

A-02