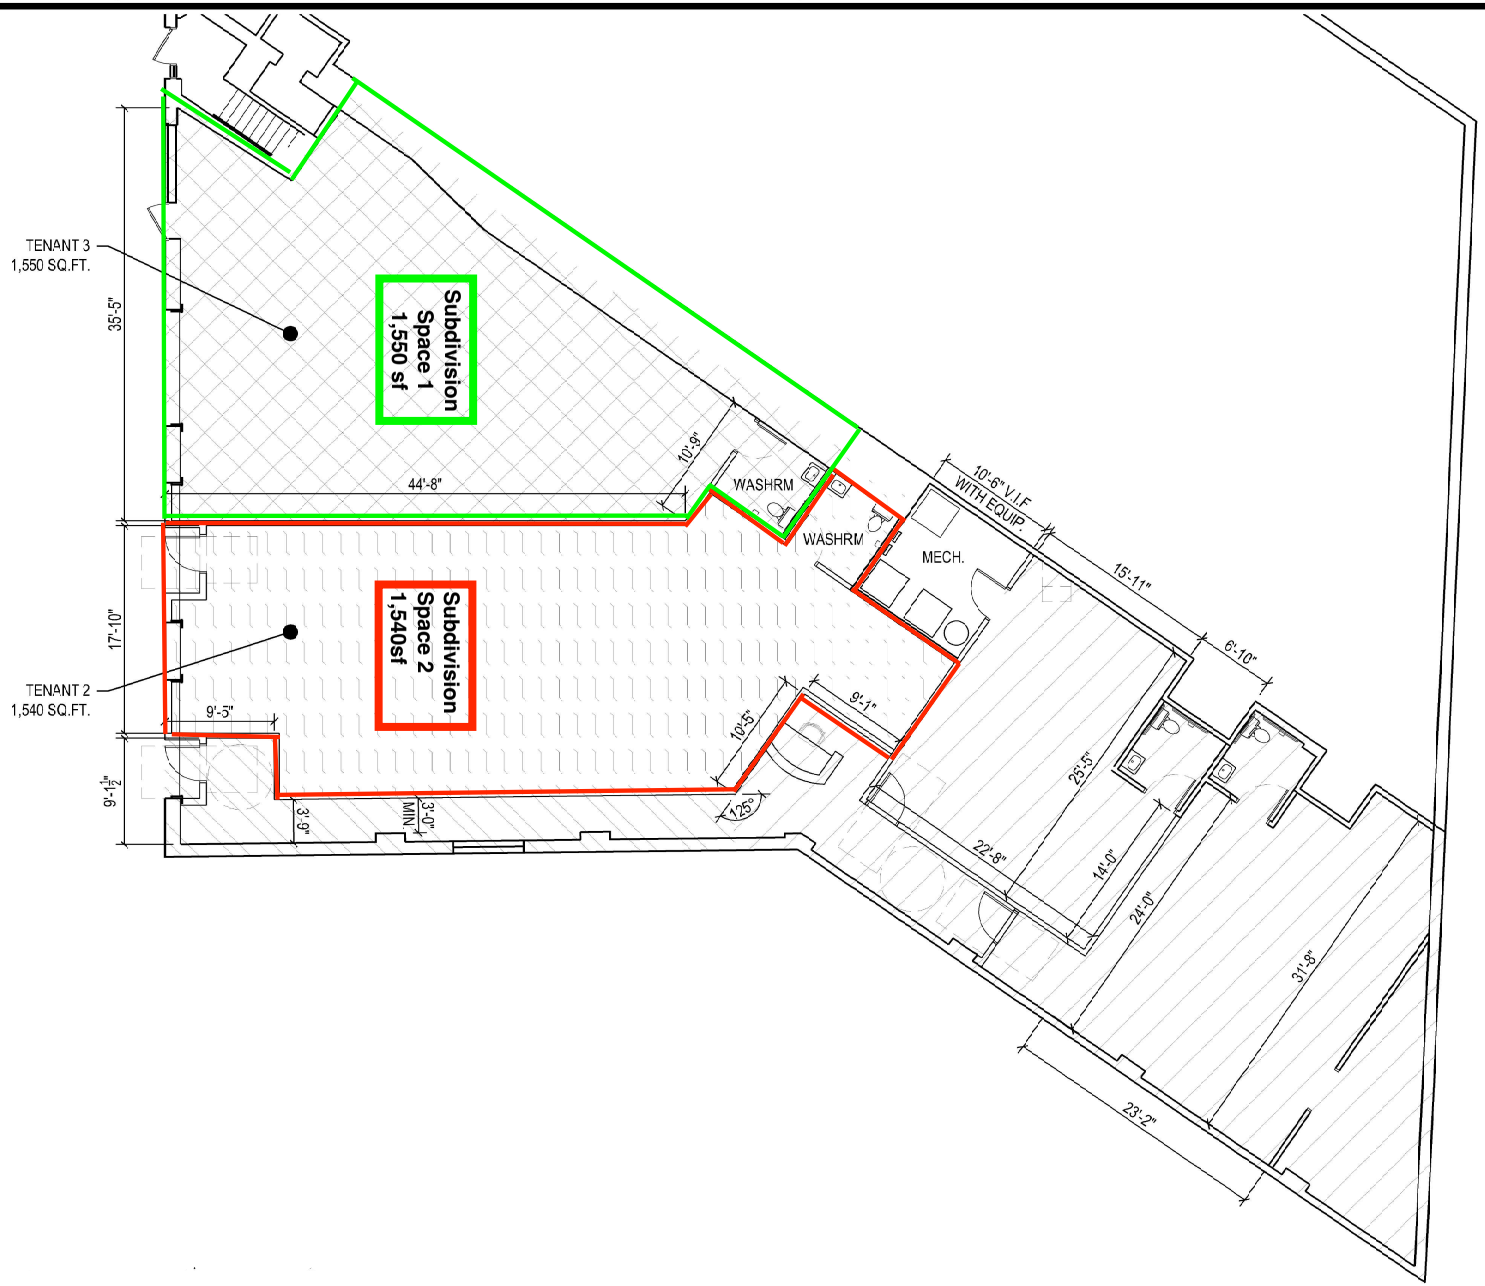

WE ARE PLEASED TO ANNOUNCE THAT SUMAS
ARCHITECTURE PLENUM PARTUP:

GSAPC

GREGORY SWITZER ARCHITECTURE, P.C.
7 Oak Place - Suite 160 Montclair, New Jersey 07042
212-391-1519
INFO@GSWITZERPC.COM

REVISION HISTORY:

#	DATE:	REVISION:

PROJECT NAME & LOCATION:
WICKNER PROPERTIES
5 S. WILLOW, MONTCLAIR, NJ 07042

NOTES:

THE ABOVE DESIGNS, PLANS AND SPECIFICATIONS ARE THE PROPERTY OF G.SWITZER ARCHITECTURE P.C. CONTRACTOR IS RESPONSIBLE FOR CHECKING ALL DIMENSIONS AND CONDITIONS, AS WELL AS BUILDING RULES AND REGULATIONS INCLUDING BUILDING ELEVATOR CLEARANCES. SHOULD SE OF ELEVATOR WITH GSAPC PRIOR TO FABRICATION OF WORK. CONTRACTOR IS RESPONSIBLE FOR CORRECTING ANY ERRORS OR OMISSIONS ON THE PLANS WITHOUT SE SUBMITTAL.
ALL PRODUCTION AND INTELLECTUAL PROPERTY RIGHTS RESERVED © 2026

SKETCH TITLE:
TENANT AREA

SKETCH NUMBER:
SK-08.3

DATE: MAR 20, 2026

SCALE: 3/32" = 1'-0"

Copyright © G.SWITZER Architecture PC 2026