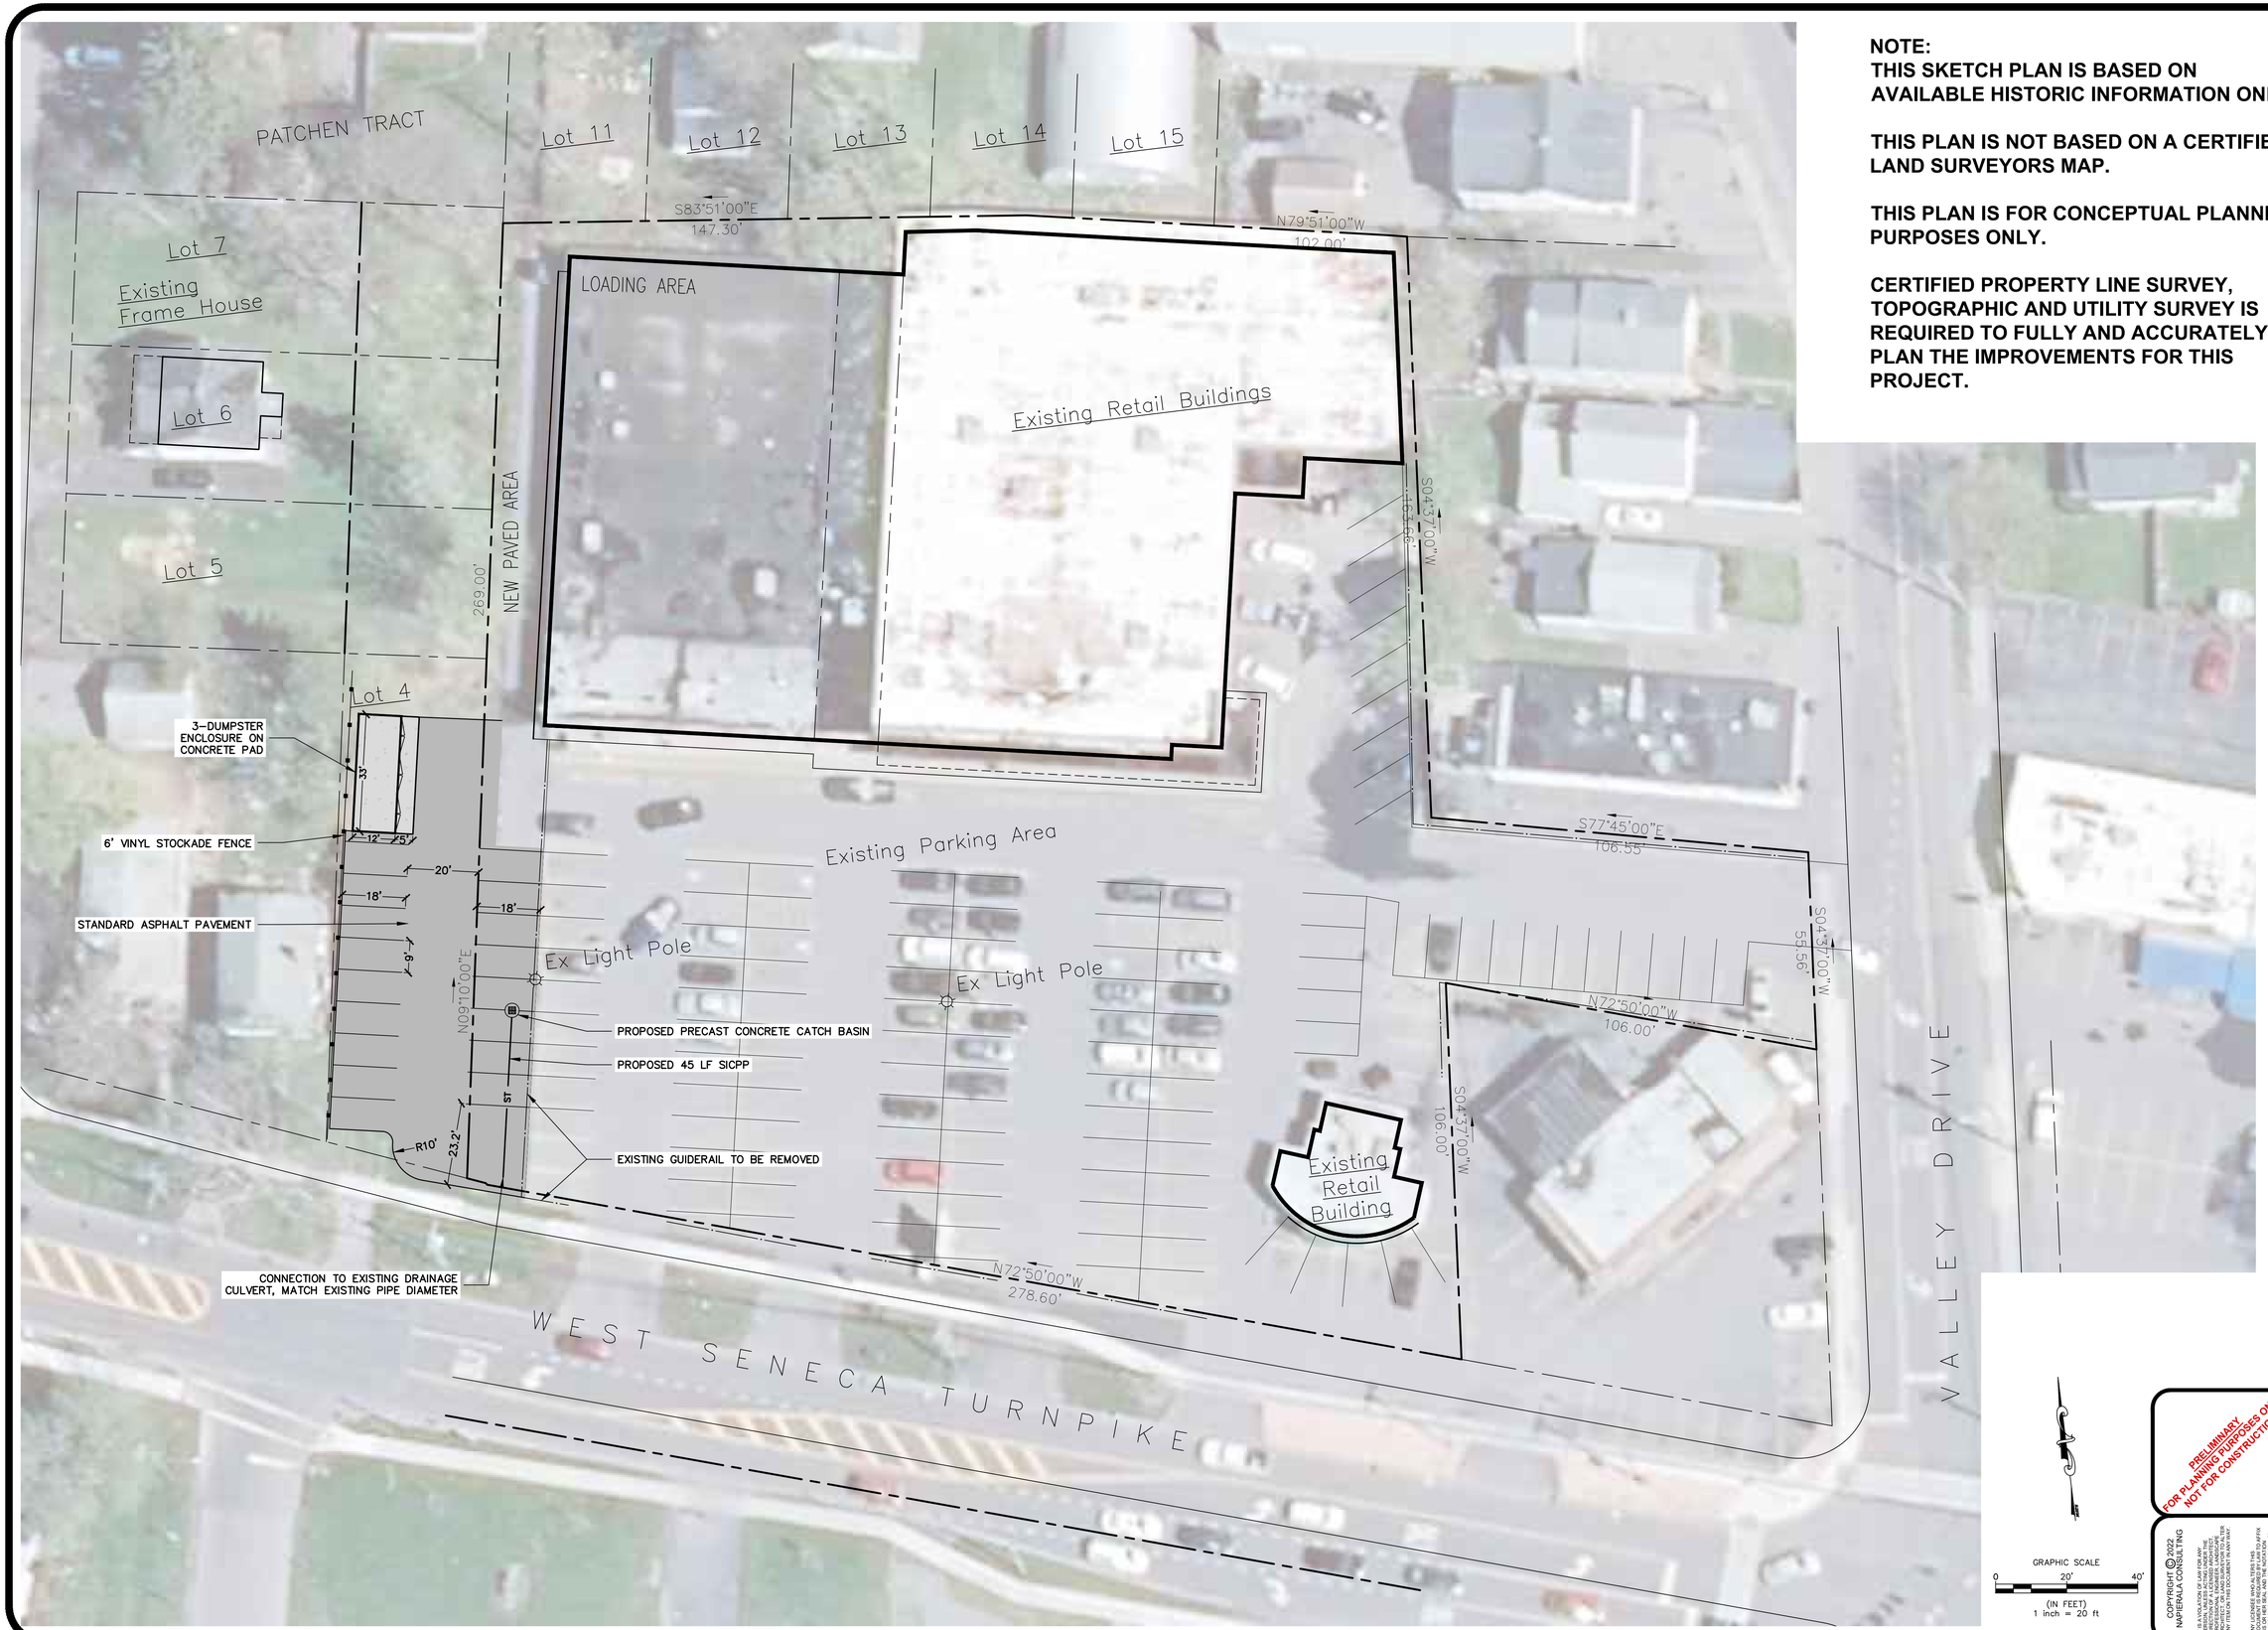


**NOTE:**
**THIS SKETCH PLAN IS BASED ON AVAILABLE HISTORIC INFORMATION ONLY.**

**THIS PLAN IS NOT BASED ON A CERTIFIED LAND SURVEYORS MAP.**

**THIS PLAN IS FOR CONCEPTUAL PLANNING PURPOSES ONLY.**

**CERTIFIED PROPERTY LINE SURVEY, TOPOGRAPHIC AND UTILITY SURVEY IS REQUIRED TO FULLY AND ACCURATELY PLAN THE IMPROVEMENTS FOR THIS PROJECT.**

PROJECT TITLE:
**WEST SENECA TURNPIKE PLAZA**
CITY OF SYRACUSE — ONONDAGA COUNTY, NY

PREPARED FOR:
RICHARD DAMICO
BUILDING #4
THE MARKET PLACE
MANLIUS, NY 13104

SHEET TITLE:
**CONCEPT LAYOUT**

| NO. | REVISION/ISSUE | DATE |
|---|---|---|
| | | |


PREPARED BY:
NAPIERALA CONSULTING
PROFESSIONAL ENGINEER, P.C.
SITE • DESIGN • ENGINEERING
110 FAYETTE STREET
MANLIUS, NEW YORK 13104
email: MNAP@NAPCON.COM
PH: (315) 682-5580 FAX: (315) 682-5544


PRELIMINARY FOR PLANNING PURPOSES ONLY, NOT FOR CONSTRUCTION.

PLAN SEAL BY:
MATTHEW R. NAPIERALA, P.E.
NYS REGISTRATION # 080723


COPYRIGHT © 2022
NAPIERALA CONSULTING
IT IS A VIOLATION OF LAW FOR ANY PERSON, UNLESS ACTING UNDER THE DIRECTION OF A LICENSED ARCHITECT, ENGINEER, OR LANDSCAPE ARCHITECT, TO ALTER IN ANY WAY AN ITEM ON THIS DOCUMENT IN ANY WAY.
ANY LICENSED ARCHITECT, ENGINEER OR LANDSCAPE ARCHITECT WHO ALTERS THIS DOCUMENT IN ANY WAY MUST STAMP THE PLAN WITH THE ALTERING ARCHITECT, ENGINEER OR LANDSCAPE ARCHITECT'S NAME AND THE ALTERATION.


| PROJECT NO. | DATE | SCALE | SHEET |
|---|---|---|---|
| 22-2081 | 06 JUN 2022 | 1"=20' | SK-3 |