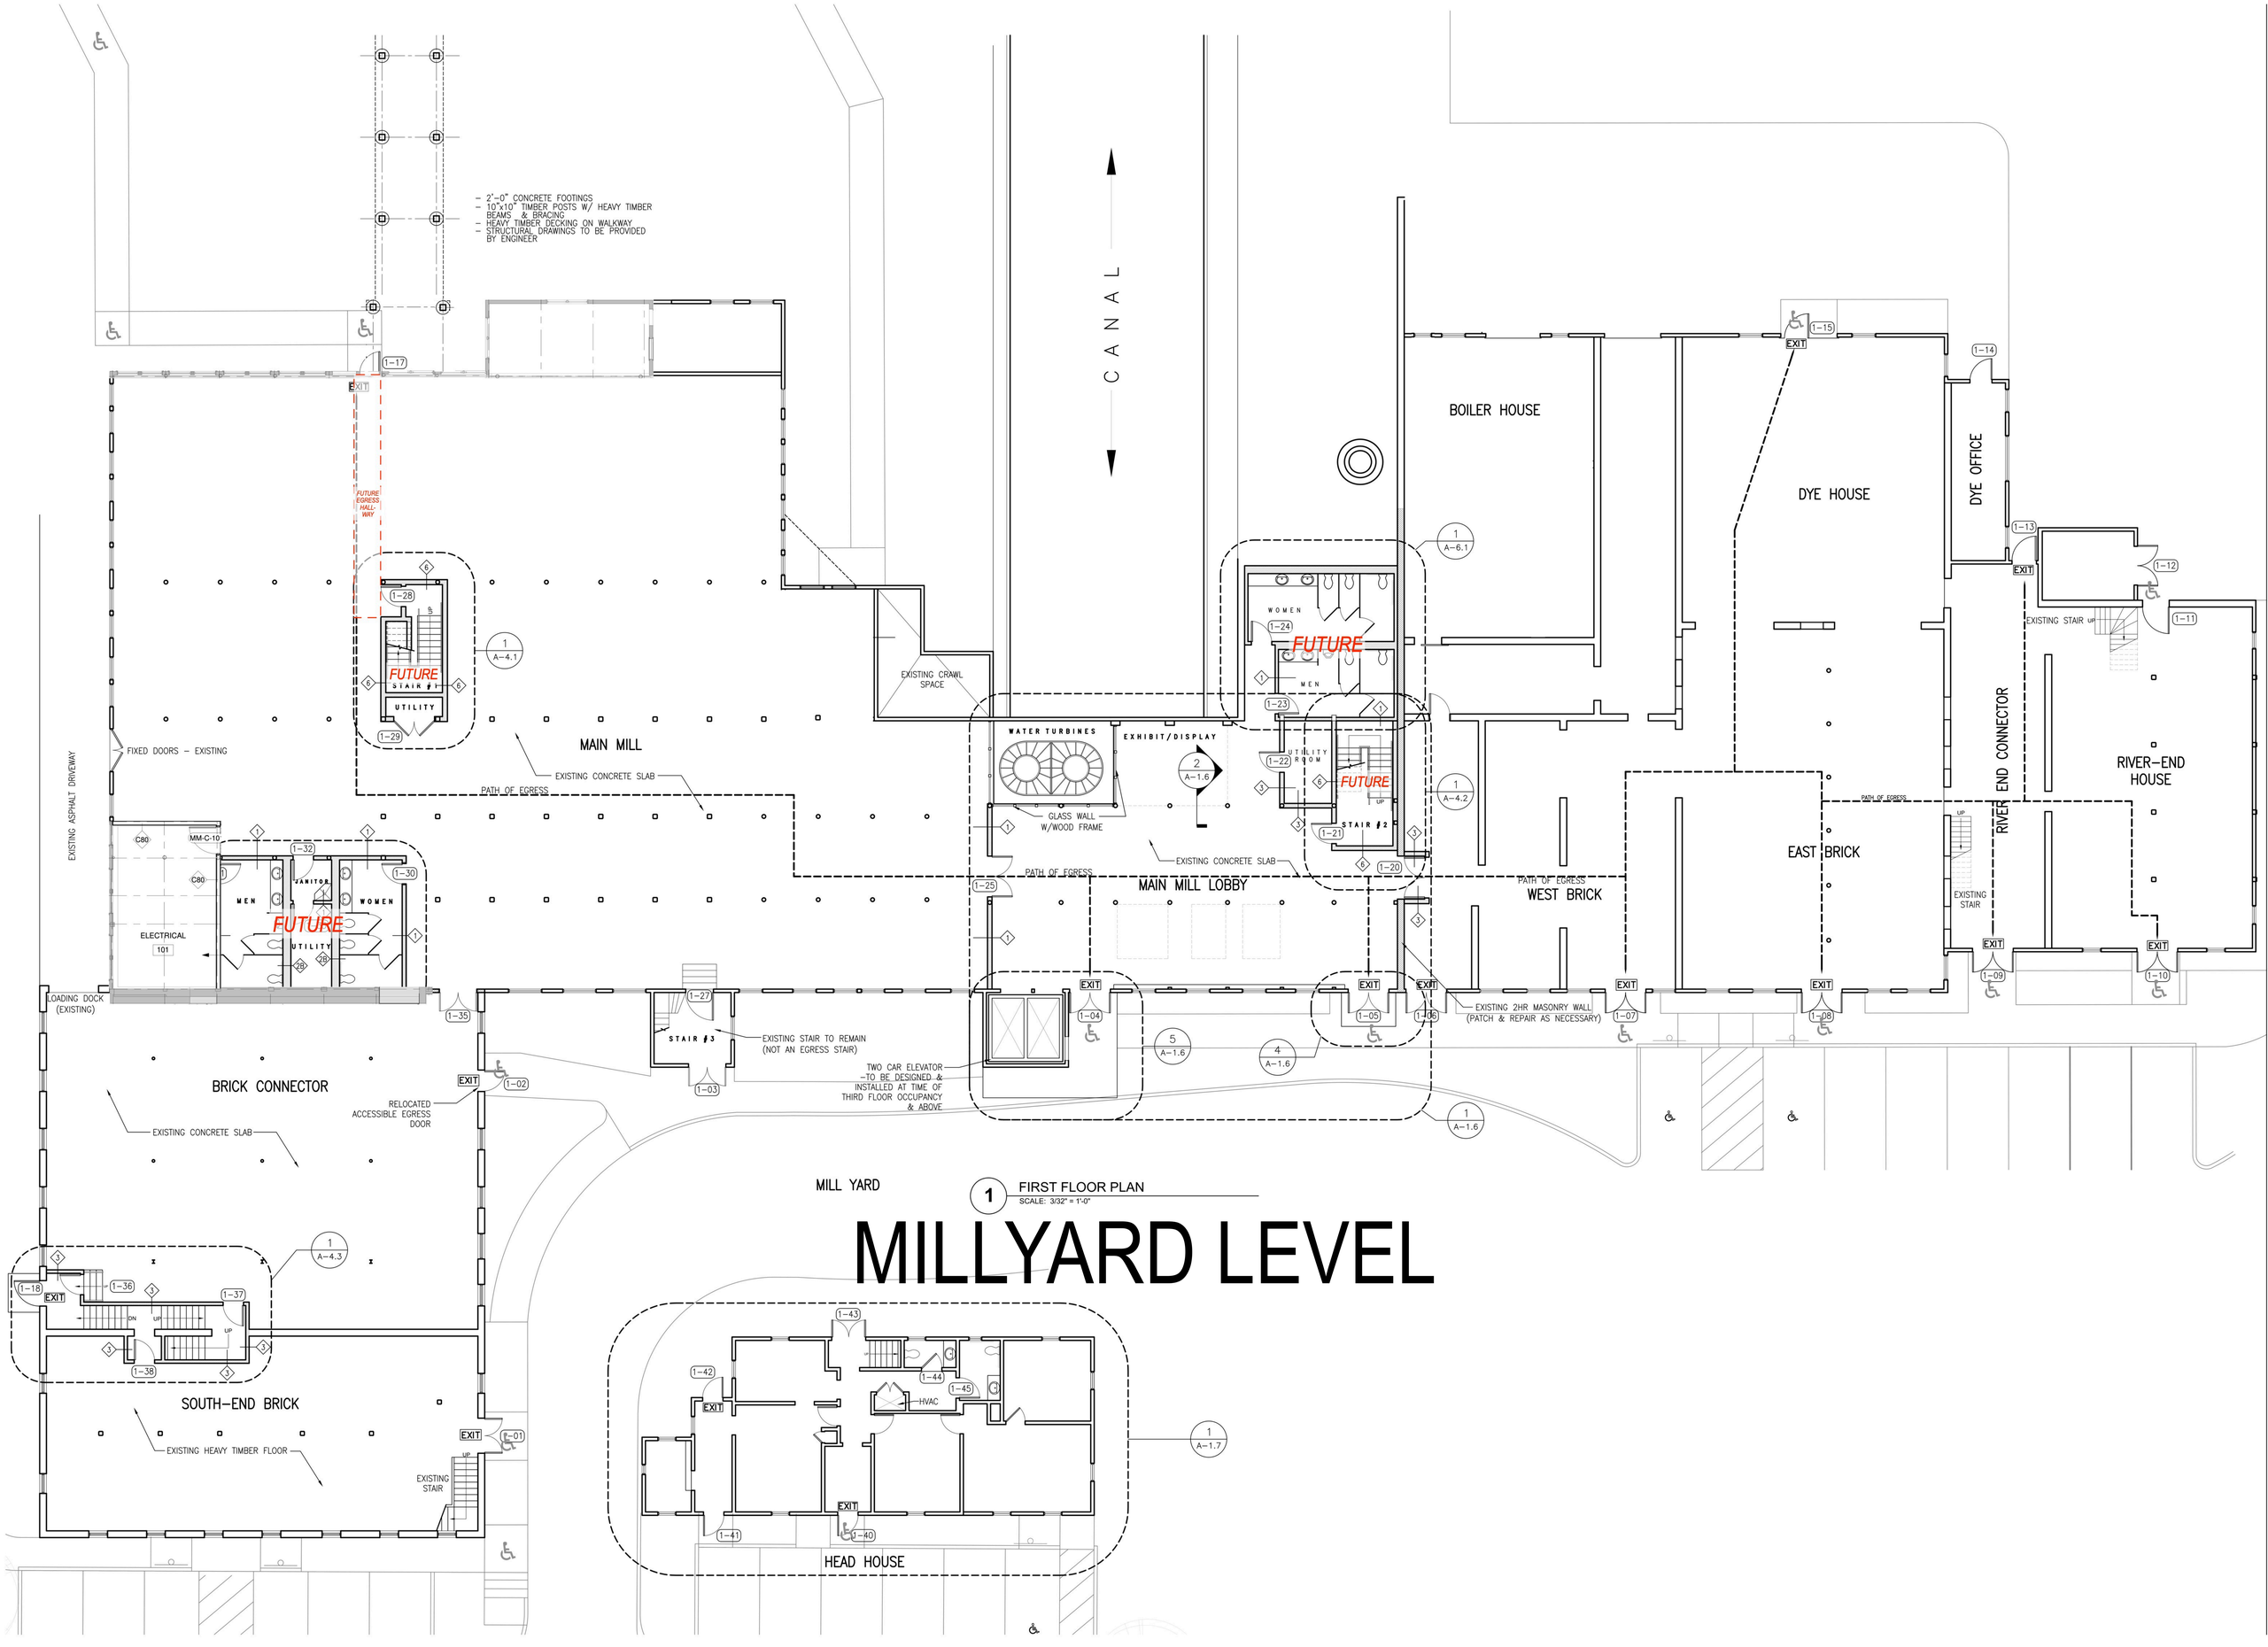
- 2'-0" CONCRETE FOOTINGS
- 10"x10" TIMBER POSTS W/ HEAVY TIMBER BEAMS & BRACING
- HEAVY TIMBER DECKING ON WALKWAY
- STRUCTURAL DRAWINGS TO BE PROVIDED BY ENGINEER
CANAL
BOILER HOUSE
DYE HOUSE
DYE OFFICE
RIVER-END CONNECTOR
RIVER-END HOUSE
EAST BRICK
WEST BRICK
MAIN MILL
MAIN MILL LOBBY
BRICK CONNECTOR
SOUTH-END BRICK
HEAD HOUSE
MILL YARD
EXISTING ASPHALT DRIVEWAY
FIXED DOORS - EXISTING
EXISTING CRAWL SPACE
EXISTING CONCRETE SLAB
PATH OF EGRESS
FUTURE EGRESS HALL-WAY
FUTURE STAIR #1
UTILITY
WATER TURBINES
EXHIBIT/DISPLAY
GLASS WALL W/WOOD FRAME
WOMEN
MEN
FUTURE
UTILITY ROOM
STAIR #2
STAIR #3
EXISTING STAIR TO REMAIN (NOT AN EGRESS STAIR)
TWO CAR ELEVATOR -TO BE DESIGNED & INSTALLED AT TIME OF THIRD FLOOR OCCUPANCY & ABOVE
EXISTING 2HR MASONRY WALL (PATCH & REPAIR AS NECESSARY)
EXISTING STAIR
RELOCATED ACCESSIBLE EGRESS DOOR
EXISTING HEAVY TIMBER FLOOR
LOADING DOCK (EXISTING)
ELECTRICAL
101
JANITOR
C80
MM-C-10
HVAC
EXIT
UP
DN
1 FIRST FLOOR PLAN
SCALE: 3/32" = 1'-0"
MILLYARD LEVEL