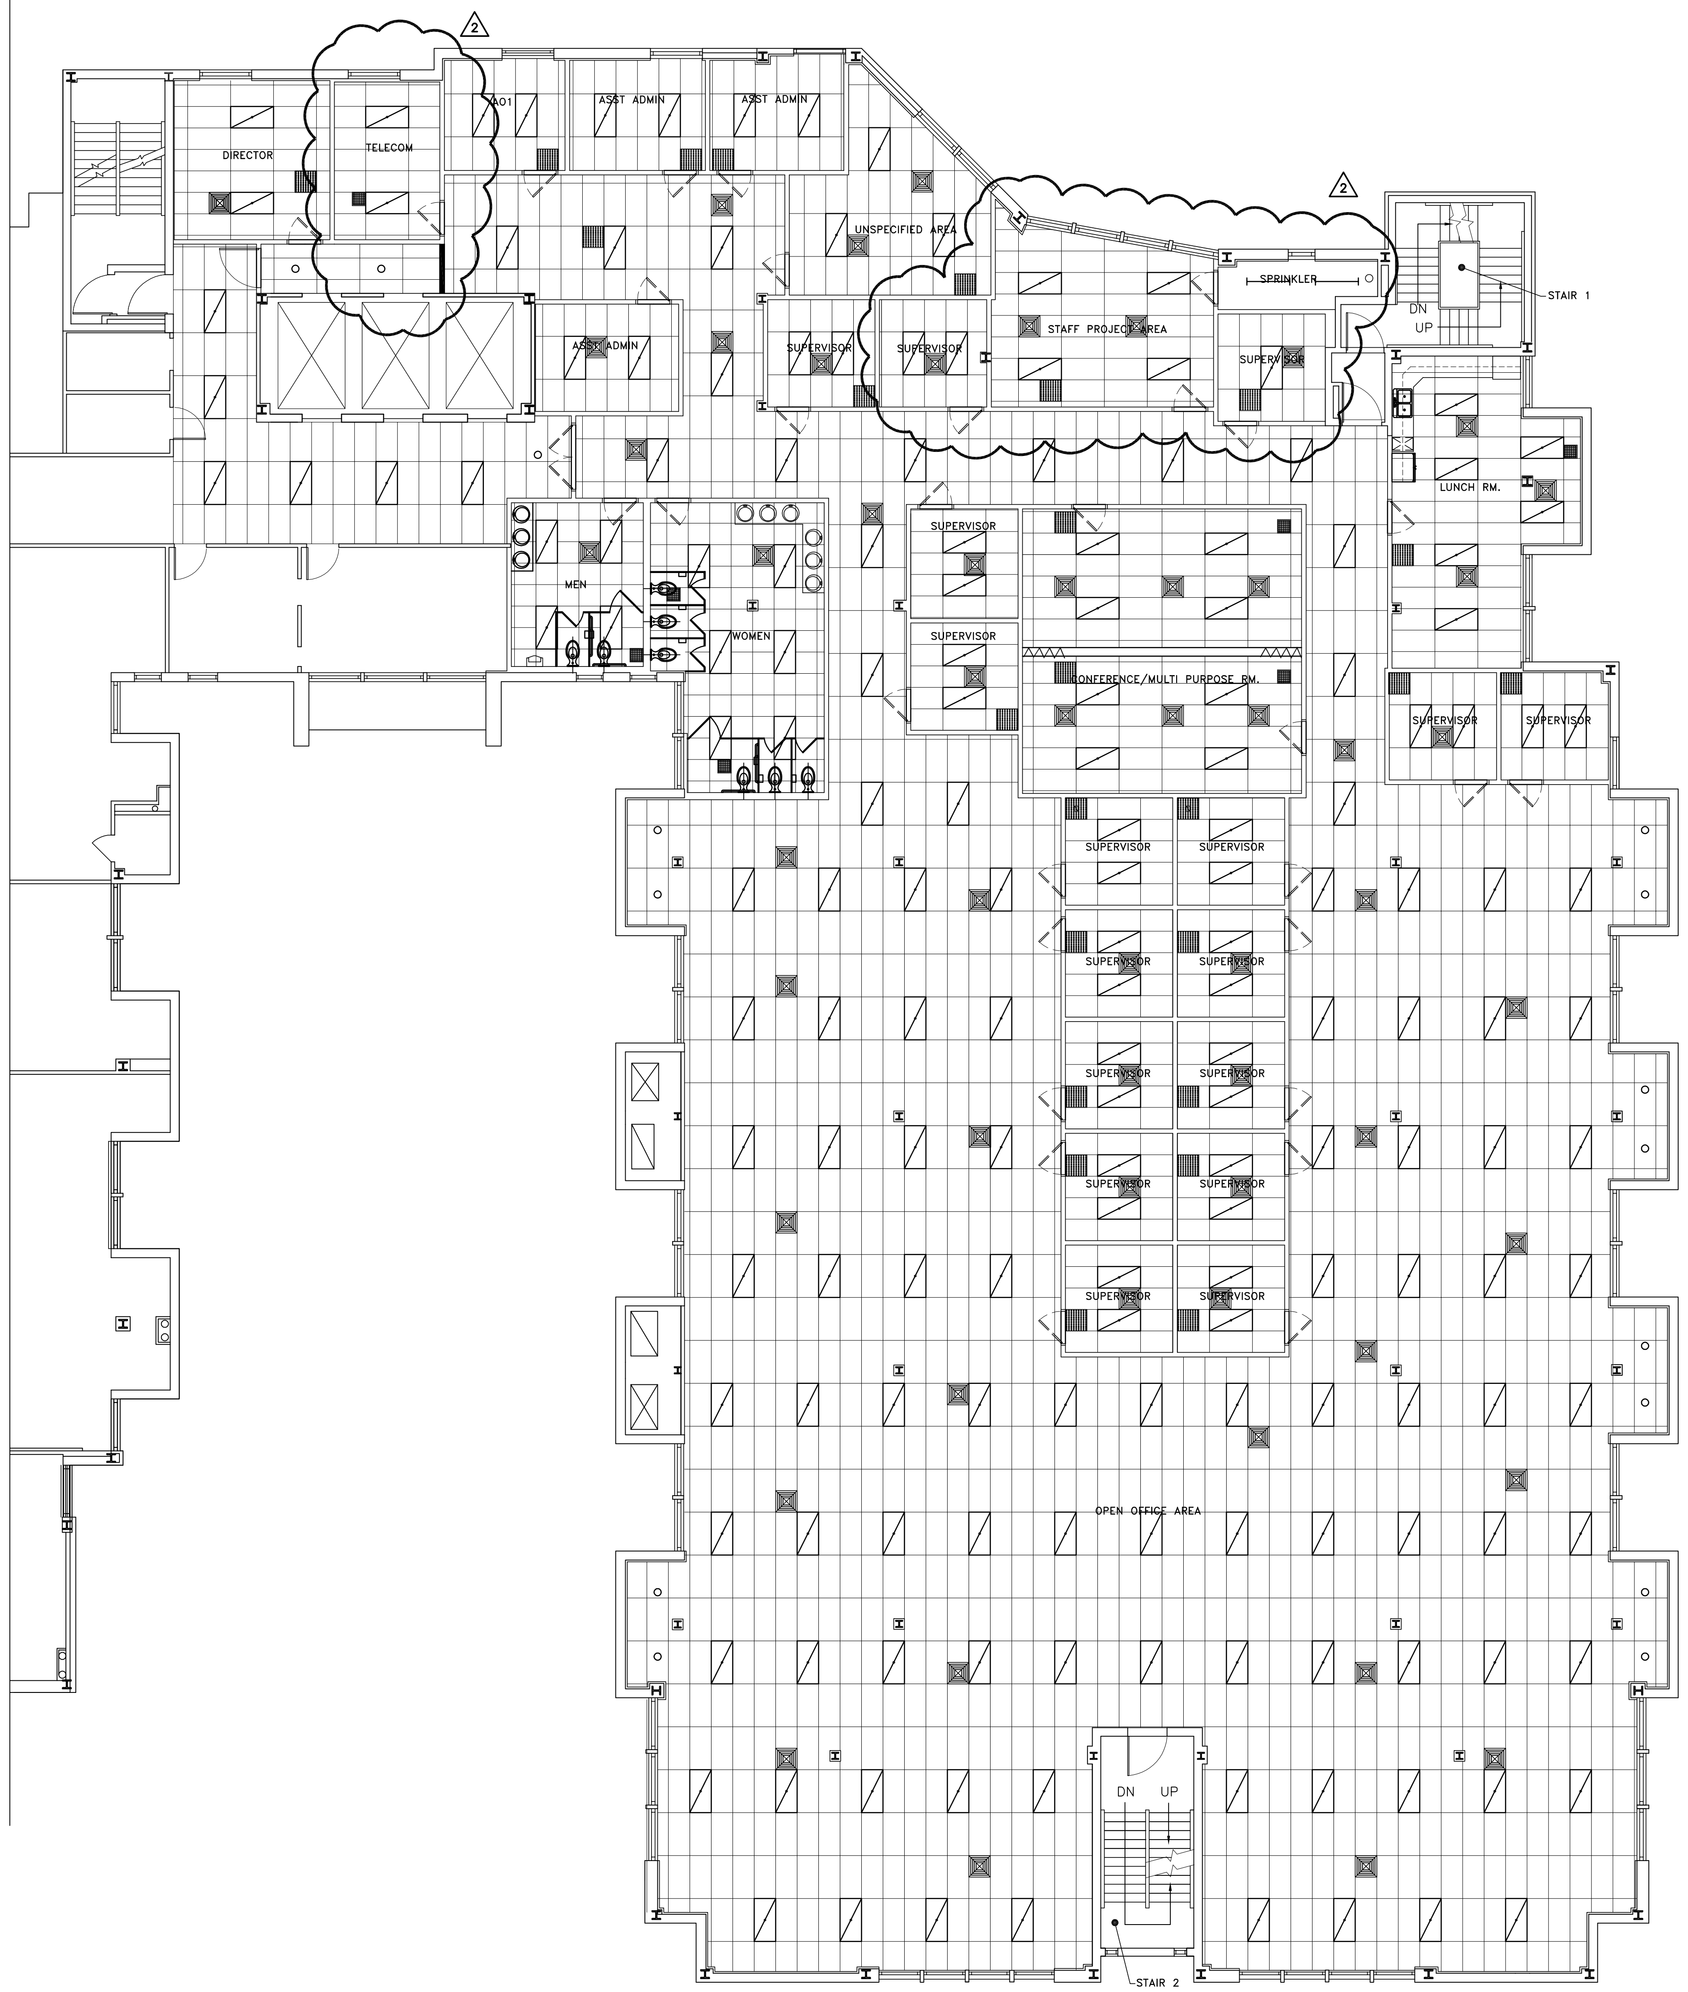

1 / A-5 **PROPOSED SECOND FLOOR REFLECTED CEILING PLAN**

SCALE: 1/8"=1'-0"

GENERAL NOTES

1. REFER TO ELECTRICAL DRAWINGS FOR ALL SPECIFIC LIGHTING INFORMATION

LEGEND

- NEW 2x4 LIGHT FIXTURE. -SEE ELECTRICAL DRAWINGS FOR MORE INFORMATION
- NEW 2x2 LIGHT FIXTURE. -SEE ELECTRICAL DRAWINGS FOR MORE INFORMATION
- NEW HI-HAT LIGHT FIXTURE. - SEE ELECTRICAL DRAWINGS FOR MORE INFORMATION
- NEW HI-HAT LIGHT FIXTURE. - SEE ELECTRICAL DRAWINGS FOR MORE INFORMATION
- NEW DIFFUSER. - SEE MECHANICAL DRAWINGS FOR MORE INFORMATION
- NEW GRILLE - SEE MECHANICAL DRAWINGS FOR MORE INFORMATION
- NEW GRILLE. - SEE MECHANICAL DRAWINGS FOR MORE INFORMATION
- NEW BULKHEAD
- NEW GYP BOARD CEILING
- NEW 2x4x5/8" ACOUSTICAL CEILING TILE IN GRID AS SPECIFIED ON DRAWING A-7.
- NEW 2x2x5/8" ACOUSTICAL CEILING TILE IN GRID AS SPECIFIED ON DRAWING A-7.

LINN ARCHITECTS
ARCHITECTURE
ENGINEERING
SITE PLANNING
INTERIOR DESIGN
1140 N. PROVIDENCE ROAD
MEDIA, PENNSYLVANIA 19063
TEL: 610-566-7044
FAX: 610-566-3258

PROPOSED SECOND FLOOR REFLECTED CEILING PLAN

D.P.W - OGONTZ COUNTY ASSISTANCE OFFICE

OLD YORK ROAD REALTY LP

5201 OLD YORK ROAD

PHILADELPHIA, PA

REVISIONS		
NO.	DESCRIPTION	DATE
1	ISSUE FOR PERMIT	03.25.09
2	CLIENT REQUIRED FLOOR PLAN REVISIONS	05.13.09

DATE 03.04.09

SCALE

DRAWN BY RHN

CHECKED BY ST

PROJ. NO. 08208A

SHEET NO. A-5

SHEET x OF x