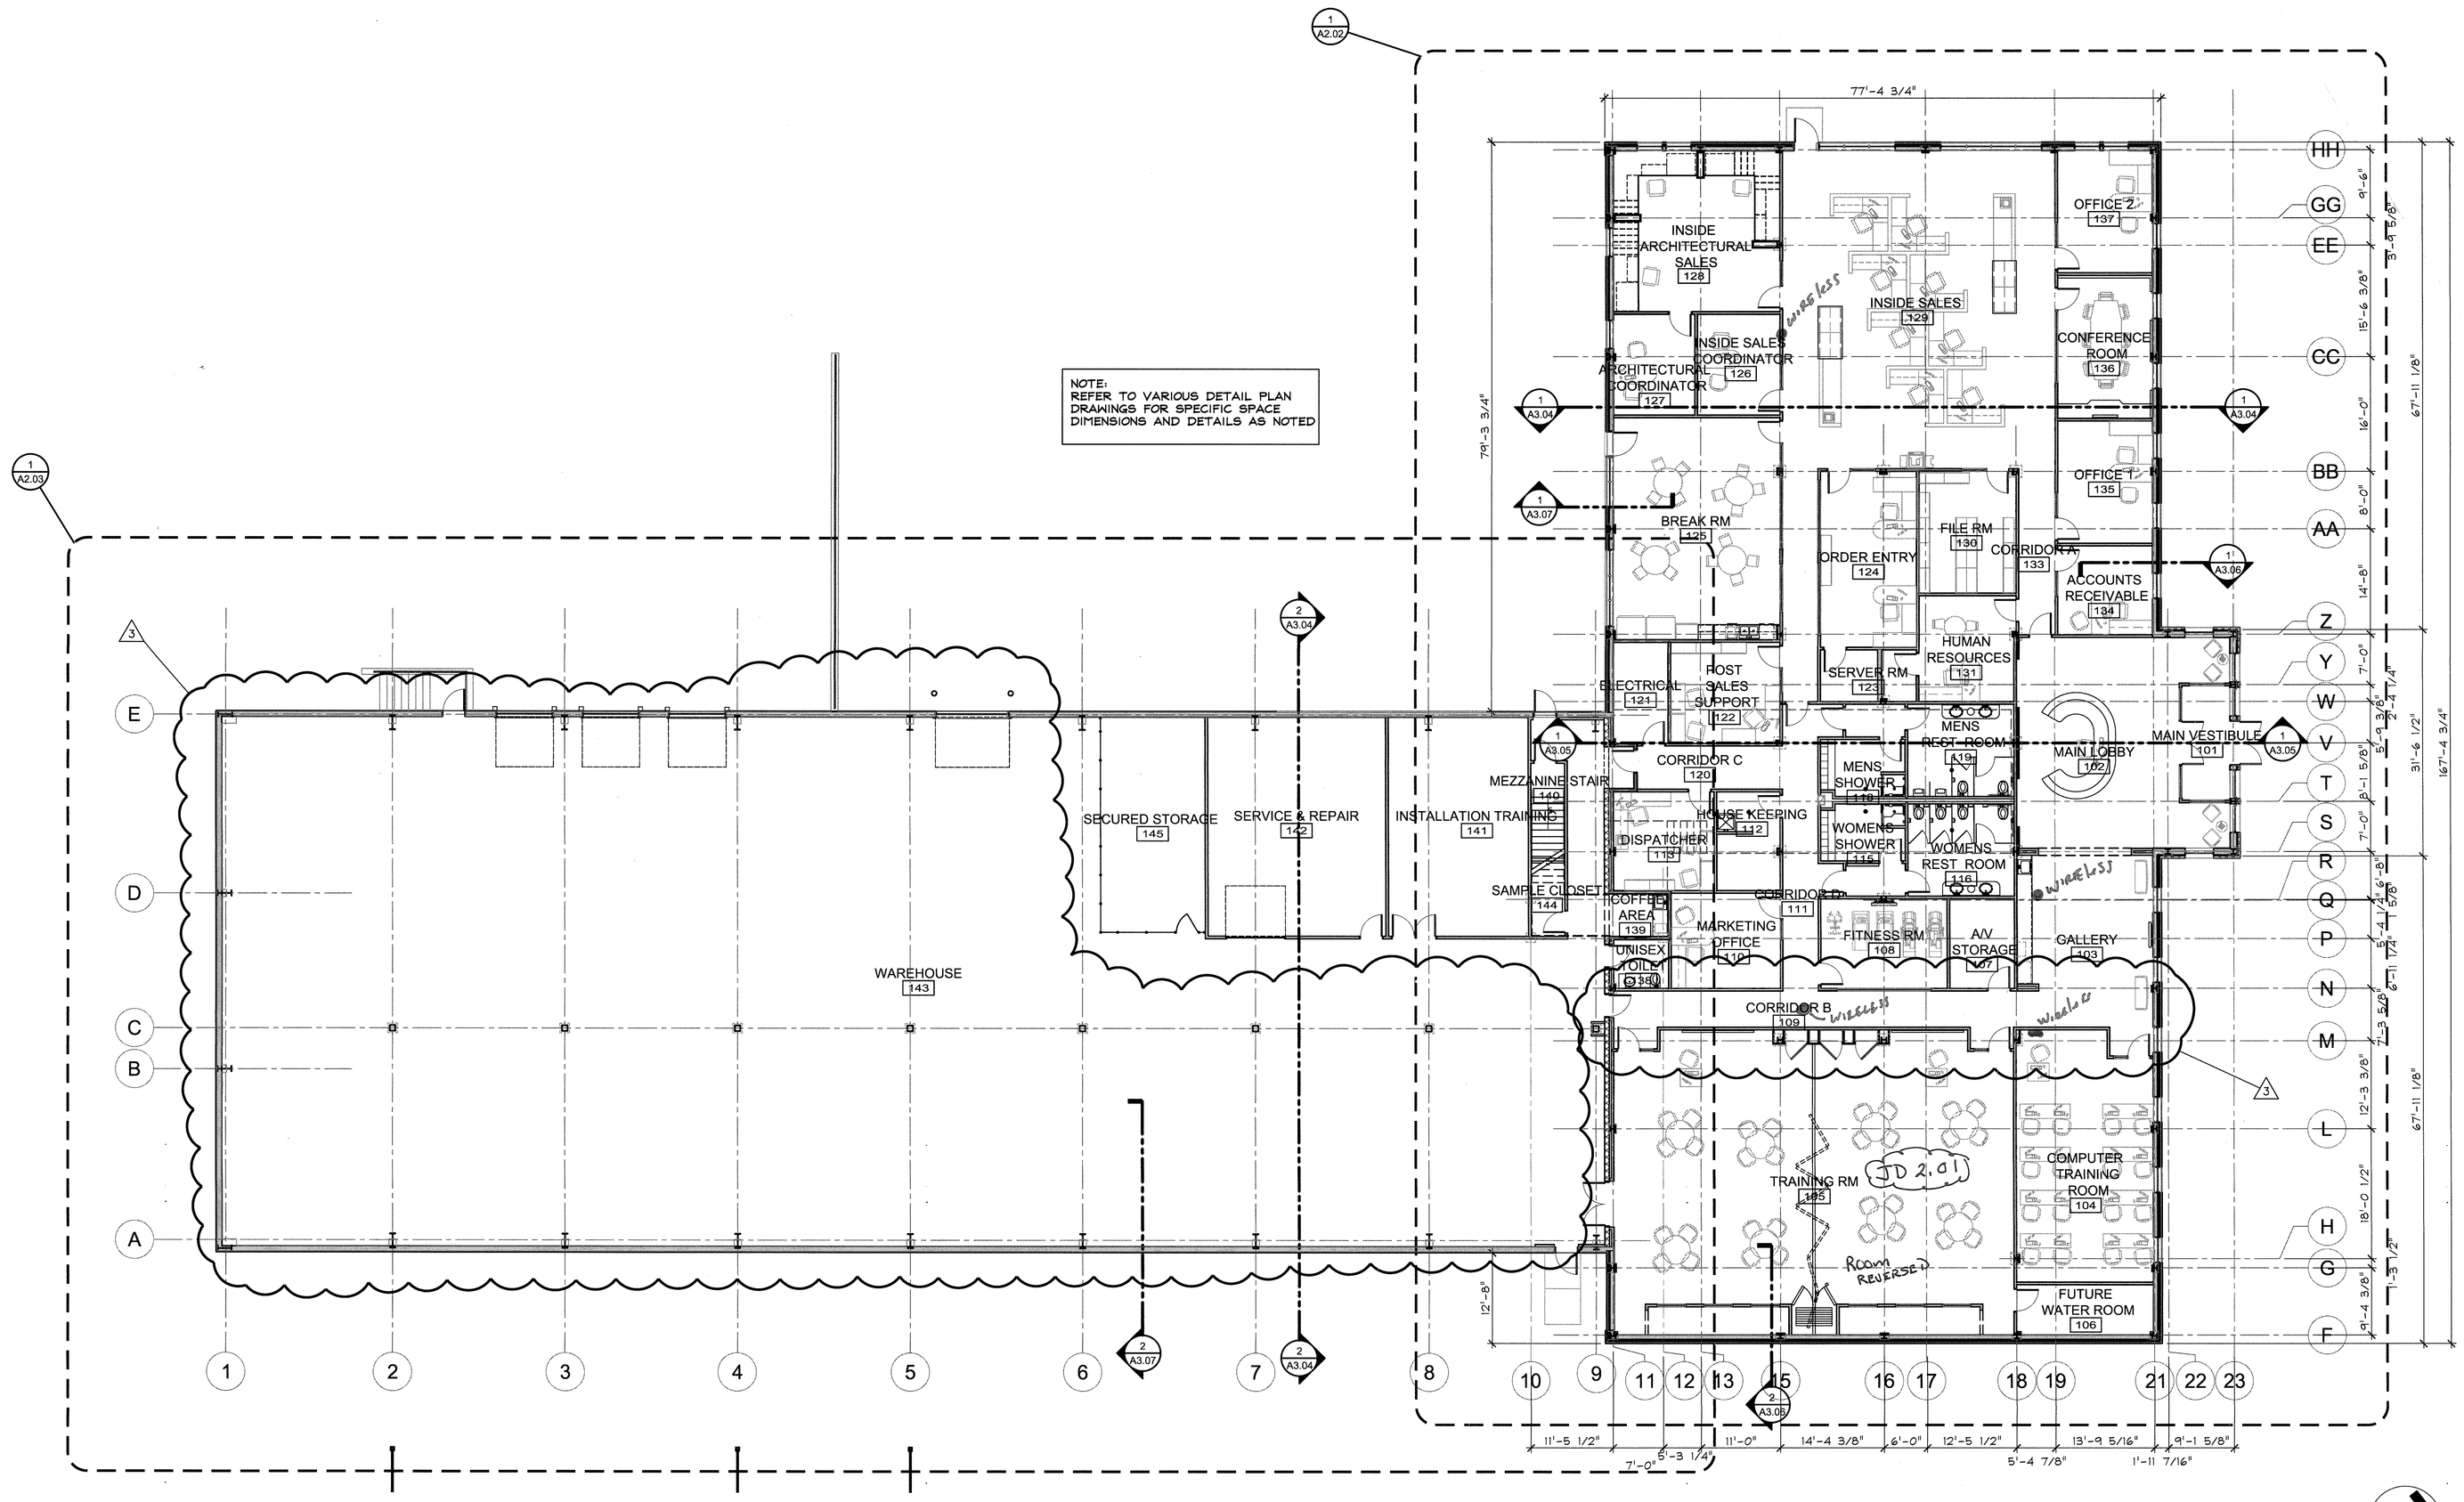

1 Overall Floor Plan
3/32" = 1'-0"

Wireless
Sales Tape flag
Training (corridor B) Tape flag
Gallery Tape w/ star

chianis anderson architects
84 Court Street, 7th Floor
Binghamton, New York 13901
607.772.1701 voice
607.772.1129 fax
www.chianisanderson.com

Professional Seal:

Professional Seal:

Consultant

Project Key

PROJECT NORTH

Construction Documents
POST VALUE ENGINEERING

Revisions

Number	Description	Date
1	REVISION PER OWNERS REQUEST	11.21.2008
2	CODE CLARIFICATION	11.24.2008
3	VALUE ENGINEERING MODIFICATION	01.27.2009

Project Title

MARVIN Windows and Doors
Built around you.™

Marvin Windows of New York, Inc.
New Office and Warehouse
3901 US Route 11
Cortland, NY 13045

Drawn By:	Reviewed By:	Date:	Project No.:
AMB	G.A.C.	01.27.2009	07.018

Sheet Title

Overall Floor Plan

Sheet Number

A2.01

WARNING: IT IS A VIOLATION OF THE NEW YORK STATE EDUCATION LAW FOR ANY PERSON TO ALTER THIS DRAWING UNDER NONE IN ACCORDANCE WITH SECTION 7209 OF THE NEW YORK STATE EDUCATION LAW. ALTERATIONS MADE BY ANY ARCHITECT OR PROFESSIONAL ENGINEER ARE ALTERATIONS MADE BY ANY ARCHITECT OR PROFESSIONAL ENGINEER. ANY ALTERATIONS MADE MUST BE OUTLINED WITH A DESCRIPTION, SEAL AND SIGNATURE.

© 2009 Chianis & Anderson Architects, PLLC