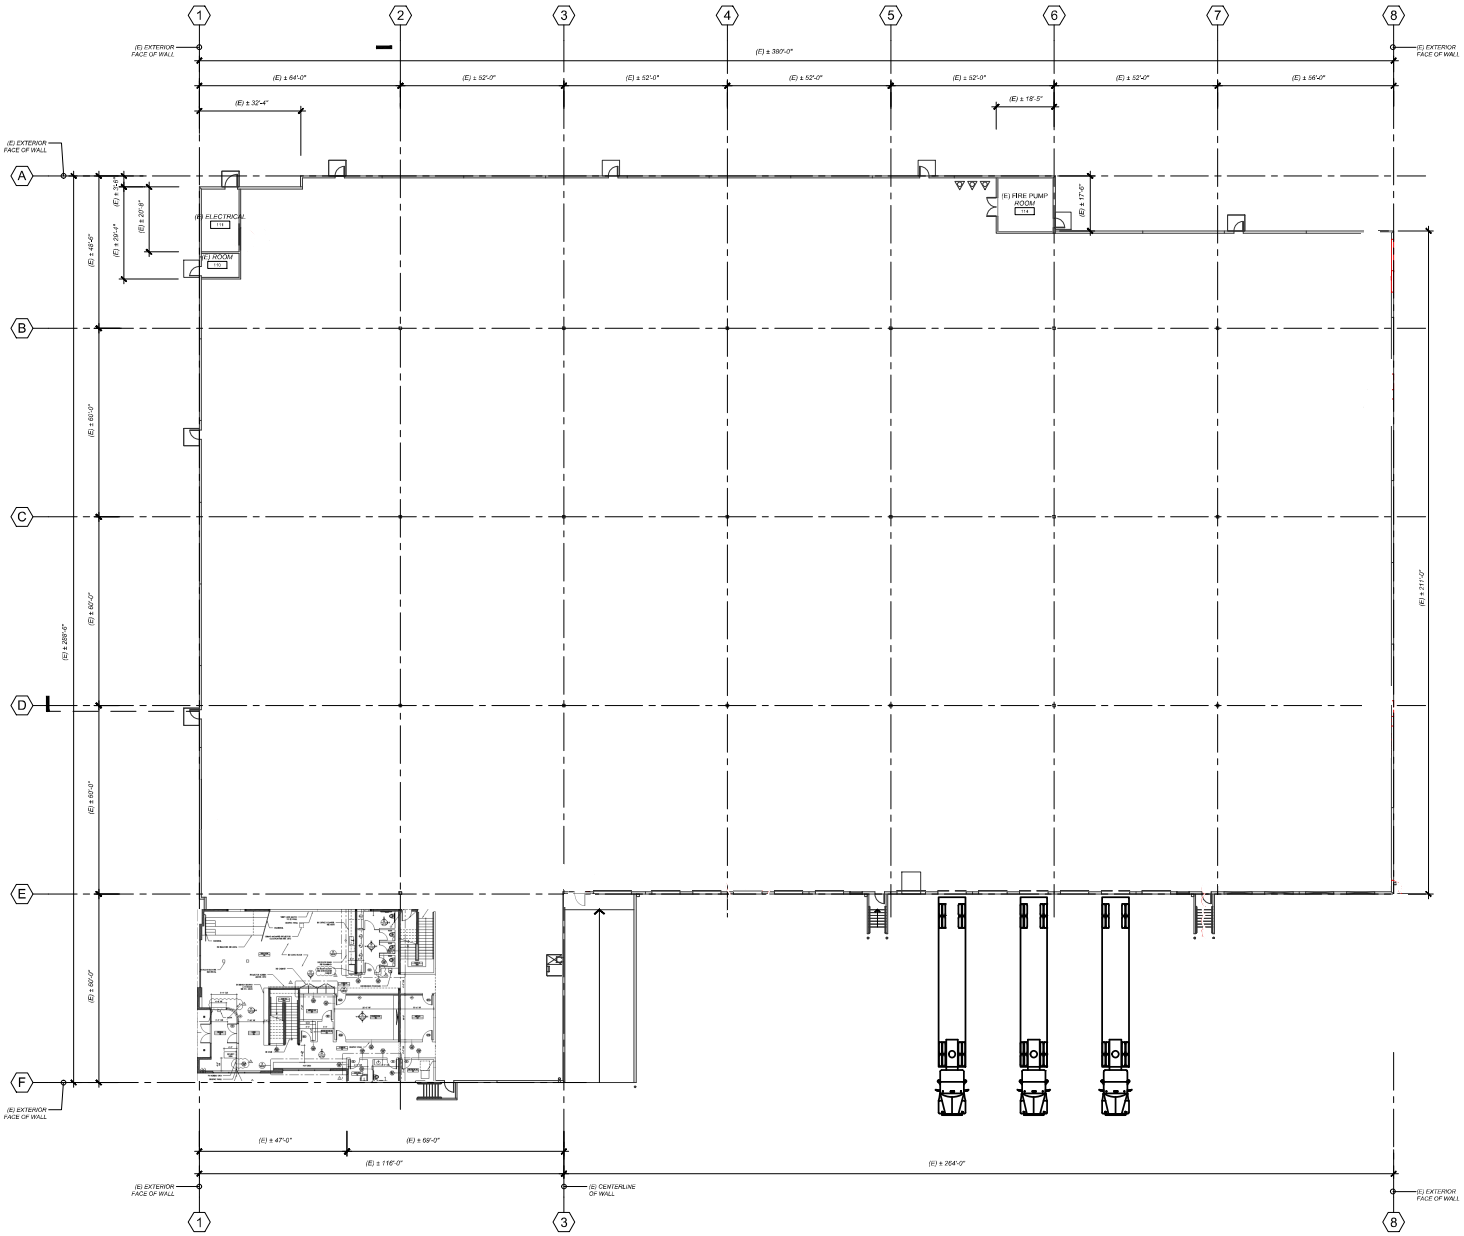

1 A1.1 OVERALL FLOOR PLAN ELEV. 0'-0"

SCALE: 1/16" = 1'-0"

N

"CONFIDENTIAL AND PROPRIETARY. INCLUDES CORPORATE PROPRIETARY INFORMATION AND TRADE SECRETS. EXEMPT FROM RECOGNITION TO THE PUBLIC"

NO.	DATE	REVISION	BY

PROJECT EUPHRATES

PROJECT ADDRESS
126 E. ORIS ST.
COMPTON, CA 90222

SHEET TITLE

OVERALL FLOOR PLAN ELEV. 0'-0"

SCALE	AS NOTED
DRAWN	LTS
CHECKED	BC
APPROVED	AC
DATE	08/02/2019
JOB NO	1949

SHEET NO. A1.1