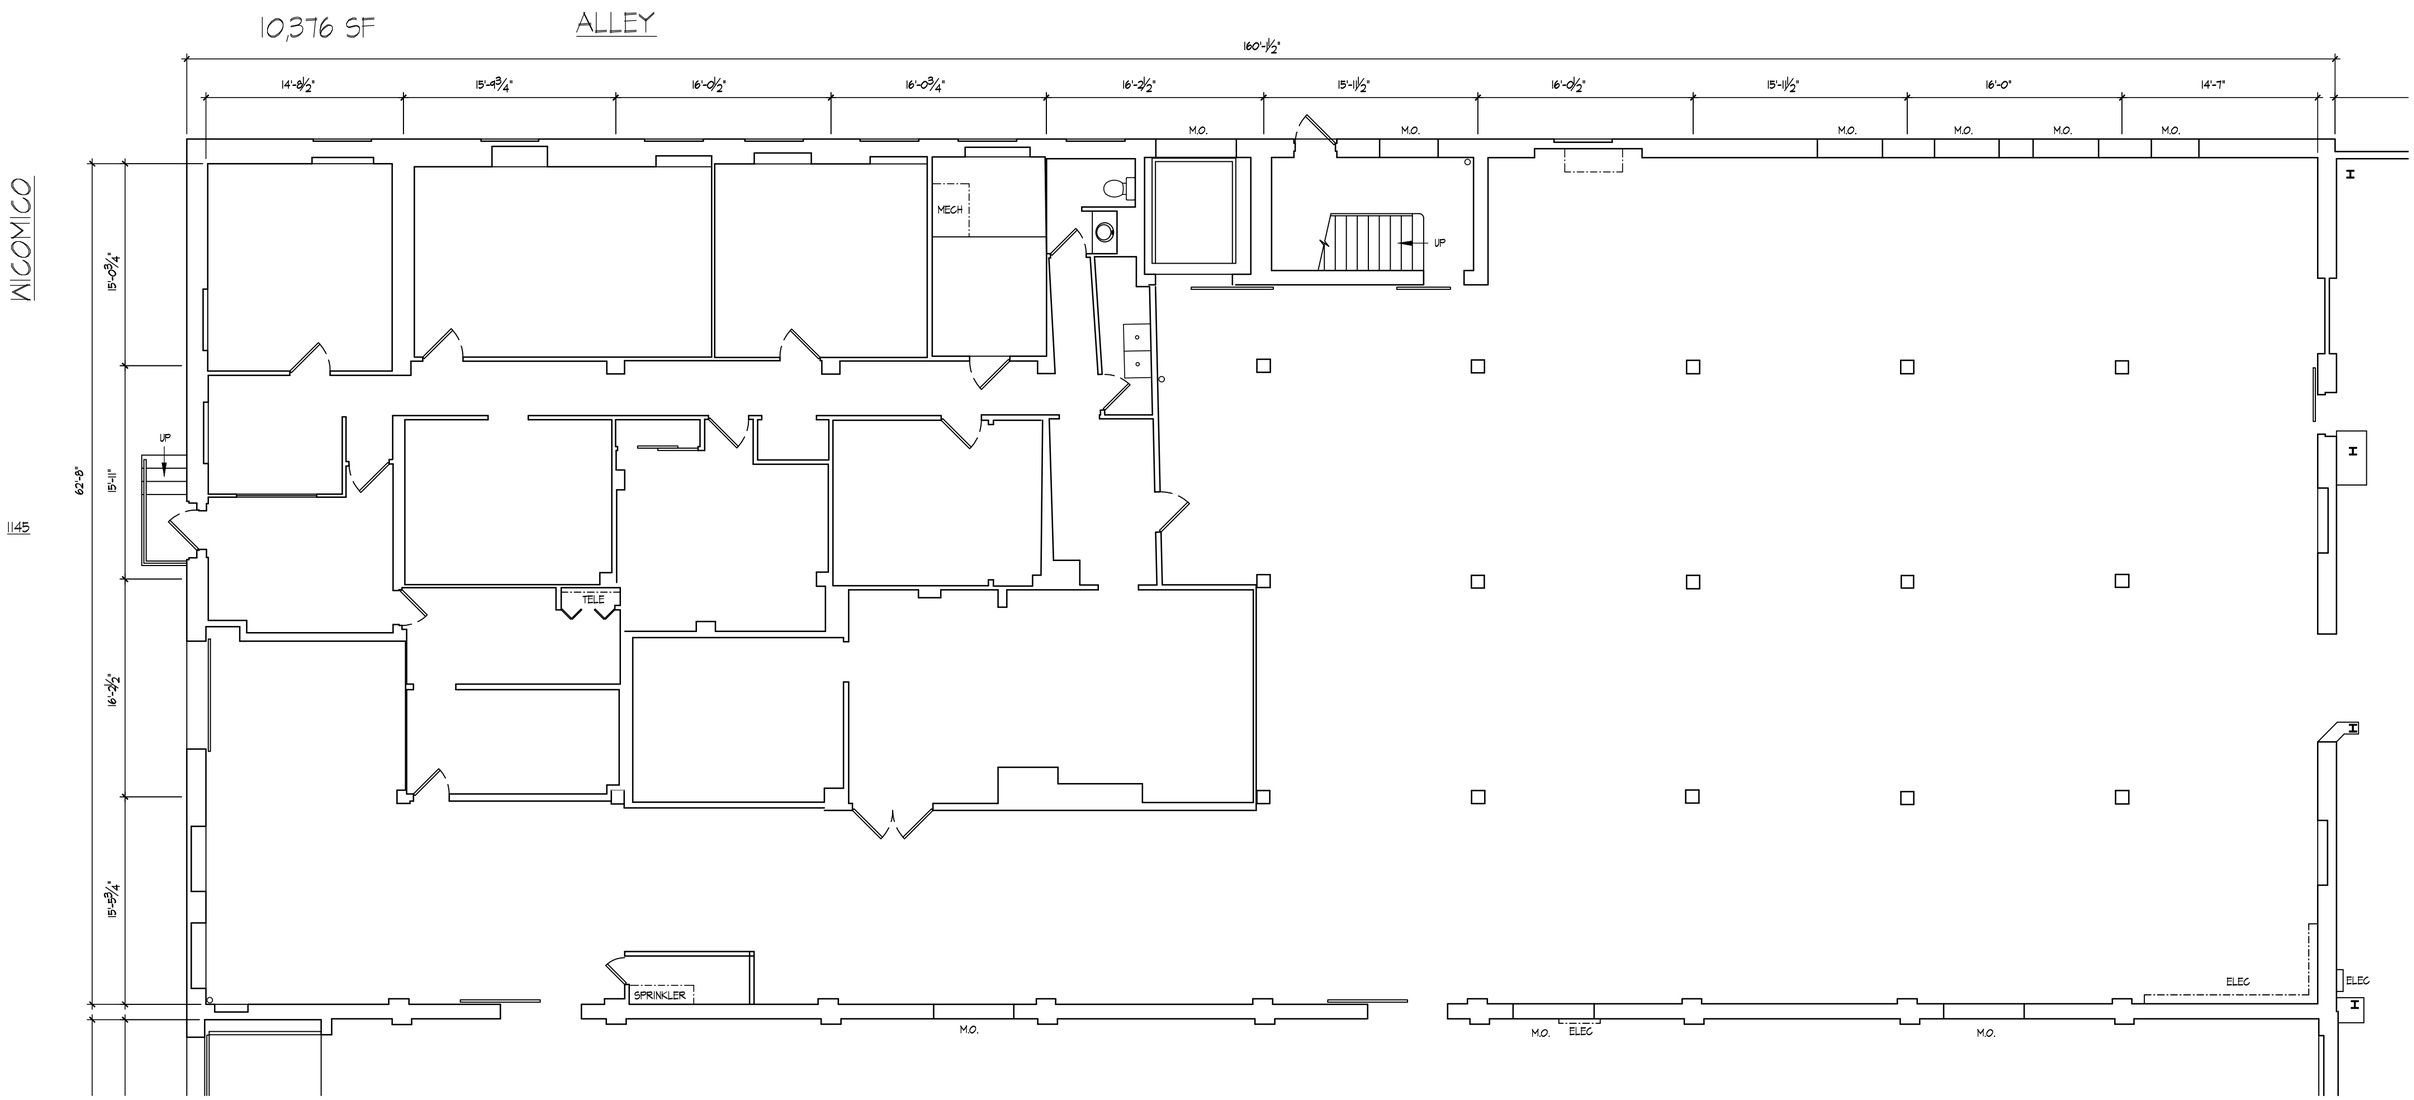

0 4' 8'

Architectural Building Surveys
www.arch-surveys.com

1145-47
WICOMICO
Baltimore MD

DATE: 2.9.22
DRAWING: 18029
SCALE: 1/8" = 1'-0"
SHT SIZE: 18x24

EXISTING
1ST FLR PLAN
1145
EX1.1