212-219-9208

FAXED TO: Alex Chu
DATE: 2/1/96 PAGE(S) 1
FROM: RAYMOND CHAN ARCHITECT
TEL: (718) 445-2345 • FAX (718) 359-8809

- HVAC basement
- Alarm system
-

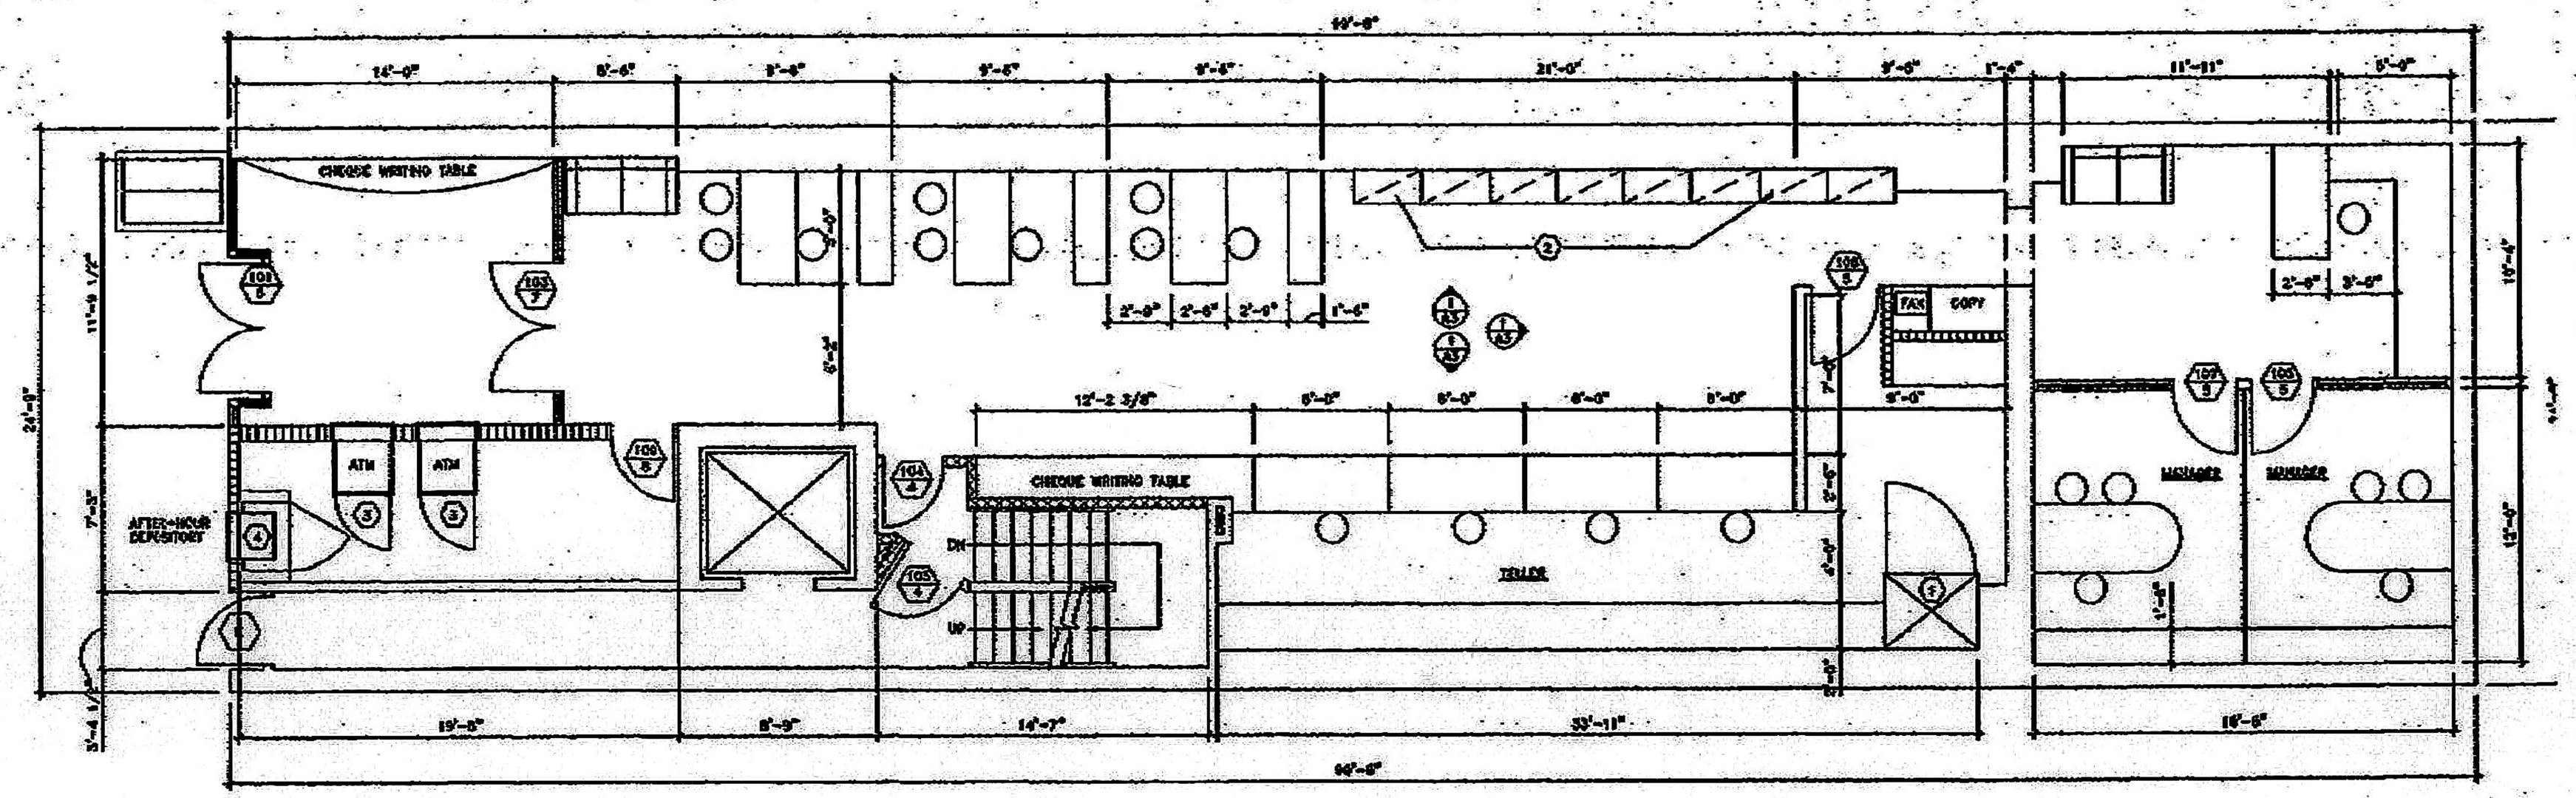

① FIRST FLOOR PLAN
1/4" = 1'-0"

N

SCHEME B
2/1/96

① DIEBOLD 25015 TRIM- 30X4 UL BURGLARY RATED SECURITY CHEST

② FILE CABINETS 63"-0"x1"-0"x22"-0"

③ DIEBOLD -DIEBOLD 1072B THROUGH-THE-WALL TALK-UP UNIT WITH STAINLESS STEEL CAMERA FASCIA

④ DIEBOLD SECURIMATIC AFTER-HOUR DEPOSITORY