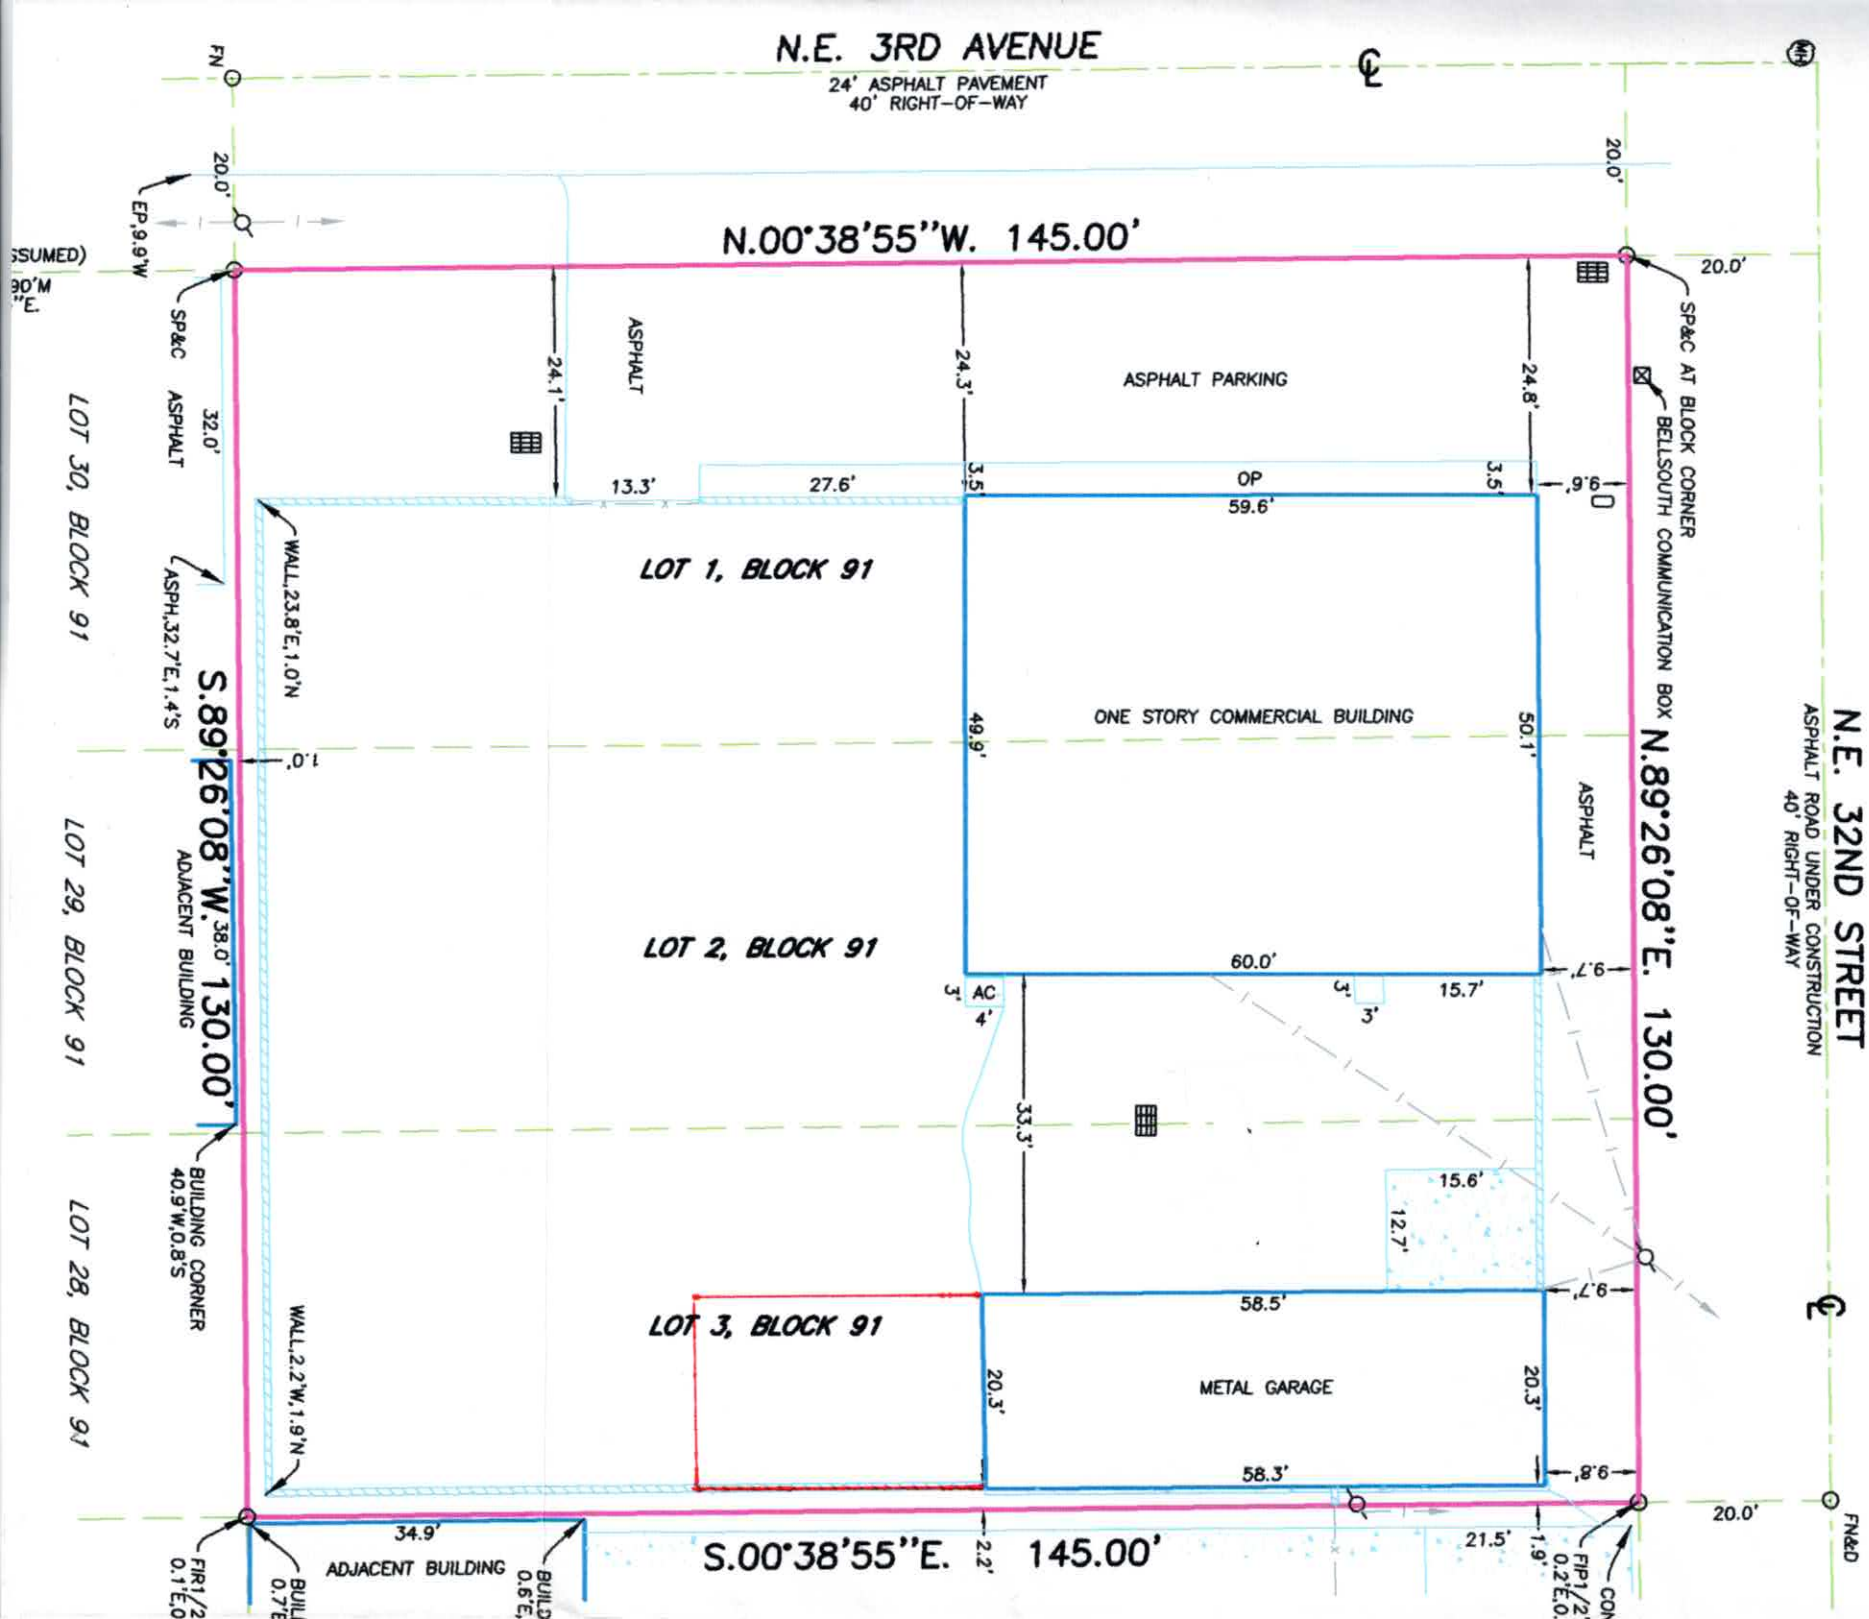
N.E. 3RD AVENUE
24' ASPHALT PAVEMENT
40' RIGHT-OF-WAY
N.E. 32ND STREET
ASPHALT ROAD UNDER CONSTRUCTION
40' RIGHT-OF-WAY
N.00°38'55"W. 145.00'
S.00°38'55"E. 145.00'
N.89°26'08"E. 130.00'
S.89°26'08"W. 130.00'
LOT 1, BLOCK 91
LOT 2, BLOCK 91
LOT 3, BLOCK 91
LOT 30, BLOCK 91
LOT 29, BLOCK 91
LOT 28, BLOCK 91
ONE STORY COMMERCIAL BUILDING
METAL GARAGE
ASPHALT PARKING
ASPHALT
OP
AC
ADJACENT BUILDING
SP&C AT BLOCK CORNER
BELLSOUTH COMMUNICATION BOX
SP&C
WALL,23.8'E,1.0'N
ASPH,32.7'E,1.4'S
BUILDING CORNER
40.9'W,0.8'S
WALL,2.2'W,1.9'N
FIR1/2
0.1'E,0
BUILD
0.7'E
BUILD
0.6'E,
FIP1/2
0.2'E,0.
CON
FN&D
FN
EP,9.9'W
20.0'
24.1'
24.3'
24.8'
13.3'
27.6'
3.5'
59.6'
60.0'
49.9'
50.1'
15.7'
33.3'
15.6'
12.7'
58.5'
58.3'
20.3'
34.9'
21.5'
2.2'
1.9'
32.0'
38.0'
1.0'
9.6'
9.7'
9.8'
3'
4'