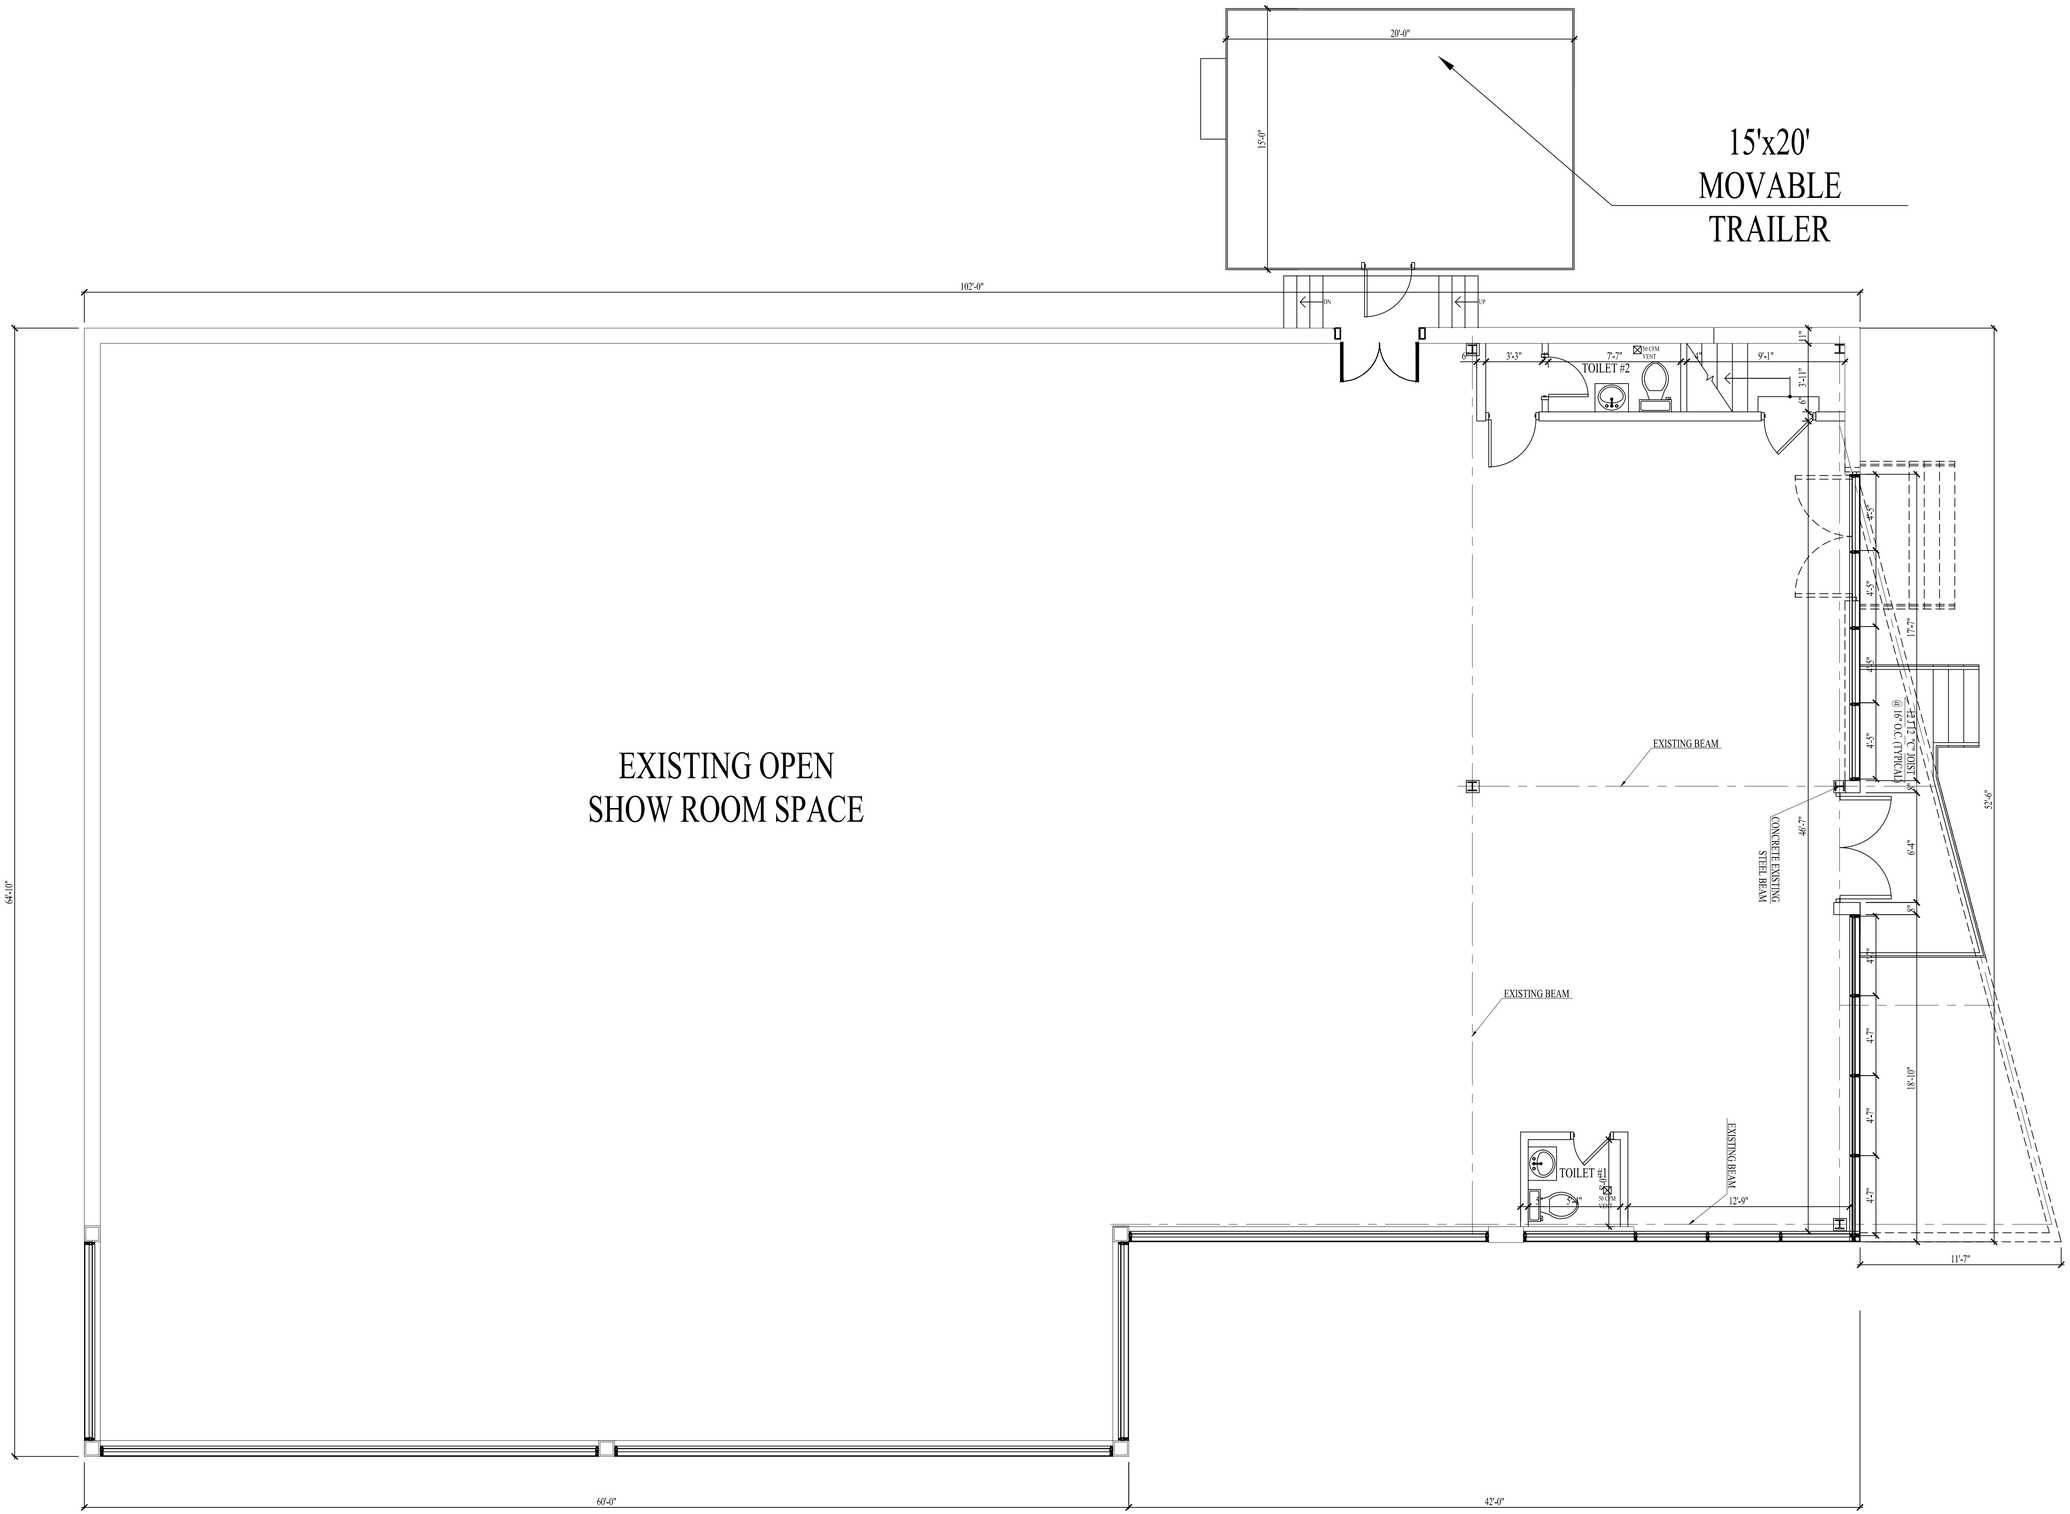

ARCHITECT

KING DAVID

ARCHITECTURE P.C.

70-64 KISSENA BLVD.

3rd FLOOR

FLUSHING, NY 11367

kda4you@yahoo.com

THE ENGINEER SHALL NOT HAVE CONTROL OR CHARGE OFTEND SHALL NOT BE RESPONSIBLE FOR CONSTRUCTION METHODS, DEVATIONS, TECHNIQUES, SEQUENCES OR PROCEDURES OR FOR SAFETY PRECAUTIONS AND PROGRAMS IN CON- SECTIONS WITH THE WORK FOR THE ACT OR OMISSION OF THE CONTRACTOR, SUBCONTRACTORS, OR ANY OF THEM OR OMISSION OF THE CONTRACTOR, SUBCONTRACTORS, OR ANY OF THEM TO CARRY OUT THE TO CARRY OUT THE WORK IN WITH THE CONTRACT DOCUMENTS.WRITTEN DIMENSION ON THIS DRAWING SHALL HAVE PRECEDENCE OVER SCALE DIMENSIONS. CONTRACTOR SHALL VERIFY AND BE RESPONSIBLE FOR ALL DIMENSIONS AND CONDITION ON THE JOB AND THIS OFFICE MUST BE NOTIFIED OF ANY VARIATIONS FROM THE DIMENSIONS AND CONDITIONS SHOWN BY THESE DRAWINGS, SHOP DETAILS MUST BE SUBMITTED TO THIS OFFICE FOR REVIEW BEFORE PROCEEDING WITH FABRICATION

KEY PLAN

No.	BY	ISSUE	DATE
1		MINOR CHANGES	09/20/16
2			
3			
4			

REVISIONS

2070 JERICHO TURNPIKE

NEW HYDE PARK, NY

BLOCK: K LOT: 710

ZONE: INDUSTRIAL "B" SEC: 33

DWG. TITLE

- EXISTING FIRST FLOOR PLAN

SEAL:

DATE: 08-22-2019

PROJECT No:

DRAWN BY: H.Y.

CHK BY:

DRAWING NO:

A-100.00

DOB JOB#

SHEET

2 OF 2