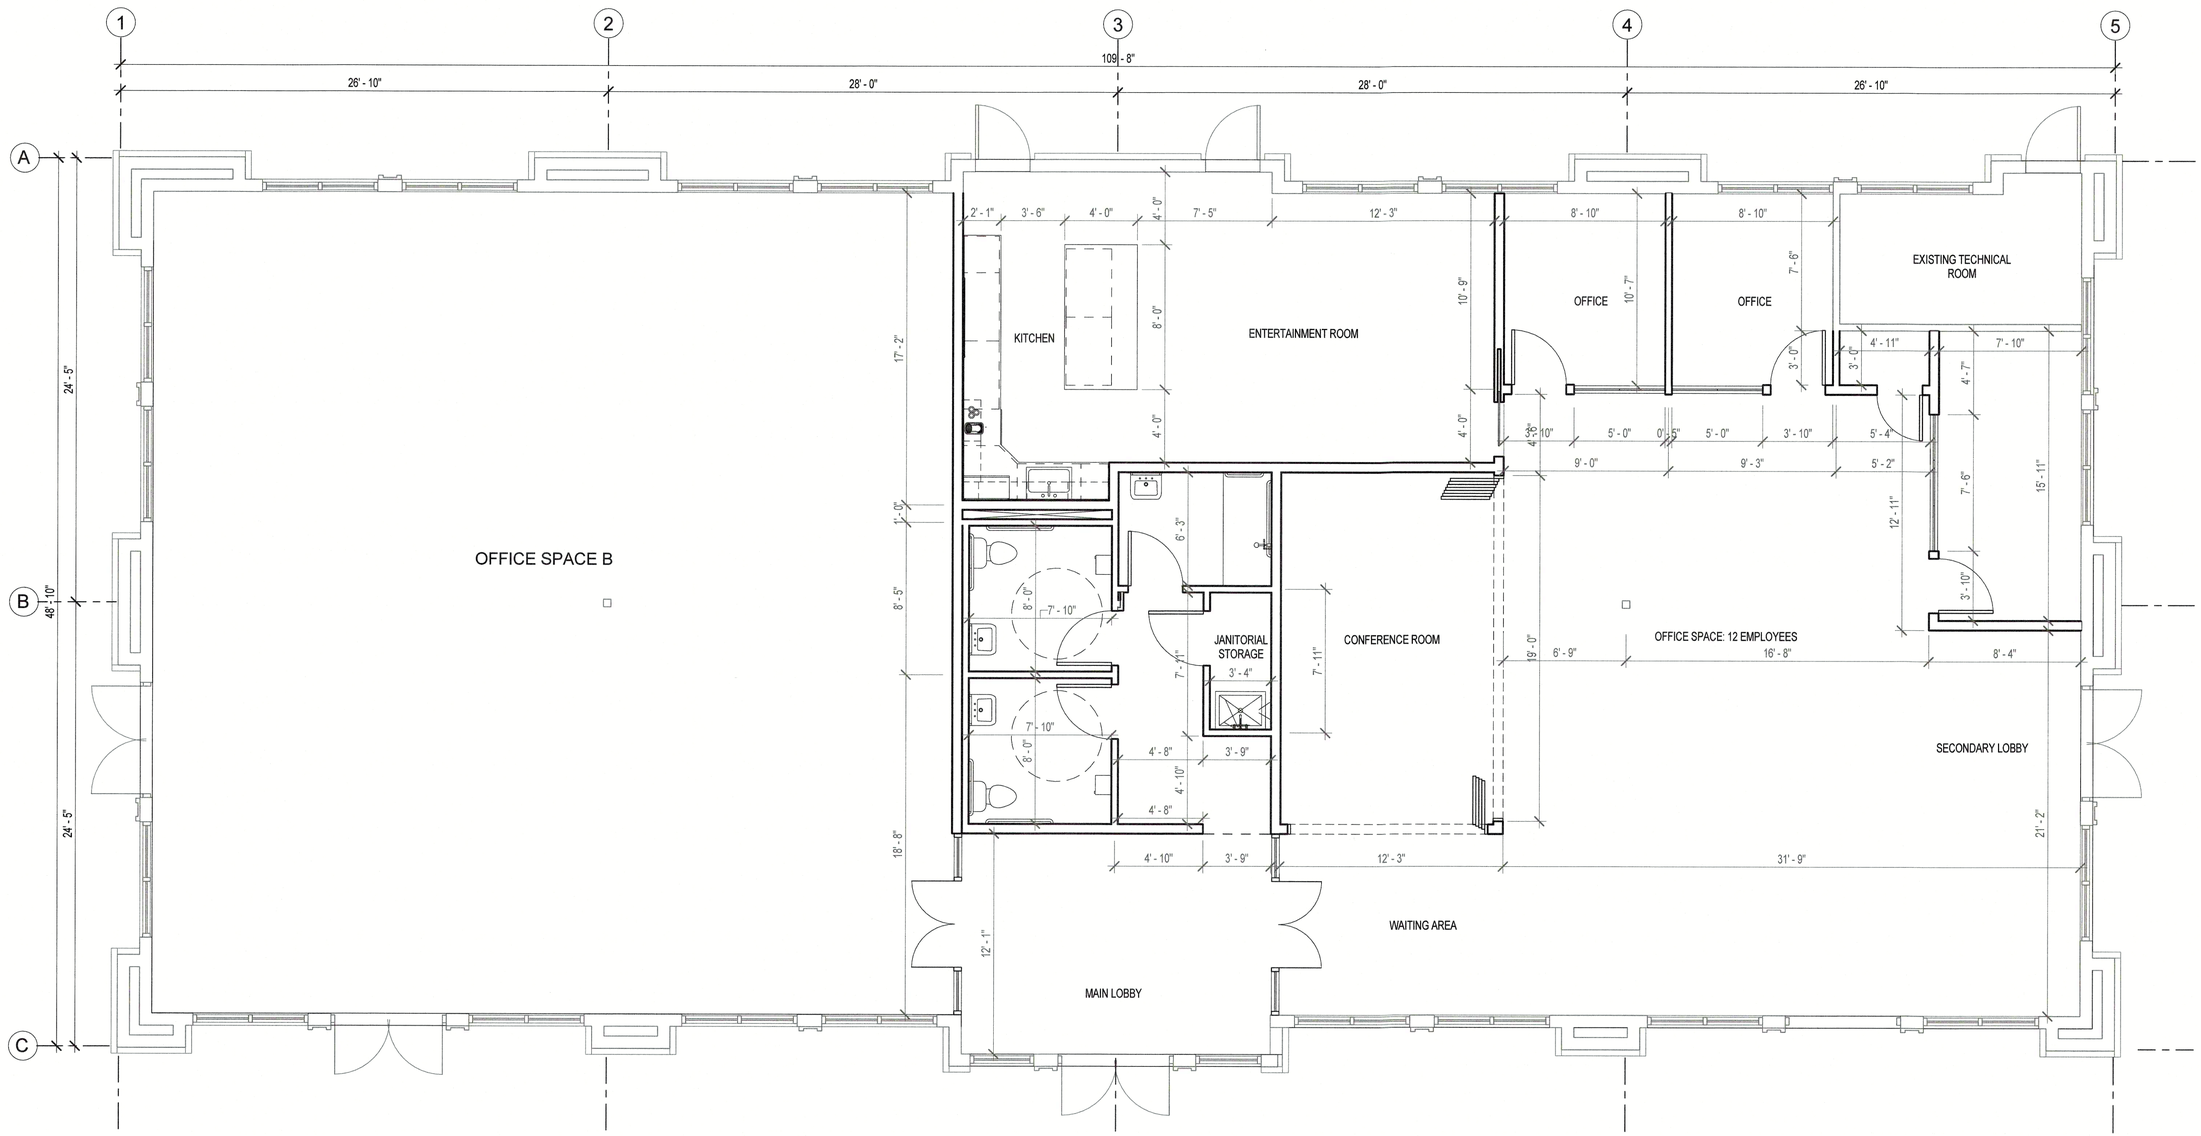

1 Dimension Floor Plan, Proposed
1/4" = 1'-0"

0' 2' 4' 8' 16'

Floor Plan, Dimension Proposed

LICENSED ARCHITECT
GORDON K WONG
C-34045
STATE OF CALIFORNIA
RENEWAL DATE 10/31/2017

DANG TRAN, PROJECT REP.
710E MCGLINCY LANE SUITE 109
CAMPBELL, CA 95008 (408) 796-1845

GKW ARCHITECTS, INC.
ARCHITECT LIC# 34045
710E MCGLINCY LANE SUITE 109
CAMPBELL, CA 95008 (408) 796-1275
GORDONKWONG@GKWARCHITECTS.COM

GKW ARCHITECTS
RESIDENTIAL/COMMERCIAL

5011 SCOTTS VALLEY DR.
Scotts Valley, CA 95006

Revision Schedule

Floor Plan, Dimension Proposed

A103

SCALE 1/4" = 1'-0"

2/5/2019 10:55:56 AM