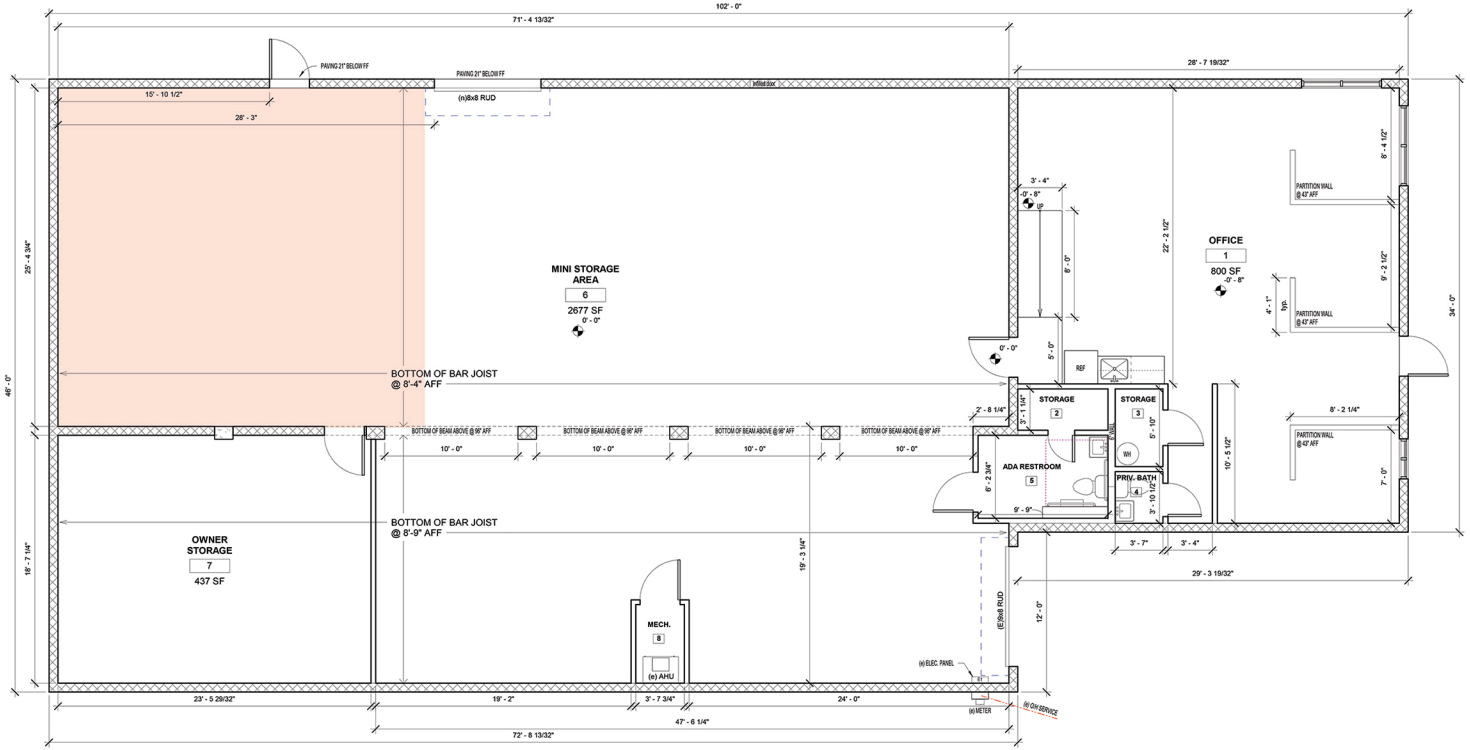


| No. | Description | Date |
|---|---|---|
| | | |

bENT studio
Architecture
270 East Drive, Melbourne, Florida 32904 321.684.8222
Florida License # AR98798

# Cocoa Mini Storage

411 Clearlake Road
Cocoa, FL 32922

Contractor :
TBD.Project Contact- Jesse Sciarnno jessesciarnno@hotmail.com

FLOOR PLAN

THE DESIGN AND CONCEPTS DEPICTED HEREWITH ARE THE SOLE PROPERTY OF BENT STUDIO INC. NO REPRODUCTION, REVISIONS OR REUSE OF THIS DRAWING IS AUTHORIZED WITHOUT SPECIFIC WRITTEN PERMISSION. ALL RIGHTS RESERVED. THIS DRAWING IS SCALED FOR PRINTING TO 24X36 FORMAT.

| | |
|---|---|
| Project number | 24-074 |
| Date | 4/12/2024 |
| Drawn by | BTC |
| Checked by | JS |

A1.0

Scale 1/4" = 1'-0"

4/15/2024 4:07:37 PM