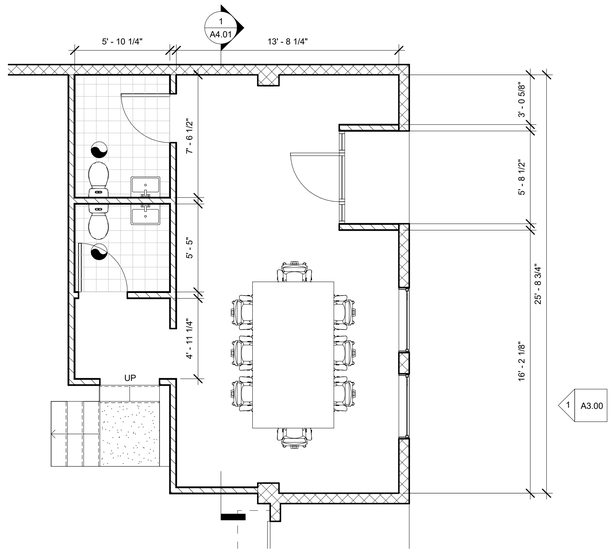

LEVEL 1
1/4" = 1'-0"
2

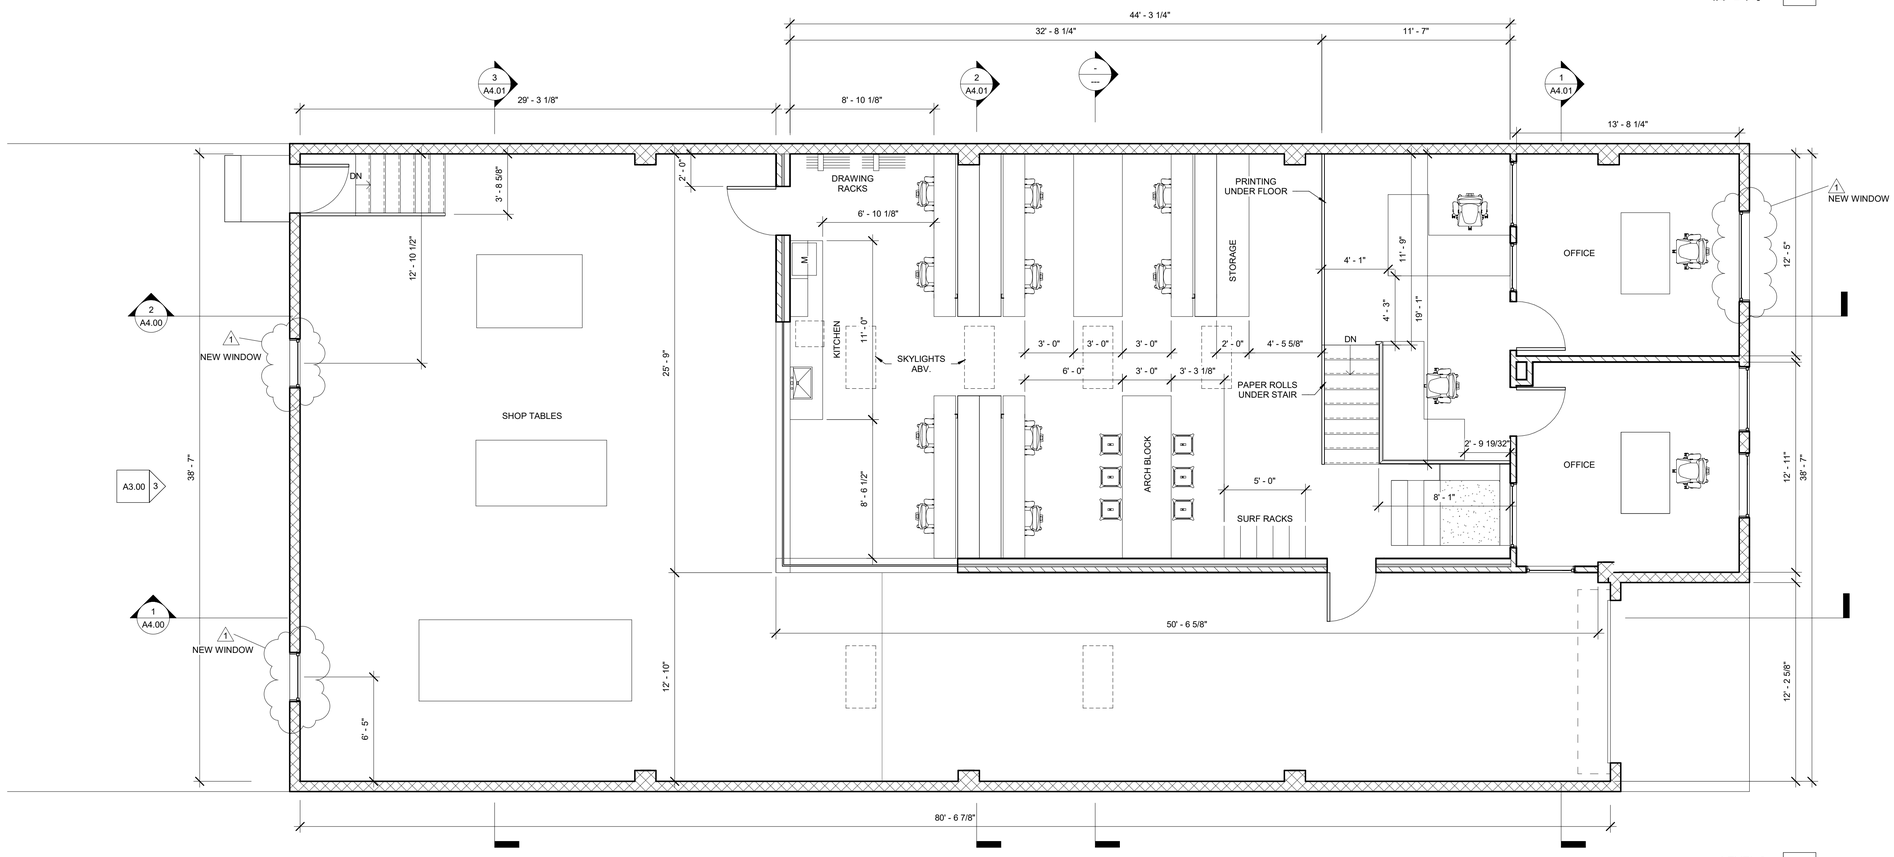

LEVEL 2
1/4" = 1'-0"
1

breakformdesign

109 eucalyptus drive, el segundo, ca 90245
[o] 310.322.3700

LICENSED ARCHITECT
RAMSEY DAHAM
No. C-34257
10/31/19
RENEWAL DATE
STATE OF CALIFORNIA

127 ARENA ST
EL SEGUNDO
CA 90245

REVISIONS

FLOOR PLANS

DRAWN	CR
CHECKED	PNK
DATE	03/10/2020
SCALE	1/4" = 1'-0"
JOB #	Project Number

A2.00