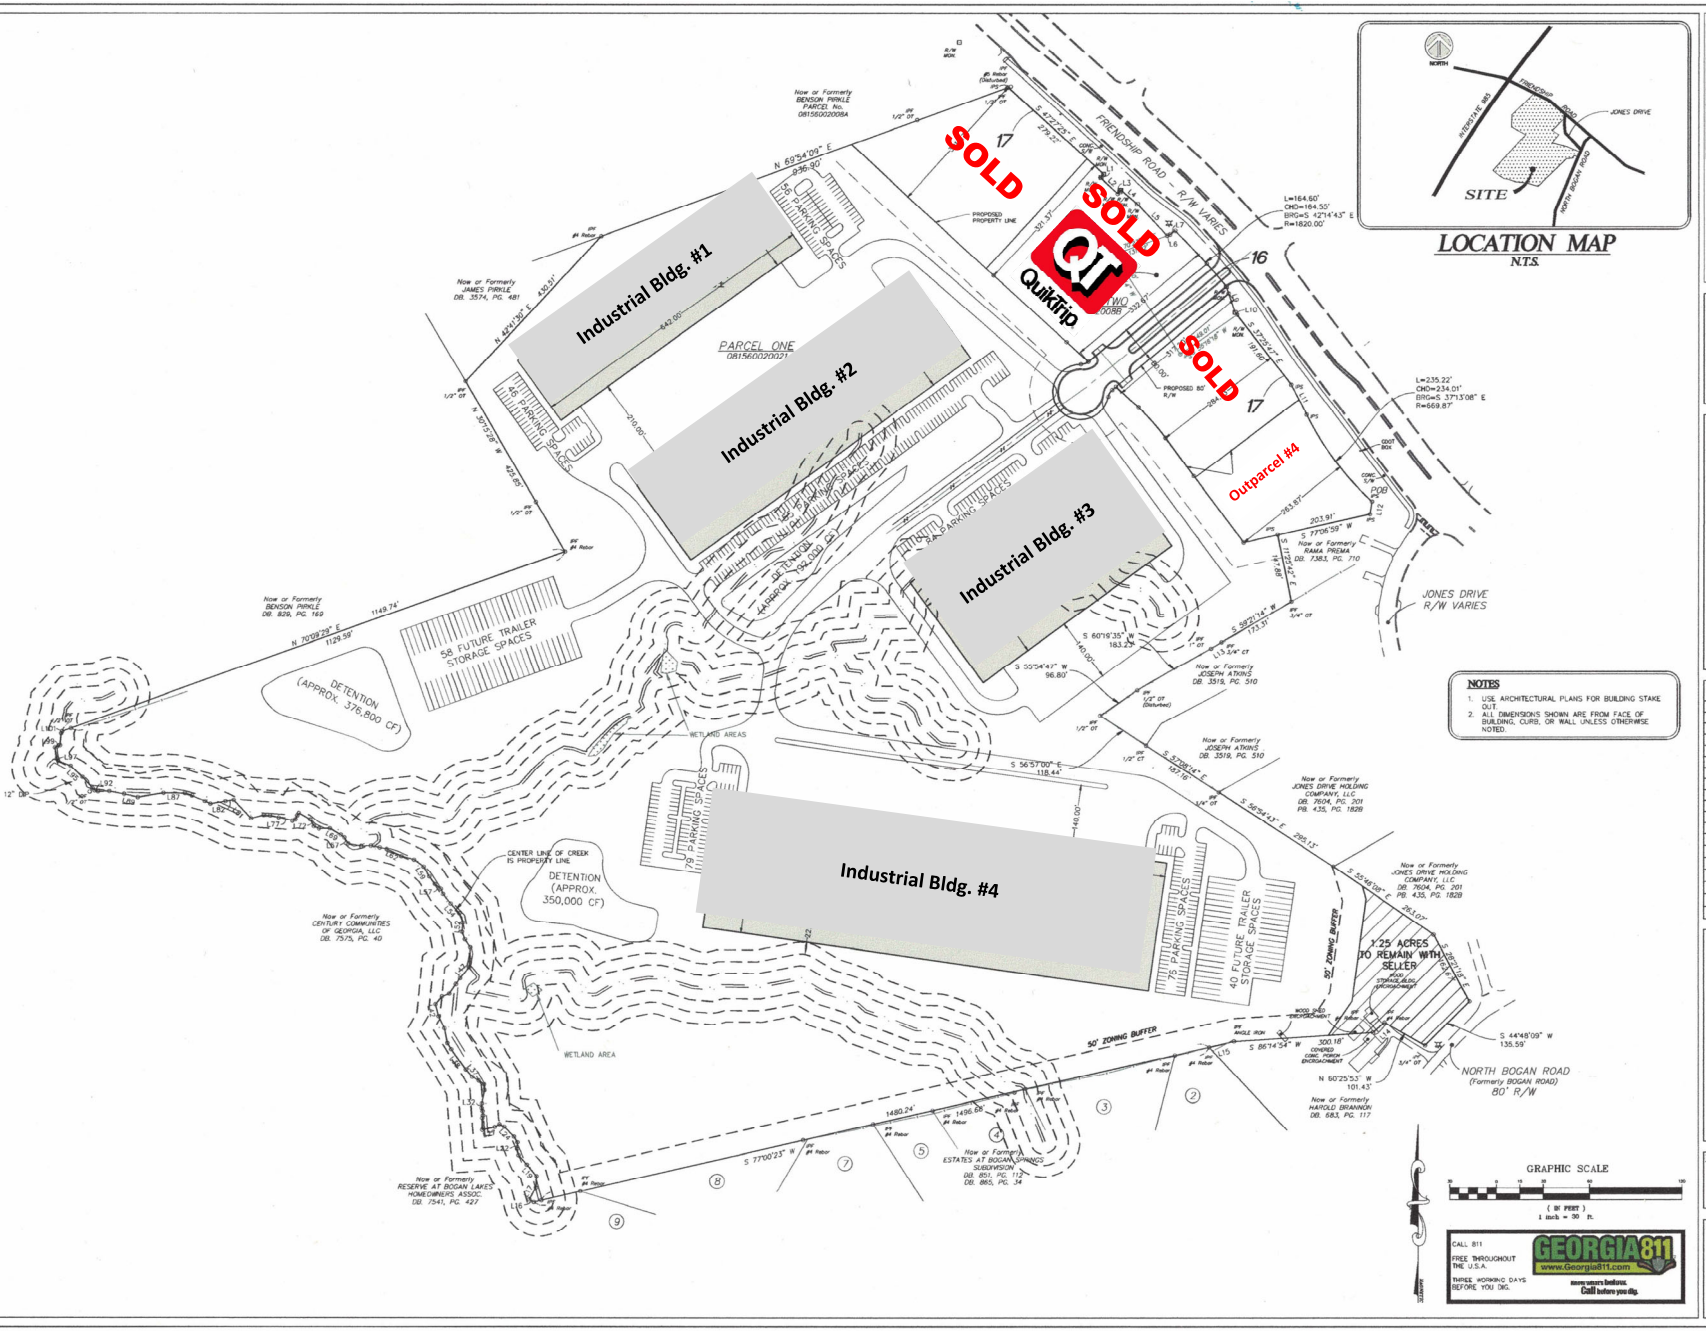

LOCATION MAP
N.T.S.

NOTES

1. USE ARCHITECTURAL PLANS FOR BUILDING STAKE OUT
2. ALL DIMENSIONS SHOWN ARE FROM FACE OF BUILDING, CURB, OR WALL UNLESS OTHERWISE NOTED.

EBERLY & ASSOCIATES
TEL 770.452.7849 FAX 770.452.0086
1852 CENTURY PLACE, SUITE 202
ATLANTA, GEORGIA 30345
WWW.EBERLYNET
LAND PLANNING
CIVIL ENGINEERING
LANDSCAPE ARCHITECTURE

PROJECT: TAYLOR & MATHIS
FRIENDSHIP ROAD
LAND LOT 156
6TH DISTRICT
HALL COUNTY, GEORGIA
CITY OF BUFORD

REVISIONS:

LAYOUT & STAKING PLAN

SCALE:	1"= 30'
DATE:	09/25/18
DRAWN BY:	TP
PROJECT MANAGER:	WR
QA/QC CHECK:	

PROJECT NO. 18-067

SHEET NO. C3.0