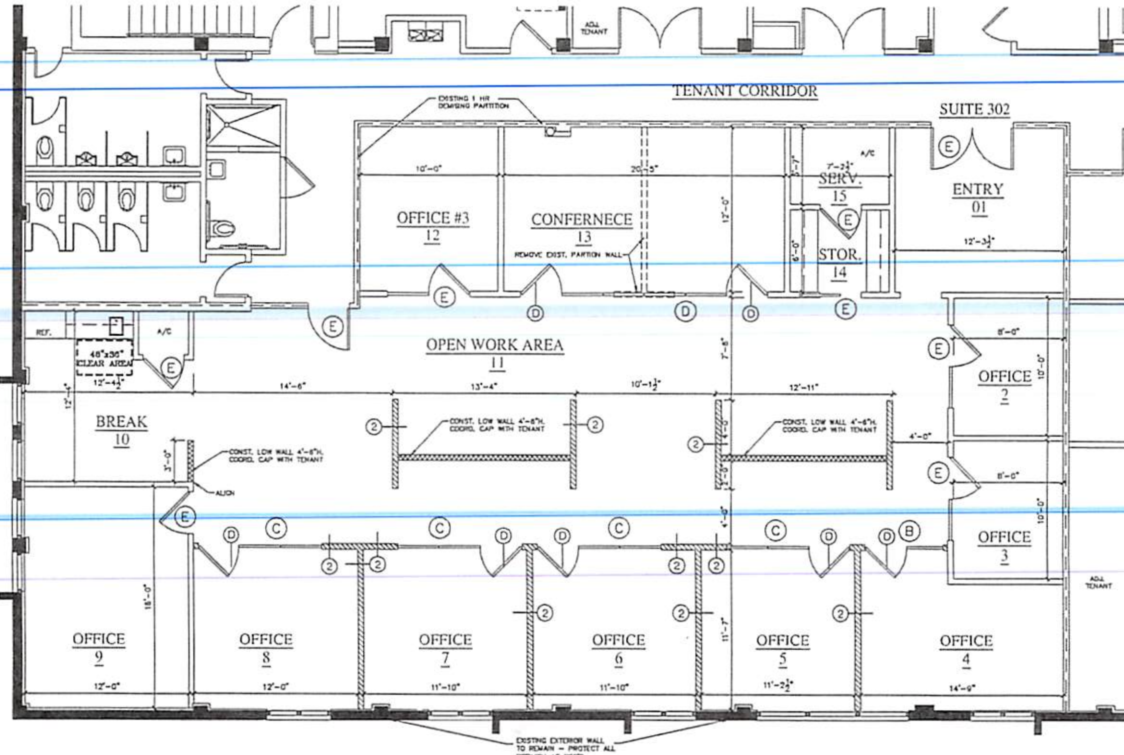

Partial Third Floor Plan

Scale: 1/4"=1'-0"

WALL LEGEND:

- EXISTING WALL TO BE REMOVED
- EXISTING PARTITION WALL TO REMAIN
- NEW WALL TO UNDERSIDE OF TRUSSES - 3⅝" G.M.S. ⅝" GYP. BD.
- NEW LOW WALL 4'-6" H. - 3⅝" G.M.S. ⅝" GYP. BD.
- RATED DEMISING WALL
- EXISTING EXTERIOR WALL

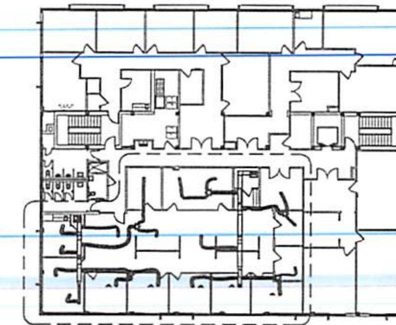

3rd Floor Plan

Scale: 1/16"=1'-0"

FINISH SCHEDULE

ROOM #	ROOM NAME	FLOOR	BASE	WALLS	CEILING	CEILING HEIGHT	REMARKS
01	ENTRY	[illegible] WOOD	WOOD	PAINT	2x2 ACOUS. TILE	SEE PLANS	
02	OFFICE	[illegible] WOOD	WOOD	PAINT	2x2 ACOUS. TILE	SEE PLANS	
03	OFFICE	[illegible] WOOD	WOOD	PAINT	2x2 ACOUS. TILE	SEE PLANS	
04	OFFICE	[illegible] WOOD	WOOD	PAINT	2x2 ACOUS. TILE	SEE PLANS	
05	OFFICE	[illegible] WOOD	WOOD	PAINT	2x2 ACOUS. TILE	SEE PLANS	
06	OFFICE	[illegible] WOOD	WOOD	PAINT	2x2 ACOUS. TILE	SEE PLANS	
07	OFFICE	[illegible] WOOD	WOOD	PAINT	2x2 ACOUS. TILE	SEE PLANS	
08	OFFICE	[illegible] WOOD	WOOD	PAINT	2x2 ACOUS. TILE	SEE PLANS	
09	OFFICE	[illegible] WOOD	WOOD	PAINT	2x2 ACOUS. TILE	SEE PLANS	
10	BREAK	[illegible] WOOD	WOOD	PAINT	2x2 ACOUS. TILE	SEE PLANS	
11	OPEN WORK AREA	[illegible] WOOD	WOOD	PAINT	OPEN TO STRUCT. ABV.		
12	OFFICE	[illegible] WOOD	WOOD	PAINT	2x2 ACOUS. TILE	SEE PLANS	
13	CONFERENCE ROOM	[illegible] WOOD	WOOD	PAINT	2x2 ACOUS. TILE	SEE PLANS	
14	[illegible]	[illegible] WOOD	WOOD	PAINT	2x2 ACOUS. TILE	SEE PLANS	
15	[illegible]	[illegible] WOOD	WOOD	PAINT	2x2 ACOUS. TILE	SEE PLANS	

DOOR SCHEDULE

DOOR MARK	DOOR TYPE	DOOR MAT'L	DOOR SIZE	FRAME TYPE	FRAME MAT'L	FRAME REMARKS	HARDWARE
A		NOT USED					-
B	B4	WOOD/GLASS	[illegible] & SIDELIGHT	-	WOOD	PREHUNG FRENCH DOOR - [illegible]	[illegible]
C	B4.1	WOOD/GLASS	[illegible] & FIXED PANELS	-	WOOD	PREHUNG FRENCH DOOR - [illegible]	[illegible]
D	B5	WOOD/GLASS	[illegible] & FIXED PANELS	-	WOOD	PREHUNG FRENCH DOOR - [illegible]	[illegible]
E	-	-	-	-	-	EXISTING DOORS & SIDE LIGHTS TO REMAIN	-

ALL FRENCH DOORS AND FIXED PANELS TO BE TEMPERED CLEAR GLASS, PAINT GRADE. FINISH SELECTIONS BY TENANT.

LEGEND

- EXISTING EXTERIOR WALL
- EXISTING INTERIOR WALL
- NEW FIRE RATED WALL
- WALL TO BE REMOVED
- NEW PARTITION TO EXISTING CEILING
- NEW INFILL PARTITION
- EXIST STOREFRONT & STRUCTURE
- NEW INTERIOR WINDOW
- NEW/EXISTING DOOR
- EXIT SIGN
- HORN STROBE
- FIRE PULL STATION
- FIRE EXTINGUISHER CABINET
- EMERGENCY LIGHT

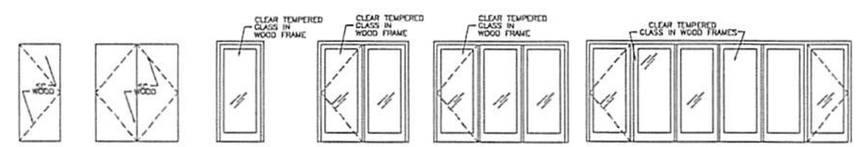

DOOR TYPES

SCALE: 1/4"=1'-0"

HARDWARE SCHEDULE

[illegible]

REVISIONS		
NO.	TITLE	DATE

ISSUANCES	
DATE	TITLE
	[illegible]
	PERMIT
	CONSTRUCTION

PROJECT: Tenant Improvements - Suite 302
Wood Partners
401 South Dixie Highway
West Palm Beach, Florida 33401

SHEET TITLE: FLOOR PLAN, SCHEDULES, AND DETAILS

THE USE OF THESE PLANS AND SPECIFICATIONS SHALL BE RESTRICTED TO THE ORIGINAL SITE FOR WHICH THEY WERE PREPARED AND PUBLICATION THEREOF IS EXPRESSLY LIMITED TO SUCH USE. REPRODUCTION, PUBLICATION OR RE-USE BY ANY METHOD, IN WHOLE OR IN PART, WITHOUT EXPRESS WRITTEN CONSENT OF THE ARCHITECT IS STRICTLY PROHIBITED. TITLE TO THE PLANS AND SPECIFICATIONS REMAINS WITH THE ARCHITECT WITHOUT PREJUDICE. VISUAL CONTACT WITH THESE PLANS AND SPECIFICATIONS SHALL CONSTITUTE PRIMA FACIE EVIDENCE OF THE ACCEPTANCE OF THESE RESTRICTIONS.

DAVID MILLER & ASSOCIATES, P.A.
AA 26000969
319 Clematis Street Suite 802
West Palm Beach, Fl 33401
Ph (561) 833-0164 Fax (561) 833-0165 DMA@DavidMillerArchitect.com

DAVID H. MILLER AR 8417
STATE OF FLORIDA

DRAWN BY: NCS	SCALE: AS NOTED
CHECKED BY: DHA	DATE: 11.27.2018
DMA#	

SHEET NUMBER: A-1.0

Type and Quality of office Finishes to be the same as Wood Partners' Existing suite(s). Any Deviations shall be approved by Landlord.