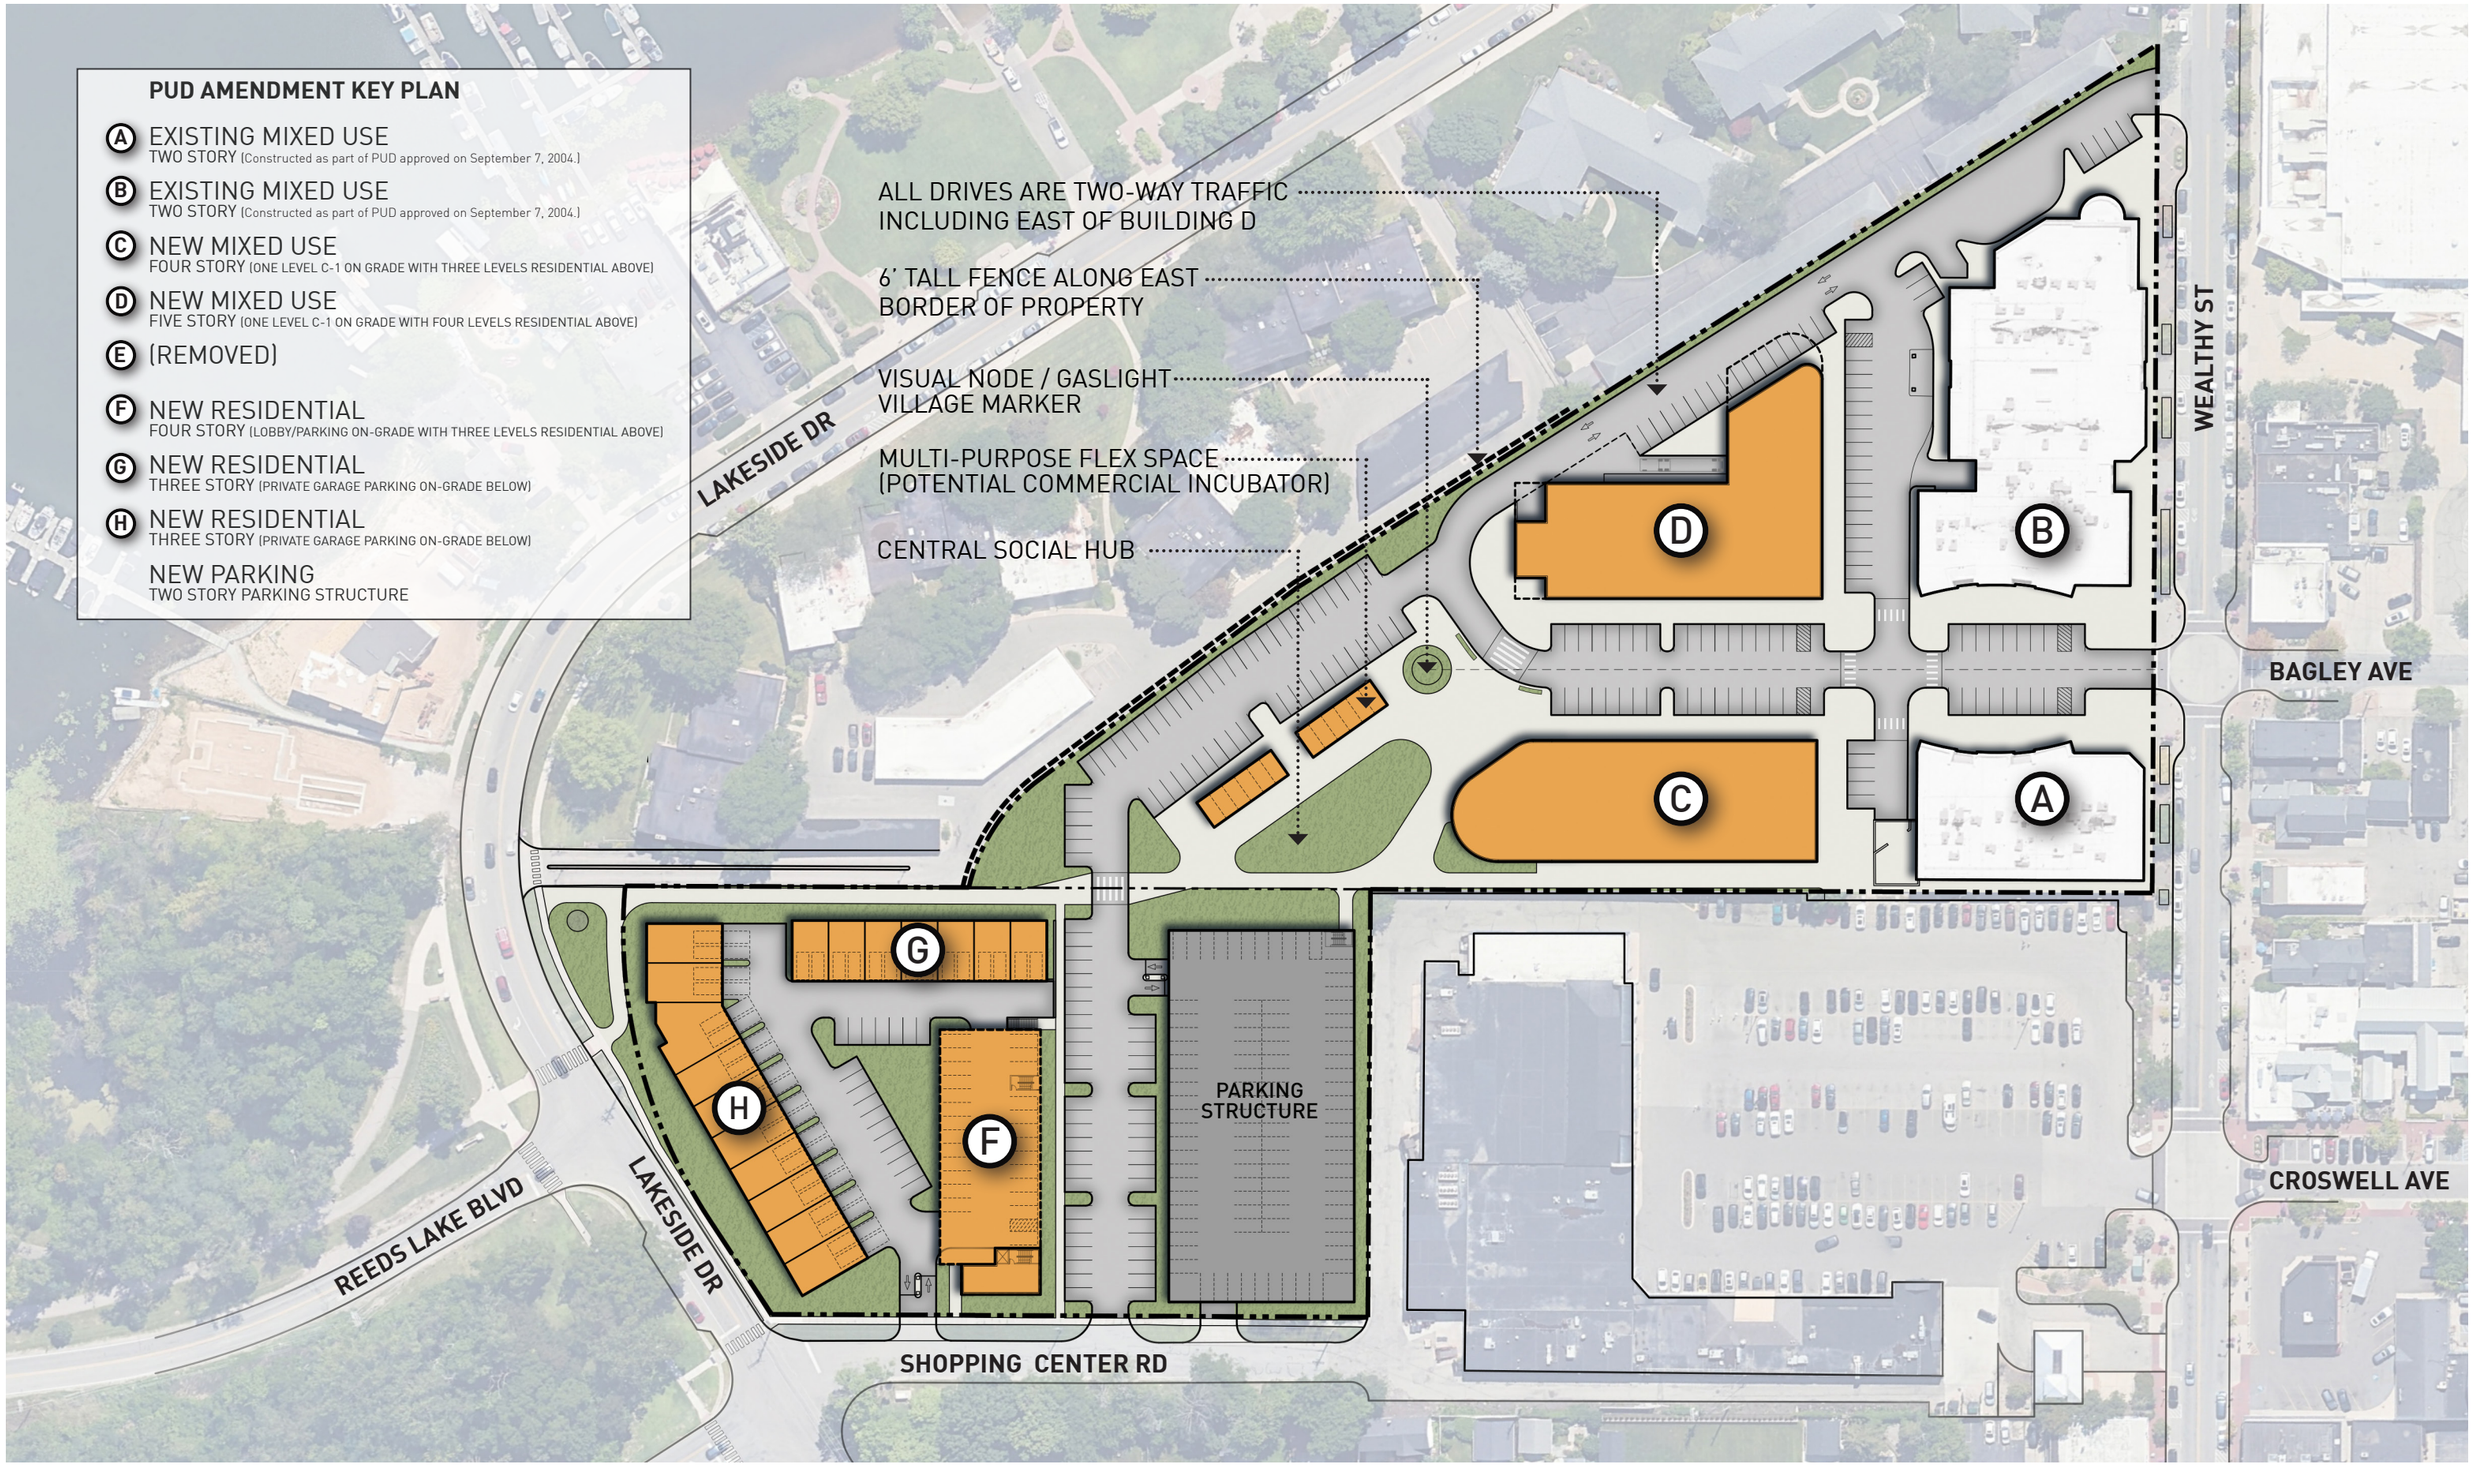

INTEGRATED ARCHITECTURE

GASLIGHT INVESTORS LLC

PRELIMINARY PUD UPDATE | CONCEPT SITE PLAN

0' 50' 100' 200' N

GASLIGHT INVESTORS LLC | 27 AUG 2025
PUD AMENDMENT | 20181002

© 2025 Integrated Architecture All rights reserved No part of this document may be used or reproduced in any form or by any means, or stored in a database or retrieval system, without the prior written permission of Integrated Architecture