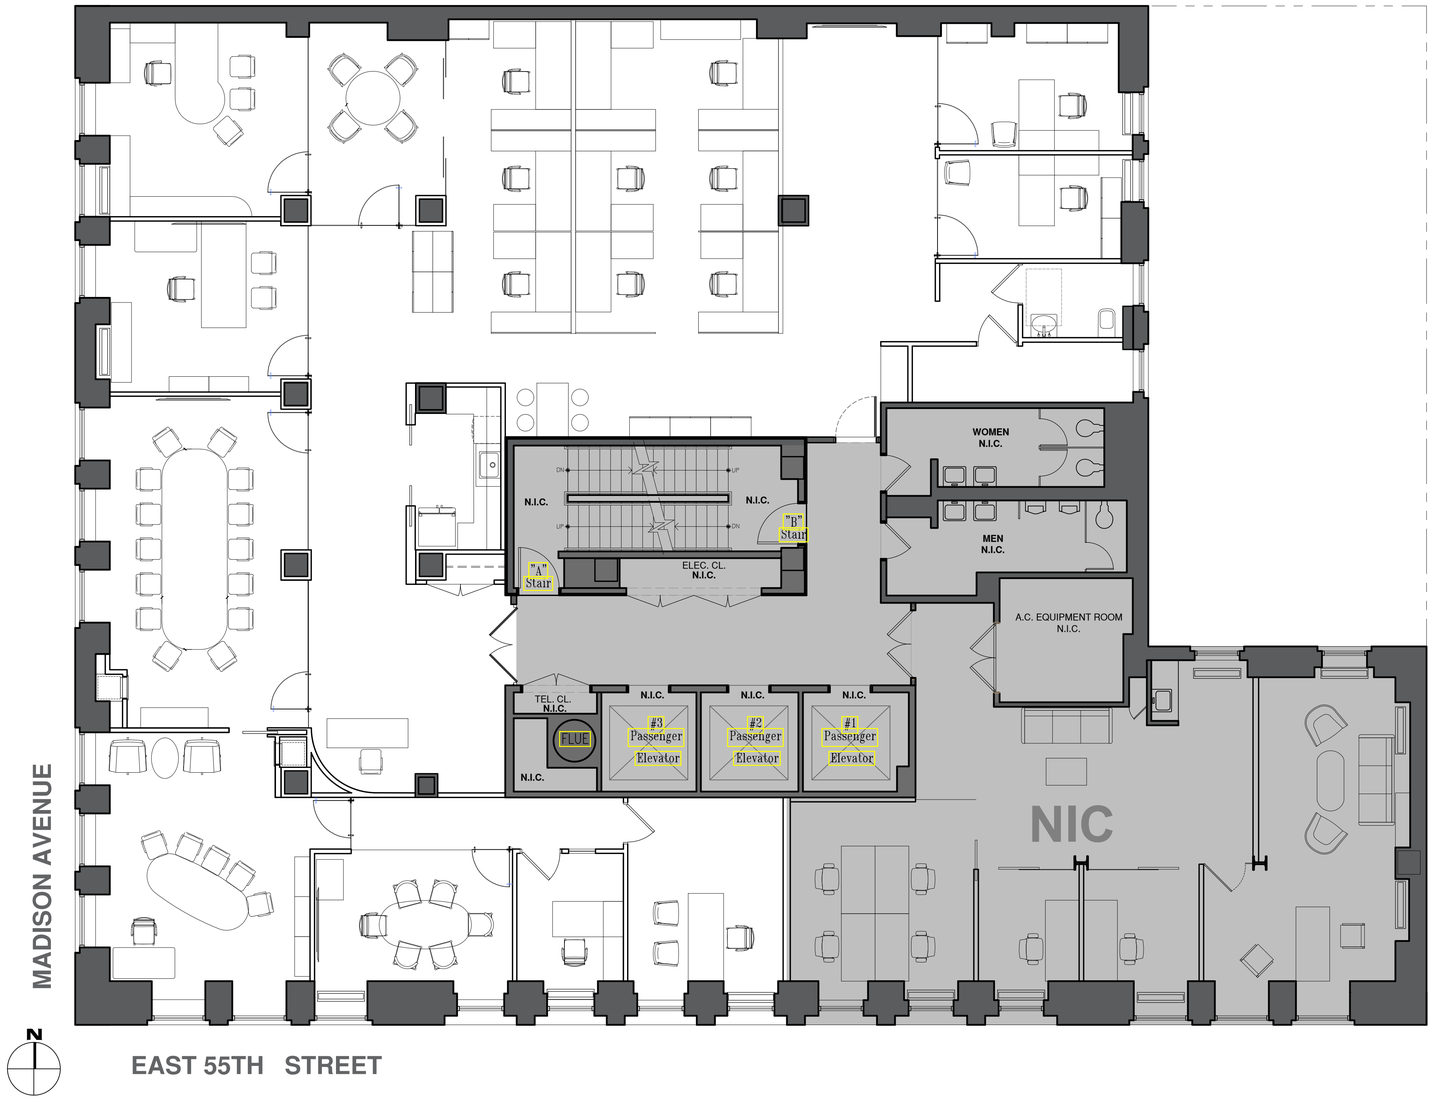

1 8TH FLOOR PLAN

3/16"=1'-0"

FIFIELD | PIAKER | ELMAN
ARCHITECTS, PC
740 Broadway
New York, New York 10003
tel 212 979 9272
www.fpe-architects.com

NO USE, REPRODUCTION OR DISSEMINATION MAY BE MADE OF THIS DRAWING & CONCEPTS SET FORTH HEREON WITHOUT THE PRIOR WRITTEN CONSENT OF

FIFIELD PIAKER ELMAN ARCHITECTS P.C. COPYRIGHT © 2024

Project:
551 MADISON AVE.
NEW YORK, NY 10022

No:	Description:	Date:
-	-	-

Revisions:

Project No: 2020041.02
Scale: AS SHOWN
Date: 1.14.25
Drawn: JL, AP.

Sheet Title:
8TH FLOOR PLAN

Drawing No.:
A-108