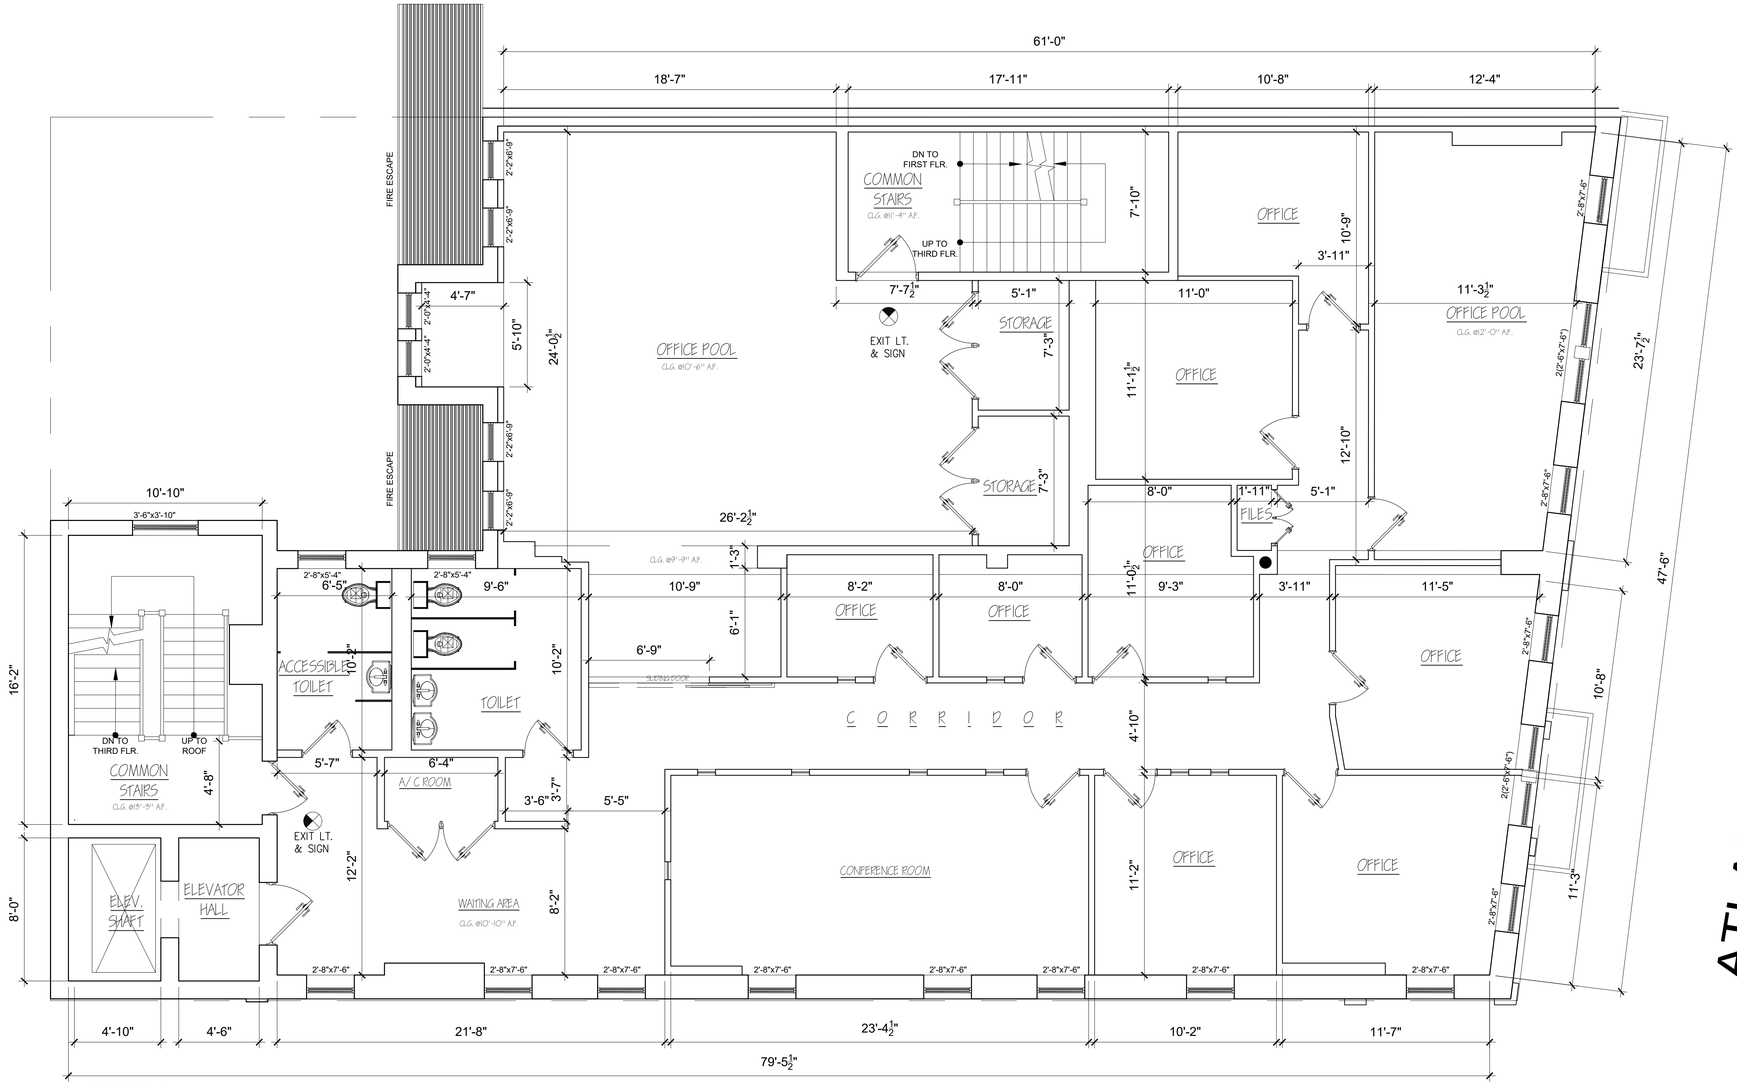

EXISTING
THIRD FLOOR PLAN
SCALE 1/4"=1'-0"

PENNSYLVANIA AVENUE

The general contractor shall check and verify all dimensions and report all errors and omissions to the Architects. Do not scale the drawing. This drawing shall not be used for construction purposes until signed by the consultants.

The ARCHITECT / DESIGNER shall not have control or charge of and shall not be responsible for construction means, methods, deviations, techniques, sequences, procedures or for safety precautions and programs in connection with the work, for the acts of omissions of the Contractor, SubContractors or any of the work, or for the failure of any of them to carry out the work in accordance with the contract documents. Always use Dimensions as shown. Drawings are NOT to be scaled.

REVISIONS:		
		ISSUES:

ARCHITECTURAL DRAFTING SERVICES.

VICTOR H. CANO
ARCHITECTURAL DRAFTING SERVICES
P.O. BOX 1059
NEW HYDE PARK, NY 11040
CEL. 347 259 4515
canovds2@yahoo.com

COMMERCIAL & OFFICE BUILDING
2632 ATLANTIC AVE.
BROOKLYN, NY.

TILE:
EXISTING
THIRD FLOOR PLAN

DATE:
01-04-2021

SCALE:
1/4" = 1'-0"

DRAWN:
V.C.

JOB #.:

DRAWING No.:
A-100.4