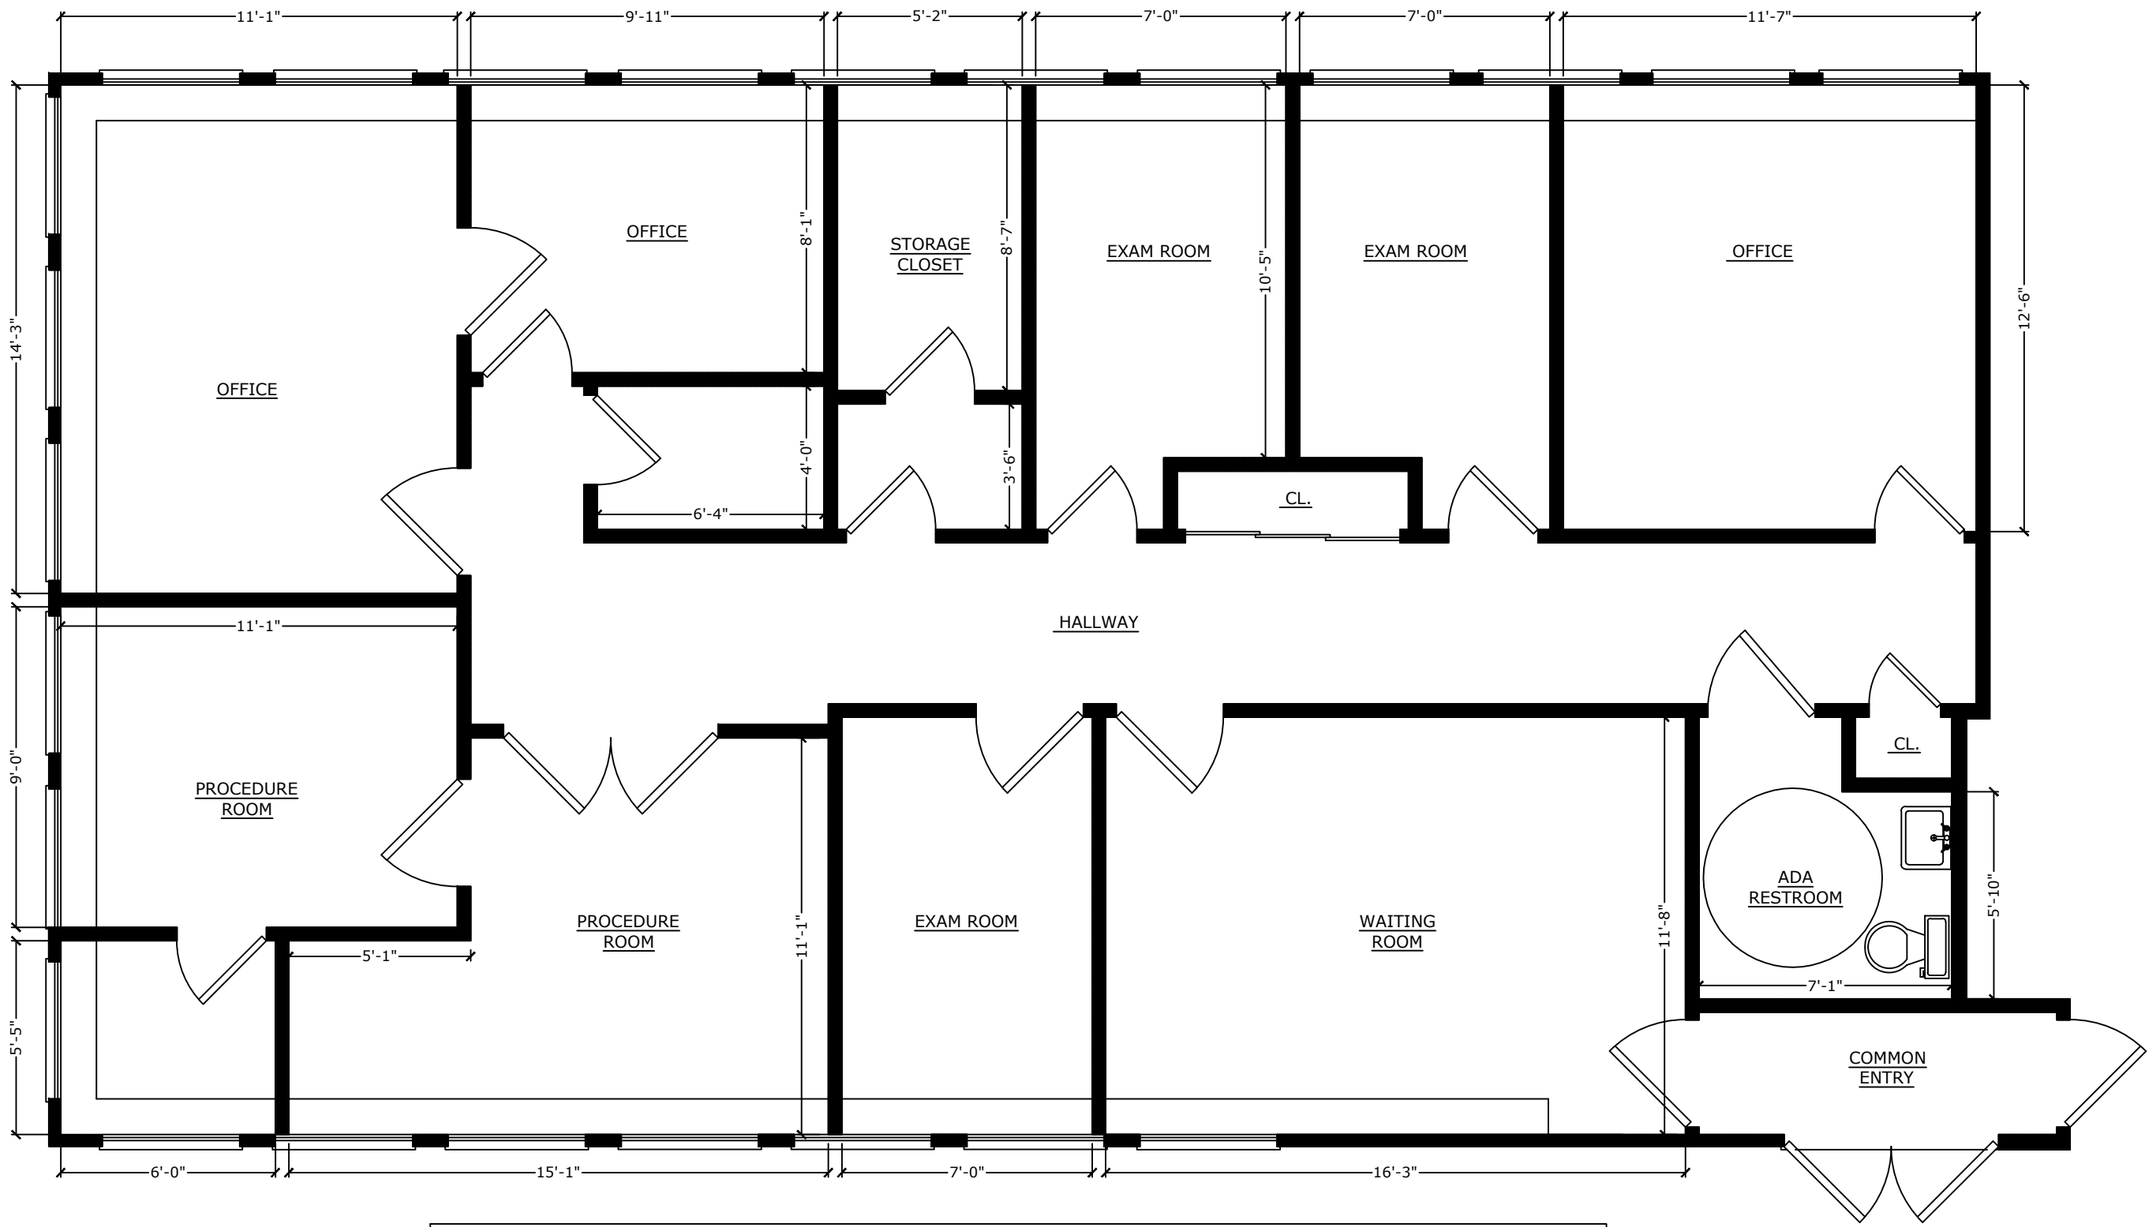

SOUTH BUILDING FIRST FLOOR UNIT C2 = 1,606 S.F.