1st Floor

SCHEDULE NOTES:

ATS SEMI GLOSS ON DOORS + FRAMES
ATS SEMI GLOSS ON FRAMES ONLY.
DOOR + FRAME TO REMAIN

ION NOTES:

A-2 FOR ADDITIONAL SYMBOLS

TING, PAD & BASE TO BE ROOM FINISH SCHEDULE.

RECEIVE TWO COATS OF IT HAS WALL PAPER FIELD VERIFY.

REMAIN UNLESS WISE. EXCEPT THAT NG IS INSTALLED ON REMOVE AND REINSTALL G + GRID TO EW PLUMBING

EMERGENCY LIGHTING

Suite 101

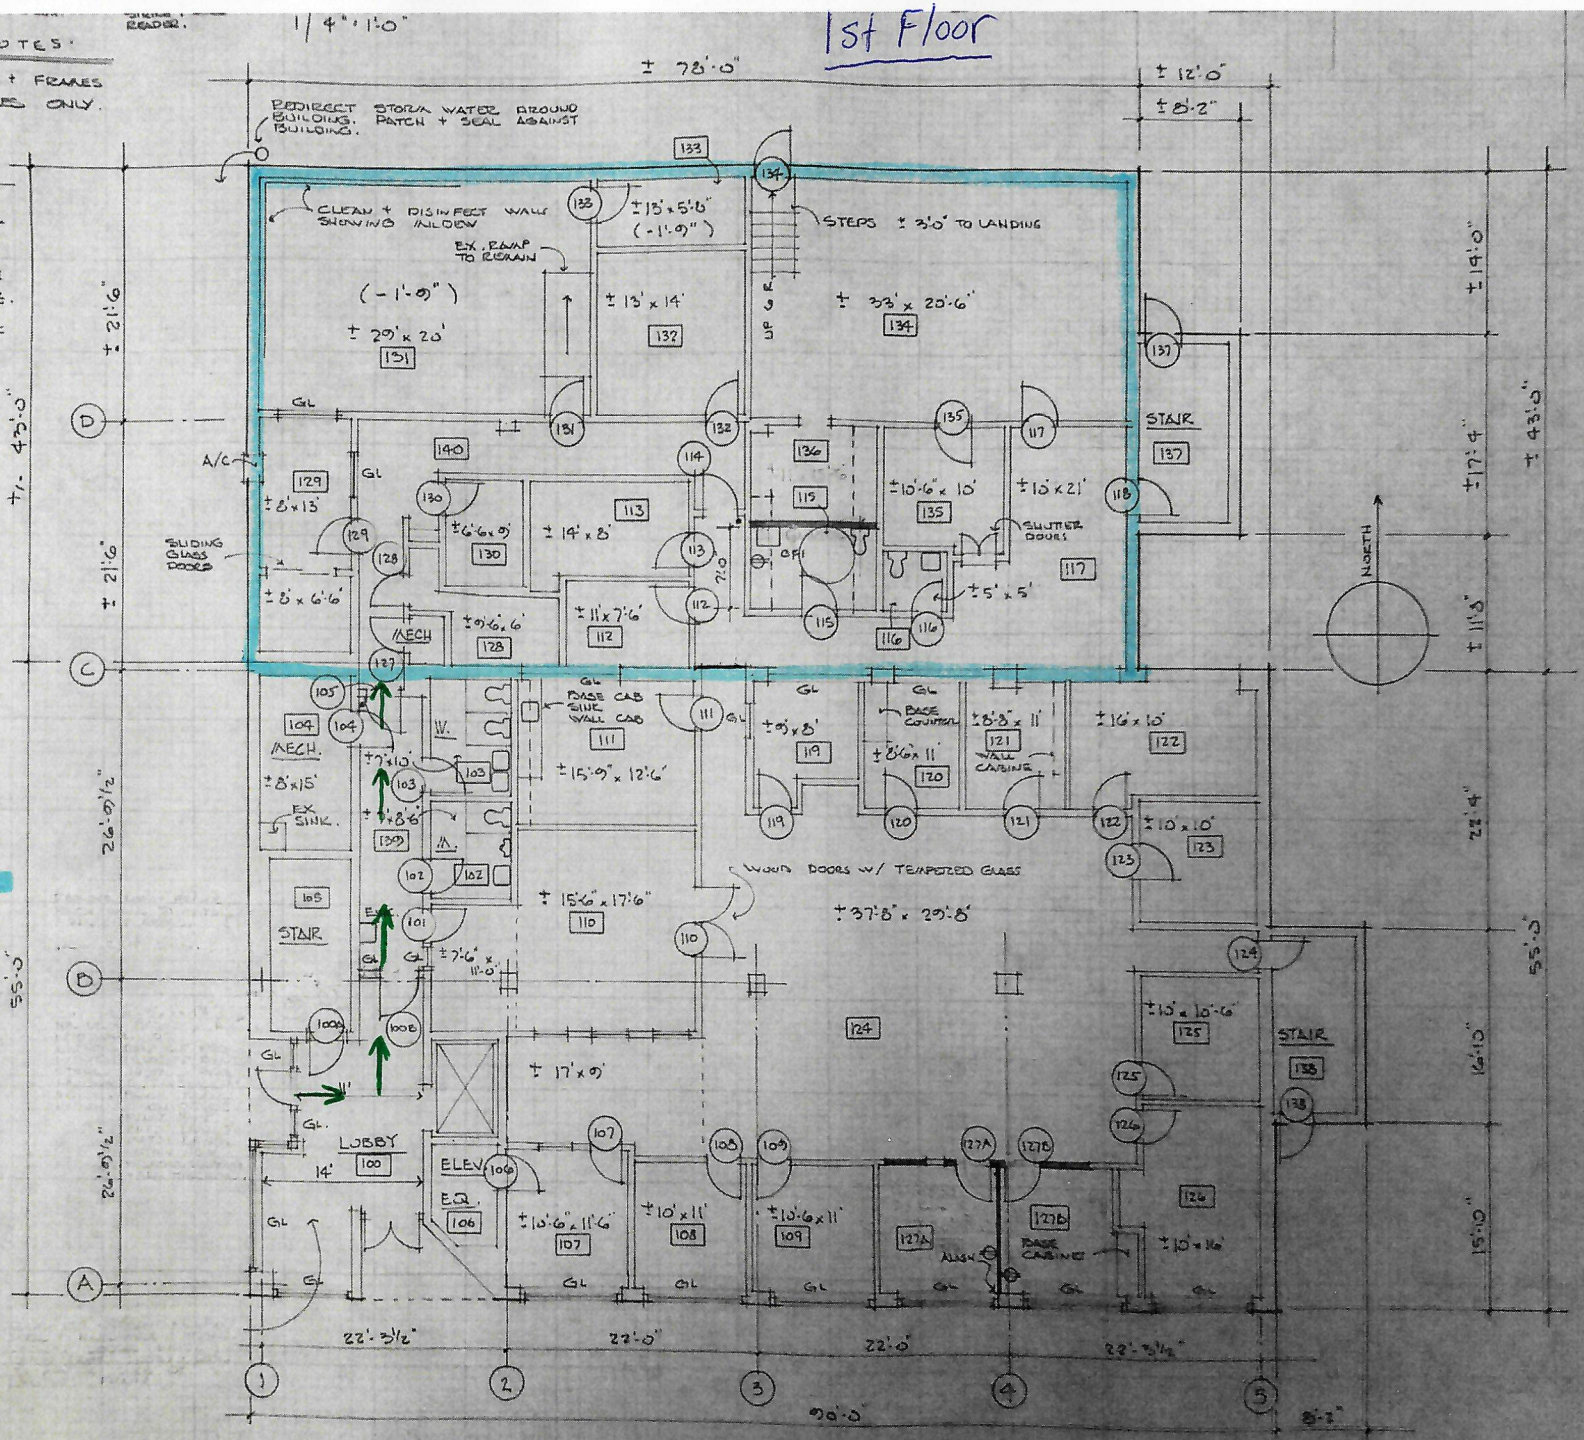

110	CPT	
111	ETR	
112	CPT	
113	CPT	
114	-	
115	VCT	
116	ETR	
117	CPT	
118	-	
119	CPT	
120	CPT	
121	CPT	
122	CPT	
123	CPT	
124	CPT	
125	CPT	
126	CPT	
127A+B	CPT	
128	ETR	
129	ETR	
130	ETR	
131	ETR	
132	ETR	
133	ETR	
134	ETR	
135	ETR	
136	ETR	
137	ETR	
138	ETR	
139	CPT	
140	ETR	

ROOM FINIS

ETR - EXISTI
ETR-P - EXISTI
P - PAINT
RC - 4" RU
RS - 4" RU
CPT - CARPET
BASE
SELECT
VCT - VINYL
RFP - CERAM
DW - 36" D
ACT - ACOUST
CAB - CABIN

FIRST FLOOR PLAN

1/8" = 1'-0"

3-4-2009
3-30-2009 DIMENSIONS ADDED
4-7-2009 BIDDING DOCUMENTS
4-24-2009 REVISIONS TO DRS 110, 100A, 139, 127A, 100B, 127B + ROOMS 127A + 127B