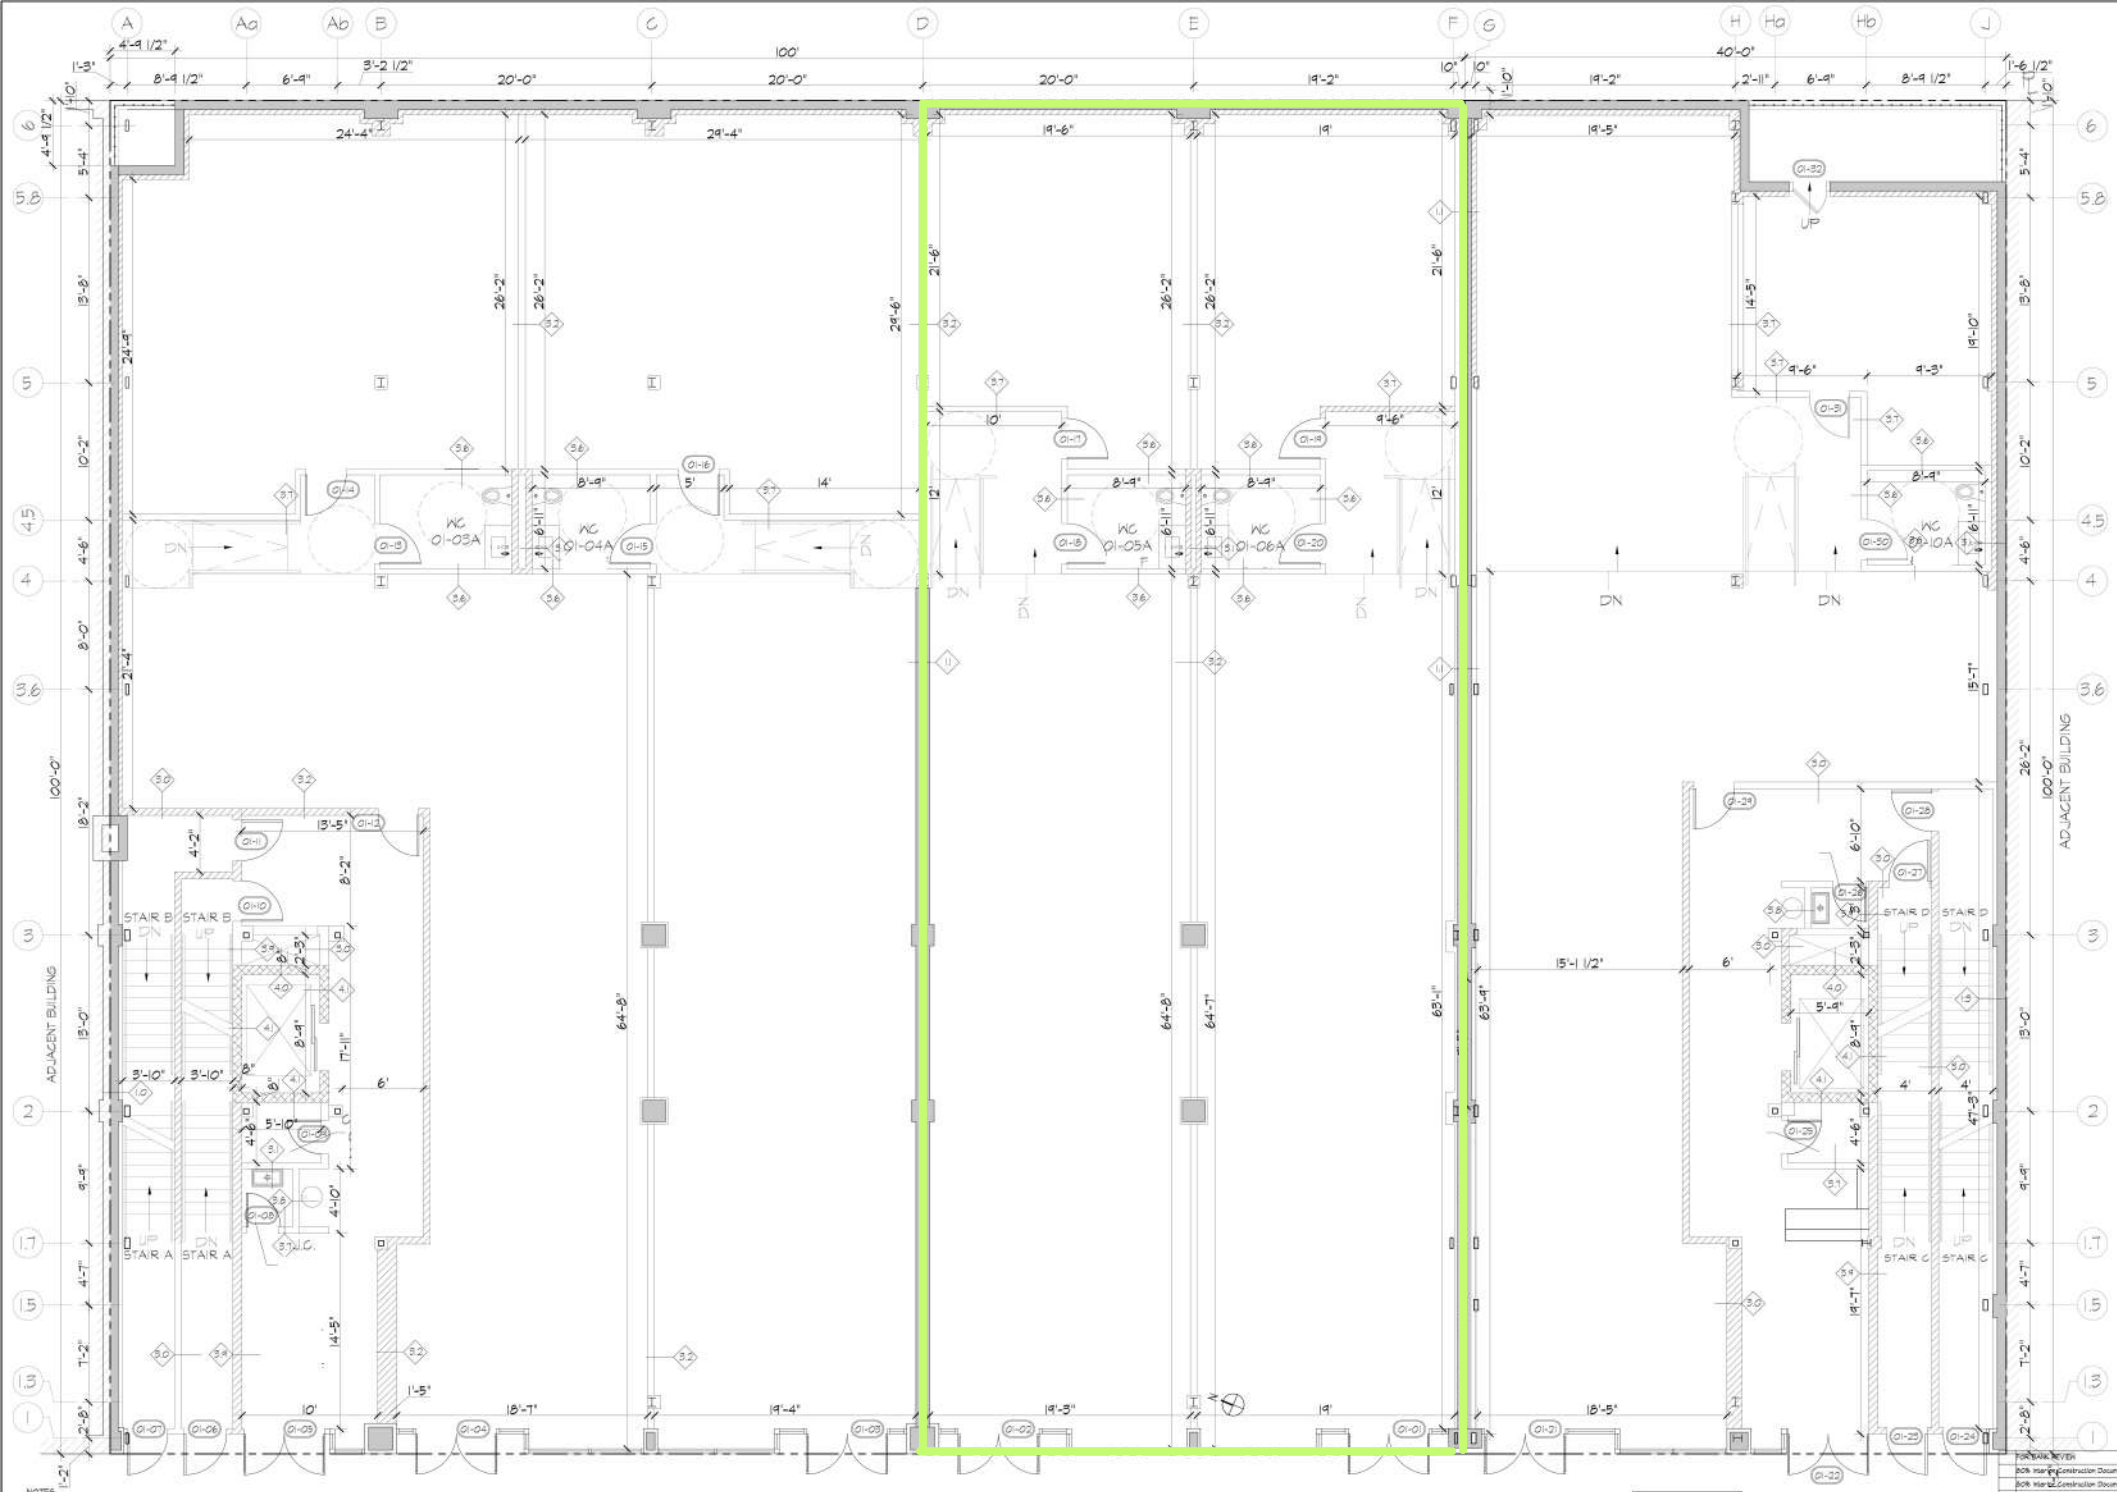

NOTES:

1. PLUMBING FIXTURE COUNTS COMPLY WITH TABLE 403.1 OF THE 2014 NYC PLUMBING CODE.
2. ALL HARDWARE AND DOOR SADDLES TO COMPLY WITH PROVISIONS OF CHAPTER 11 OF THE 2014 NYC BUILDING CODE (ACCESSIBILITY), AS APPLICABLE TO REVISIONS UNDER 1968 NYC BUILDING CODE, AND ANY STANDARDS REFERENCED THEREIN.

1 / A-101 PROPOSED CONSTRUCTION: FIRST FLOOR PLAN
1/4" = 1'-0"

Rev	Submission	ISSUE	Date
	FOR BANK REVIEW		2017/05/04
	BOR Interior Construction Document Set for Pricing		2017/04/11
	BOR Interior Construction Document Set for Owner		2017/05/22

CONSTRUCTION PLAN: FIRST FLOOR

INTERIOR CONSTRUCTION DOCS.
1884/2003 CONEY ISLAND AVE.
BROOKLYN, NY 11223

A-101.00

DWG BY: JK, JH | SCALE: AS NOTED | PAGE 5 OF 34

ENGINEER
MALCOLM GRAFF, P.E.
ALAIN JAPHET, P.E.
DAVID REITMAN, P.E.

ARCHITECTS
DARIUS TORABY ARCHITECTS, P.C.
242 WEST 27TH STREET, STE 5B
NEW YORK, NY 10001, TEL: (212) 242-2455