THE LINE SHOWN AT LEFT IS EXACTLY ONE INCH LONG AT THIS SHEET'S ORIGINAL PAGE SIZE

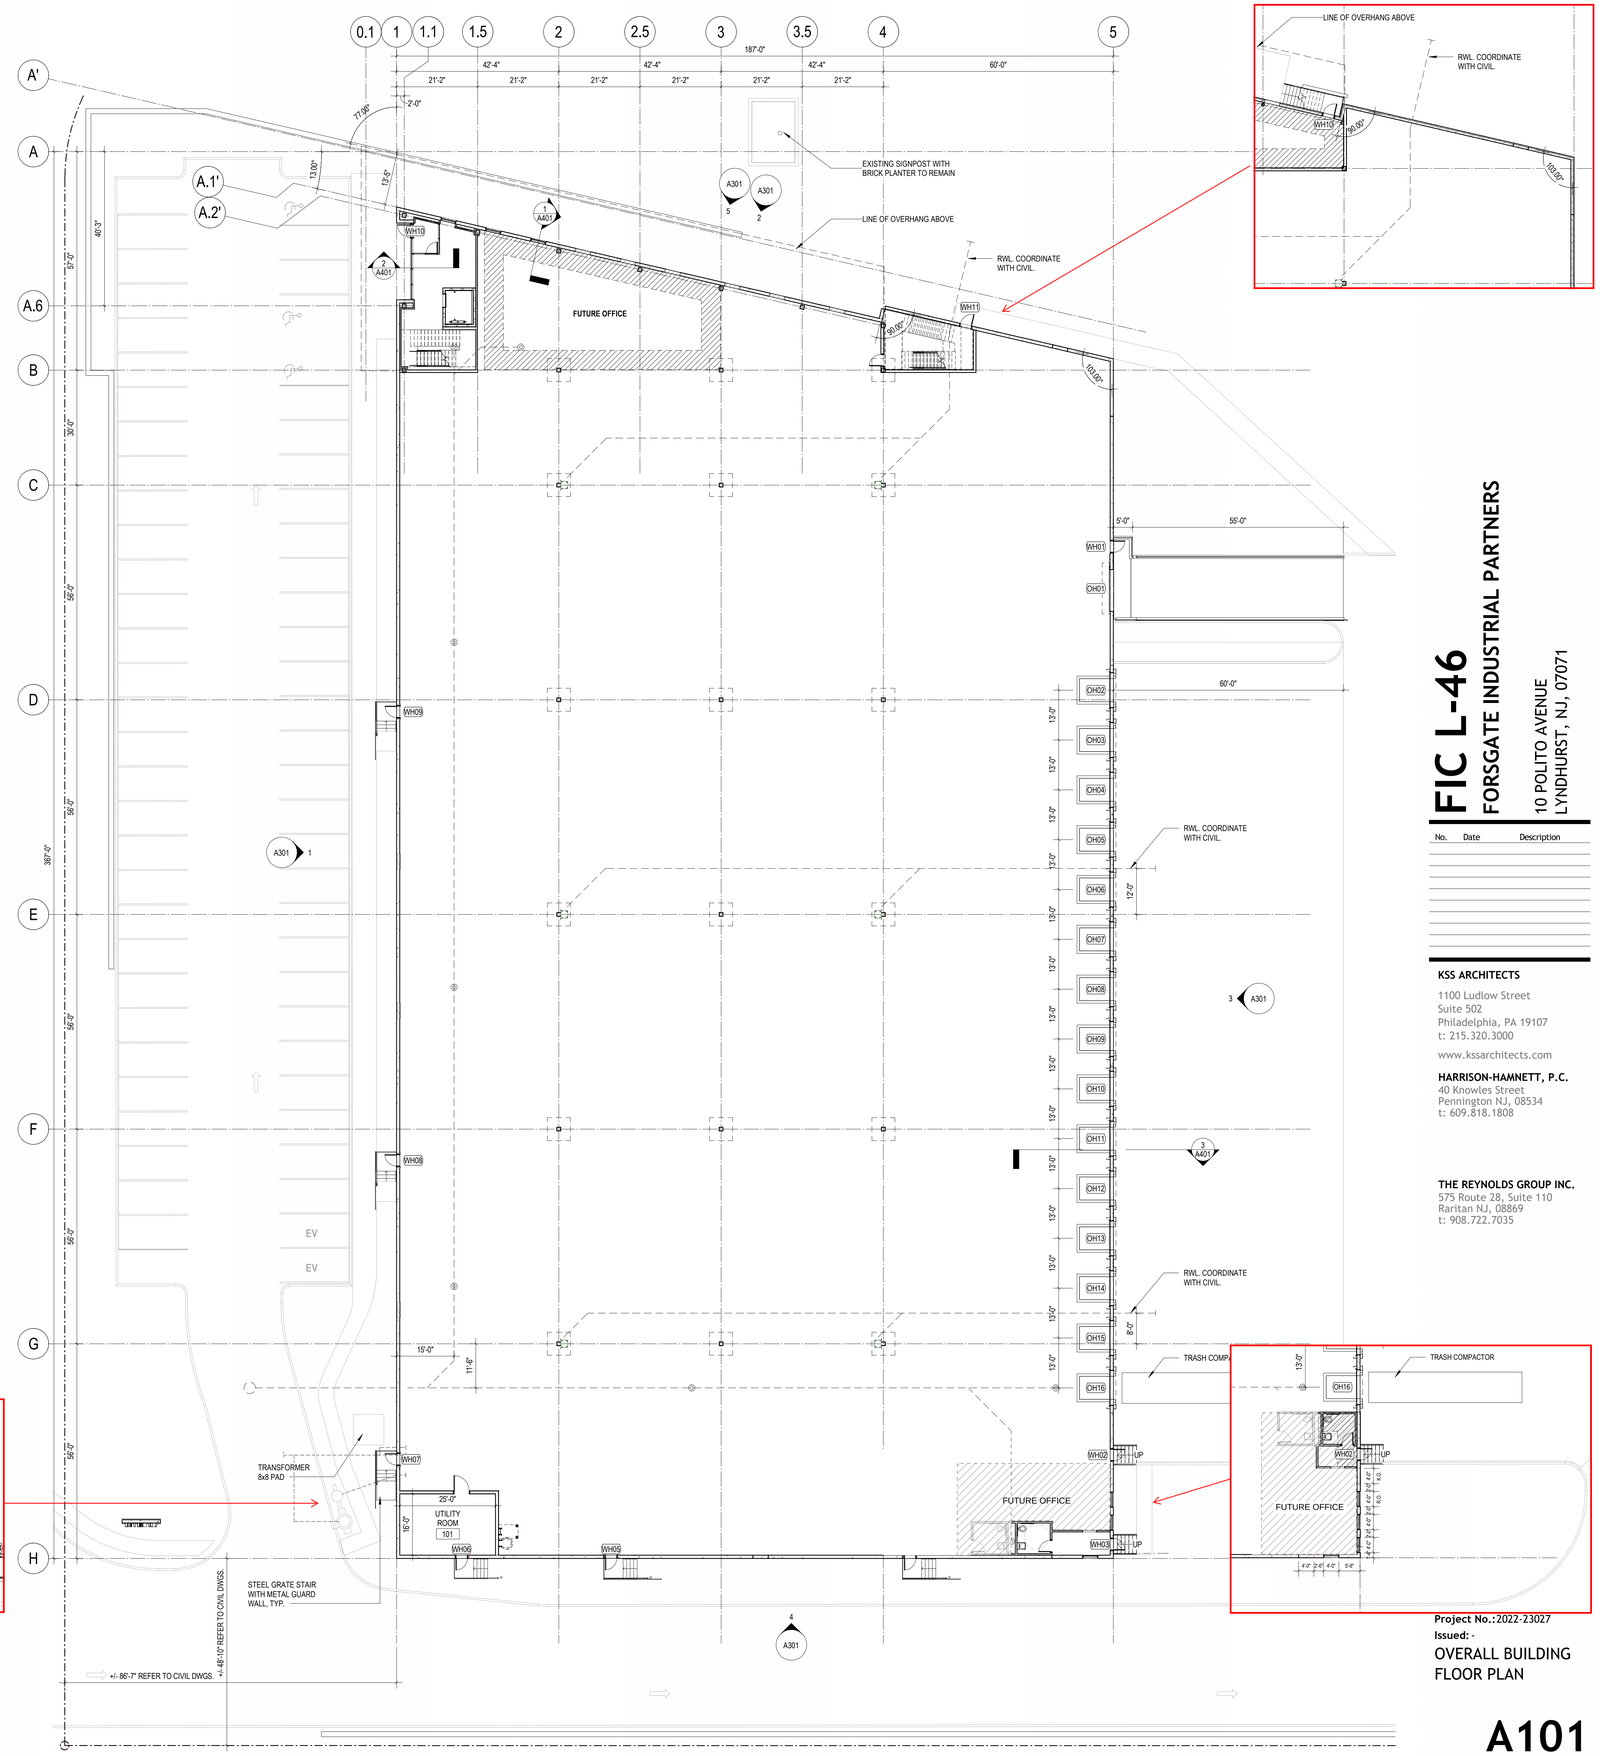

1 / A101 OVERALL BUILDING FLOOR PLAN - LEVEL 1
1/16" = 1'-0"

10/23/2024 2:36:30 PM Autodesk Docs://FIC L-46 Public Lyndhurst/2022-23027 FIC - 10 POLITO_CENTRAL_PHYSICS_BIM360.rvt

FIC L-46
FORSGATE INDUSTRIAL PARTNERS

10 POLITO AVENUE
LYNDHURST, NJ, 07071

No.	Date	Description

KSS ARCHITECTS
1100 Ludlow Street
Suite 502
Philadelphia, PA 19107
t: 215.320.3000
www.kssarchitects.com

HARRISON-HAMNETT, P.C.
40 Knowles Street
Pennington NJ, 08534
t: 609.818.1808

THE REYNOLDS GROUP INC.
575 Route 28, Suite 110
Raritan NJ, 08869
t: 908.722.7035

Project No.: 2022-23027
Issued: -

OVERALL BUILDING FLOOR PLAN

A101

10-23-2024 PROGRESS FOR REFERENCE