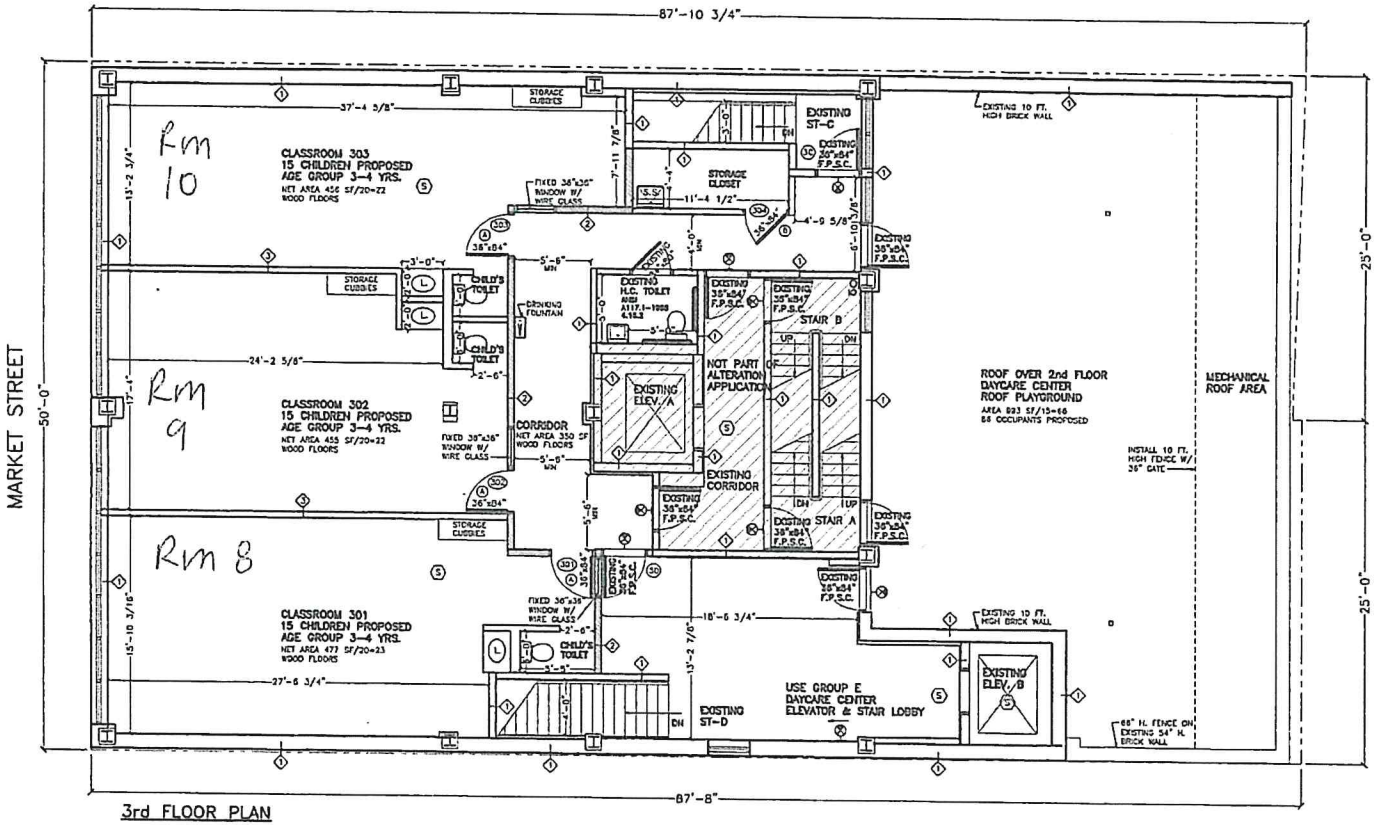

3rd FLOOR PLAN
1/4"=1'-0"

"To the best of my knowledge, belief and professional judgement, these plans and specifications are exempt from the Energy Conservation Construction Code of New York State because the scope of work is a minor construction project, per Chapter 1, Section 101.4.43."

NOTES:
1. BUILT IN YEAR 2004, LEAD FREE BUILDING
2. CHILDREN'S TOILETS TO BE INSTALLED
   TOILET 10"-12" HEIGHT, LAVATORY 22"-24" HEIGHT
   1 TOILET & 1 LAVATORY/15 CHILDREN
3. STAIRS AND HANDRAIL TO BE CHILDREN SAFE

LEGEND
- = EXISTING WALLS TO REMAIN
- = NEW 2 HR. RATED WALL 3 5/8" MTL. STUD @16" O.C. W/ 2 LAYERS TYPE "X" GW BD. SEE TO EXTEND FROM FLR. TO STRUCTURE ABOVE
- = NON-RATED PARTITION 3 5/8" MTL. STUD @ 16" O.C. W/ 1 LAYER GYP. BD. ON EACH SIDE TO EXTEND FROM FLOOR TO STRUCTURE ABOVE
- = SMOKE DETECTOR
- = EXIT SIGN

#110280641

NO.	DATE

This plan is approved only for work indicated on the application specification sheet. All other matters shown are not to be relied upon, or to be considered as either approved or in accordance with applicable codes.

HOWARD CHIN, AIA
ARCHITECT
202 FRONT STREET, 2nd FLOOR
NEW YORK, NEW YORK 10038
PHONE: (212) 571-0322
FAX: (212) 571-0334

44-46 MARKET STREET
NEW YORK, NEW YORK
BLOCK: 274 LOTS: 7503

DRAWING TITLE: 3rd FLOOR PLAN

DATE
SCALE 1/4" = 1'-0"
BLOCK: 274
LOT(S): 7503

DWG. NO. A-4