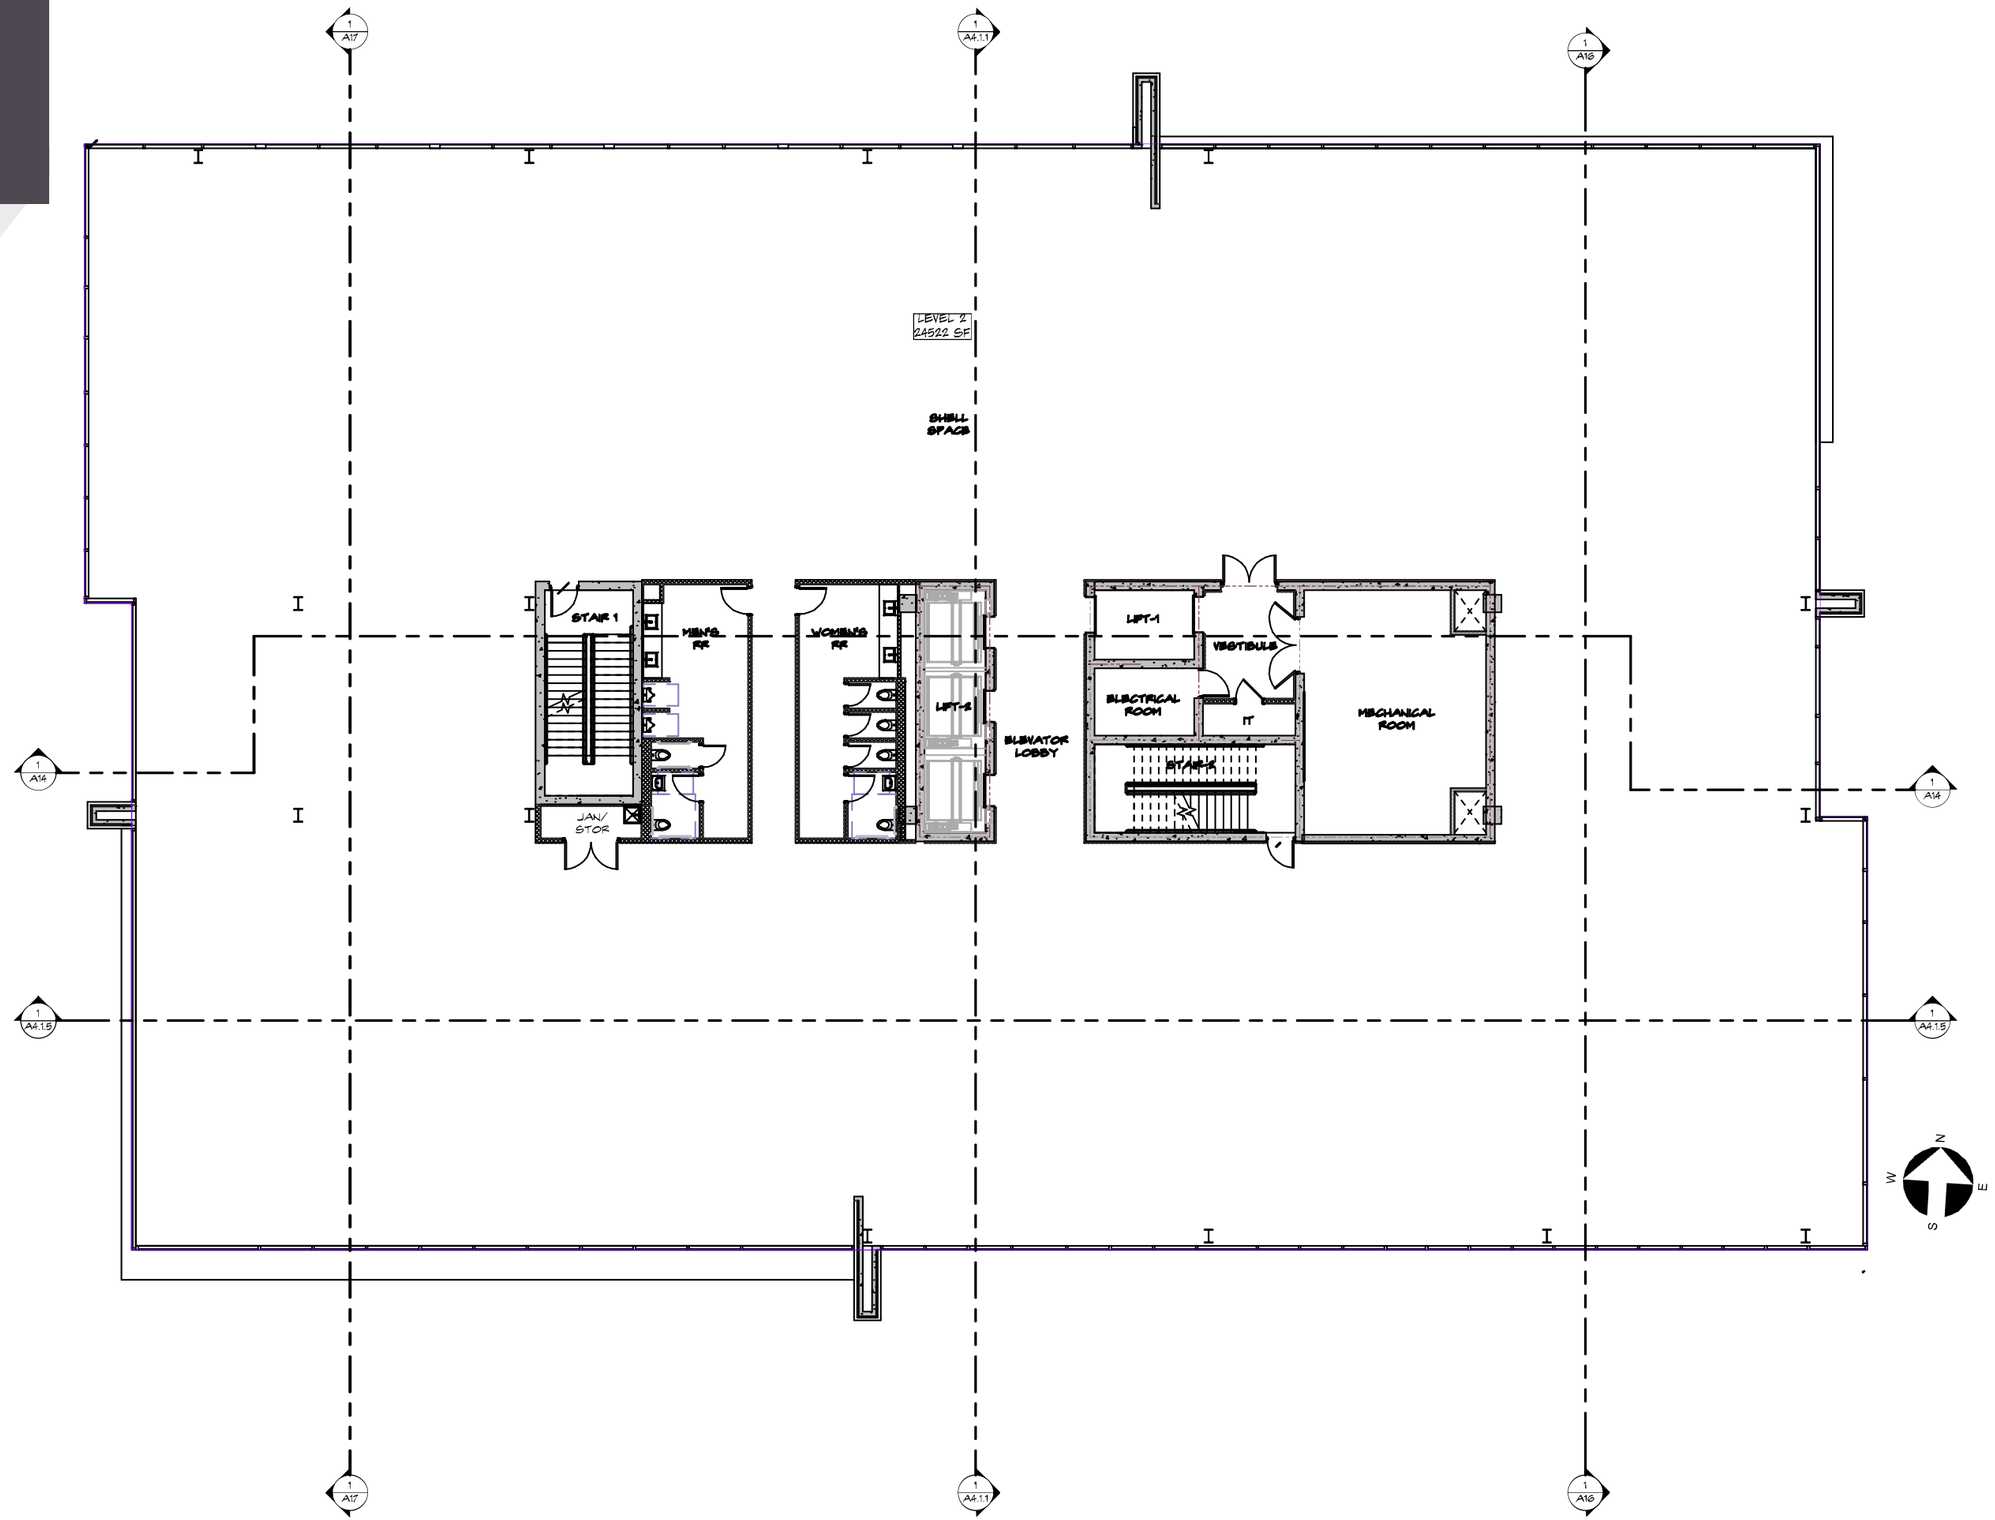SECOND FLOOR PLAN