07/28/2022

ELEVATION NOTES

1. REFERENCE SHEET A-001 FOR GENERAL CONDITIONS AND ADDITIONAL REQUIREMENTS AFFECTING THIS WORK.
2. FINISH FLOOR DATUM (REFERENCE) = 0'-0" IS TO TOP OF SLAB. REFER TO CIVIL DRAWINGS FOR ACTUAL FINISH FLOOR ELEVATION.
3. CONTRACTOR SHALL COORDINATE ALL WORK ON THIS SHEET WITH THE MECHANICAL, ELECTRICAL, PLUMBING, STRUCTURAL AND FIRE PROTECTION DRAWINGS.
4. ALL PRE-MANUFACTURED TRIM, MOULDINGS, CLADDING & COMPONENTS SHALL BE FASTENED & ADHERED TO BUILDING PER MANUFACTURER SPECIFICATIONS TO WITHSTAND DESIGN WIND PRESSURE IDENTIFIED ON STRUCTURAL DRAWINGS.
5. COORDINATE WITH ARCHITECT THE LOCATION OF ALL ADDITIONAL CONTROL JOINTS REQUIRED BUT NOT INDICATED ON PLANS.
6. ALL EXTERIOR SURFACES TO BE PAINTED IN FIELD OR BE PROVIDED WITH FACTORY OR SHOP APPLIED FINISH AS REQUIRED. ALL COLORS SHALL BE SELECTED BY ARCHITECT, APPROVED BY OWNER.

ELEVATION FINISH LEGEND

CODE	MATERIAL	MANUFACTURER	DESCRIPTION	
			COLOR	NOTES
ST-01	STUCCO	STO CORP	TO MATCH PT-05	--
ST-02	STUCCO	STO CORP	TO MATCH SW7103 WHITETAIL	--
S-01	STONE VENEER	ELDORADO	VANTAGE 30/ WHITE ELM	--
S-02	SILL STONE	TBD	TBD	--
RT-01	ROOF CONCRETE TILE	BORAL	IMBCS3260 ESPRESSO BLEND	--
PT-05	PAINT	SHERWIN WILLIAMS	SW7037 BALANCED BEIGE	--
PT-06	PAINT	SHERWIN WILLIAMS	SW7101 FUTON	COPING/PARAPET, EIFS

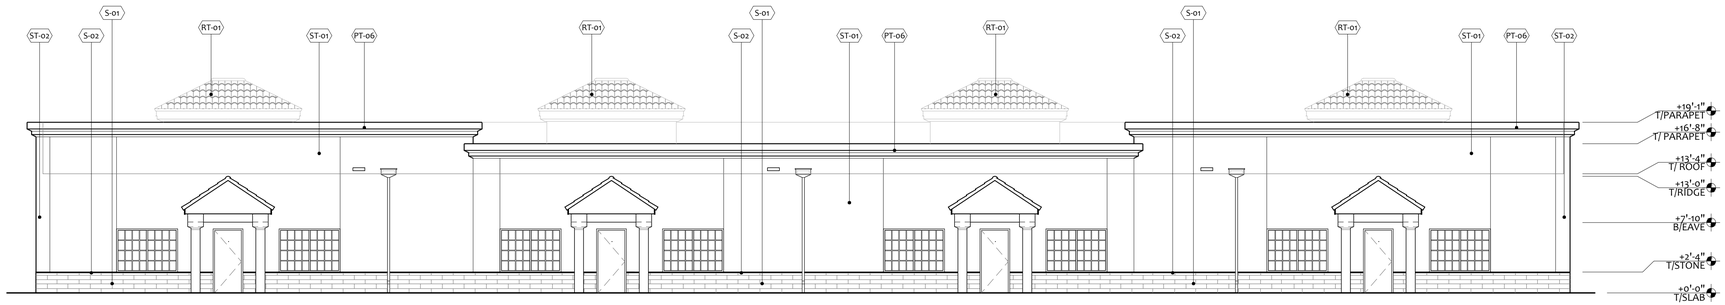

04 SOUTH ELEVATION
1/8" = 1'-0"

0 4' 16'
2' 8'

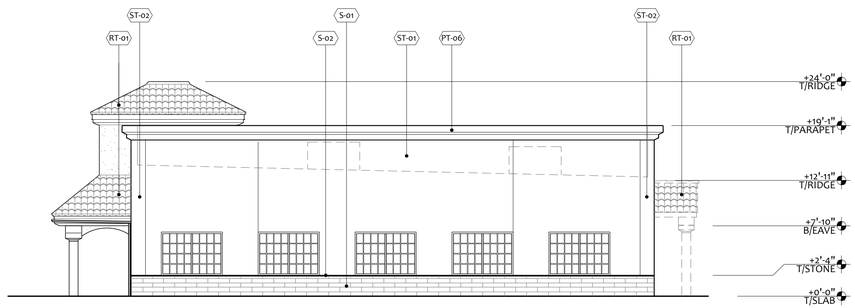

03 WEST ELEVATION
1/8" = 1'-0"

0 4' 16'
2' 8'

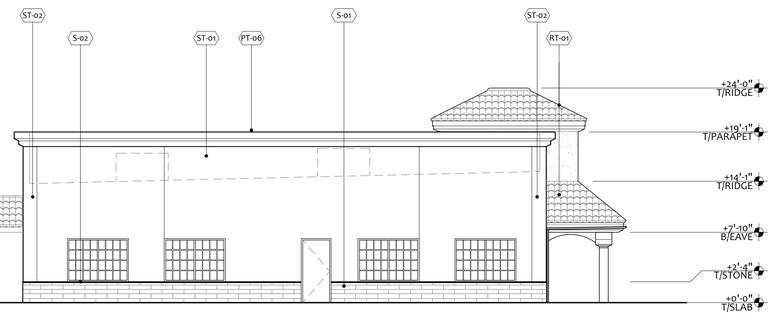

02 EAST ELEVATION
1/8" = 1'-0"

0 4' 16'
2' 8'

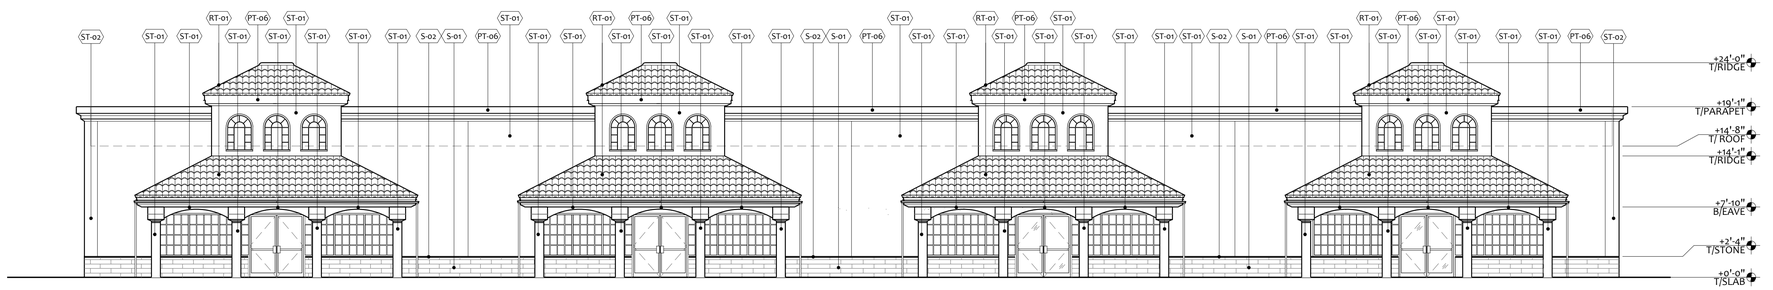

01 NORTH ELEVATION
1/8" = 1'-0"

0 4' 16'
2' 8'

COPYRIGHT STATEMENT

These documents, their contents, and the ideas, designs, and concepts presented here-in are the property of ELEVEN18 Architecture and are issued only for the specific project noted on these documents. Holders of these documents that have established a mutually agreed contractual relationship with ELEVEN18 Architecture have been granted a limited license to reproduce these documents in relationship to the specific project referenced. All others are subject to US Copyright Law as defined by Title 17 of the United States Code and other regional laws as may apply. Any revisions, reproductions, modifications, or re-use of these documents without the express written consent of ELEVEN18 Architecture is prohibited by Law.

15 JUL 2022

Kimberly McCann

Mark Adams, AIA
FL. REG.#AR0094473

Matthew A Conte, AIA
FL. REG.#AR0096819

Kimberly Day McCann, AIA
FL. REG.#AR0091738

ELEVEN 18 ARCHITECTURE
A WOMEN'S BUSINESS ENTERPRISE
FL License: AA26001884

Mailing Address:
424 E. Central Blvd. #542
Orlando, FL 32801
www.eleven18architecture.com

Physical Address:
1011 E. Colonial Dr. #307
Orlando, FL 32803
407-745-5300

© Copyright 2019 ELEVEN18 ARCHITECTURE, PL
All Rights Reserved Worldwide

PROJECT NAME:

DR. GUIRGIS MEDICAL OFFICE BUILDING

Murrell Rd. & Berglund Ln.
Viera, FL 32940

PROJECT CLIENT:

RUSH

6285 Riverfront Center Blvd.
Titusville, FL 32780

ELEVEN18 PROJECT LEAD:
Kim McCann
407-745-5300
kmccann@eleven18architecture.com

PROJECT TEAM:
Madeline Rodriguez

REVISIONS

#	DATE	DESC.
--	07.15.22	ISSUED FOR PERMIT

A301
EXTERIOR ELEVATIONS