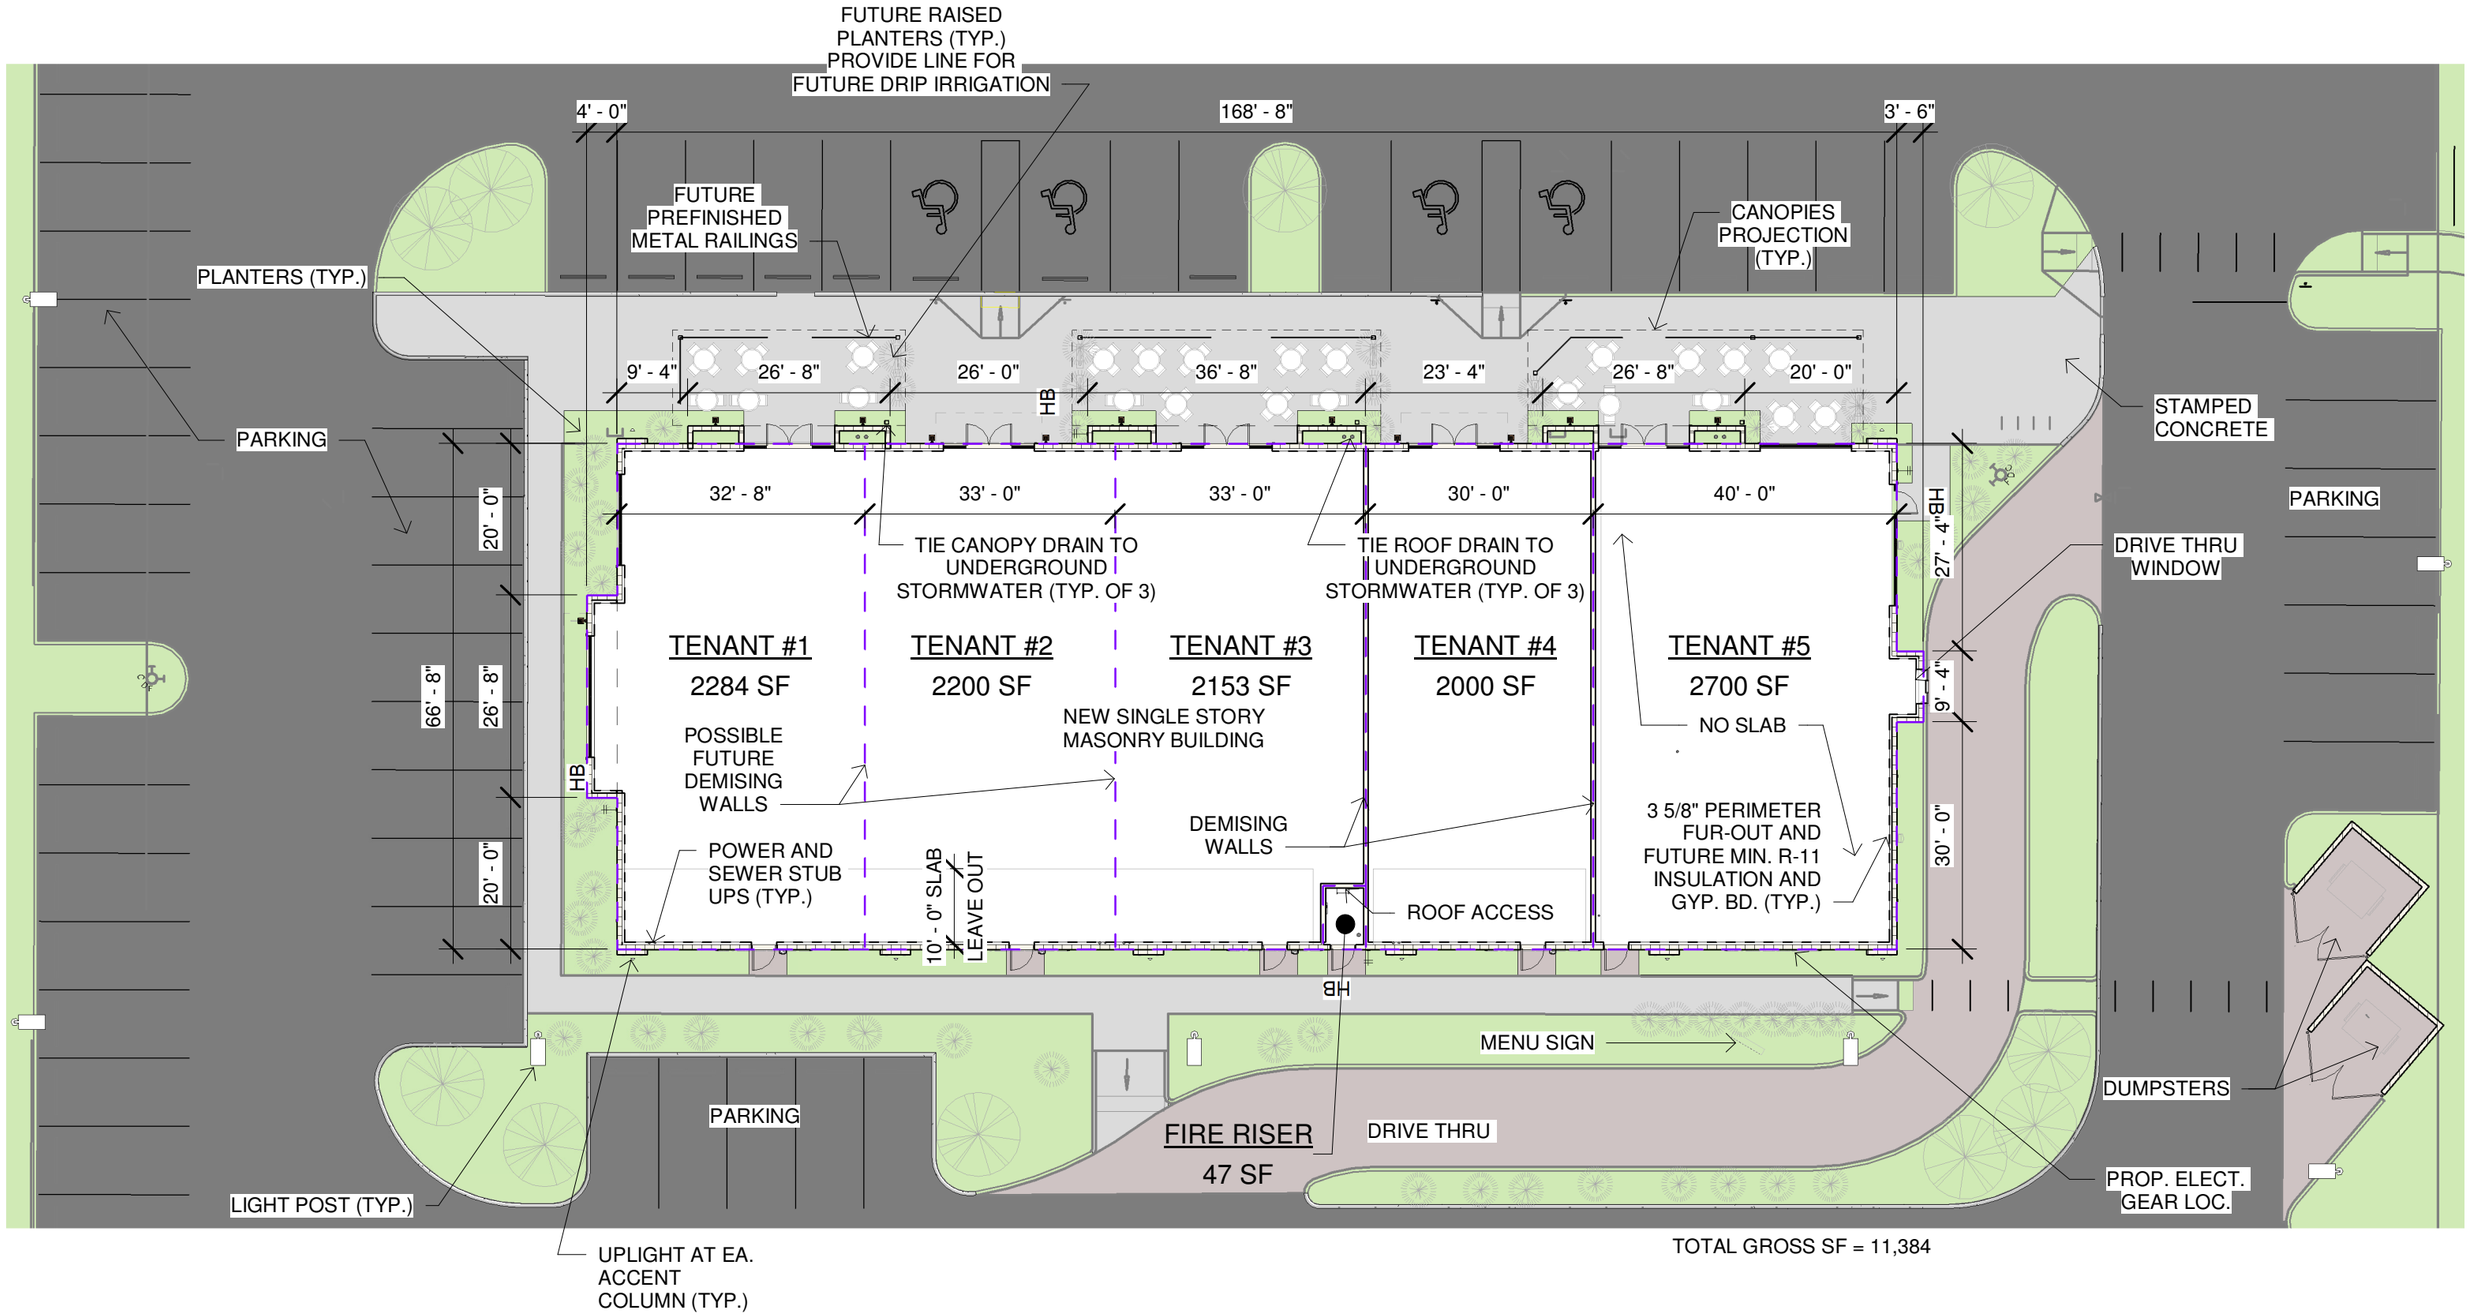

PROPOSED FLOOR PLAN

North

0' 25' 50' 100'

SCALE: 1" = 100'-0"

DECEMBER 23, 2022

C·E·N·T·R·A·L P·A·R·C

AT RINEHART PARC

SANDFORD, FLORIDA

22536

CENTRAL PARC
SANFORD

ARCHITECTURE