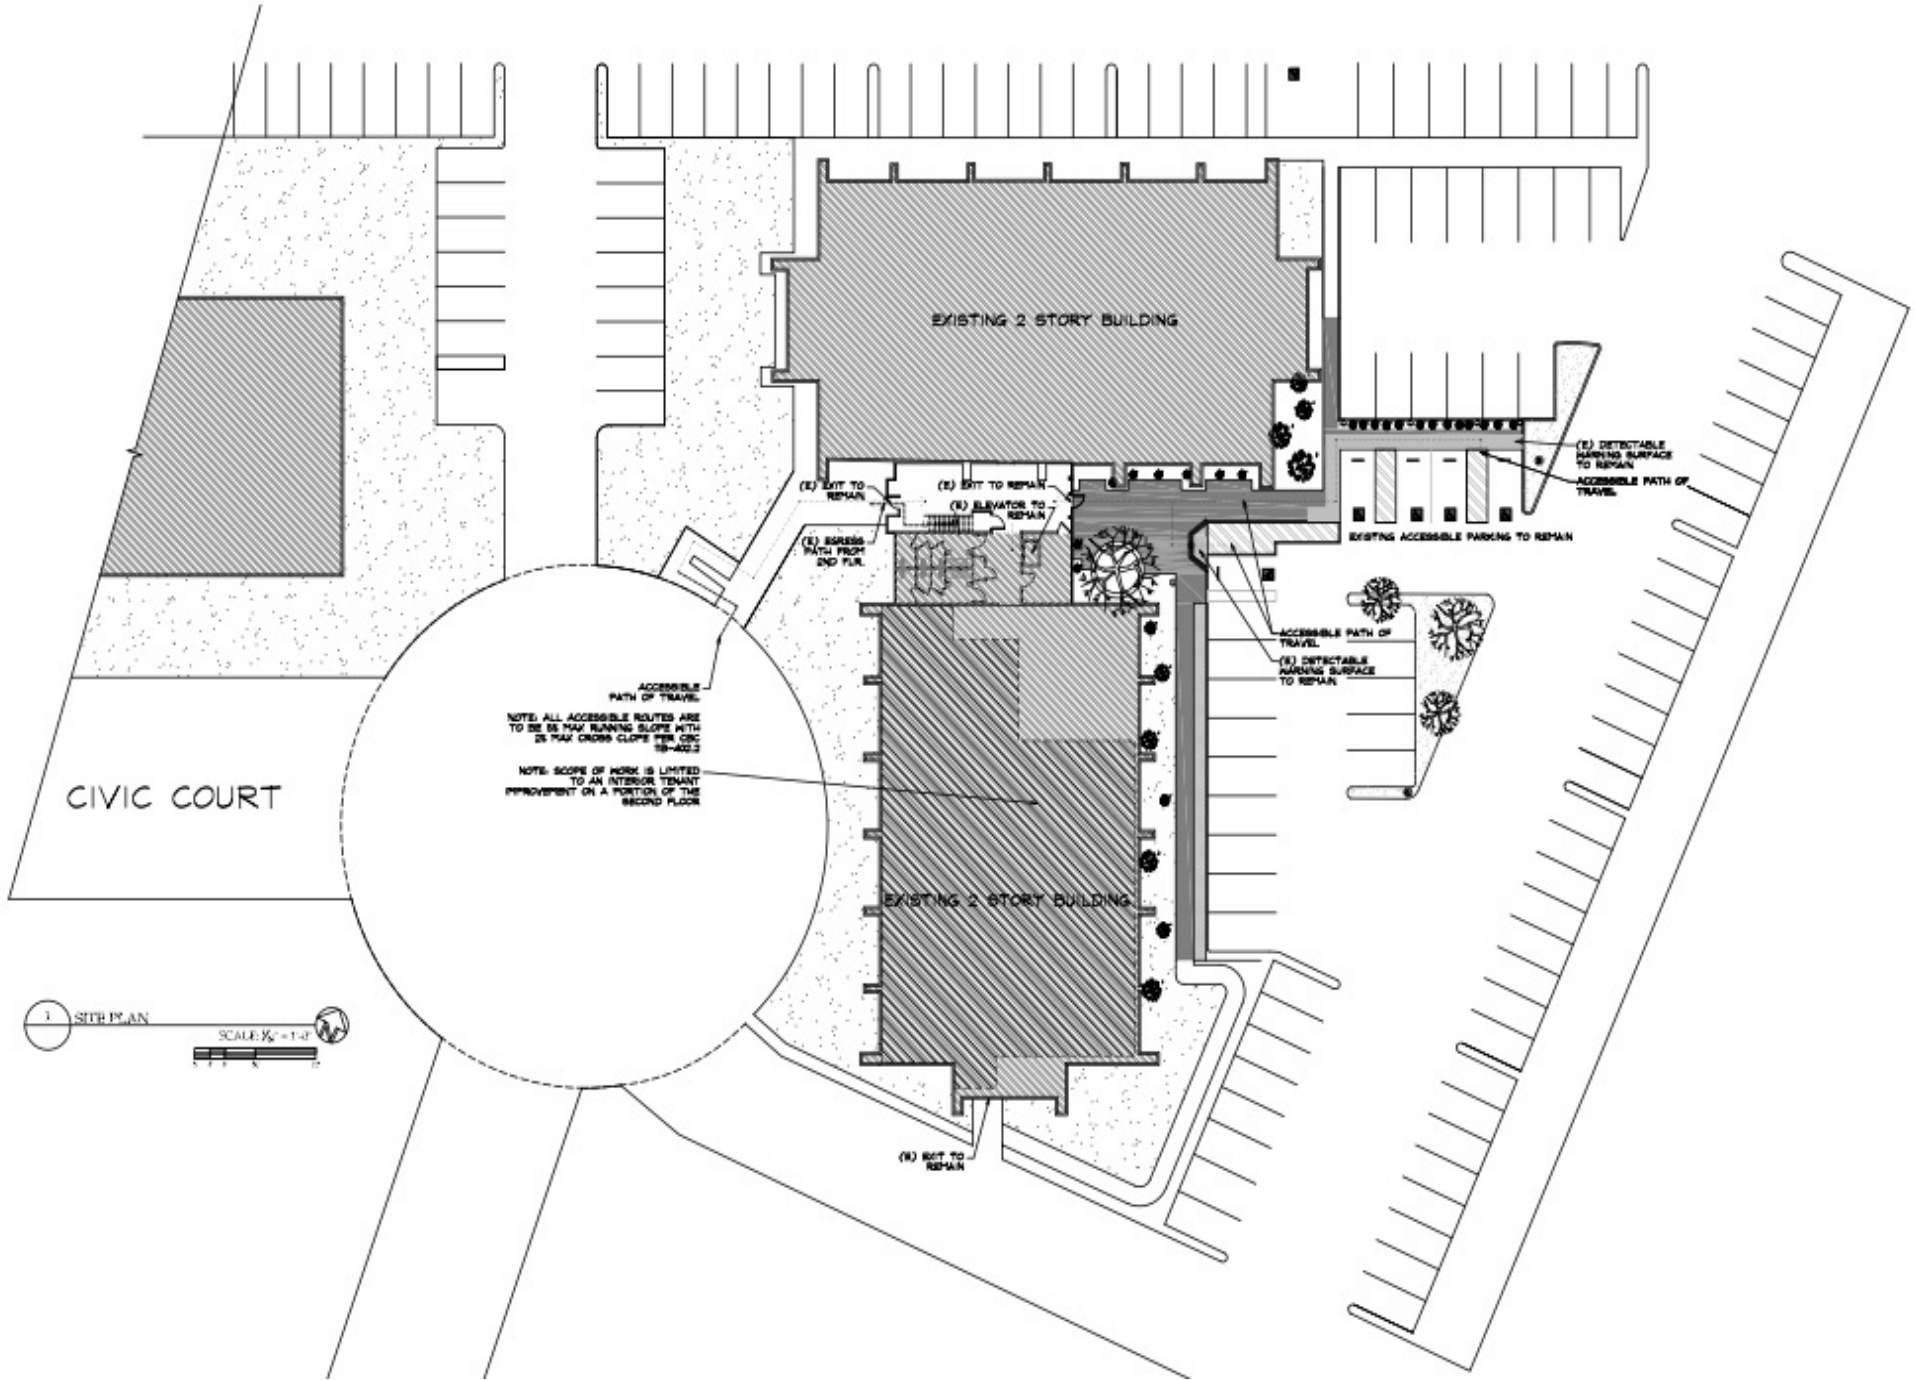
EXISTING 2 STORY BUILDING
(E) EXIT TO REMAIN
(E) EXIT TO REMAIN
(E) ELEVATOR TO REMAIN
(E) EGRESS PATH FROM 2ND FLR.
(E) DETECTABLE WARNING SURFACE TO REMAIN
ACCESSIBLE PATH OF TRAVEL
EXISTING ACCESSIBLE PARKING TO REMAIN
ACCESSIBLE PATH OF TRAVEL
(E) DETECTABLE WARNING SURFACE TO REMAIN
ACCESSIBLE PATH OF TRAVEL
NOTE: ALL ACCESSIBLE ROUTES ARE TO BE 5% MAX RUNNING SLOPE WITH 2% MAX CROSS CLOPE PER CBC 11B-402.3
NOTE: SCOPE OF WORK IS LIMITED TO AN INTERIOR TENANT IMPROVEMENT ON A PORTION OF THE SECOND FLOOR
CIVIC COURT
EXISTING 2 STORY BUILDING
(E) EXIT TO REMAIN
1 SITE PLAN
SCALE: 1/8" = 1'-0"