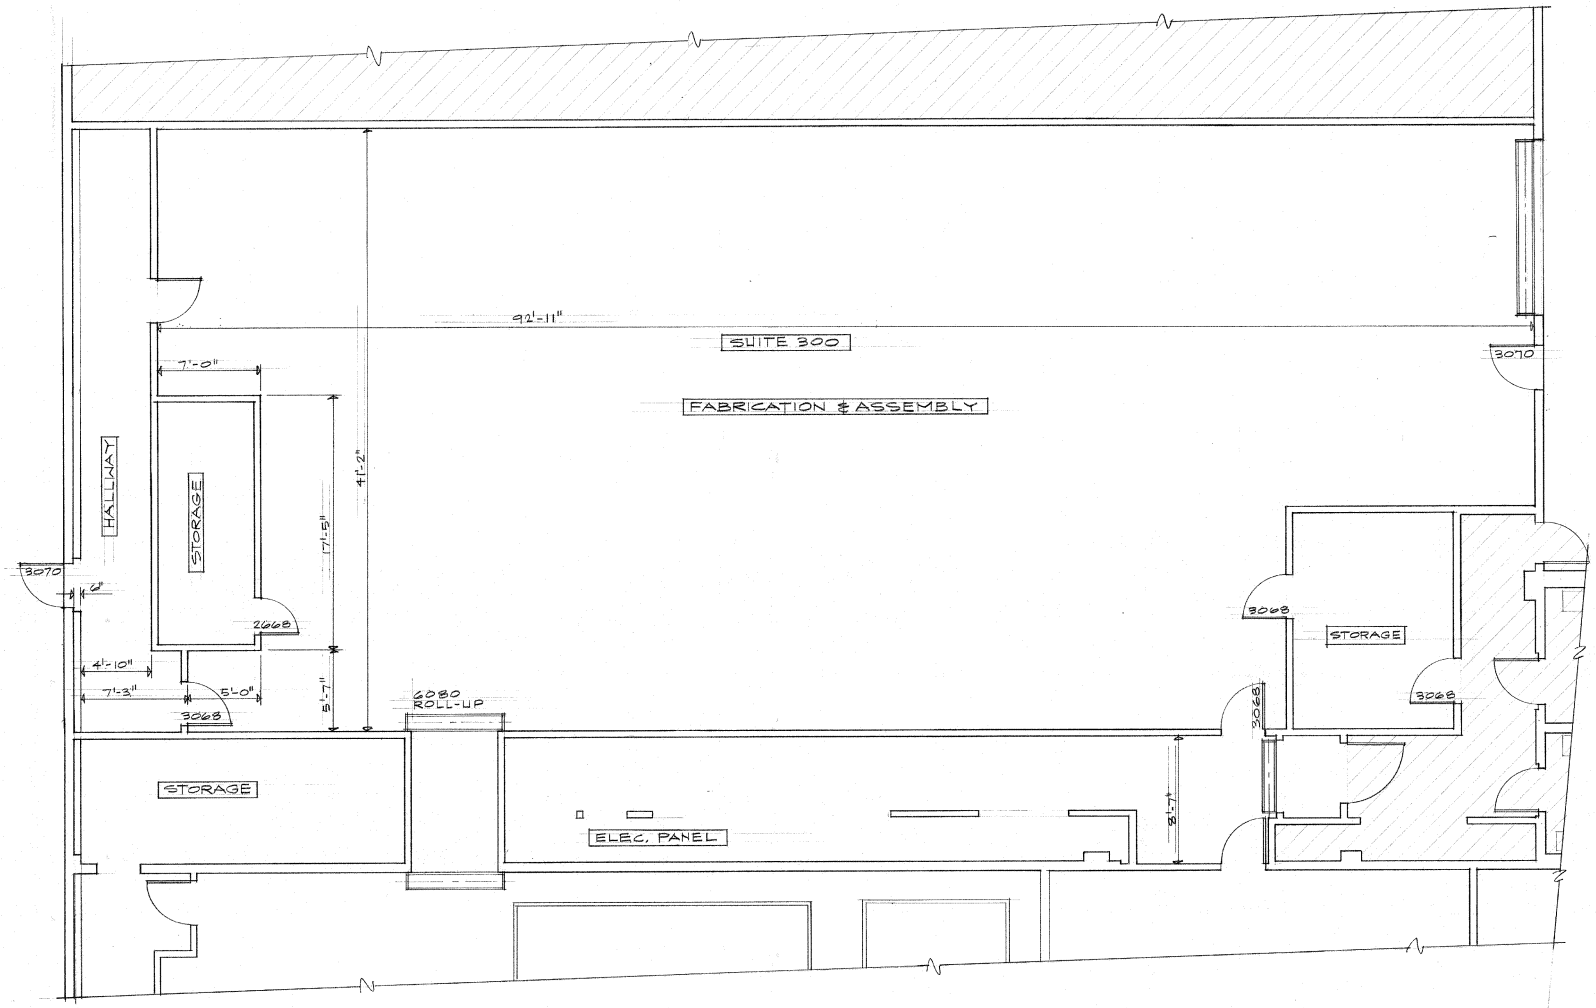

REVISIONS	BY

ETHOEX PROPOSAL FOR CONDITIONAL USE PERMIT
110 FLOCCHINI CIRCLE, LINCOLN, CA 95648
SUITES 110, 200, 210 & 300

FLOOR PLAN
SUITE 300

STAN WITHERS
ARCHITECT
stanwithers@sbcglobal.net
Lic. C20936
916 739 4010

Date	7 AUG 19
Scale	1/4" = 1'-0"
Drawn	STAN
Job	ETHOEX
Sheet	5
Of	6 Sheets

24 X 36 CLEARPRINTo