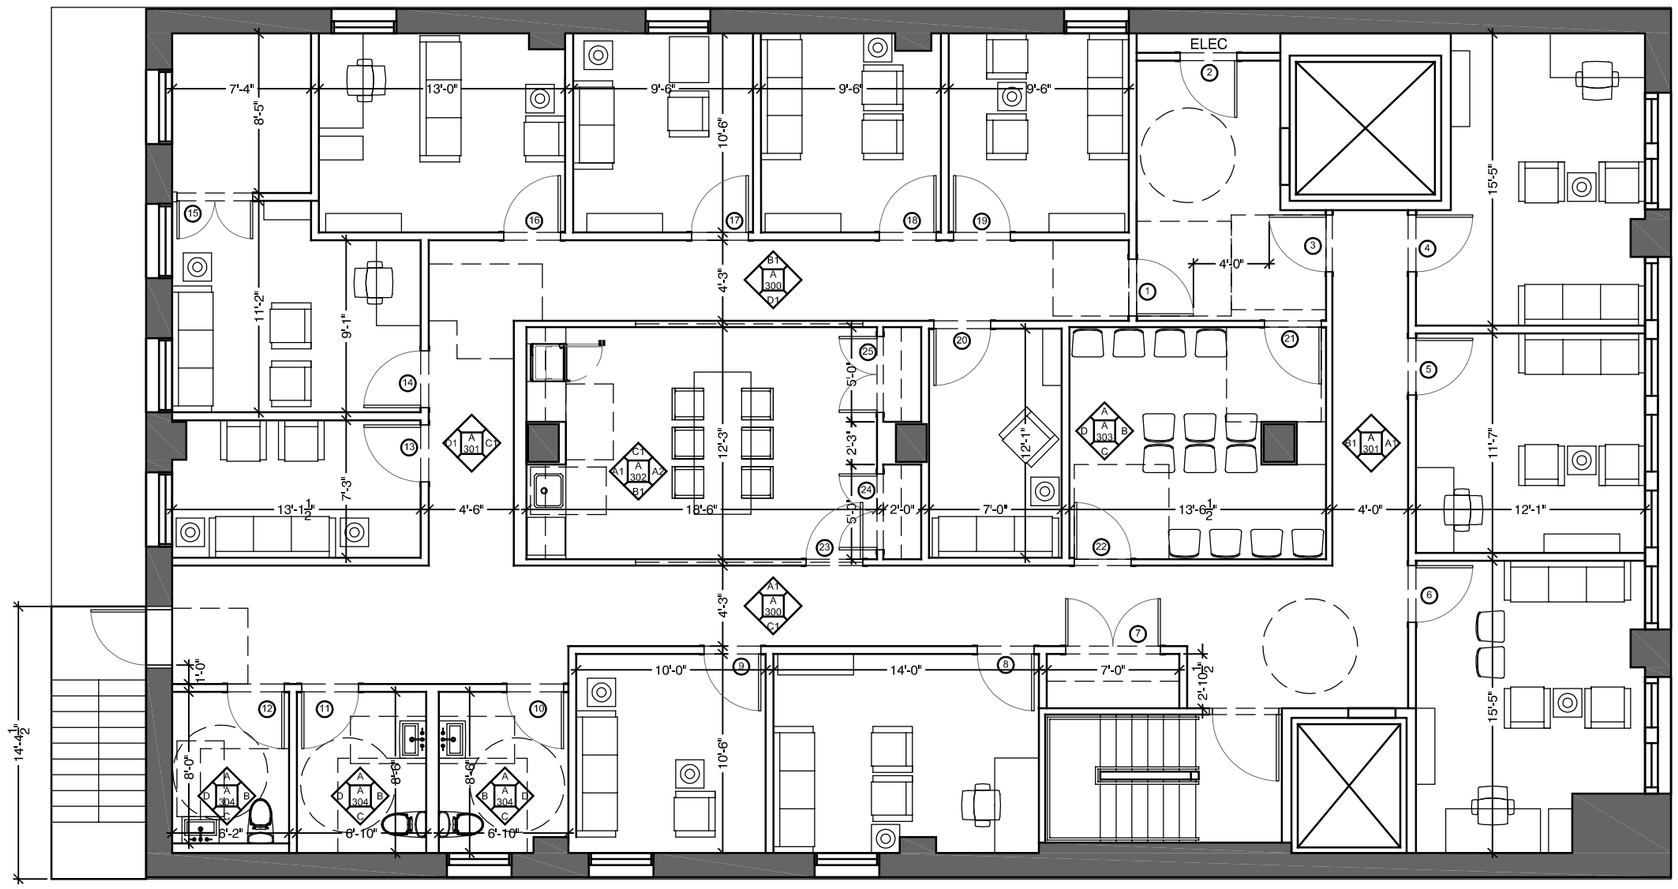

JESSICA WETTERS ARCHITECTURE DPC

SCALE: 1/8" = 1'-0"

OFFICE PLAN

22 JULY 2016