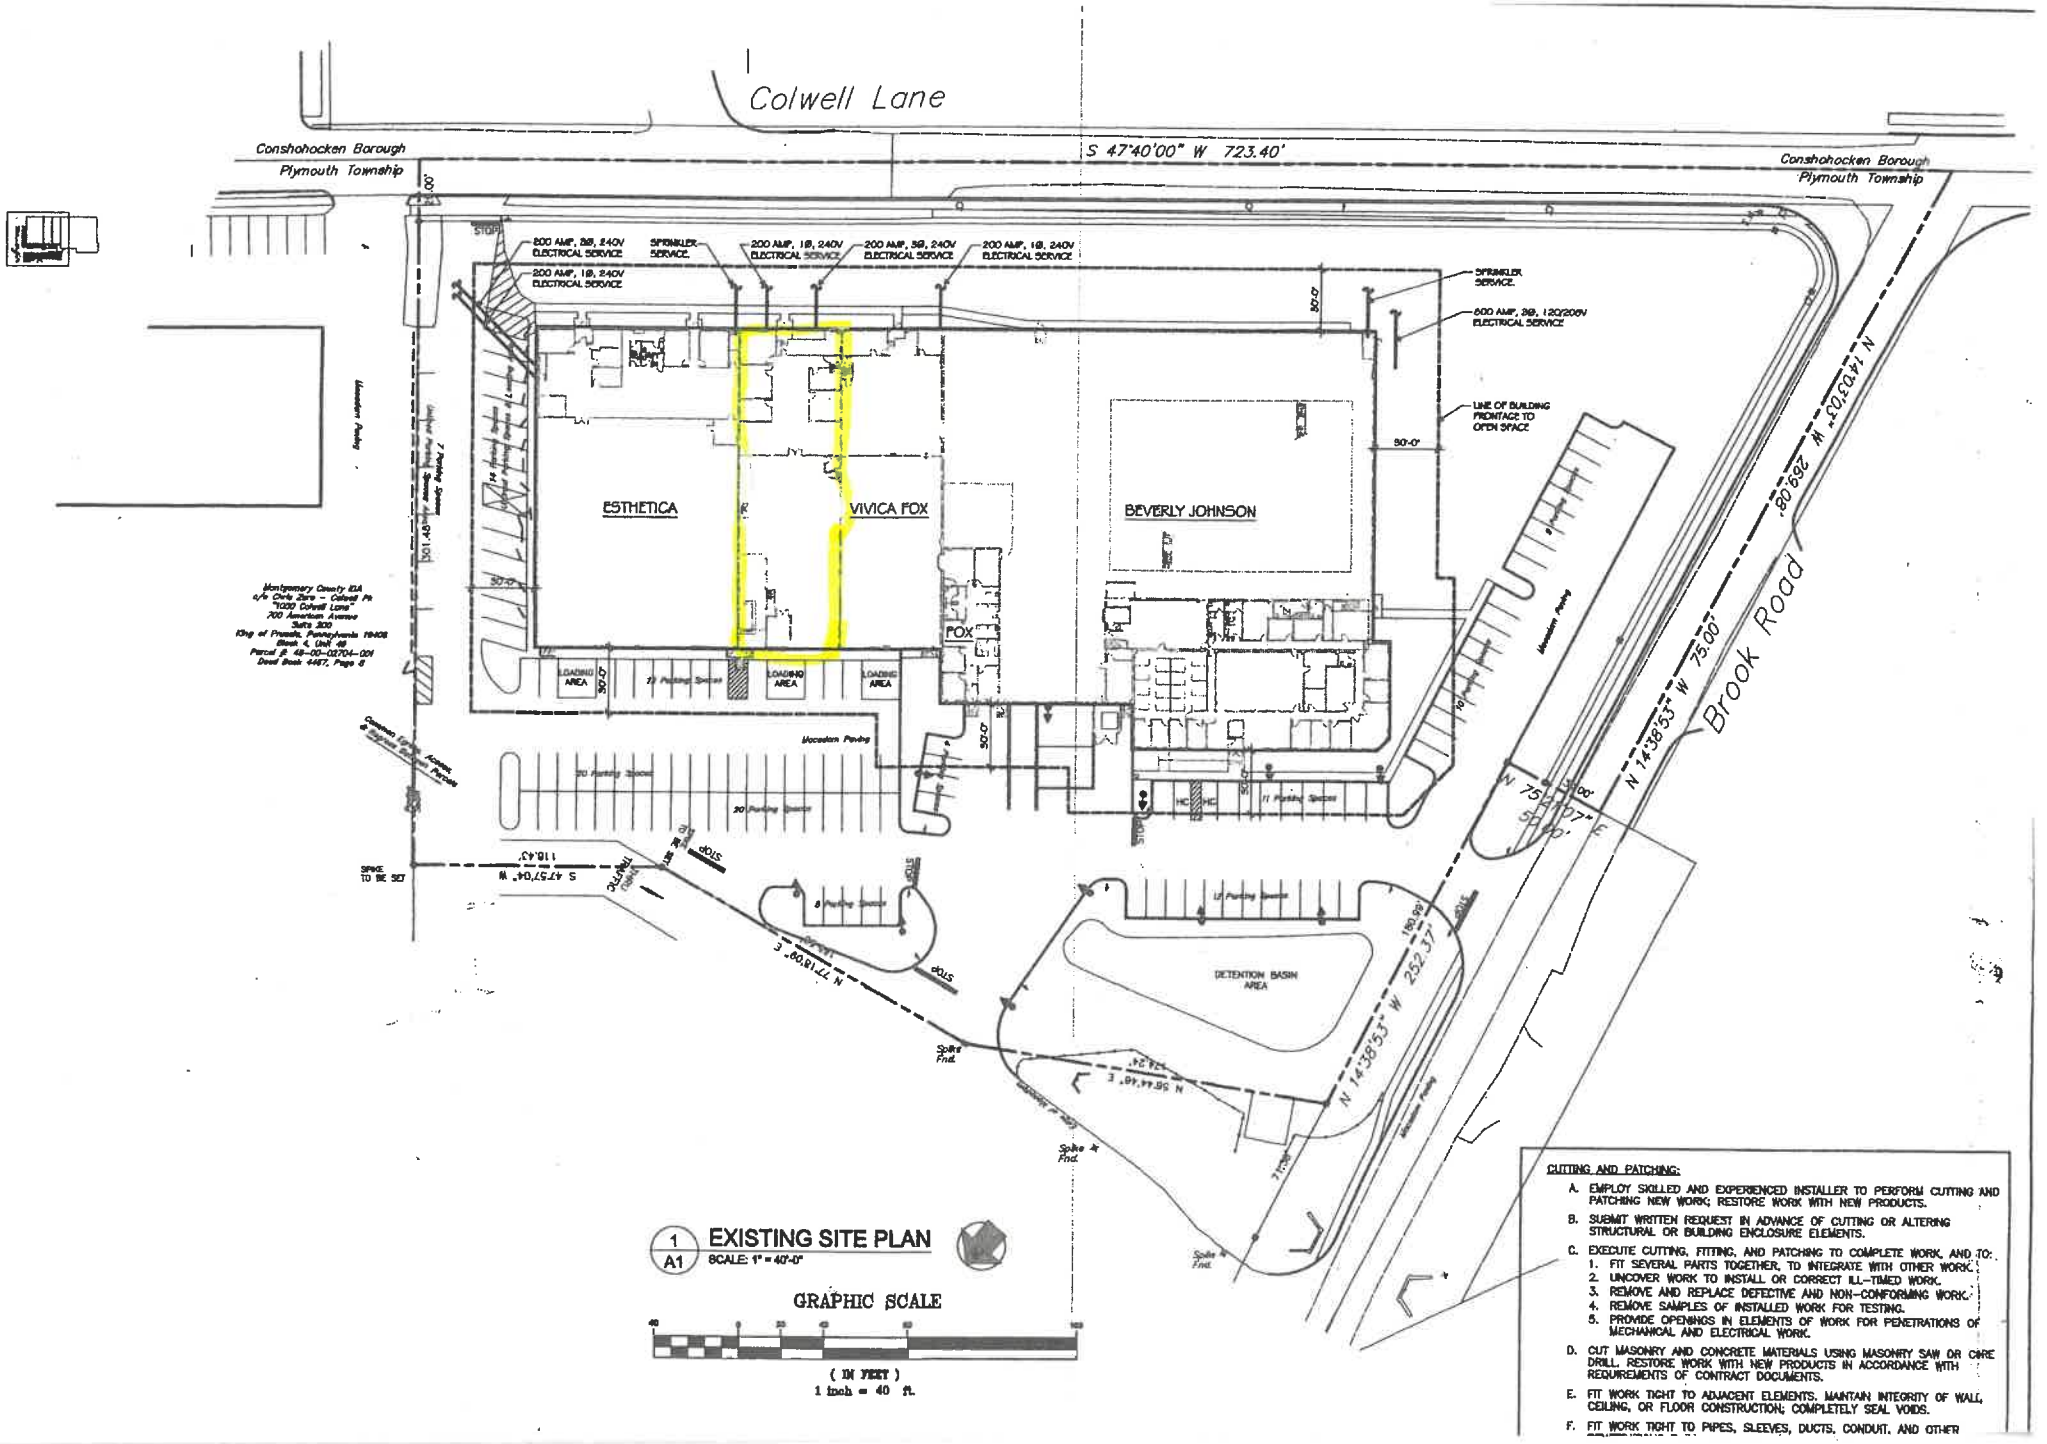

1 / A1 **EXISTING SITE PLAN**

SCALE: 1" = 40'-0"

GRAPHIC SCALE

(IN FEET)

1 inch = 40 ft.

CUTTING AND PATCHING:

A. EMPLOY SKILLED AND EXPERIENCED INSTALLER TO PERFORM CUTTING AND PATCHING NEW WORK; RESTORE WORK WITH NEW PRODUCTS.

B. SUBMIT WRITTEN REQUEST IN ADVANCE OF CUTTING OR ALTERING STRUCTURAL OR BUILDING ENCLOSURE ELEMENTS.

C. EXECUTE CUTTING, FITTING, AND PATCHING TO COMPLETE WORK, AND TO:
1. FIT SEVERAL PARTS TOGETHER, TO INTEGRATE WITH OTHER WORK.
2. UNCOVER WORK TO INSTALL OR CORRECT ILL-TIMED WORK.
3. REMOVE AND REPLACE DEFECTIVE AND NON-CONFORMING WORK.
4. REMOVE SAMPLES OF INSTALLED WORK FOR TESTING.
5. PROVIDE OPENINGS IN ELEMENTS OF WORK FOR PENETRATIONS OF MECHANICAL AND ELECTRICAL WORK.

D. CUT MASONRY AND CONCRETE MATERIALS USING MASONRY SAW OR CORE DRILL. RESTORE WORK WITH NEW PRODUCTS IN ACCORDANCE WITH REQUIREMENTS OF CONTRACT DOCUMENTS.

E. FIT WORK TIGHT TO ADJACENT ELEMENTS. MAINTAIN INTEGRITY OF WALL, CEILING, OR FLOOR CONSTRUCTION; COMPLETELY SEAL VOIDS.

F. FIT WORK TIGHT TO PIPES, SLEEVES, DUCTS, CONDUIT, AND OTHER