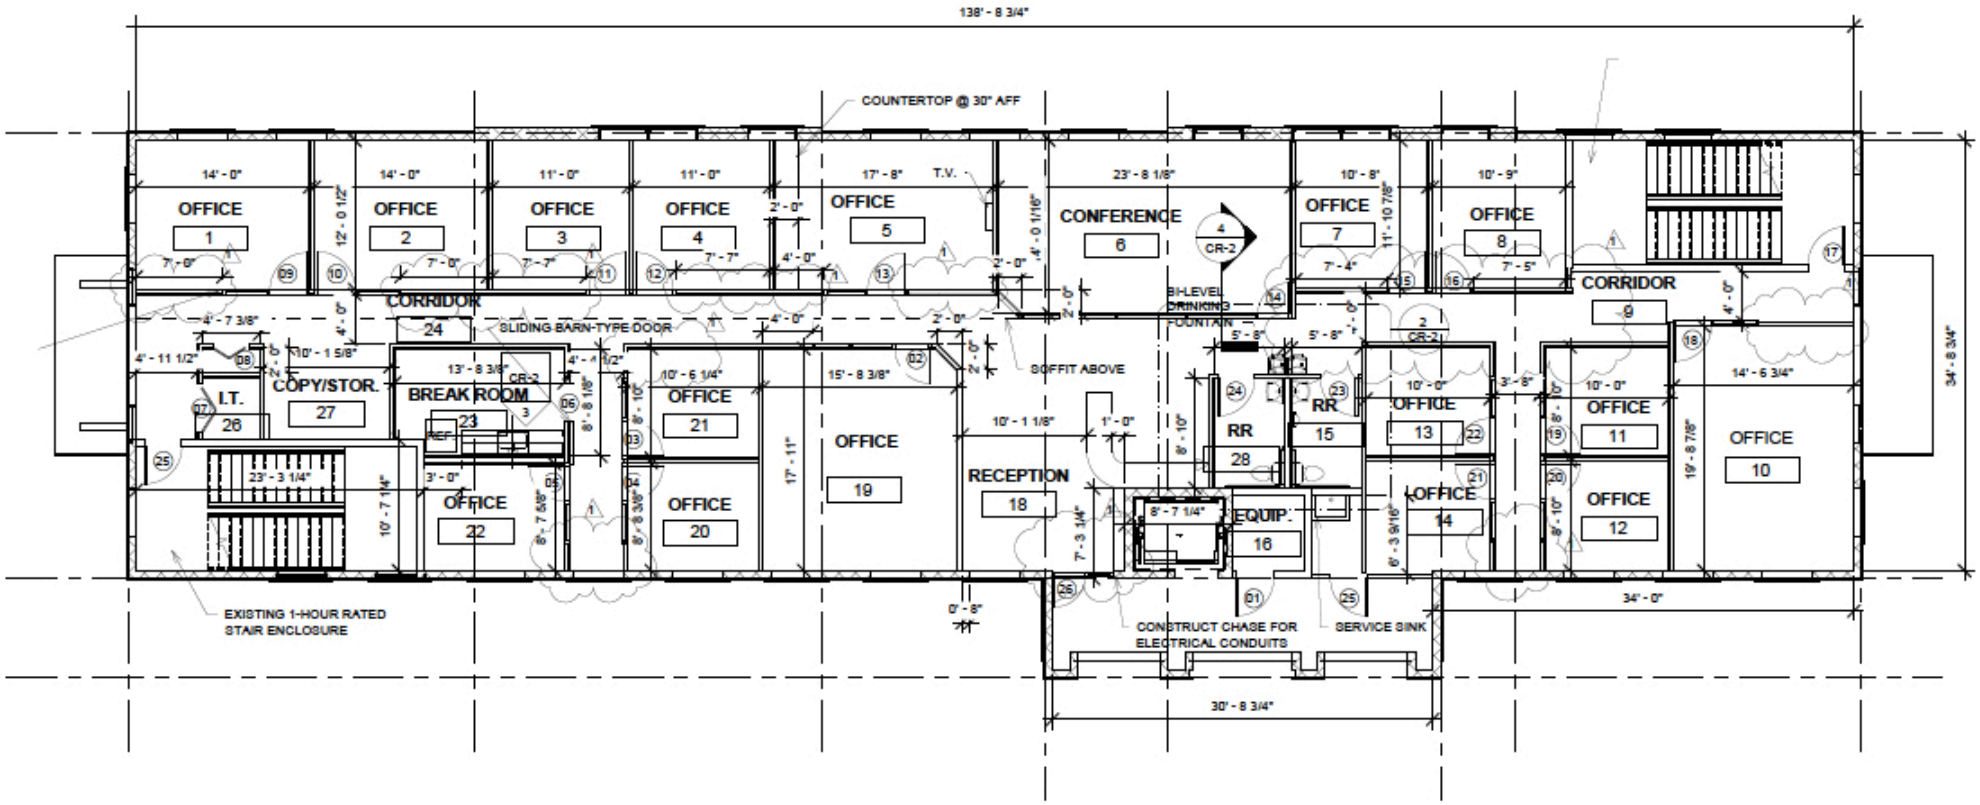
138' - 8 3/4"
COUNTERTOP @ 30" AFF
OFFICE 1
OFFICE 2
OFFICE 3
OFFICE 4
OFFICE 5
CONFERENCE 6
OFFICE 7
OFFICE 8
CORRIDOR 9
OFFICE 10
OFFICE 11
OFFICE 12
OFFICE 13
OFFICE 14
RR 15
EQUIP. 16
RR 28
RECEPTION 18
OFFICE 19
OFFICE 20
OFFICE 21
OFFICE 22
BREAK ROOM 23
CORRIDOR 24
I.T. 26
COPY/STOR. 27
SLIDING BARN-TYPE DOOR
SOFFIT ABOVE
BI-LEVEL DRINKING FOUNTAIN
T.V.
EXISTING 1-HOUR RATED STAIR ENCLOSURE
CONSTRUCT CHASE FOR ELECTRICAL CONDUITS
SERVICE SINK
34' - 8 3/4"
34' - 0"
30' - 8 3/4"