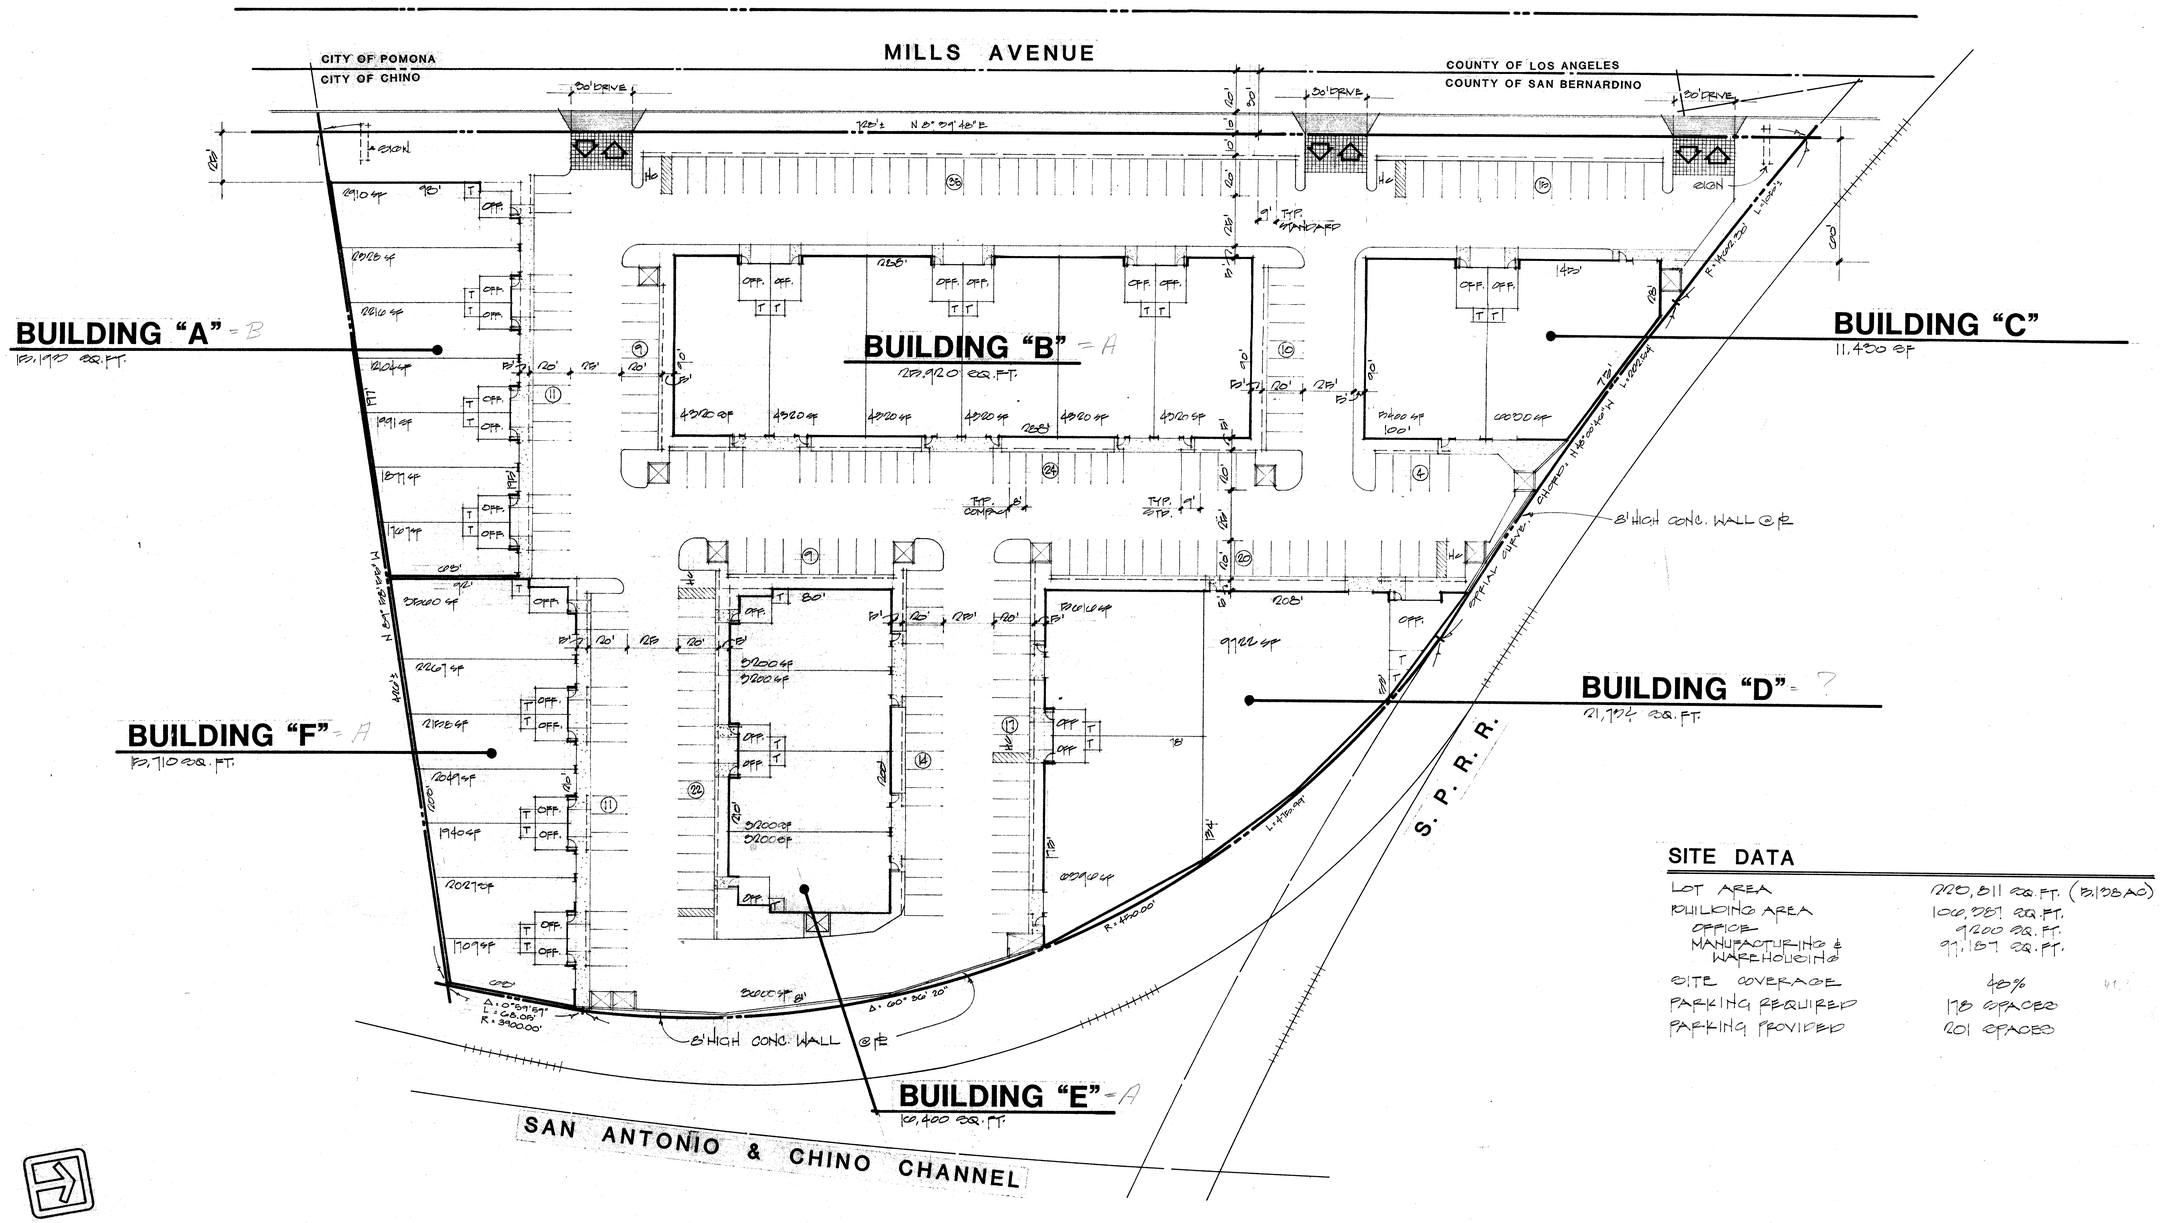

SITE DATA

LOT AREA	220,511 SQ. FT. (5.1 ACRES)
BUILDING AREA	106,387 SQ. FT.
OFFICE	9,200 SQ. FT.
MANUFACTURING & WAREHOUSING	97,187 SQ. FT.
SITE COVERAGE	48%
PARKING REQUIRED	178 SPACES
PARKING PROVIDED	201 SPACES

SITE PLAN

SCALE: 1" = 30'

MAR 18 1986

* Copyright McLean & Schultz

SYM	DATE	REVISIONS

ALL DRAWINGS, SPECIFICATIONS AND OTHER WORK PRODUCT OF THE ENGINEER/ARCHITECT FOR THIS PROJECT ARE INSTRUMENTS OF SERVICE FOR THIS PROJECT ONLY AND SHALL REMAIN THE PROPERTY OF THE ENGINEER/ARCHITECT WHETHER THE PROJECT IS COMPLETED OR NOT. ANY REUSE, WITHOUT SPECIFIC WRITTEN VERIFICATION OR ADAPTATION BY ENGINEER/ARCHITECT AND WITHOUT LIABILITY TO ENGINEER AND HOLD HARMLESS ENGINEER/ARCHITECT FROM ALL CLAIMS, DAMAGES, LOSS, AND EXPENSES, INCLUDING ATTORNEY'S FEE, ARISING OUT OF OR RESULTING THEREFROM.

McLean & Schultz
engineers • architects • planners
2000 e. chapman fullerton california 92631 (714) 871-7370

Proposed Industrial Park for
McGEE ELECTRIC
MILLS AVENUE POMONA-CHINO, CA

DATE 10 FEB '86
JOB NO. 84108
SHEET
DRAWN WD
OF