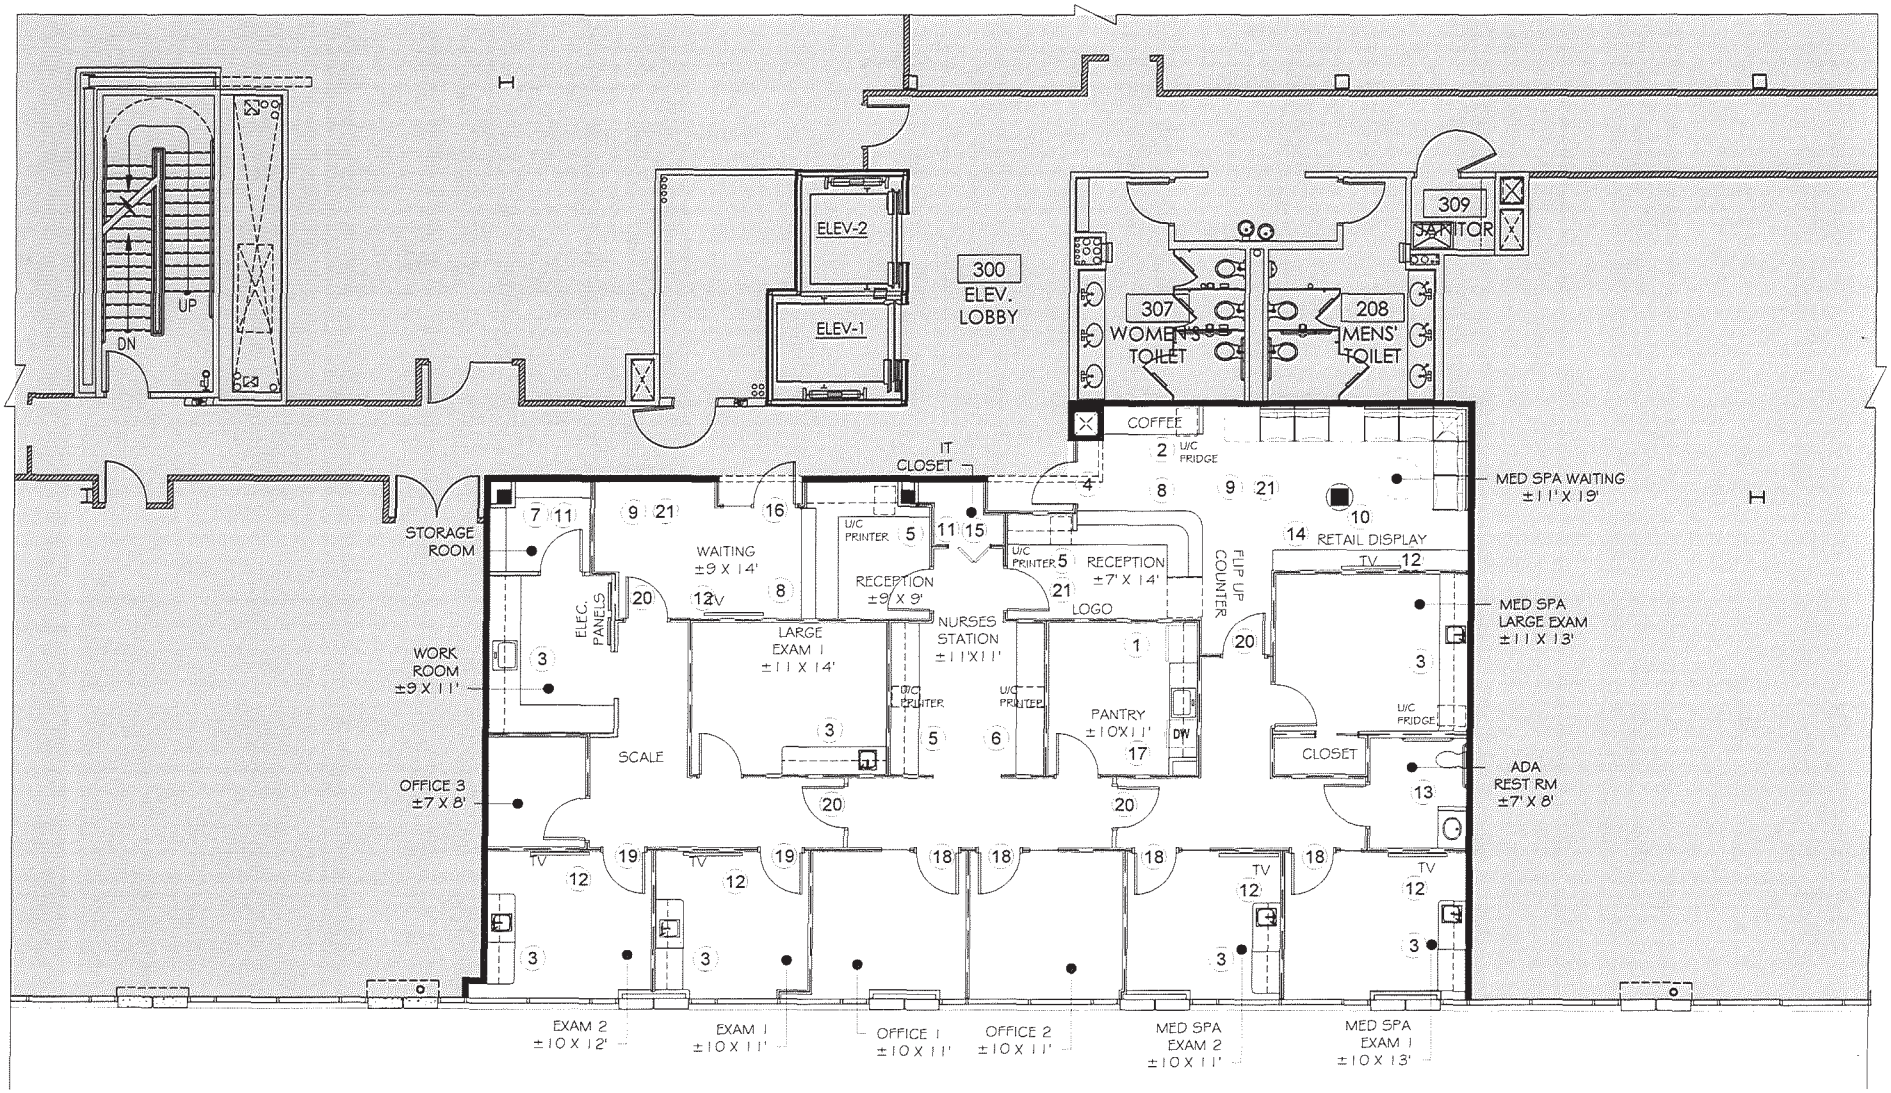

1 DESIGN INTENT - NEW CONSTRUCTION PLAN

SCALE: 1/8" = 1'-0"