Notes:

REVISIONS:

1 06.12.07 - VARIOUS REVISIONS

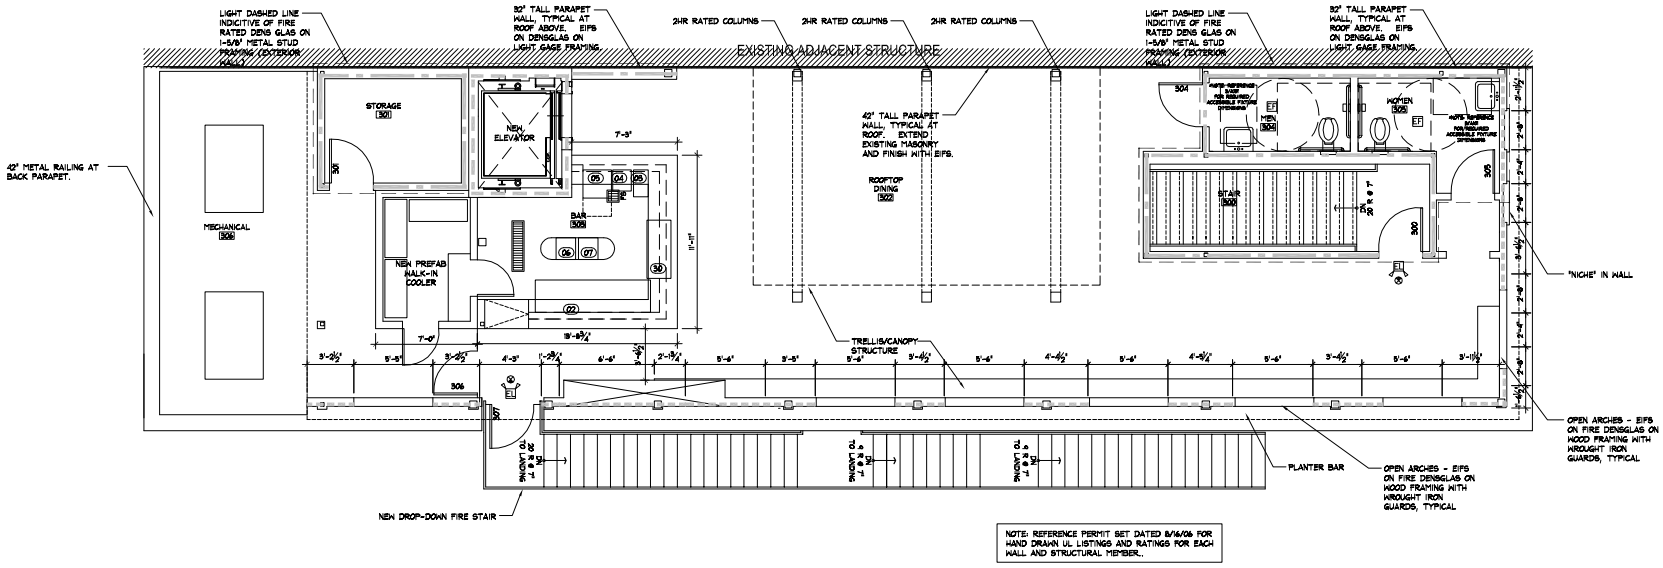

NOTE: REFERENCE PERMIT SET DATED 8/16/06 FOR HAND DRAWN UL LISTINGS AND RATINGS FOR EACH WALL AND STRUCTURAL MEMBER.

1 third floor plan
1/4"=1'-0"

SITE LOCATION PLAN

INTERIOR REMODEL / TENANT FINISH OF:

El Guapo's

332 E. 1st Street
Tulsa, Oklahoma

one architecture
1567 Riverside Drive
Tulsa, Oklahoma 74119
Ph. 918.640.0596

SHEET TITLE

FLOOR PLANS

DATE	PROJECT NUMBER	SHEET NO.
01.19.07	0601-013	A103.1