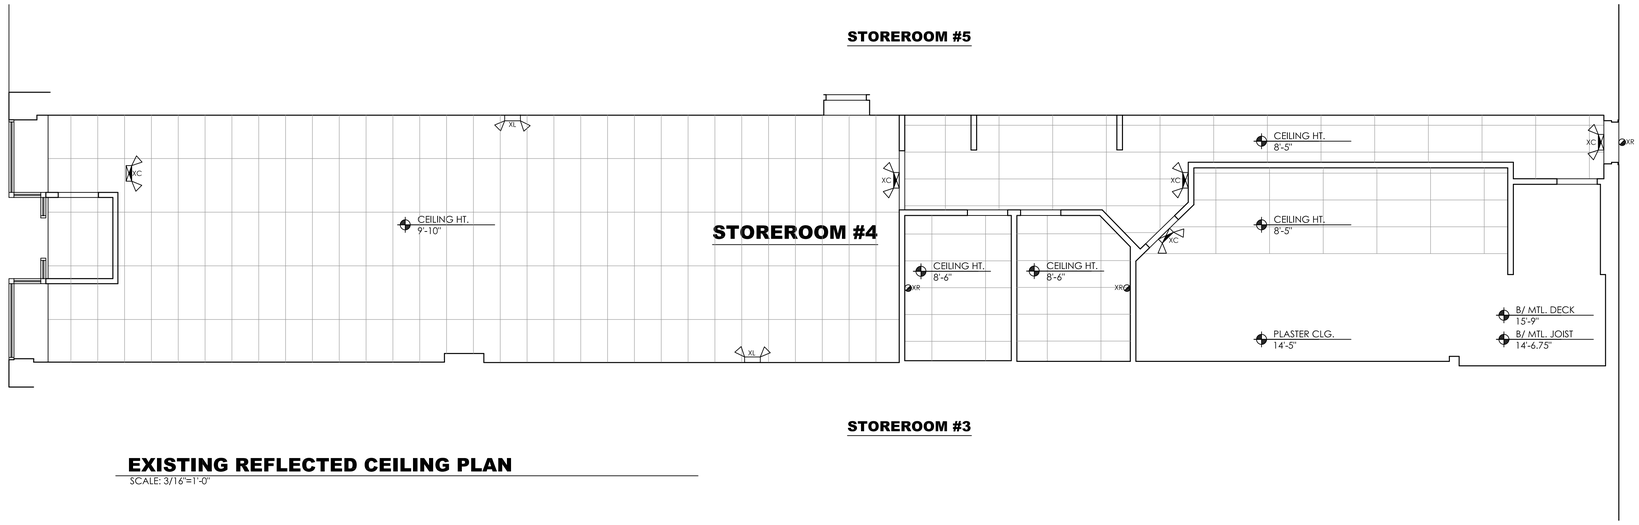

EXISTING REFLECTED CEILING PLAN

SCALE: 3/16"=1'-0"

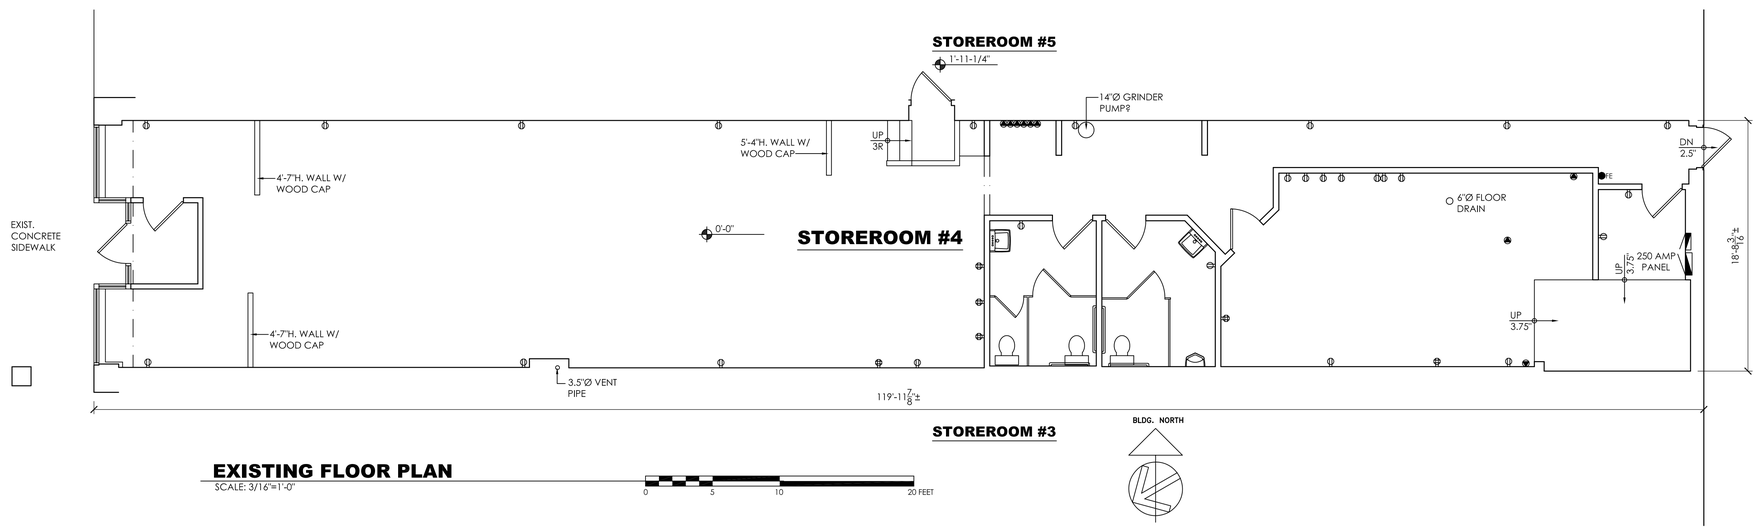

EXISTING FLOOR PLAN

SCALE: 3/16"=1'-0"

0 5 10 20 FEET

DUNN
www.Dunn-Arch.com

Dunn and Associates Inc
412 422 4622
architecture • planning • interiors
5813 FORBES AVE.
PITTSBURGH, PA 15217
f. 412 422 4206

REGISTRATION:

EXISTING CONDITIONS AT STOREROOM #4

GREENSBURG
SHOPPING CENTER
EAST PITTSBURGH ST.
GREENSBURG, PA 15601

THIS DRAWING IS THE PROPERTY OF DUNN AND ASSOCIATES, INC. WHO CLAIMS PROPRIETARY RIGHTS IN THE MATERIAL DISCLOSED. IT IS ISSUED IN CONFIDENCE FOR DESIGN AND/OR CONSTRUCTION INFORMATION ONLY AND MAY NOT BE COPIED WITHOUT SPECIFIC WRITTEN PERMISSION FROM DUNN AND ASSOCIATES, INC.

REVISIONS:

PROJECT NUMBER	1125
DATE	SEPTEMBER 9, 2024
DRAWN BY	REB
FILE	greensburg/#4/ax101-exist

DRAWING TITLE:

EXISTING PLANS

DRAWING NUMBER:

AX1.1

SHEET 1 OF 1